




All work to comply with building regulations and planning consent.
Workmanship and materials to comply with British standards and code of practice.
Scaled dimensions are approximate, take exact dimensions from site.
This drawing was prepared for local authority approval and not as a working drawing.
LOCAL AUTHORITY MAY SCALE THE DRAWING
Any deviation from the drawing to be agreed with the local authority.
Any queries to be agreed prior to construction.
See separate details for Structural engineers calculations

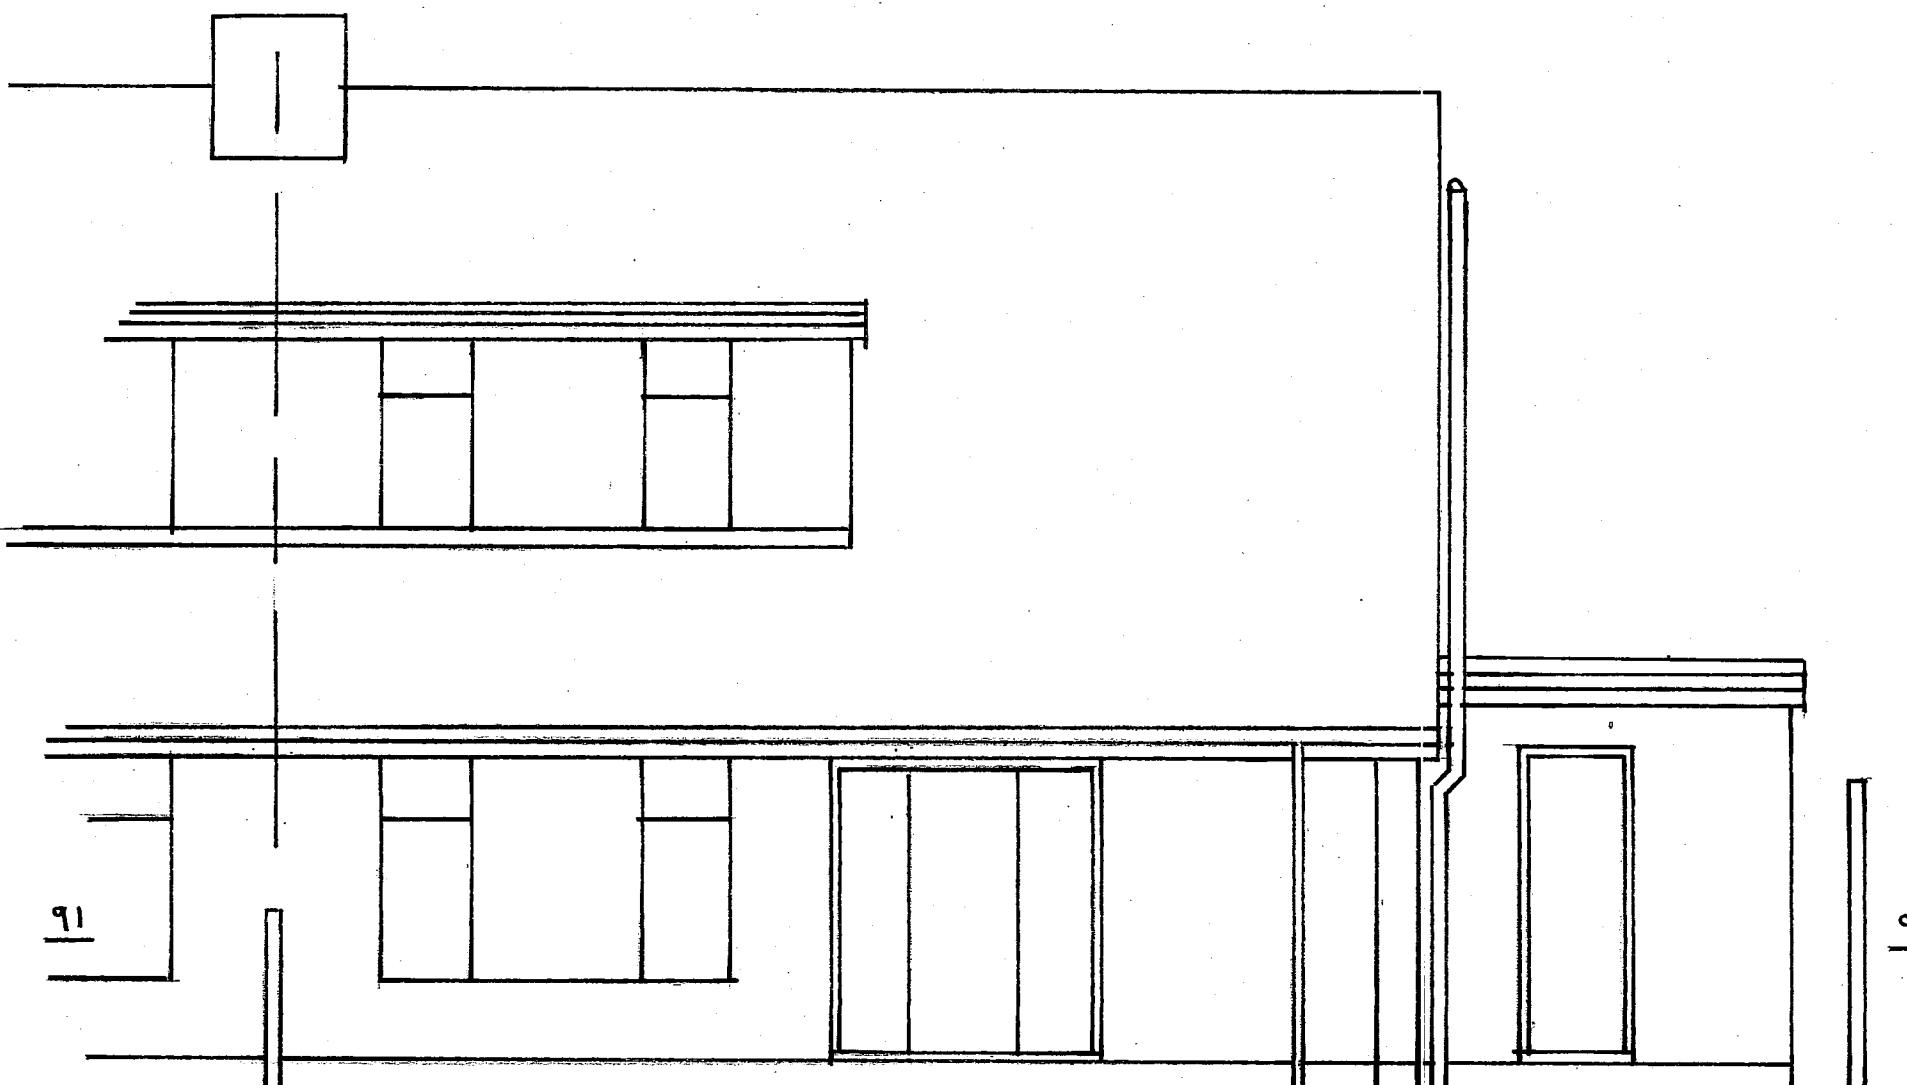


FRONT ELEVATION (EAST) 1:50 AT A1

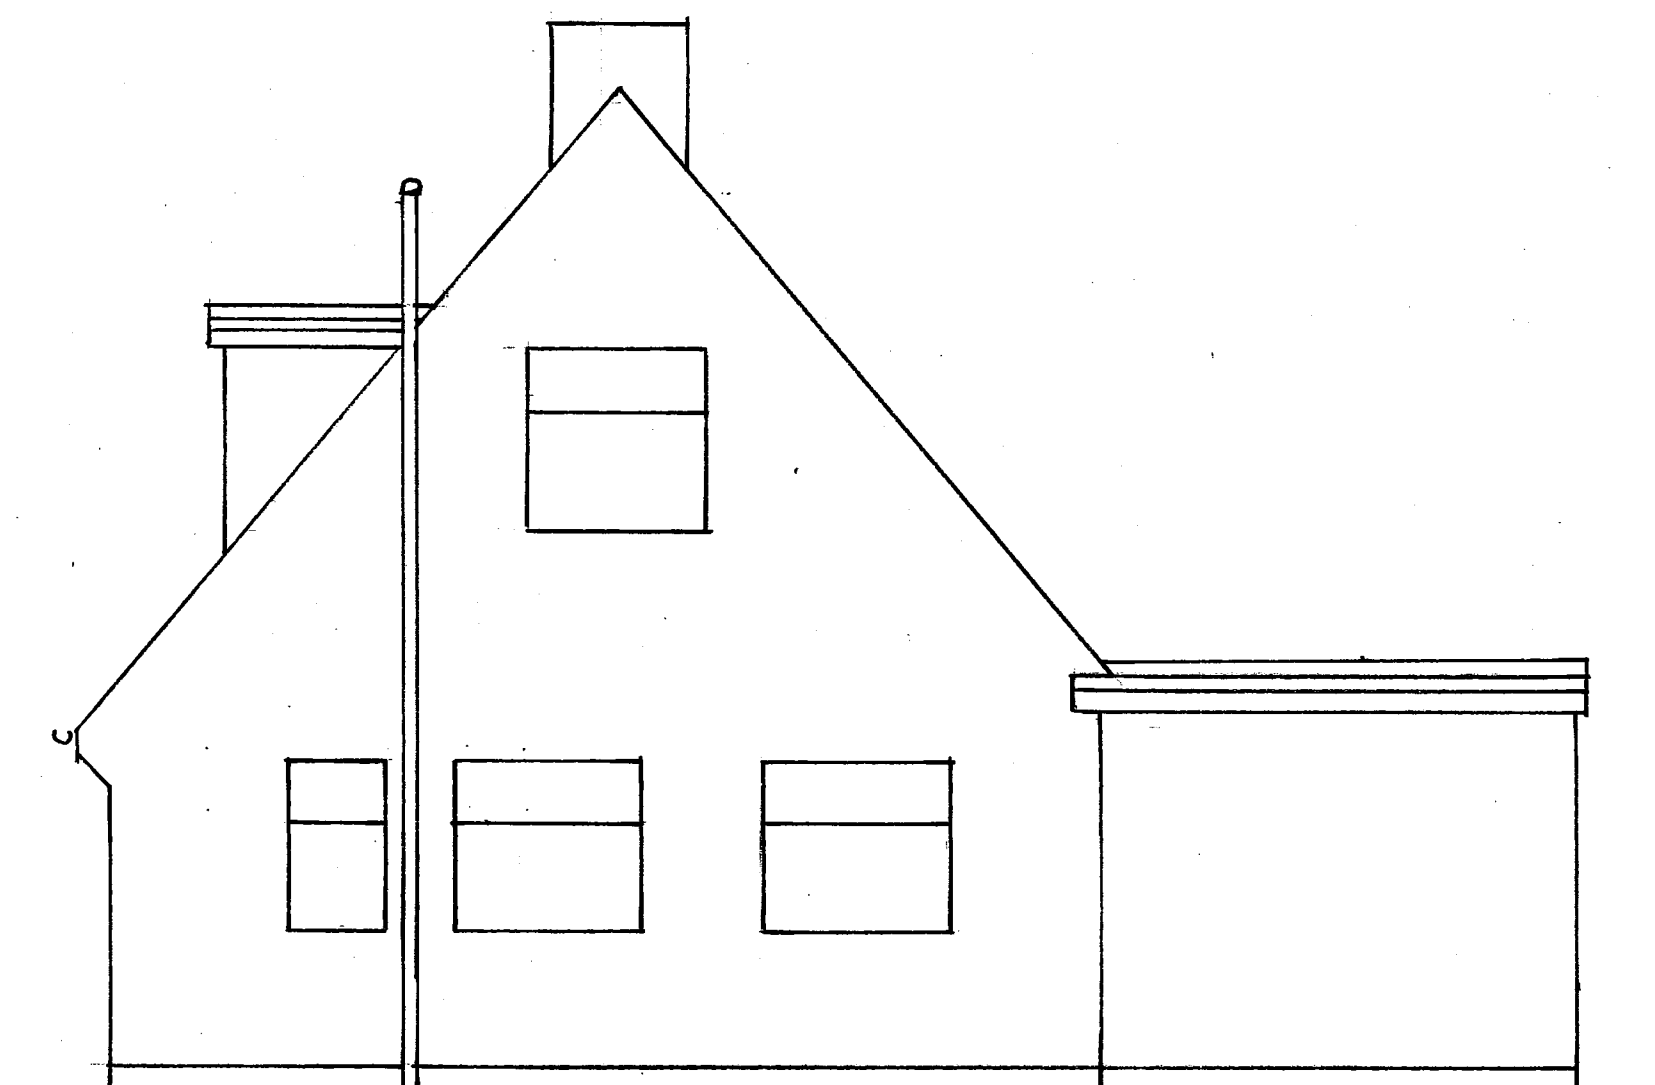


SIDE ELEVATION FROM 95 (NORTH) 1:50 AT A1

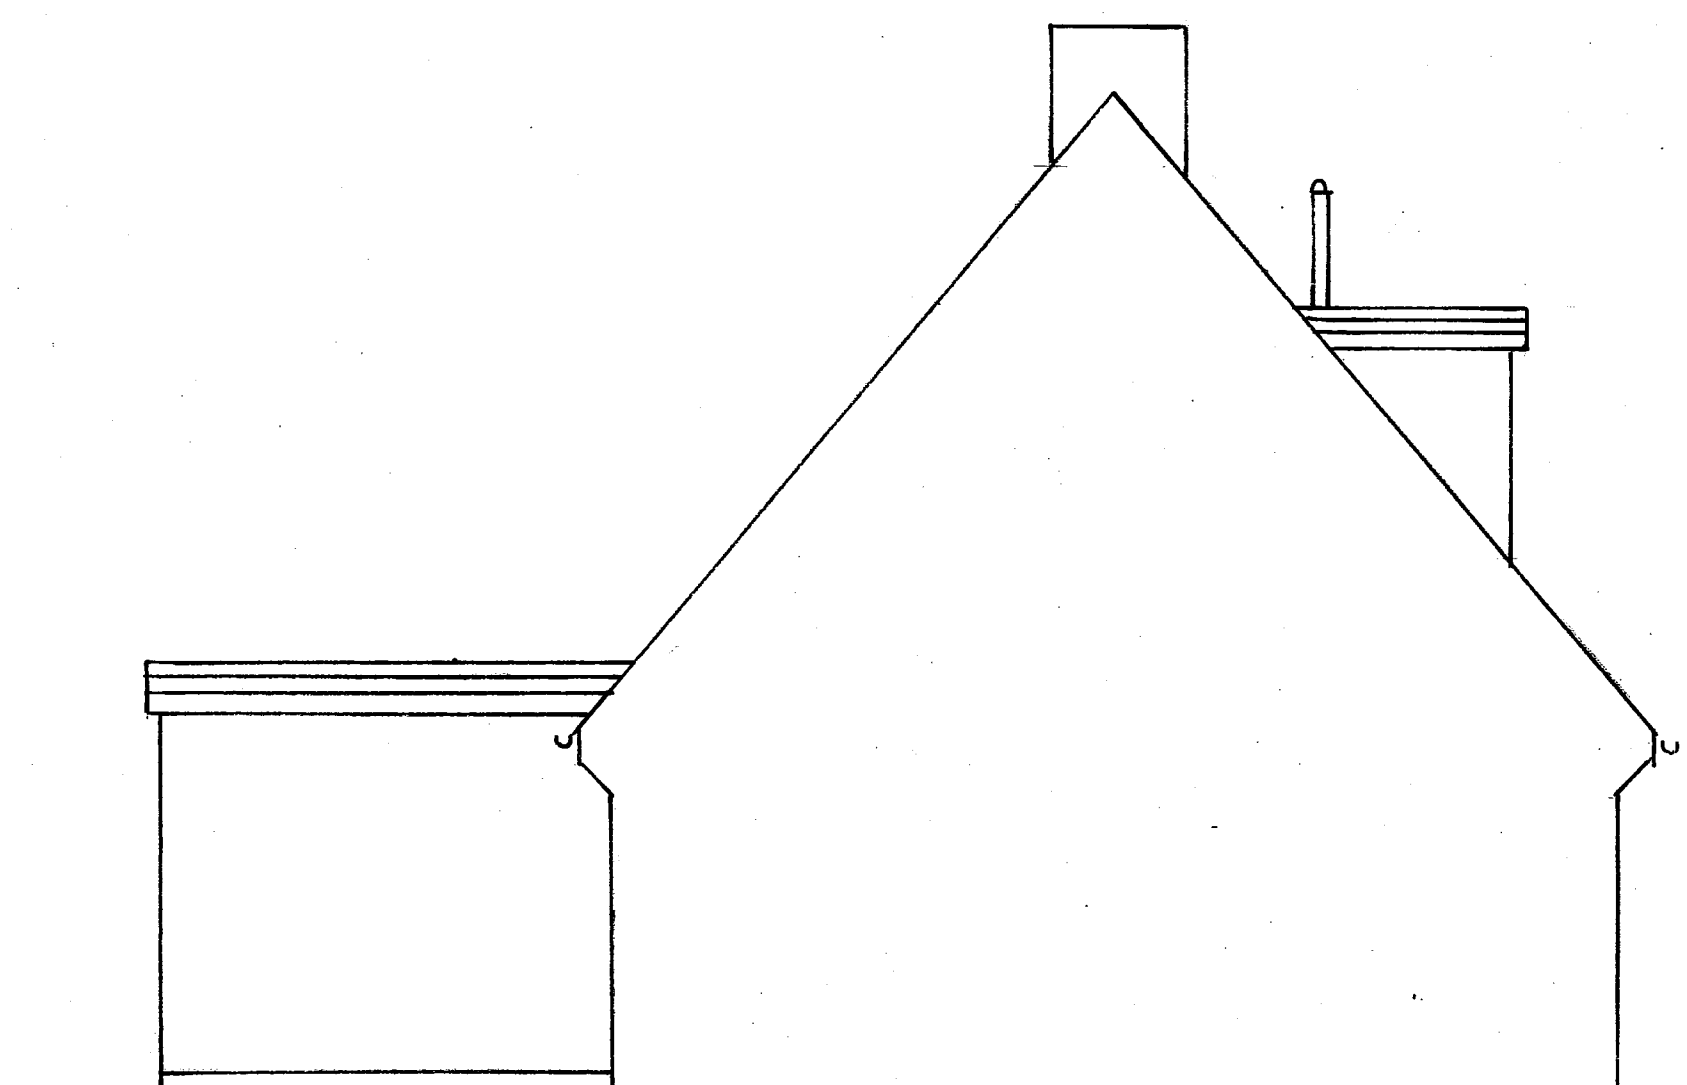


SIDE ELEVATION FROM 91 (SOUTH) 1:50 AT A1

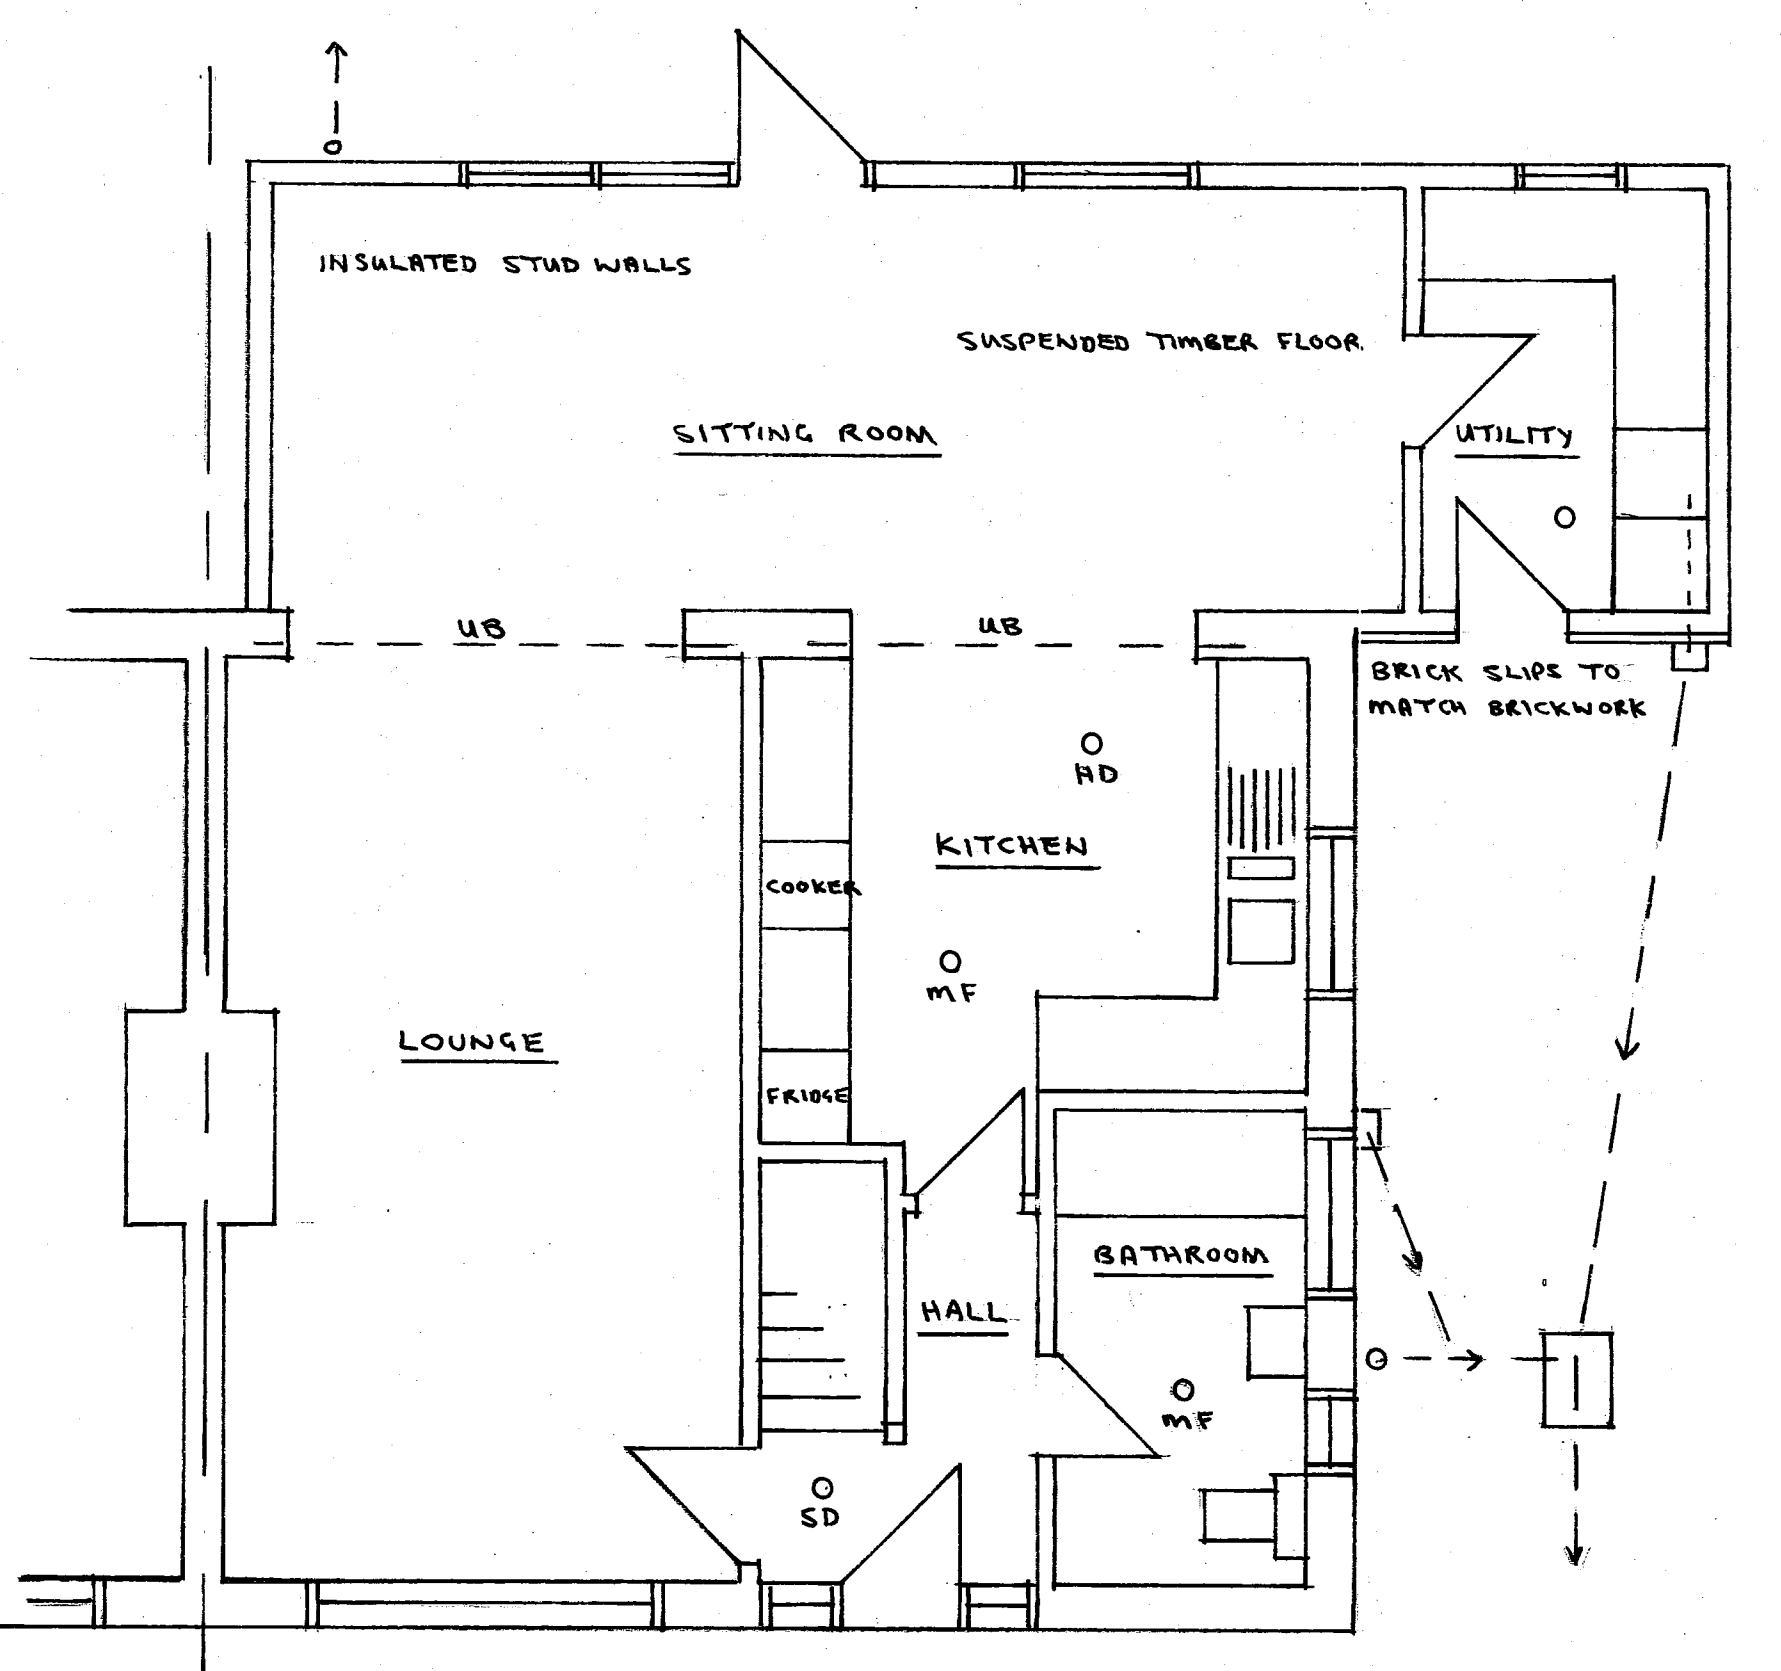


GROUND FLOOR PLAN 1:50 AT A1

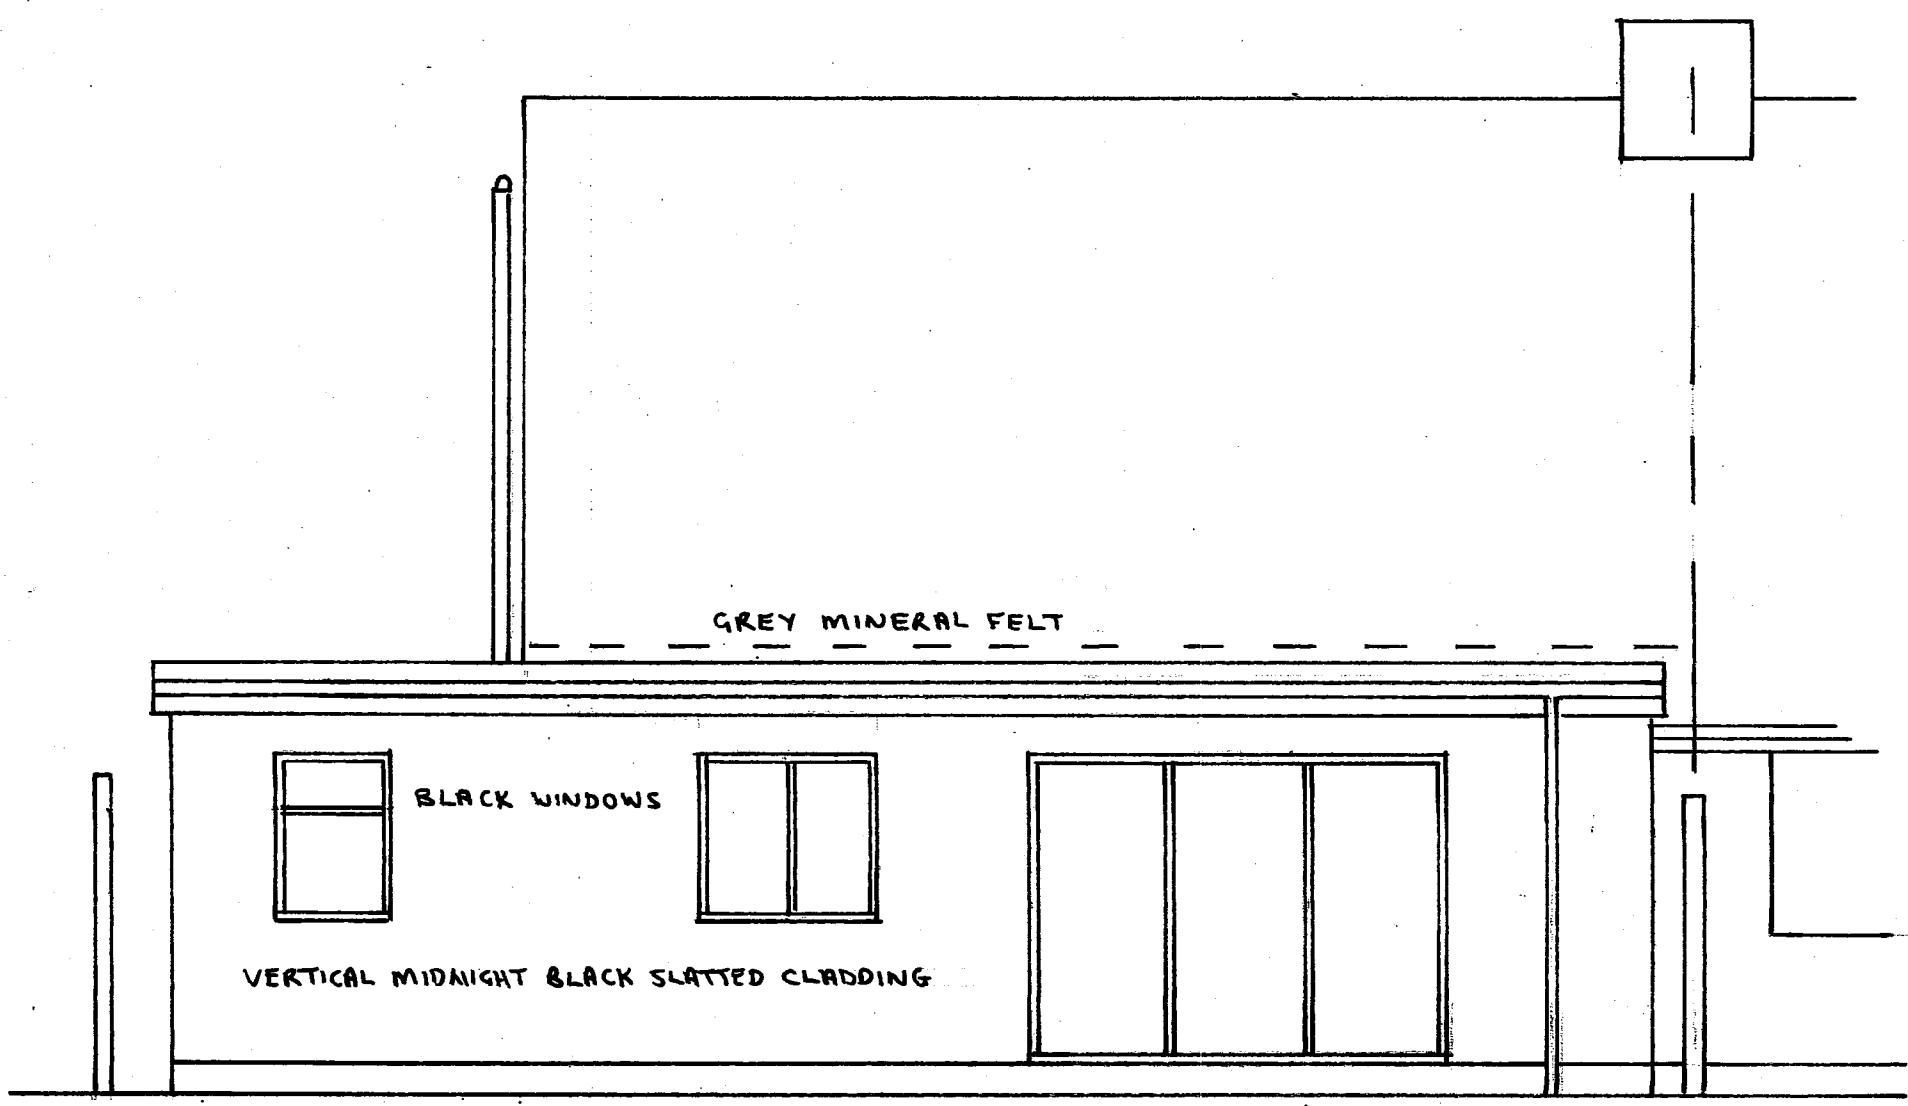

REAR ELEVATION (WEST) 1:50 AT A1

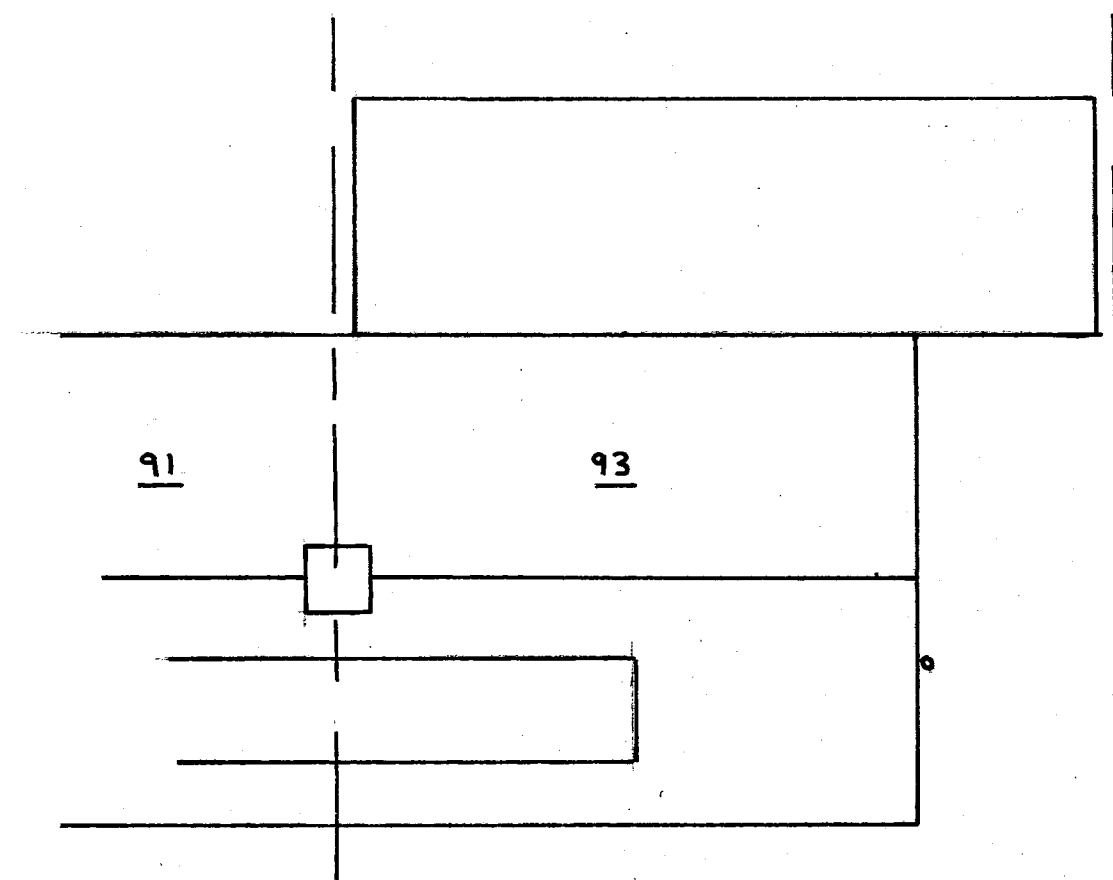

ROOF PLAN 1:100 AT A1

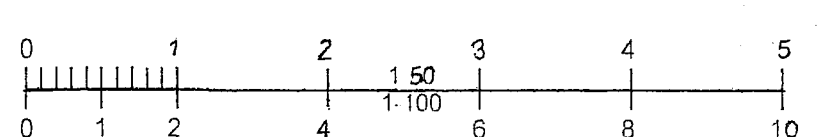

Tony Standing Designs					
Drawing for Domestic Extensions					
Title	PROPOSED SINGLE STOREY EXTENSION AT 93 WESTERN ROAD, SOMPTING. BN15 9TL.				
Client	MRS. S. SAMUEL.				
Drawn By:	TS	Drawing	C1225-1	Scale	AS SHOWN
Date	OCT 2025	Revision	X8		
Mr AJ S Standing 4 Coombe Road, Steyning BN44 3LF		Phone: 01903 814151 / 07595 277995			