


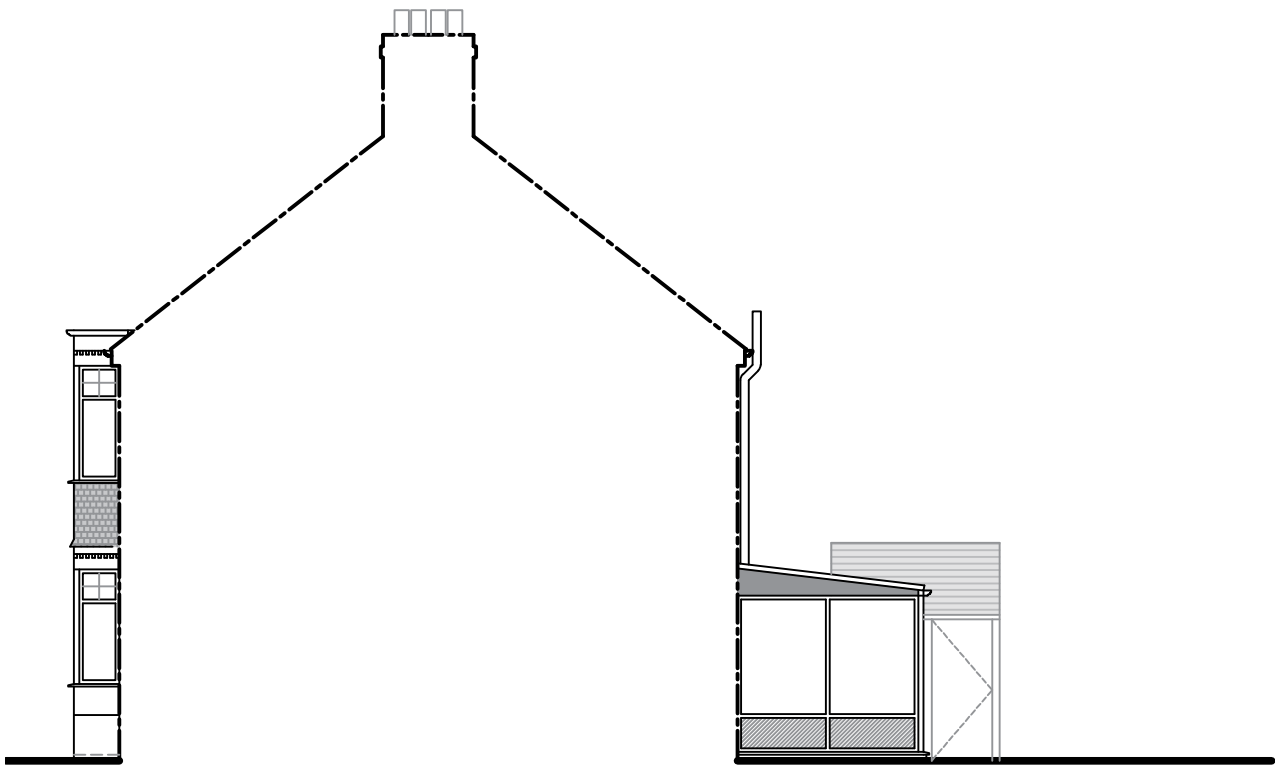

South Elevation



East Elevation




West Elevation

Notes:
Any drawings or plans depicted make no allowance for the provision of any tie bars within the roof of the proposed conservatory. This can only be determined once the roof is put into manufacture.

These drawings are the property of Anglian Home Improvements and must not be used, distributed, loaned or copied without the express permission of Anglian Home Improvements.
All dimensions are in millimetres (mm) unless noted otherwise.
Do not use for base laying purposes

Produced on A3 paper

 

B	19/01/26	Existing and proposed roof layout added	SDr
A	15/01/26	Compass and compass notation added	SDr
Rev.	Date	Description	Initials

V04 September 2024

Drawing title: Existing Elevations	
CONTRACT No. : 900-17601	Page 2 of 4
Proposed: PVCu Conservatory at: 48 KINGSLAND ROAD WORTHING WEST SUSSEX BN14 9ED	
Drawers initials: SDr	Scale : 1:100 Date: 06/01/26