



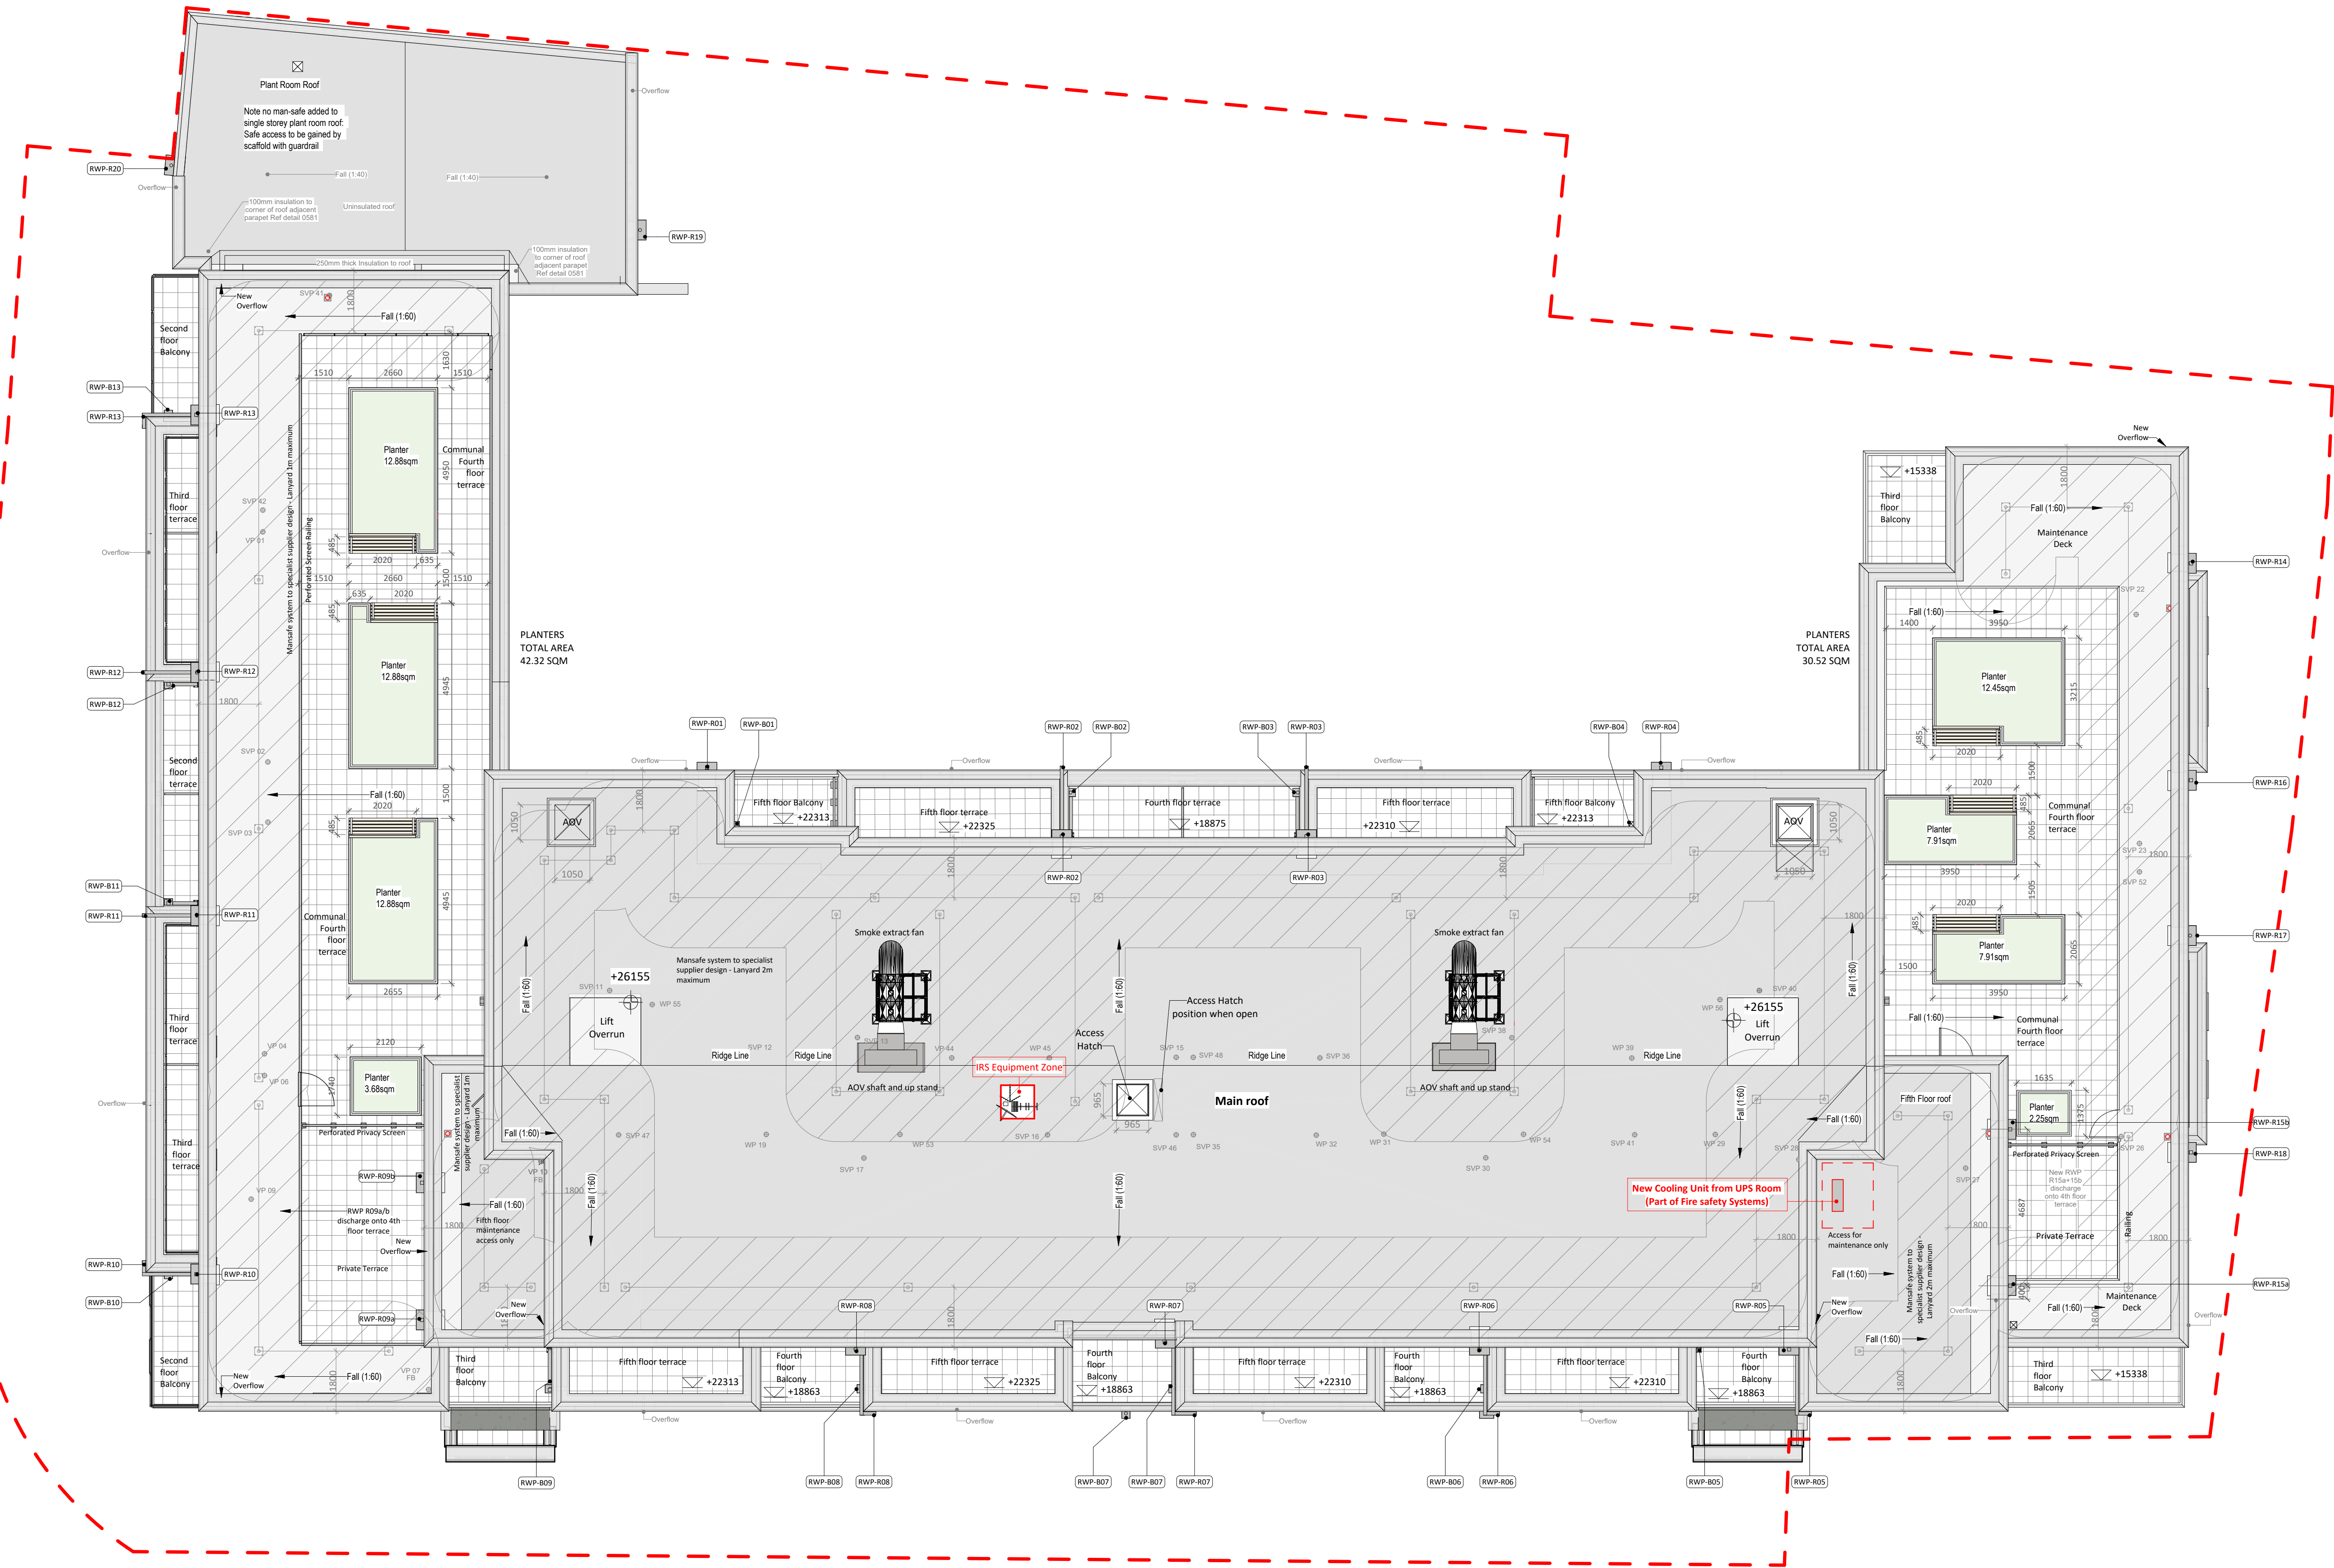

Proposed Roof Plan GA NMA
1 : 100

Key Plan

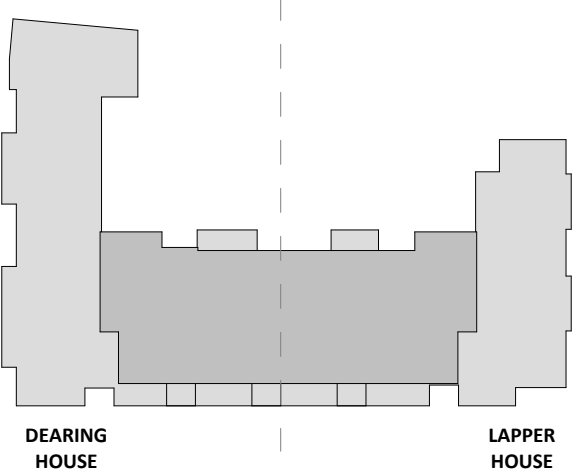

1 : 100@A1
0 2.5 5 10 m
SCALE: 1:100

PL02	Cooling unit located to 5th floor North Terrace set away from perimeter and windows for minimal visual and acoustic impact. NMA Submission	16.01.26	MWKA	KH
PL01	Drawings issued for Non Material Amendment submission	24.09.25	MW	KH
Rev	Description	Date	Init	Chkd

Project
The Mannings, Shoreham-By-Sea

Title
Roof GA NMA

Client
HG Construction

Date
SEPT 2025

Project No.
K230762

Drawing No.
P646-CAL-ZZ-RF-GA-A-0286

Status
PLANNING STAGE 4

Client
HG Construction

Date
SEPT 2025

Project No.
K230762

Drawing No.
P646-CAL-ZZ-RF-GA-A-0286

Status
PLANNING STAGE 4

Client
HG Construction

Date
SEPT 2025

Project No.
K230762

Drawing No.
P646-CAL-ZZ