




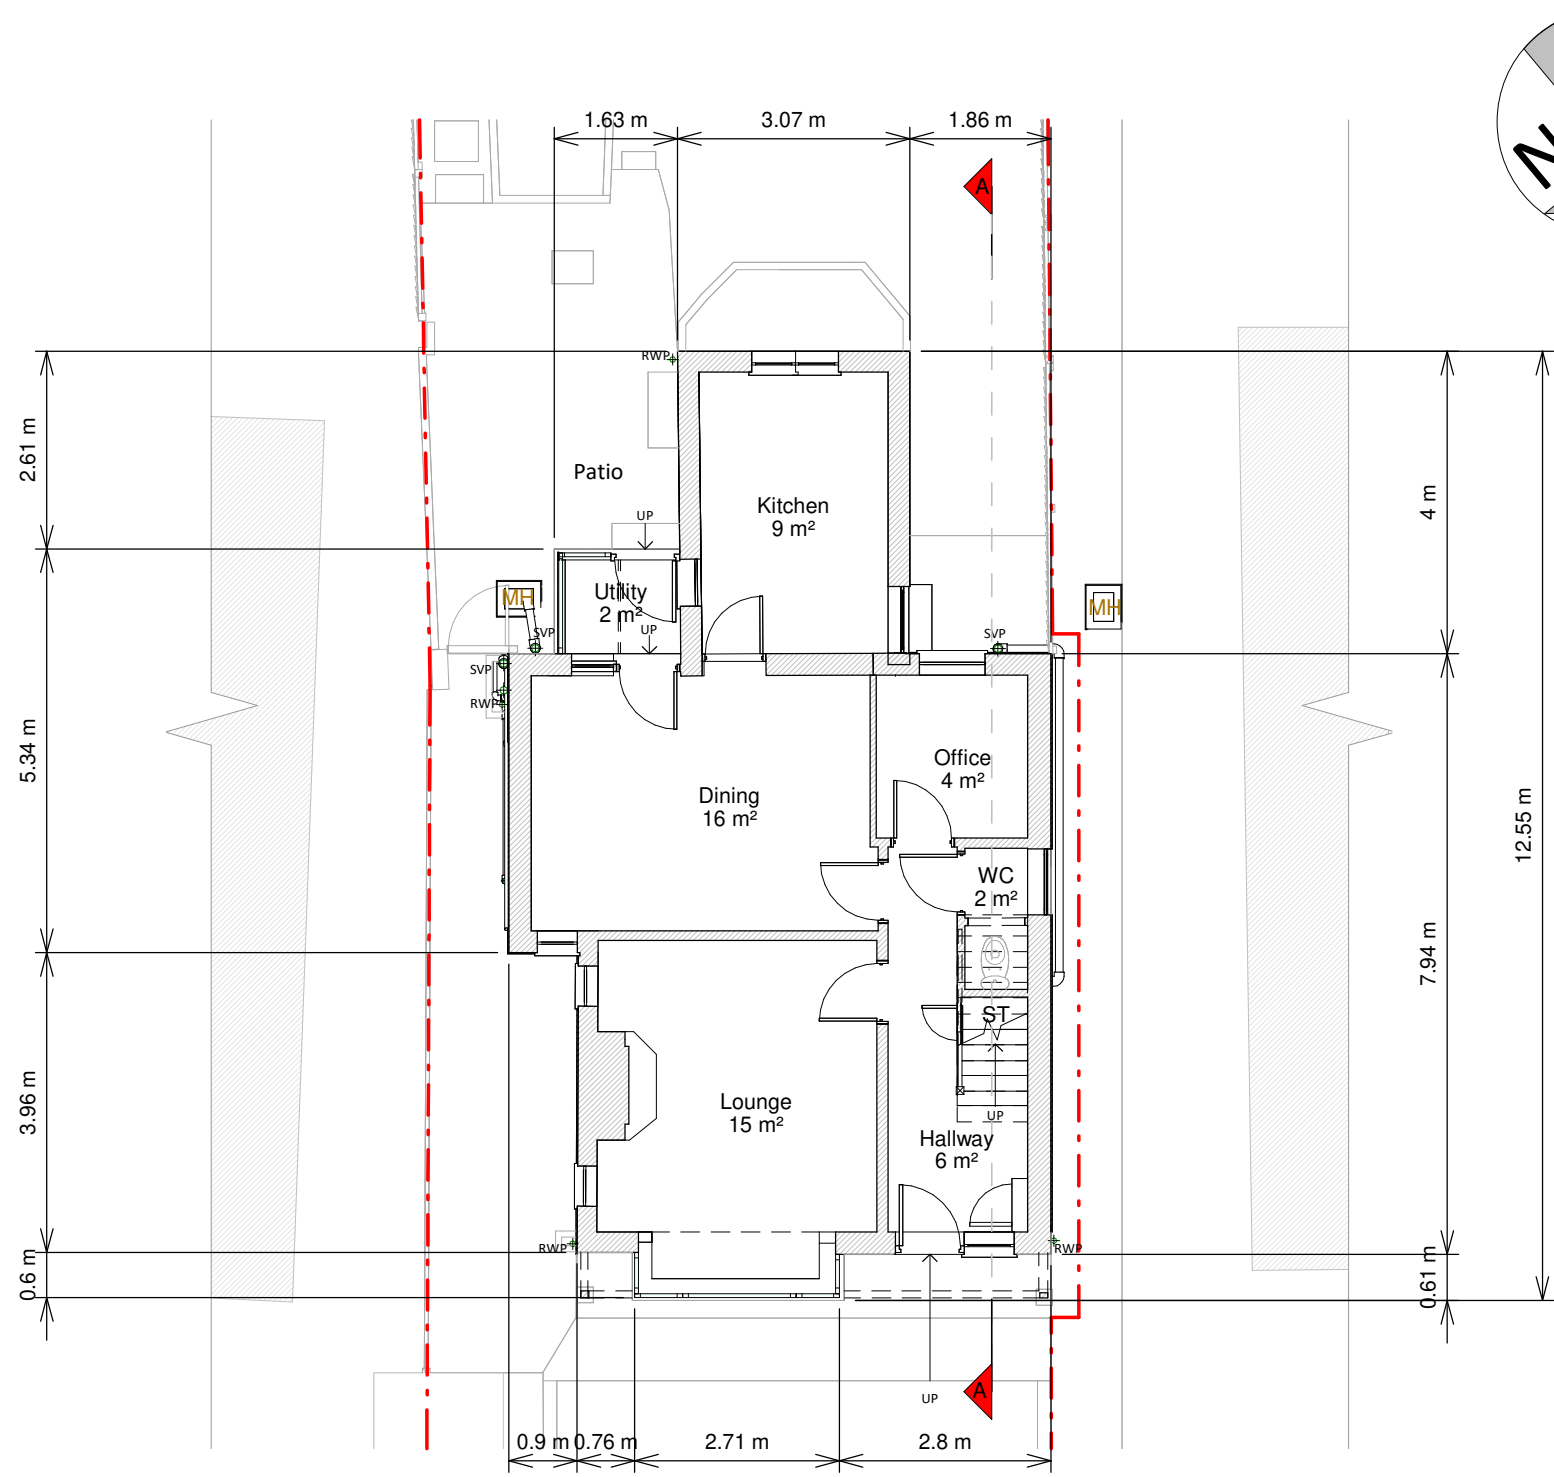


Ground Floor Plan

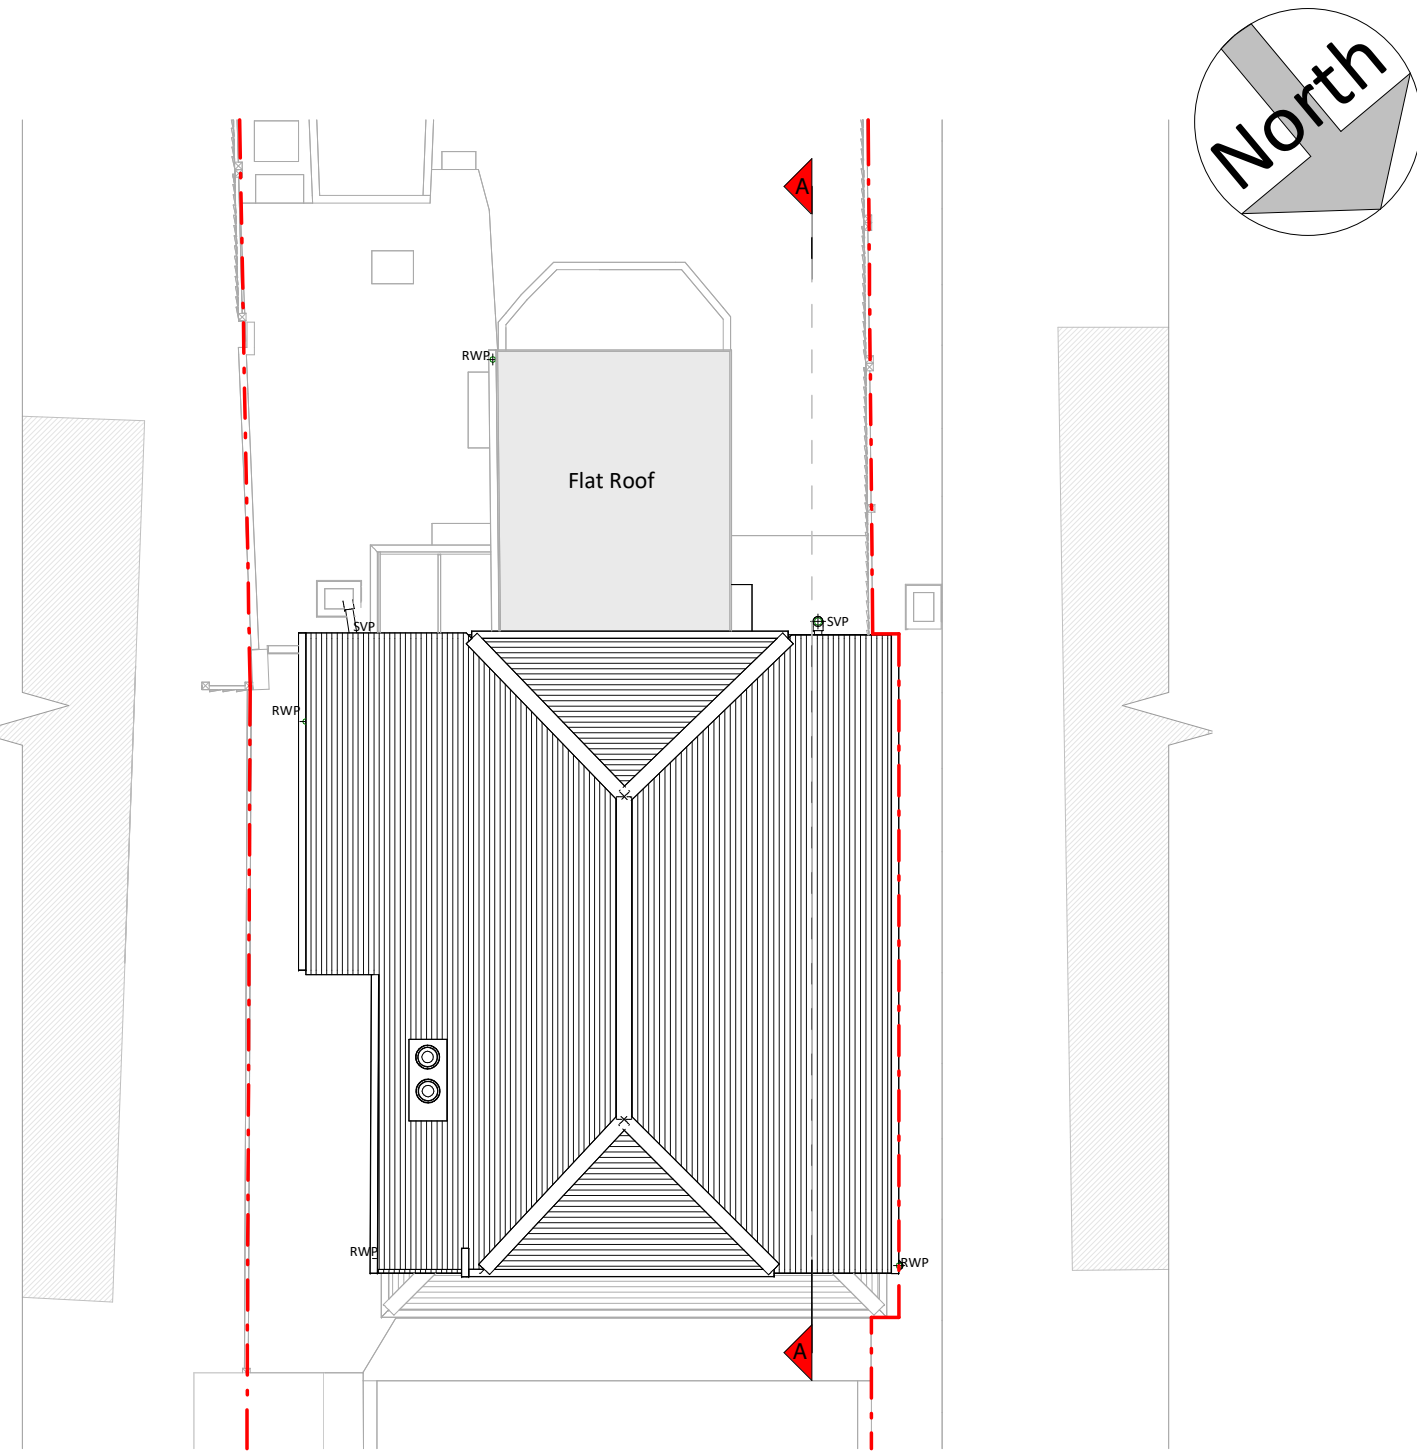


Roof Plan

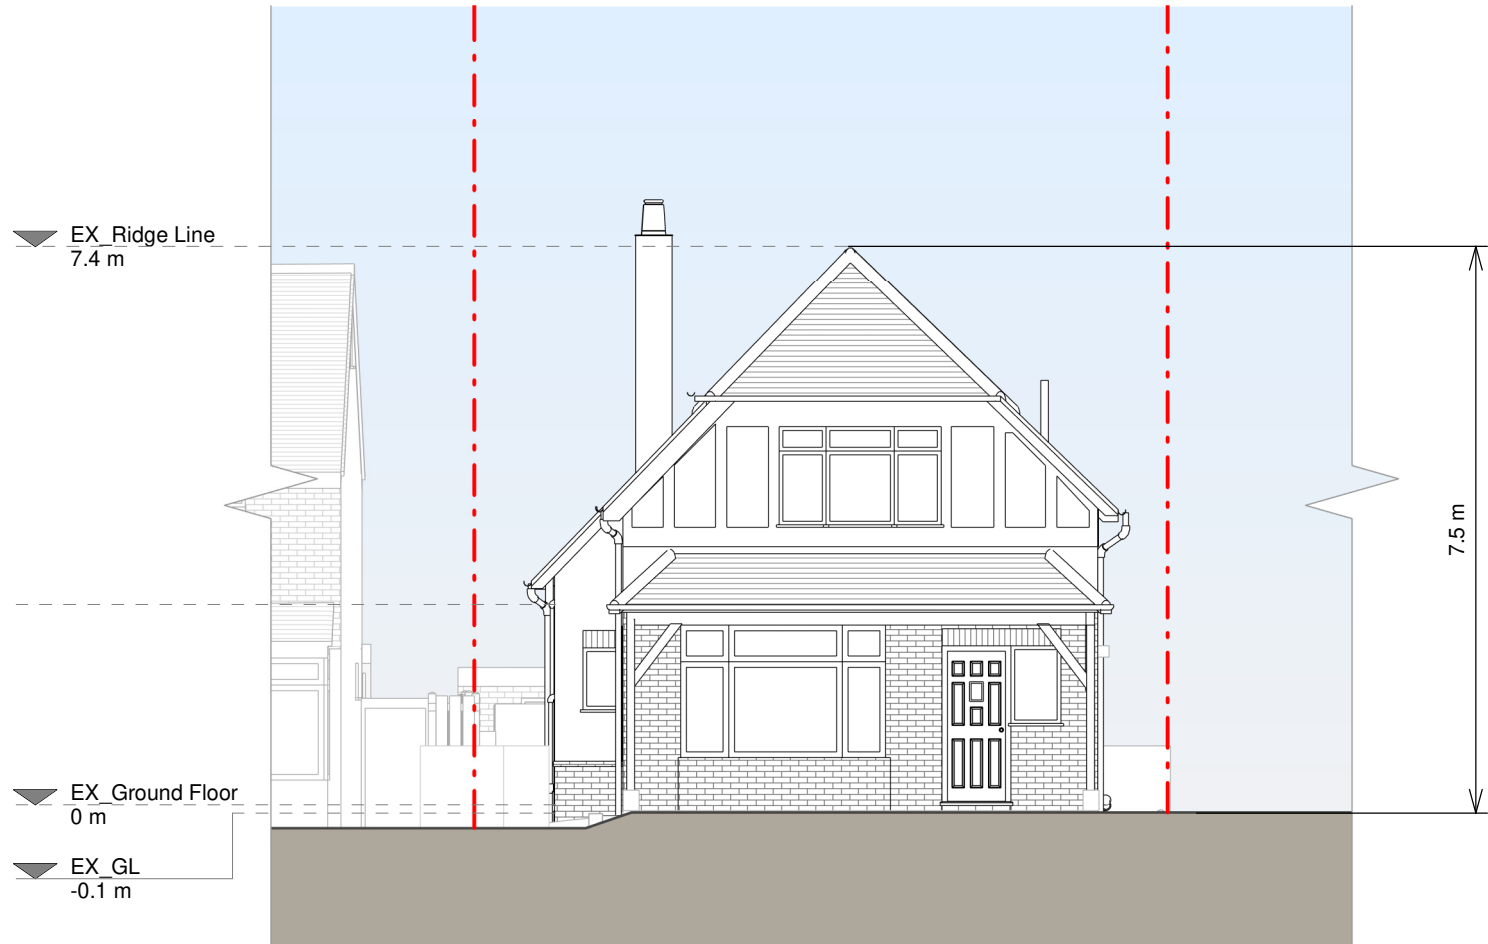


Front Elevation (North)

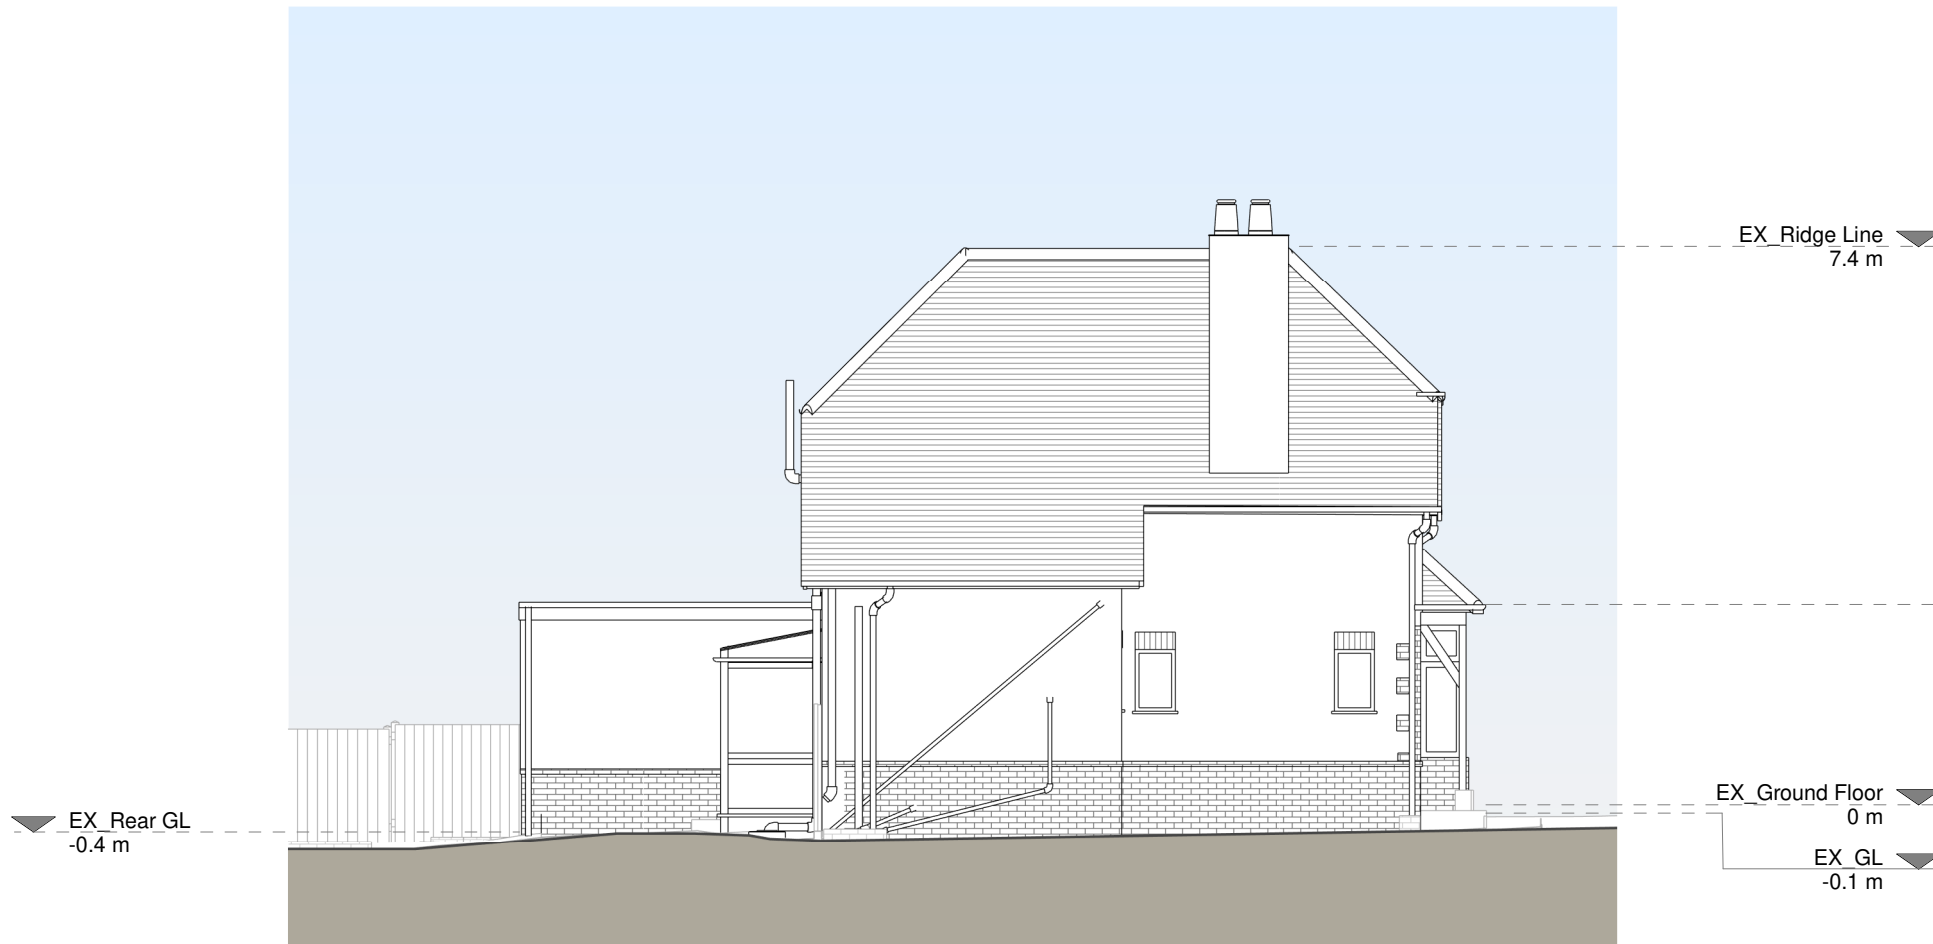


Left Side Elevation (East)

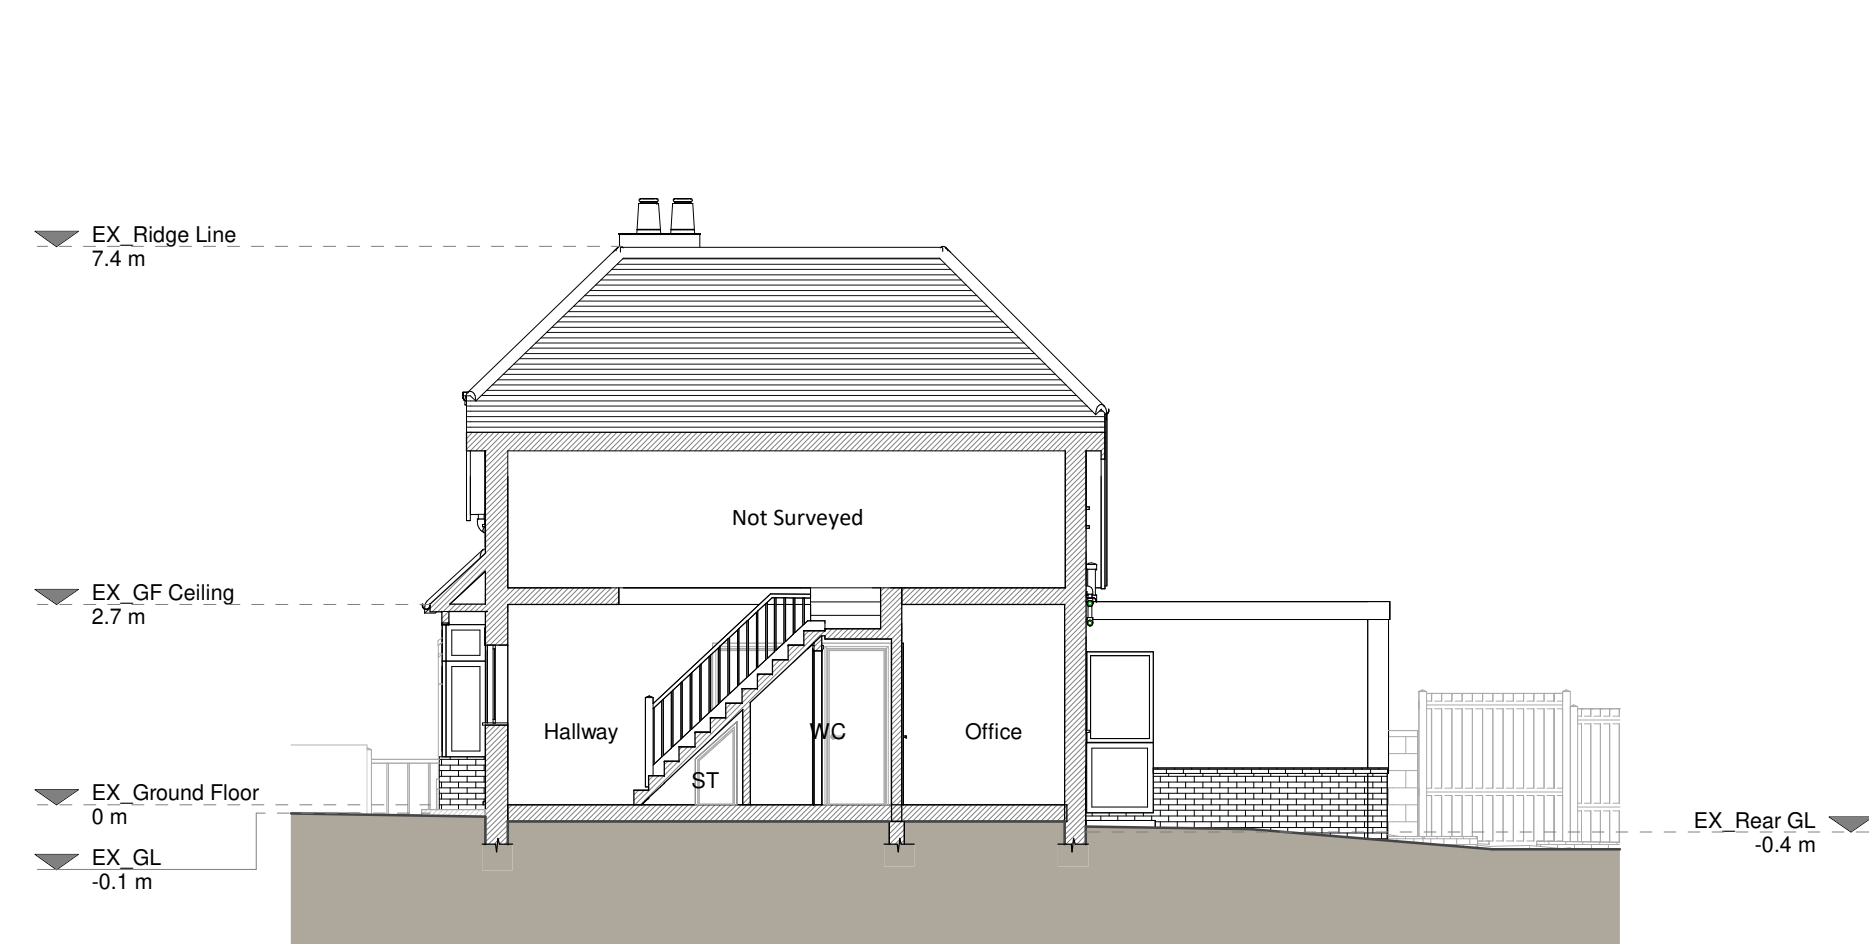

Section A - A

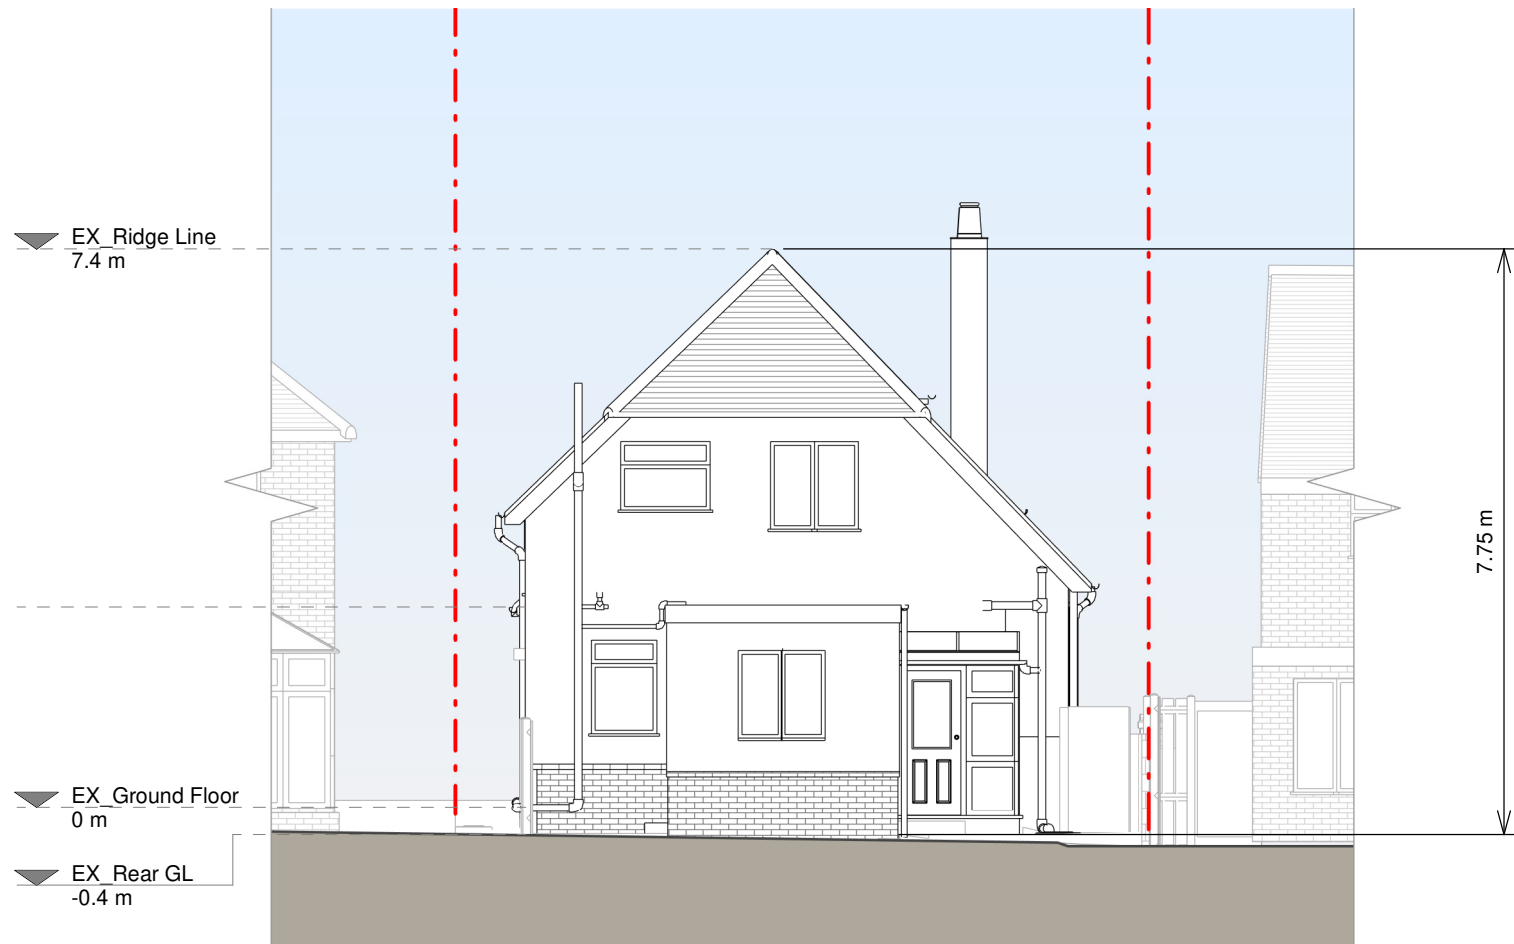

Rear Elevation (South)

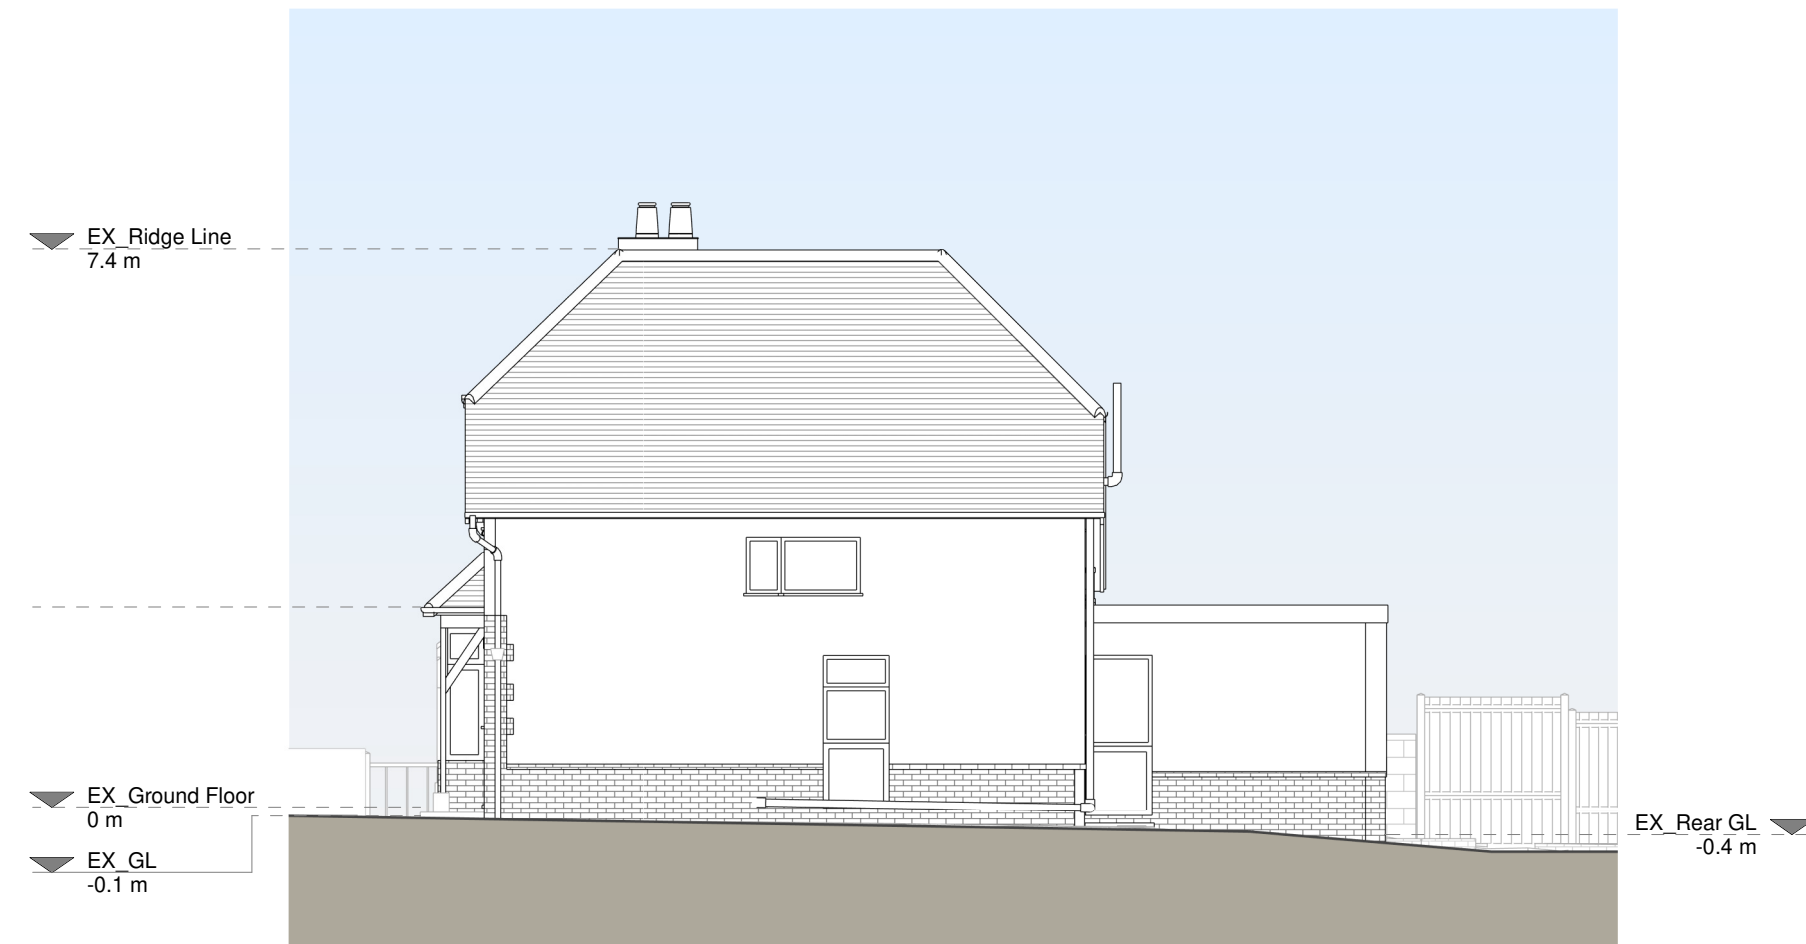

Right Side Elevation (West)



3D View Front



3D View Rear



Copyright in the design and this drawing is the property of RESI. Reproduction in whole or in part is forbidden without written sanction of RESI. This drawing must be read in conjunction with all other relevant documentation and drawings.

RESI accepts no liability for any expense, loss or damage of whatever nature and however arising from any variation which has not been referred to them and their approval obtained.

RESI do not advise using planning drawings for the construction stages. All dimensions to be cross-checked on-site prior to manufacture and construction. Any discrepancies to be reported to RESI immediately.

Existing Materials:

Brickwork / walls - red brick walls, smooth with rendered walls with timber cladding

Pitched roof - Concrete tile

Flat Roof - Felt

Windows - uPVC framed windows

Doors - white uPVC framed door

RWP / Gutters / Fascias - uPVC gutters, downpipes UPVC gutters and downpipes and timber painted fascia

KEY

- Existing walls
- Existing furniture
- Boundary line
- Level line
- 1.5m head height
- 1.8m head height

Revision		
Rev	Notes	Date
A	Planning Issue	01/06/2026

resi

Job Title

Proposed rear ground floor infill extension, internal alterations and all associated work at 81 Old Shoreham Road, BN43 5TF

Drawing Status

Existing Drawings


Client

Robert Treadaway


Drawing Title

Existing Drawings


Scale	1:100 @ A1	Drawn	RD
Date	June 2026	Checked	OB
Drawing No.	8358551-1100	Rev	A

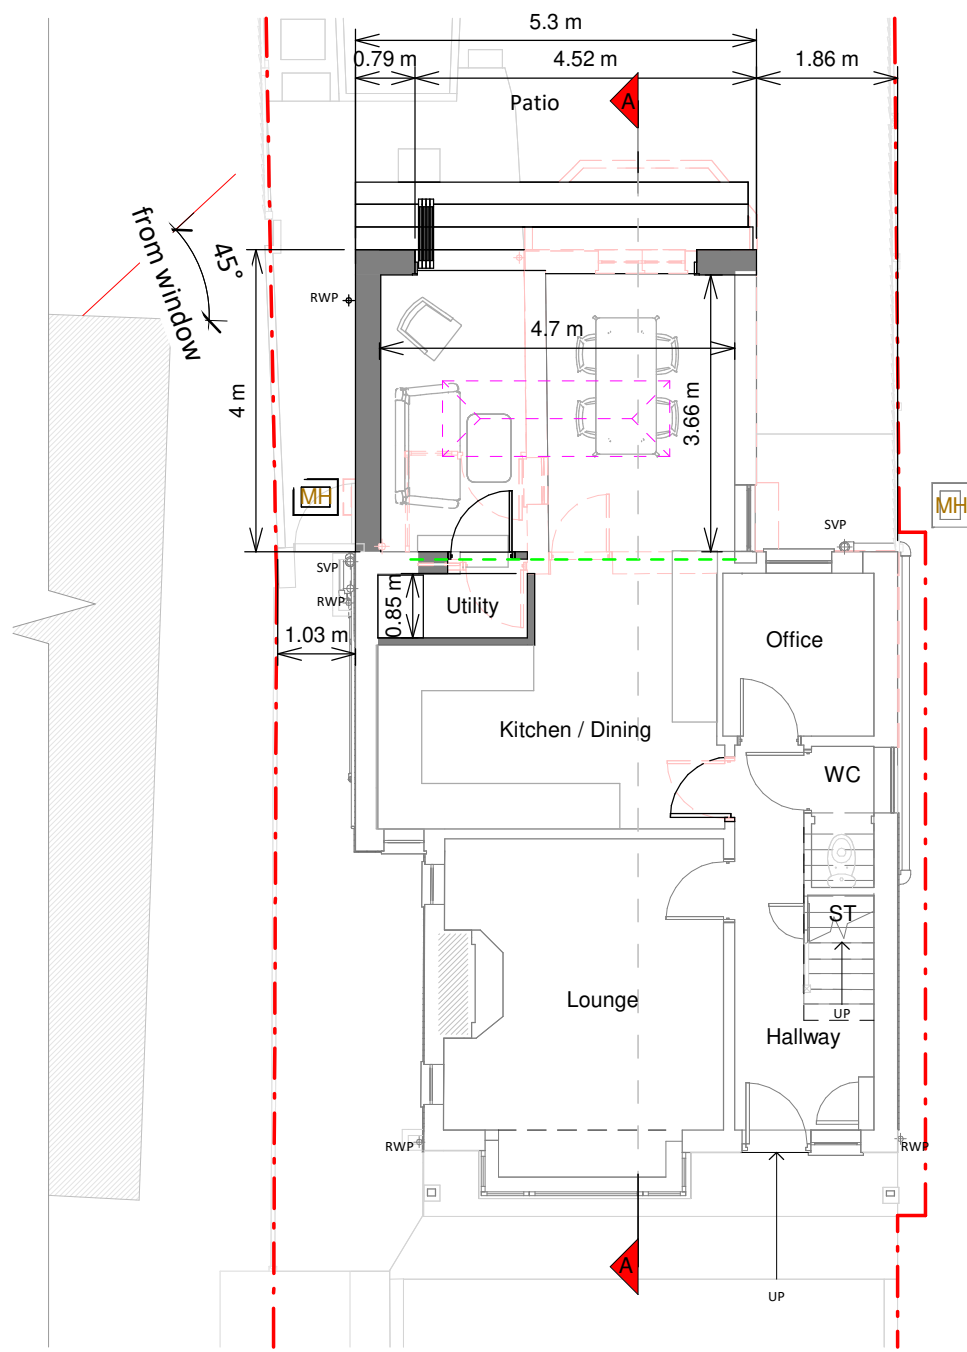


Ground Floor Plan

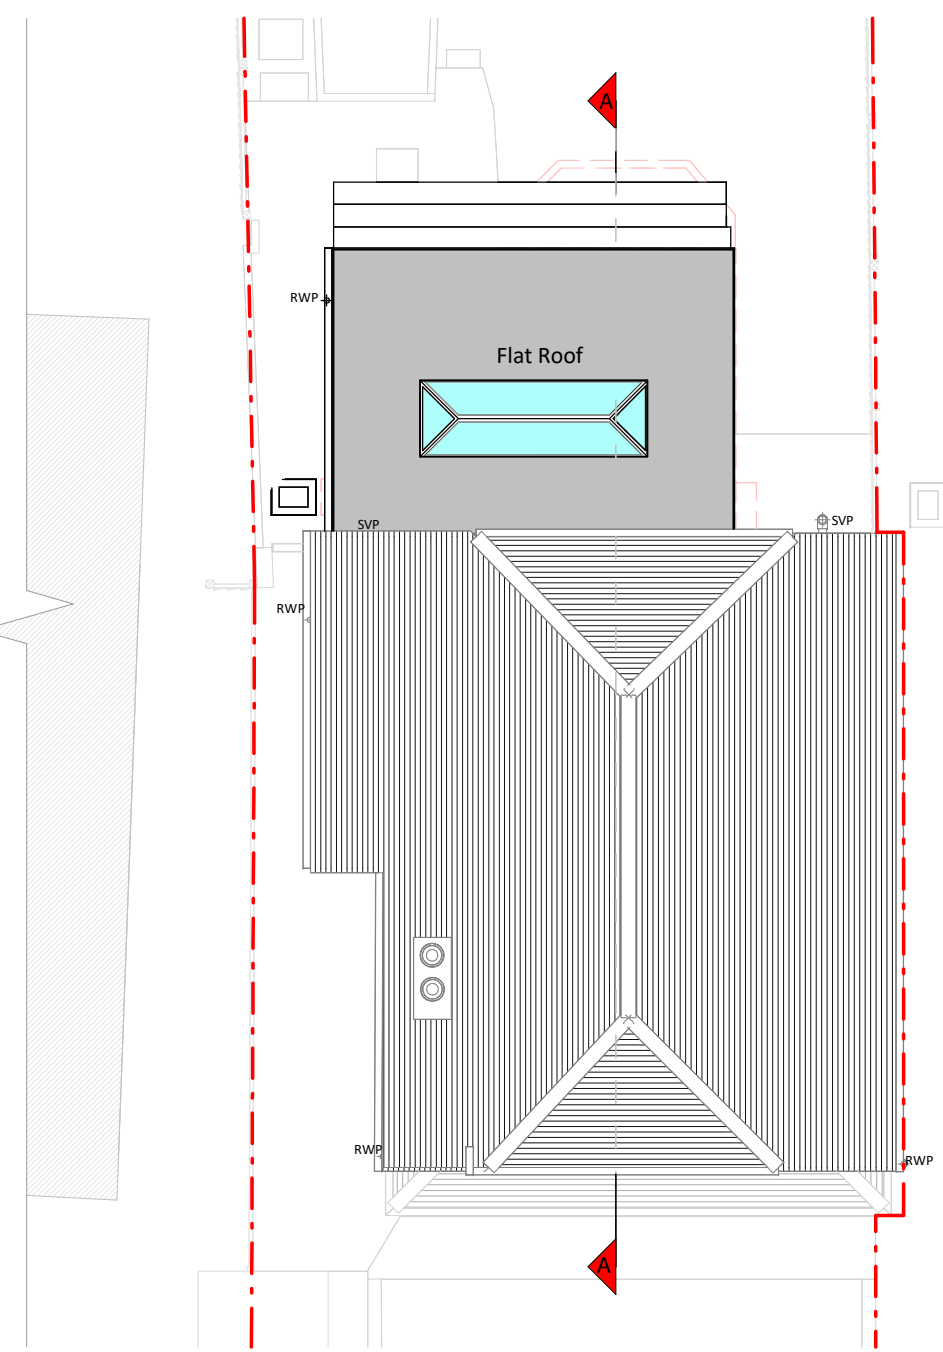

Roof Plan

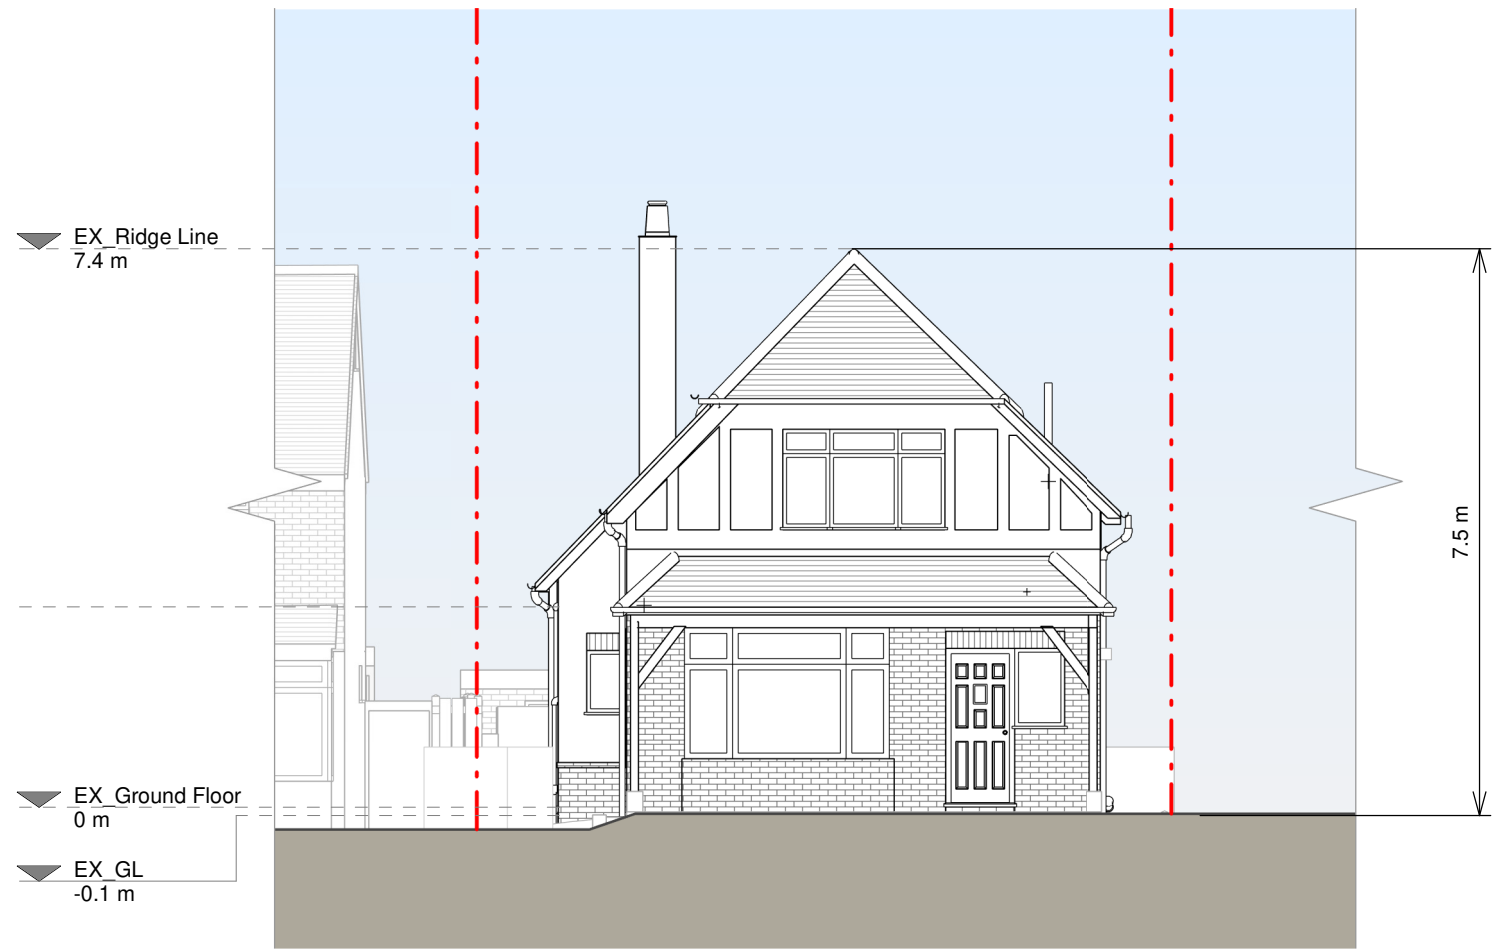


Front Elevation (North)

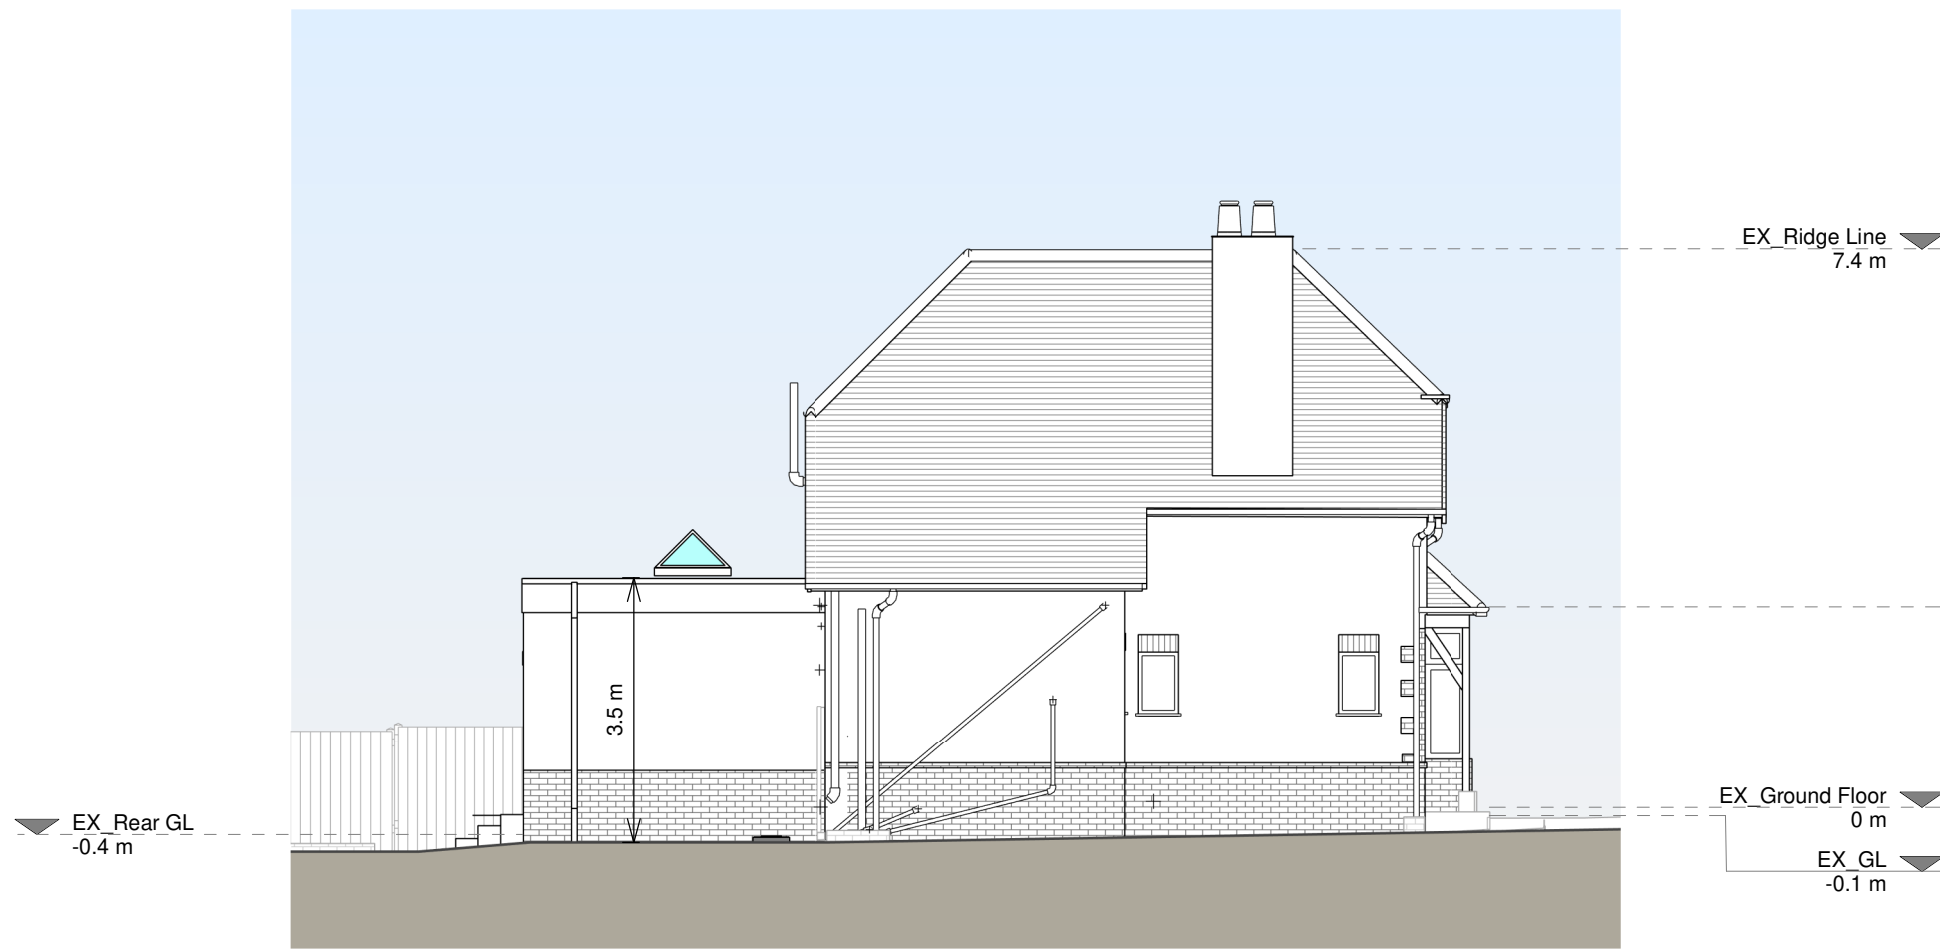


Left Side Elevation (East)



Section A - A

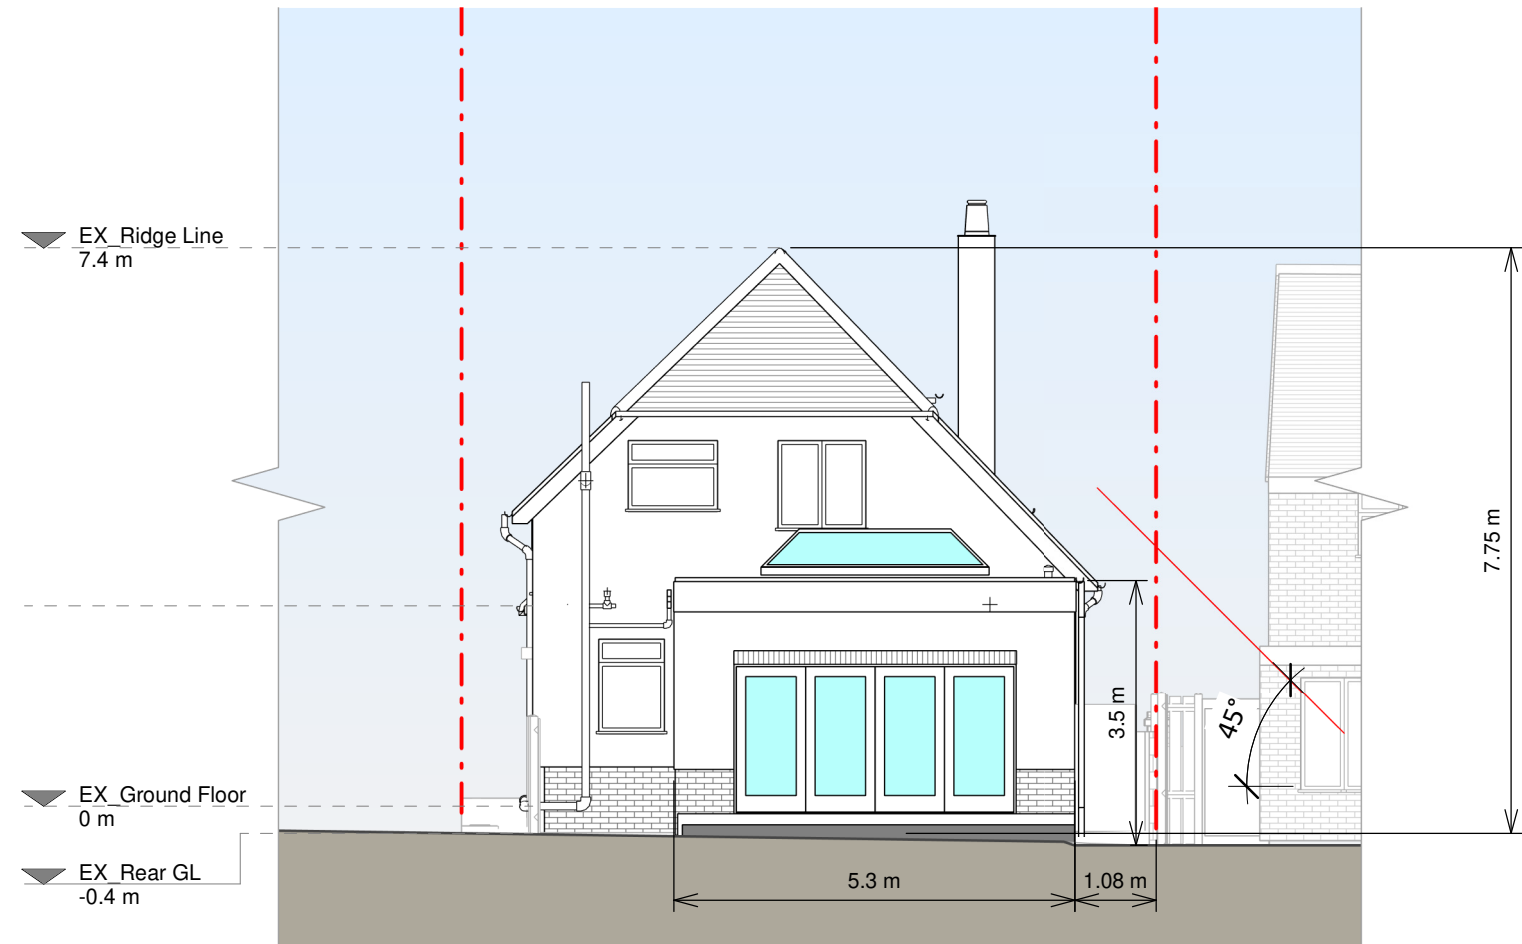

Rear Elevation (South)

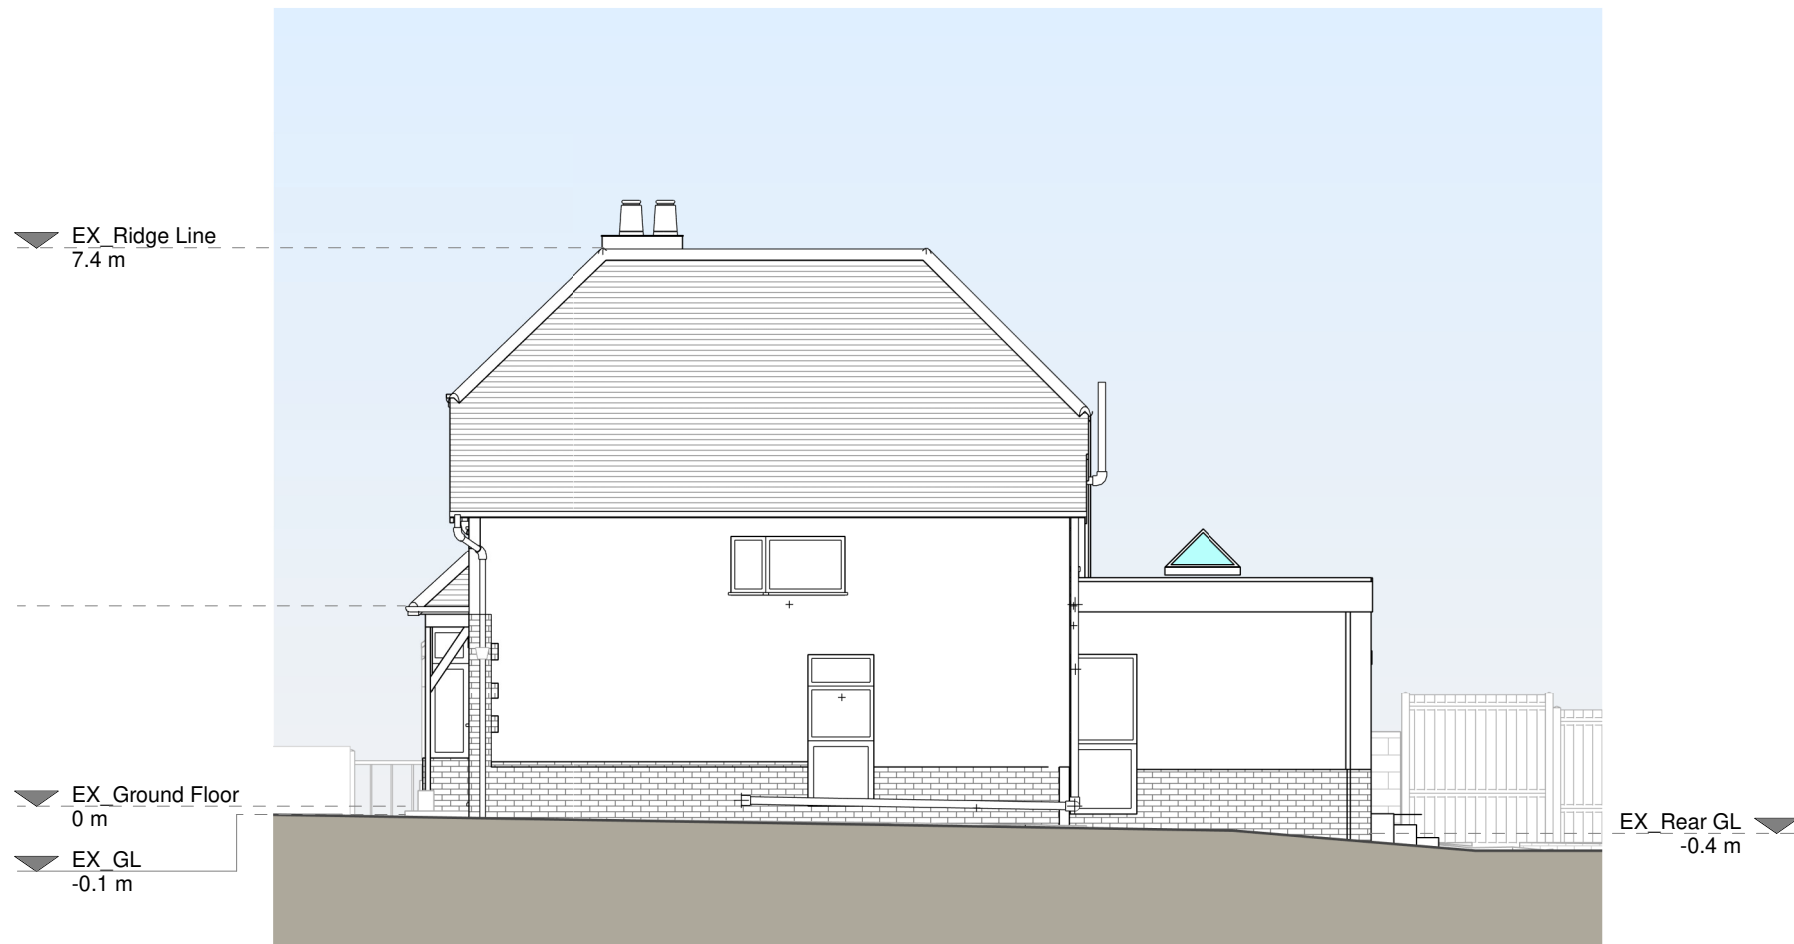

Right Side Elevation (West)



Copyright in the design and this drawing is the property of RESI. Reproduction in whole or in part is forbidden without written sanction of RESI. This drawing must be read in conjunction with all other relevant documentation and drawings.

RESI accepts no liability for any expense, loss or damage of whatever nature and however arising from any variation which has not been referred to them and their approval obtained.

RESI do not advise using planning drawings for the construction stages. All dimensions to be cross-checked on-site prior to manufacture and construction. Any discrepancies to be reported to RESI immediately.

Proposed Materials:

Brickwork / walls - brick walls, smooth rendered walls to match existing
Flat roof - Felt or single ply to match existing
Doors - aluminium white frame door
RWP / Gutters / Fascias - uPVC gutters, downpipes - to match existing

KEY

- Existing walls
- Proposed walls
- Proposed furniture
- Proposed staircase
- Proposed windows
- Proposed rooflight
- Boundary line
- Proposed beam
- Proposed drainage
- Existing removed
- 1.5m head height
- 1.8m head height

Revision		
Rev	Notes	Date
A	Planning Issue	01/06/2026

resi

Job Title
Proposed rear ground floor infill extension, internal alterations and all associated work at 81 Old Shoreham Road, BN43 5TF

Drawing Status
Planning Drawings

Client
Robert Treadaway

Drawing Title
Proposed Drawings

Scale 1:100 @ A1	Drawn RD
Date June 2026	Checked OB
Drawing No. 8358551-3100	Rev A