


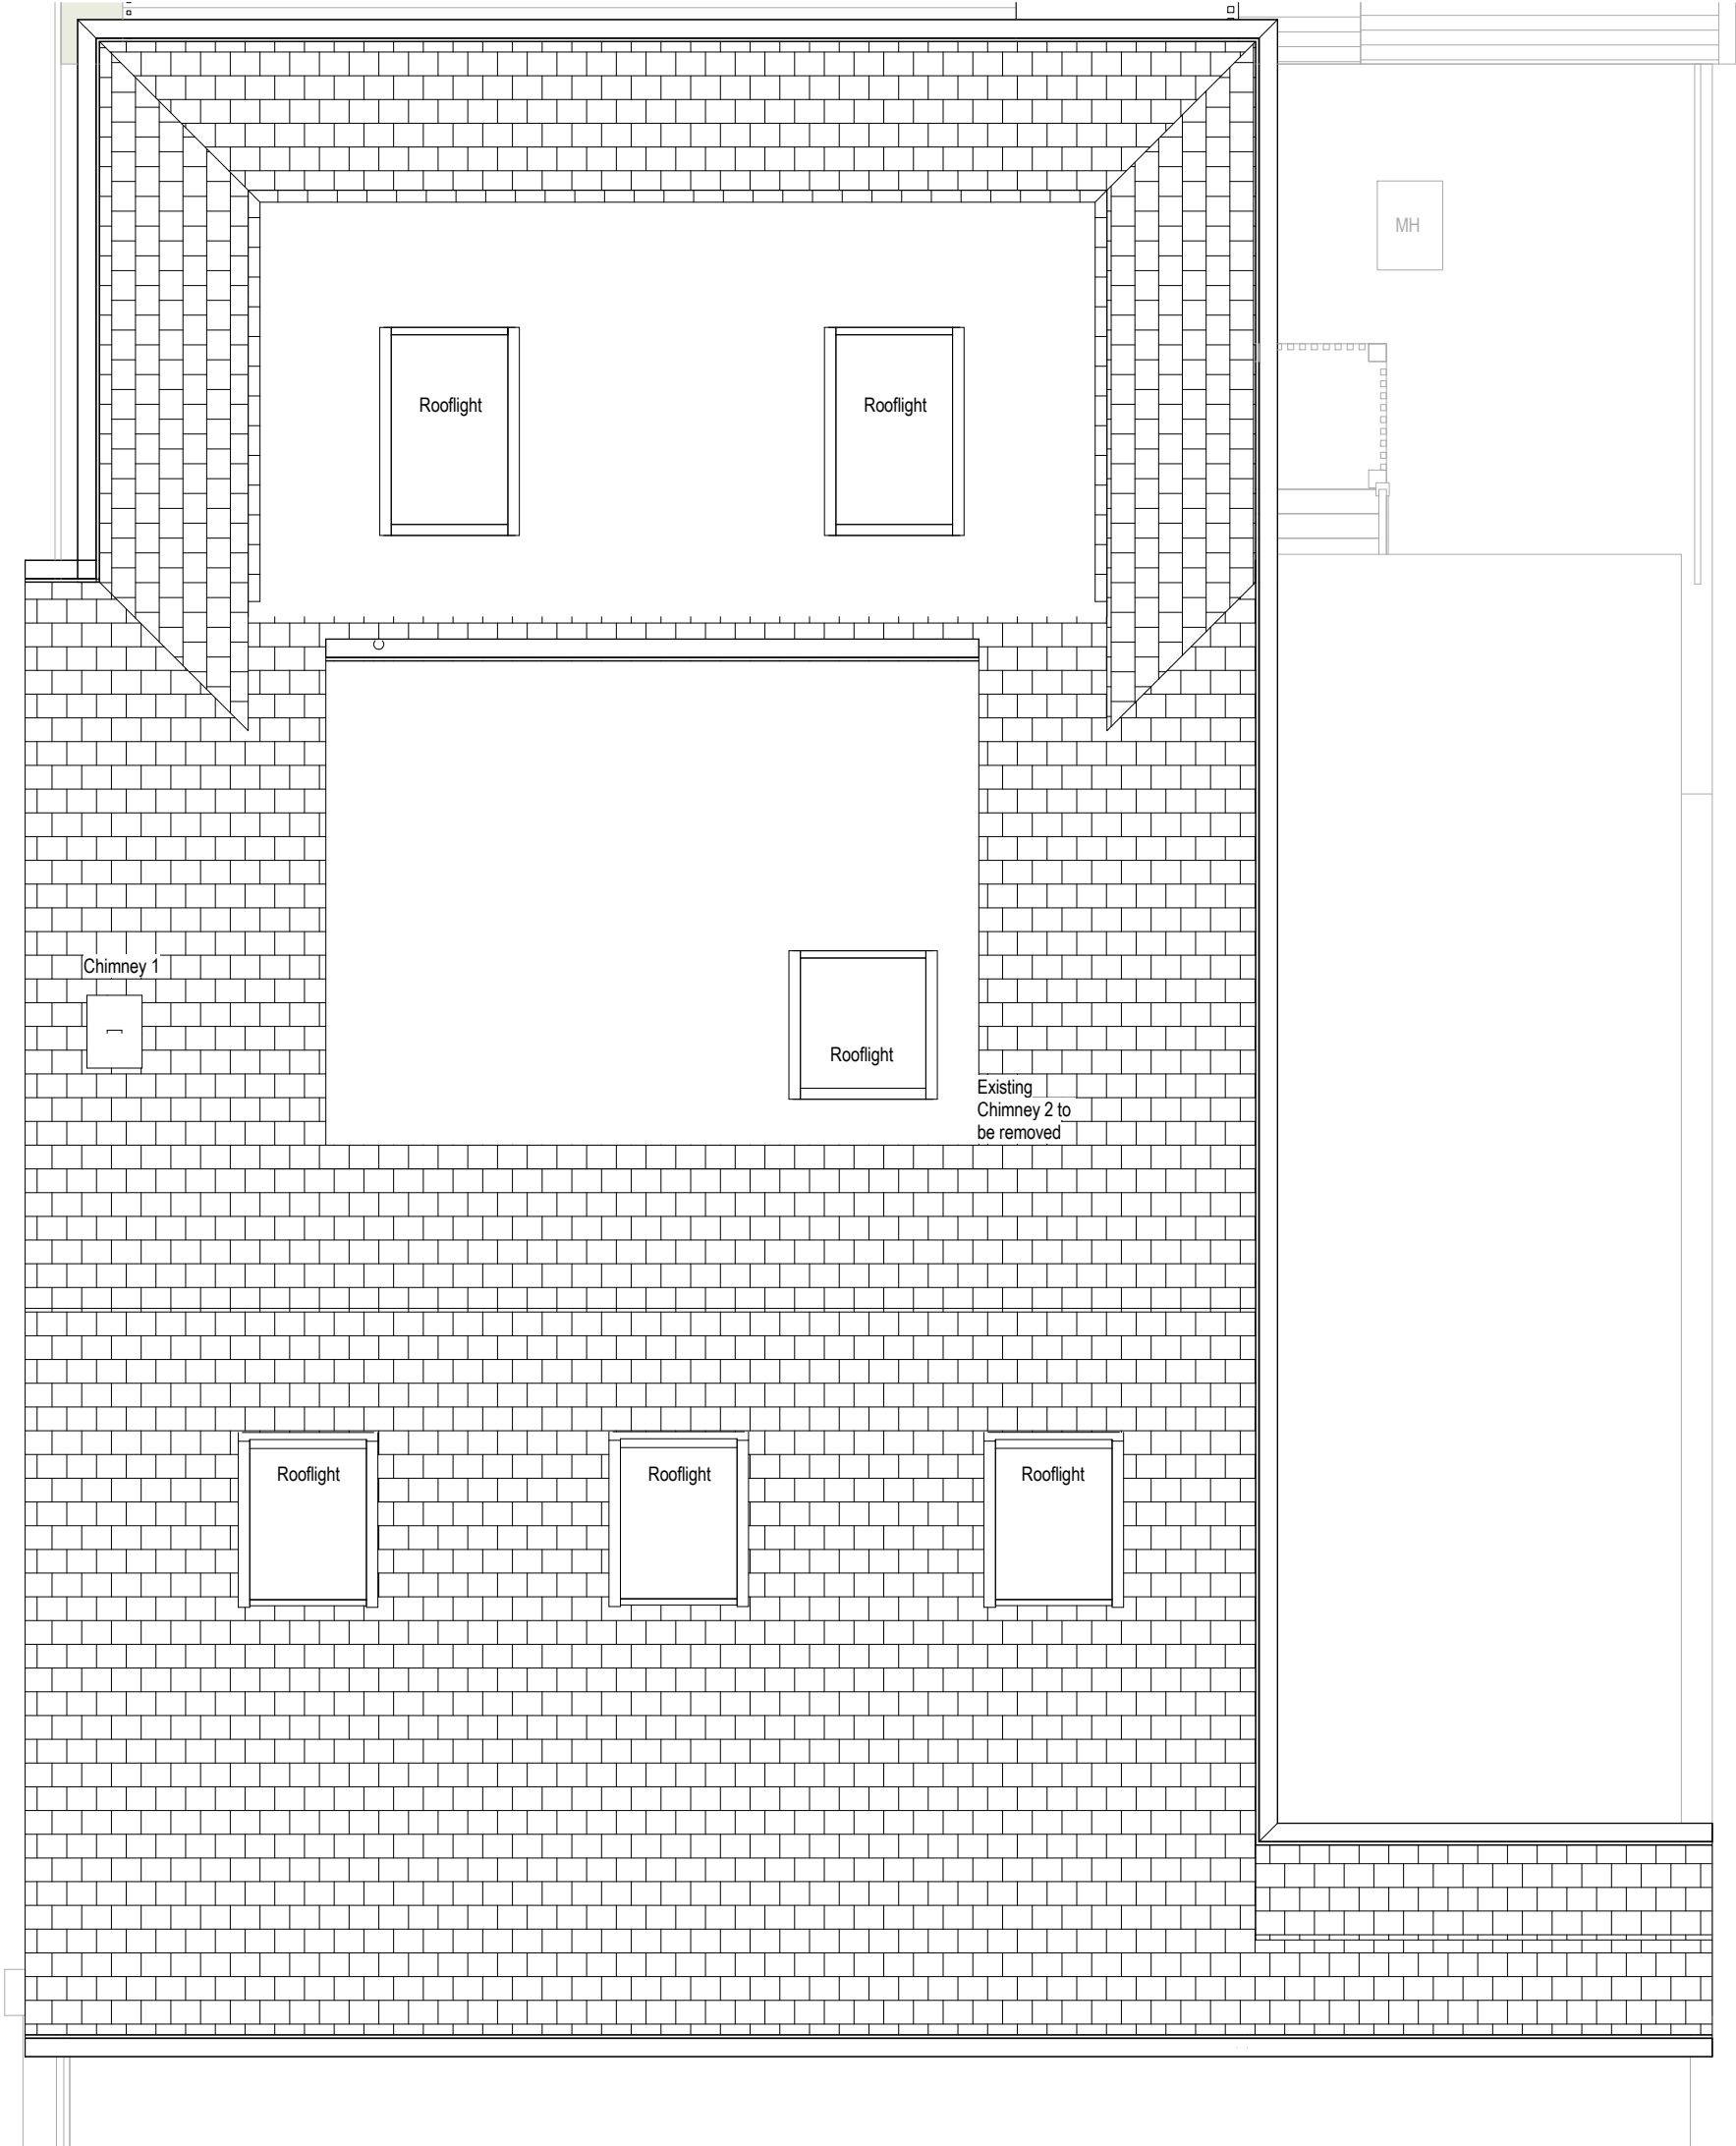


Revisions			
No.	Description	Date	By
2	Revised Drawings	19-05-22	
1	First Issue	29-04-22	

Notes:

GENERAL NOTES:

All dimensions & levels are preliminary and approximate and subject to utilities search, legal boundaries and detailed layouts/ design development through consultation.

Dimensions are to be checked on site by contractor & sub contractors prior to commencement of work, any discrepancies are to be highlighted immediately to the architects.

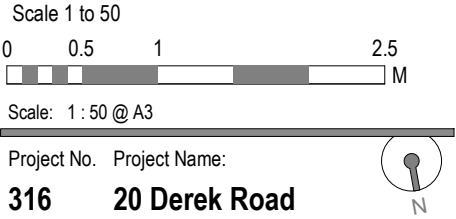

Drawing No.		Drawing Name:	
01202		Proposed Roof Plan 2	
Revision:	Suitability Description:	Project Issue Date:	
P 2	INFORMATION	APRIL 22	
Drawn: Author		Checked: Checker	Orig Paper Size: