
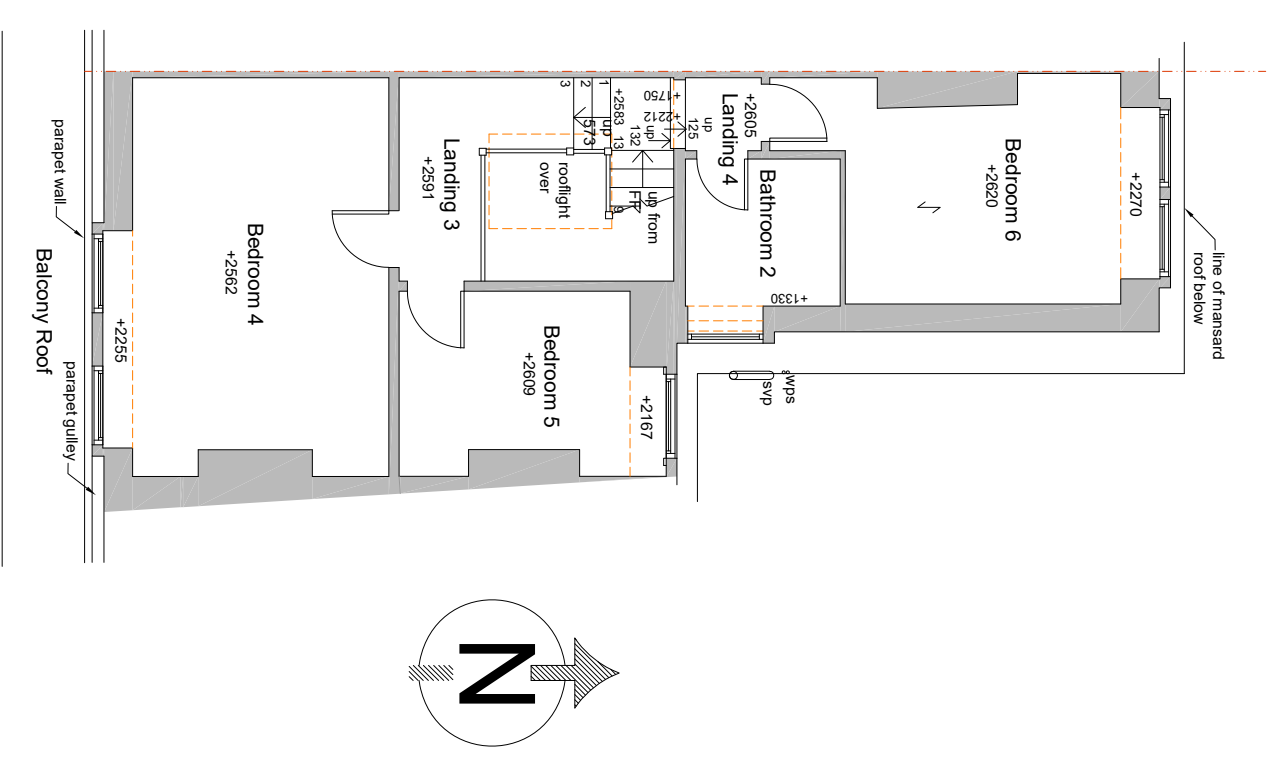
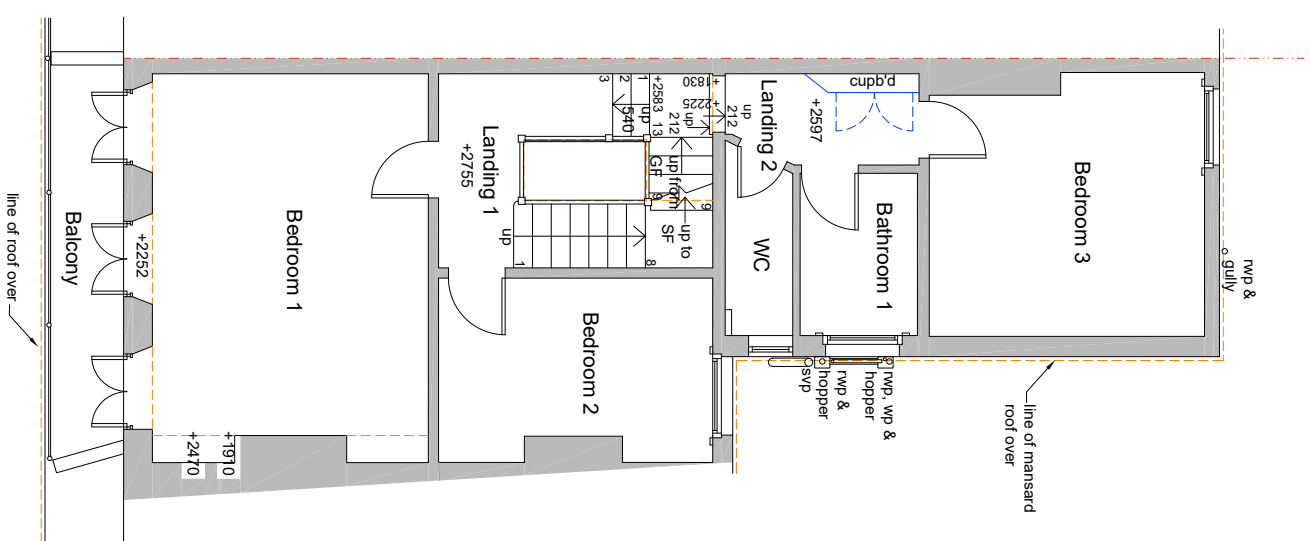


This drawing is copyright and may not be copied or reproduced without the written consent of Finola Brady Architectural Services.

The contractor is responsible for setting out and must check all levels and dimensions prior to work being put in hand.

Responsibility is not accepted for errors made by others in scaling from this drawing. All construction information should be taken from figured dimension

The designer is to be immediately notified of any suspect omissions or discrepancies.

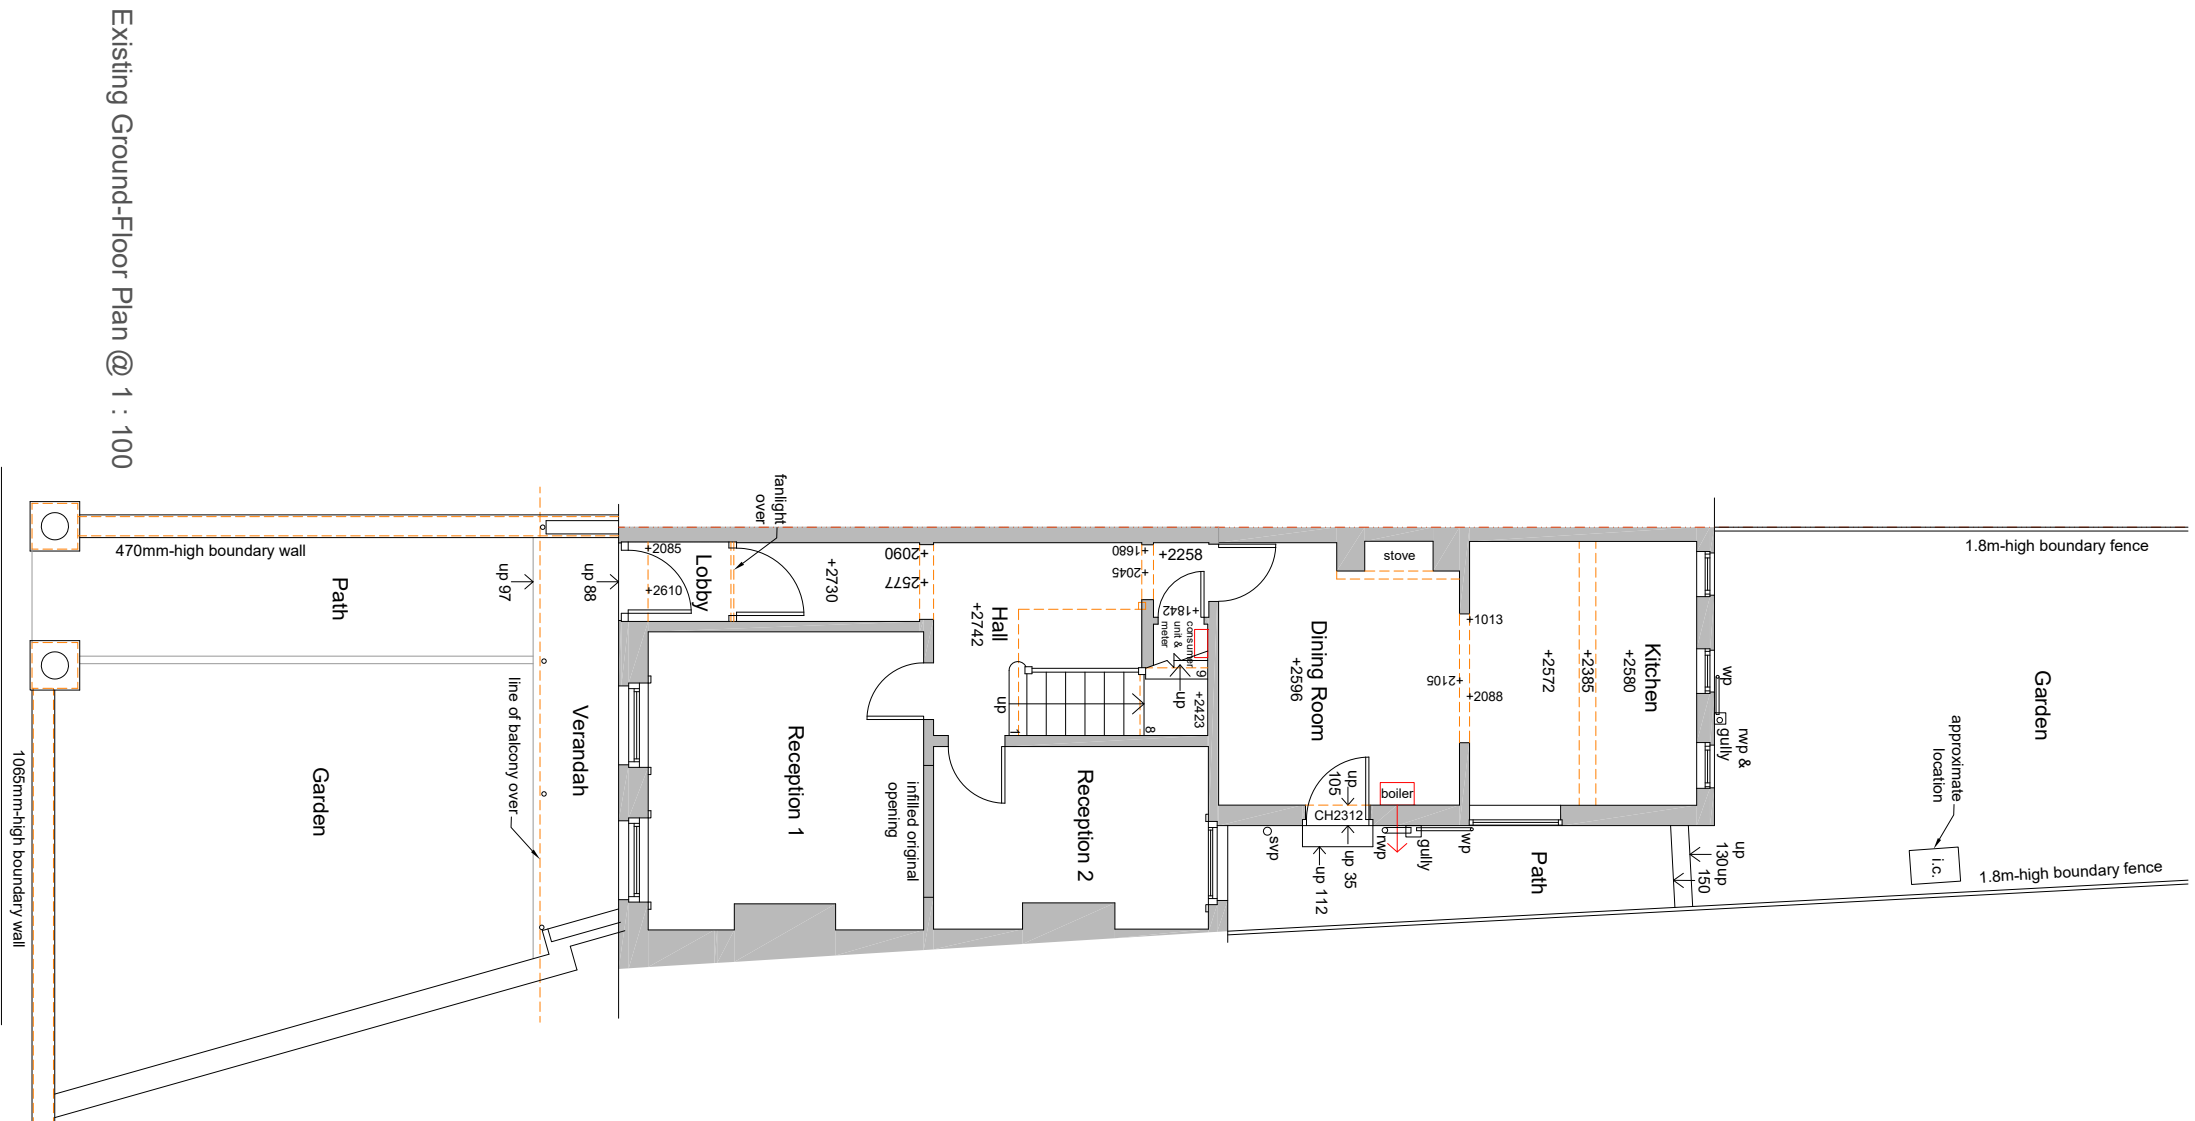

 FINOLA BRADY ARCHITECTURAL SERVICES	A r c h i t e c t u r a l S e r v i c e s TEL 07960 235756 www.fbarchitectural.co.uk
	Site Location : 207 Brighton Road, Worthing, BN11 2HA
Project Name : Internal Alterations & Repair Works	
Drawing Name : Existing Floor Plans	
Drawing No: FB26-0207 EX01 Scale : 1 : 100 @ A3	
Date : 23rd April 2026	