


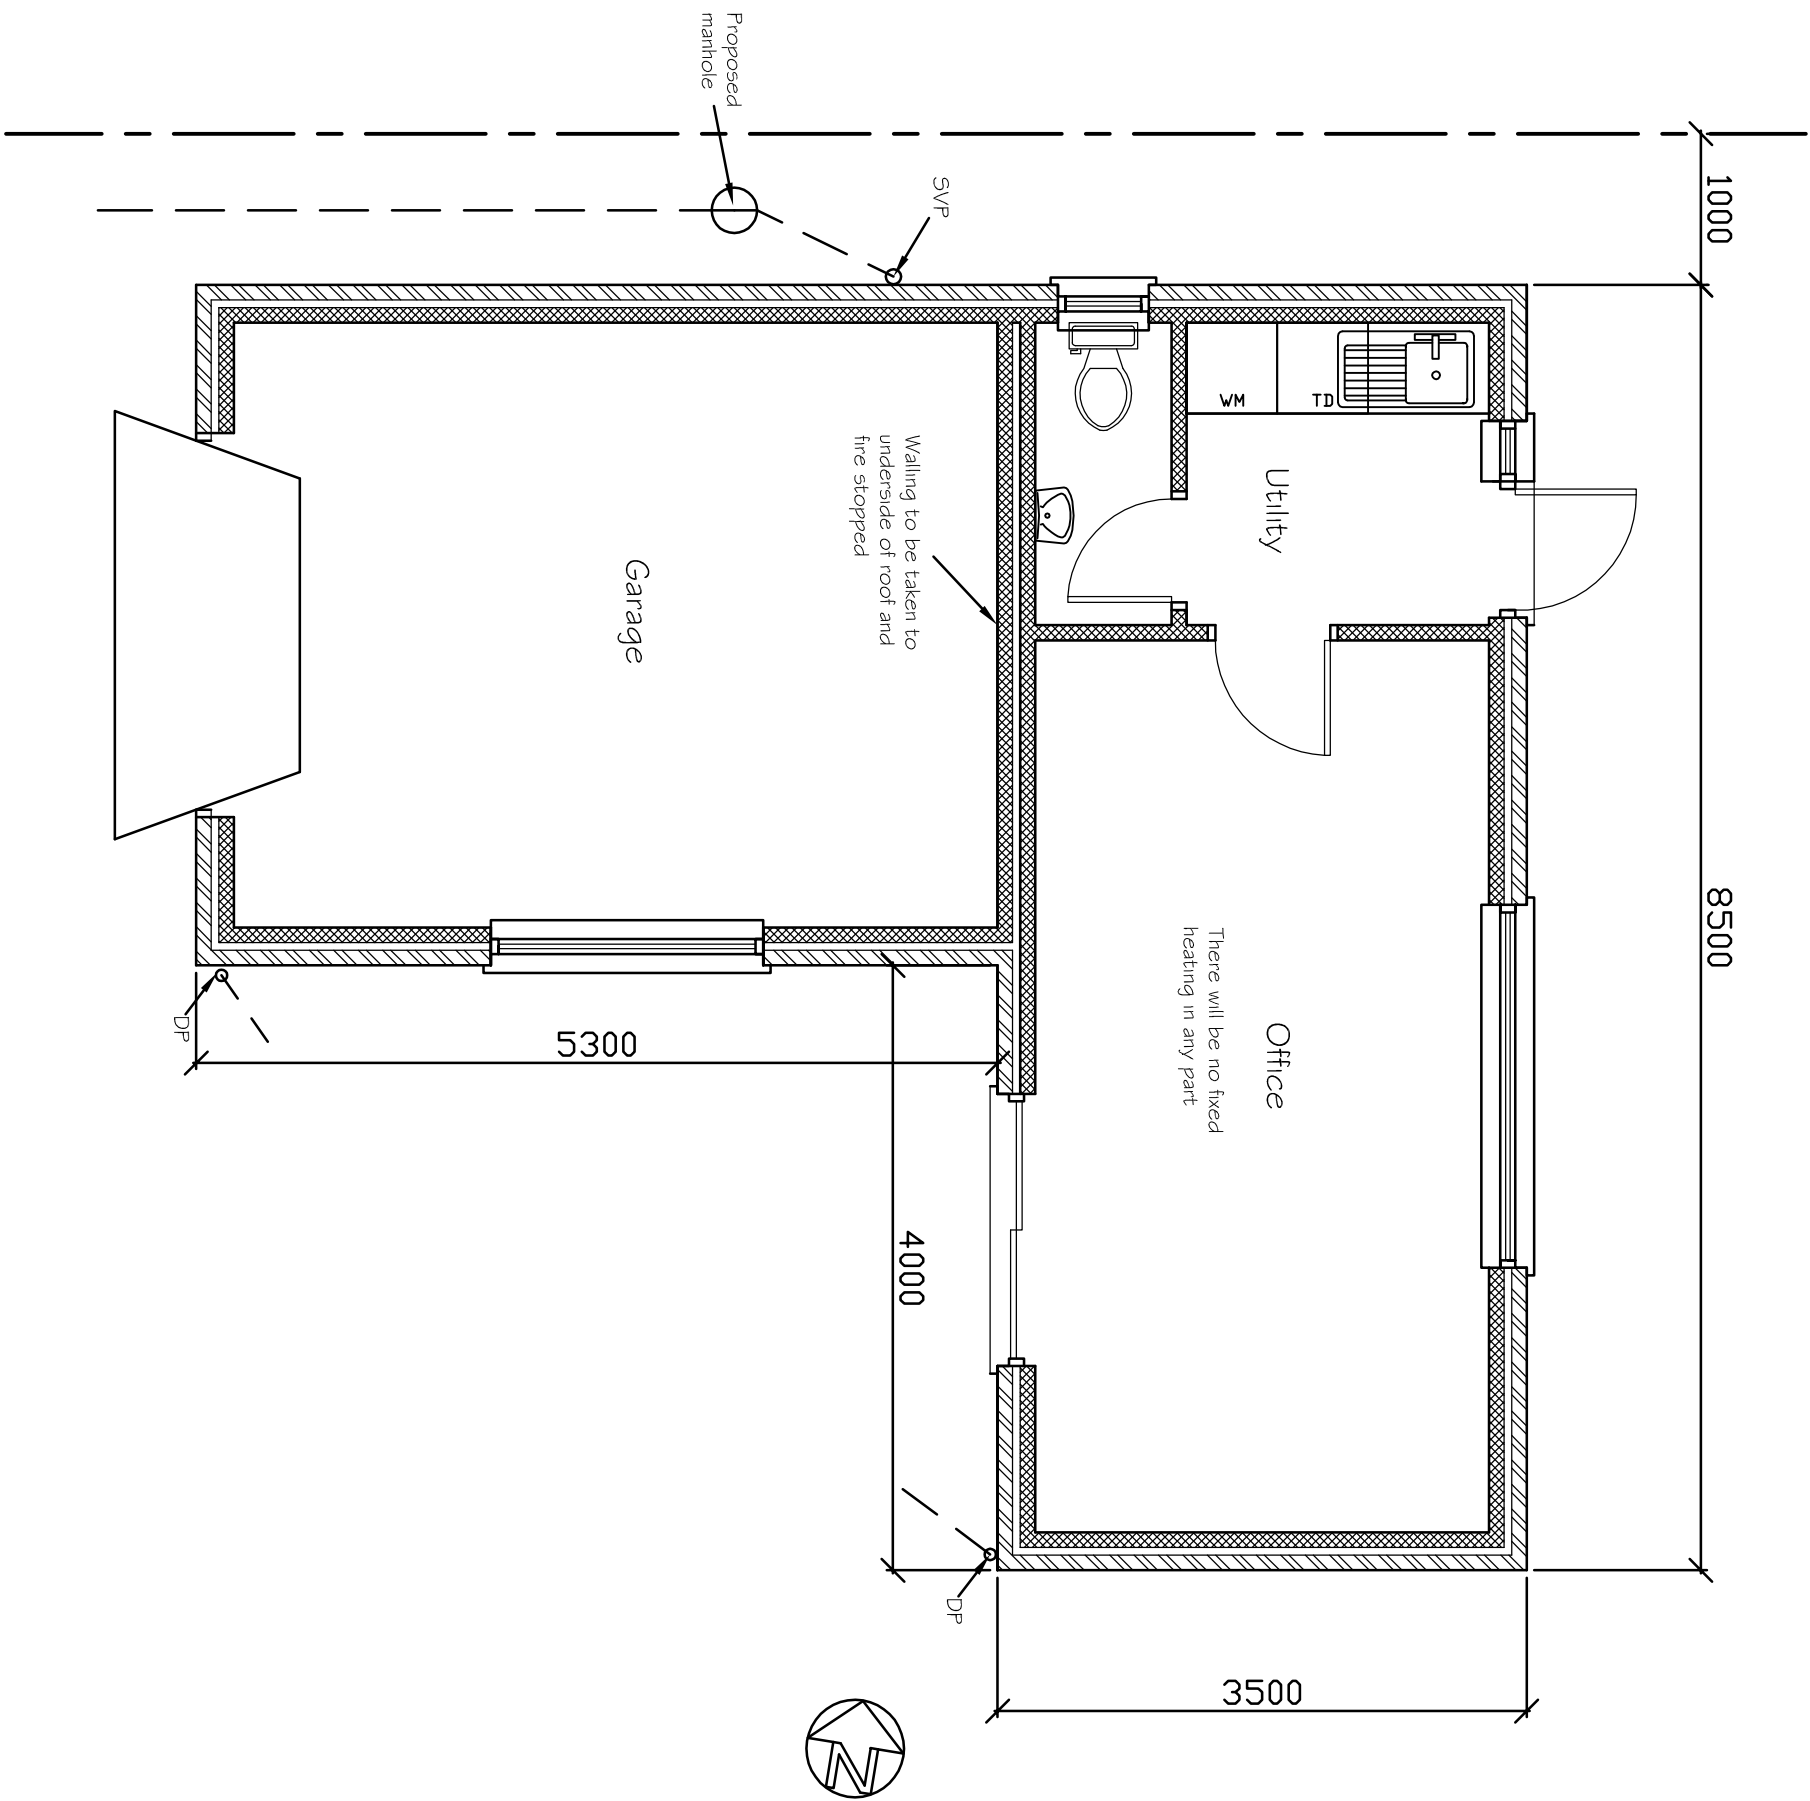
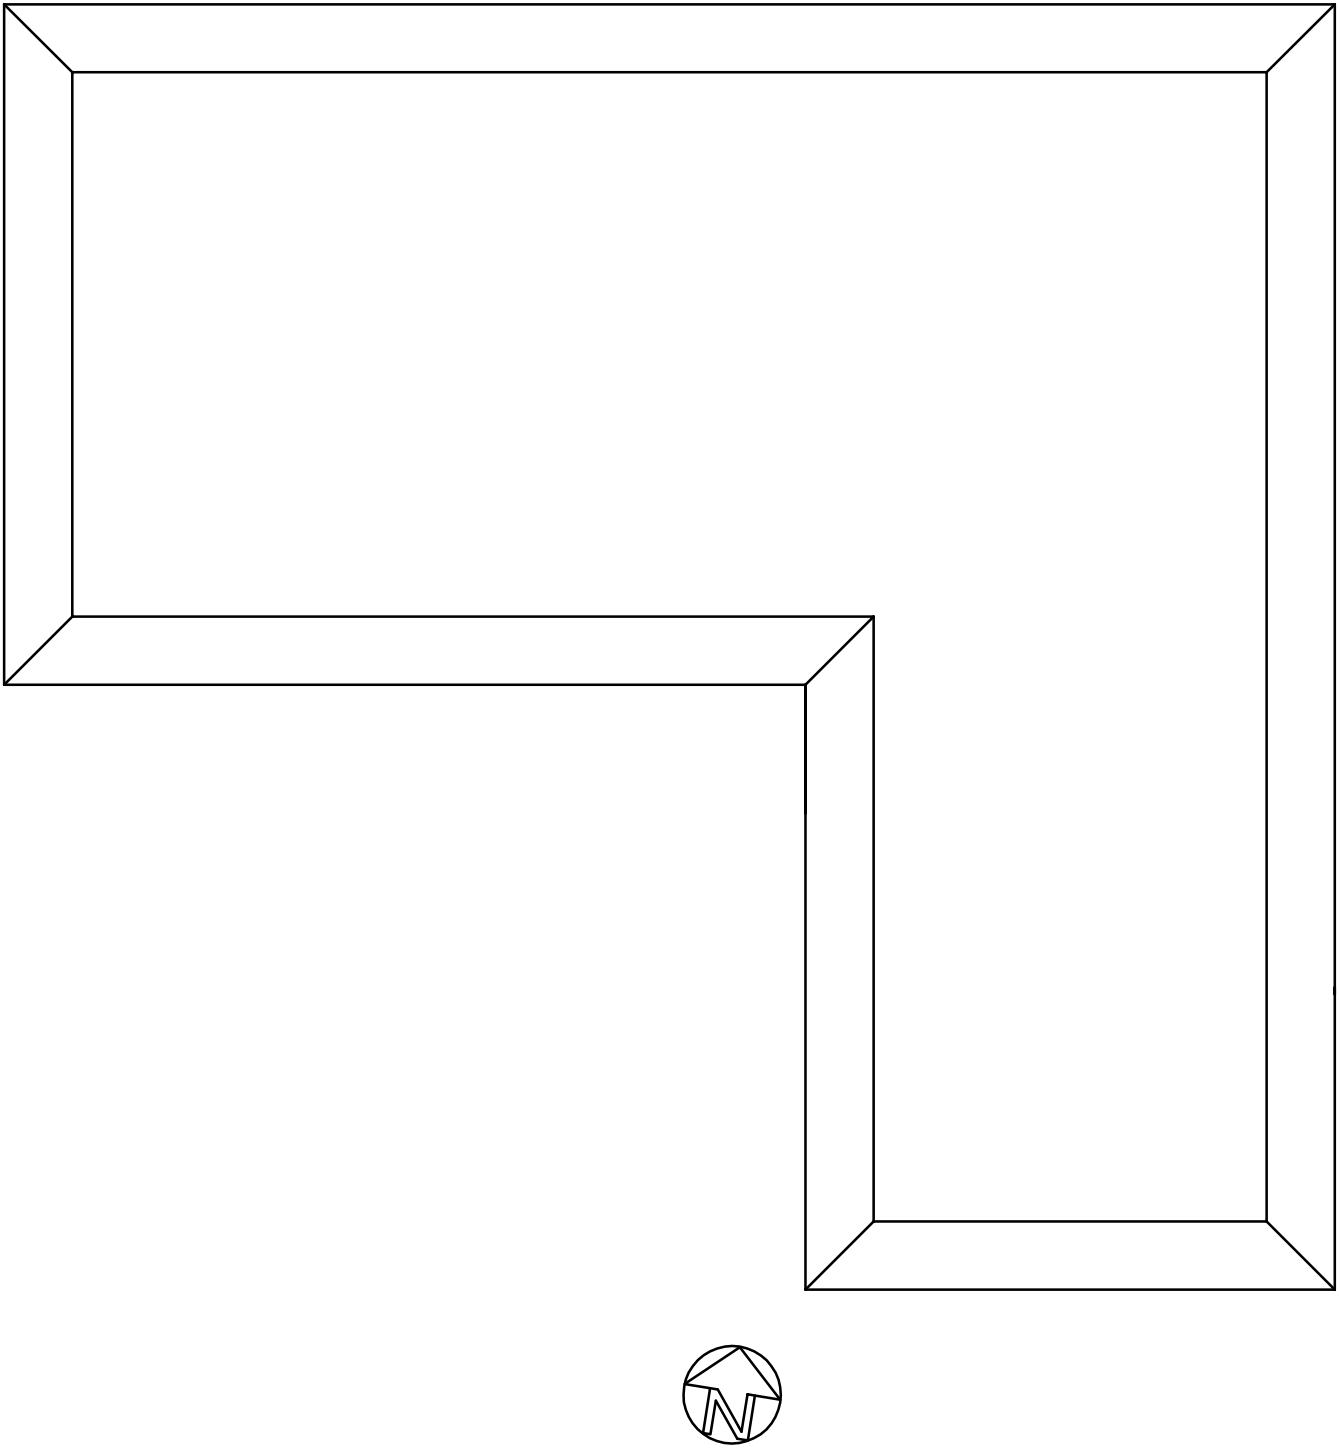
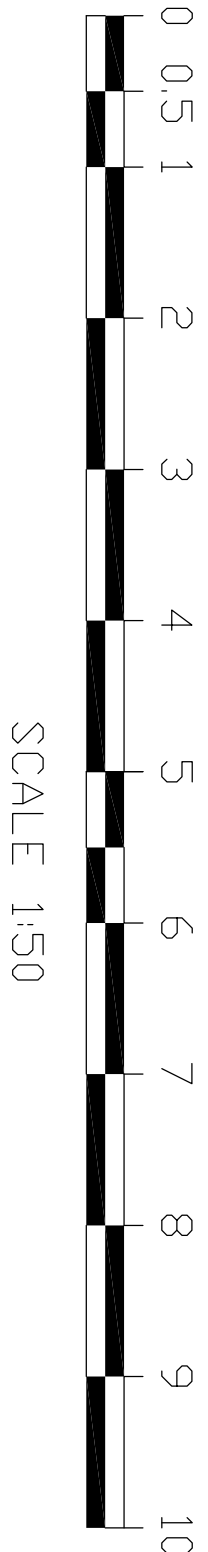
 
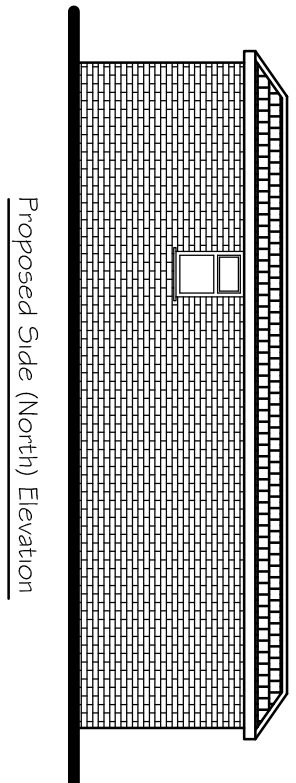


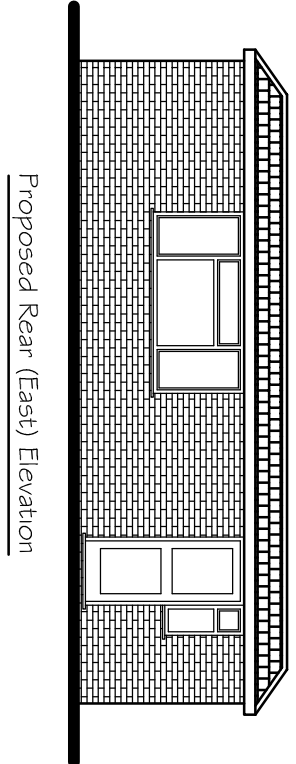

Proposed Floor Plan

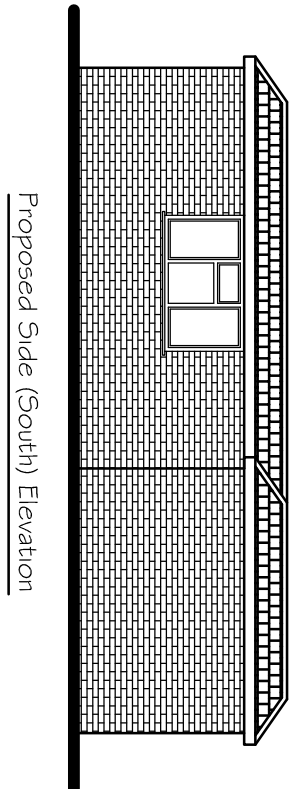

Proposed Roof Plan

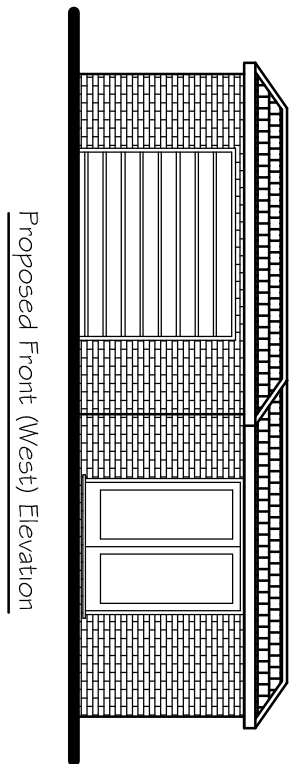

Tony Rogers Building Consultants Address: 40 Dawn Crescent, Upper Beeding West Sussex, BN44 3WH Telephone: 01903 815225 Fax: 01903 815225	
Rev.	Date
6	Sept 2025
5	June 2026
Title and changed to drawing sheet	
Client: Miss V Hatchard	
Address: 6 Falcon Close Shoreham Beach West Sussex BN43 5HN	
Project: Proposed detached garage/ office	
Scale:	1:50 1:100
Paper Size	A1
Date:	September 2025
Drawing No:	25/1616/01
Drawn By:	AMR
Revision:	B