
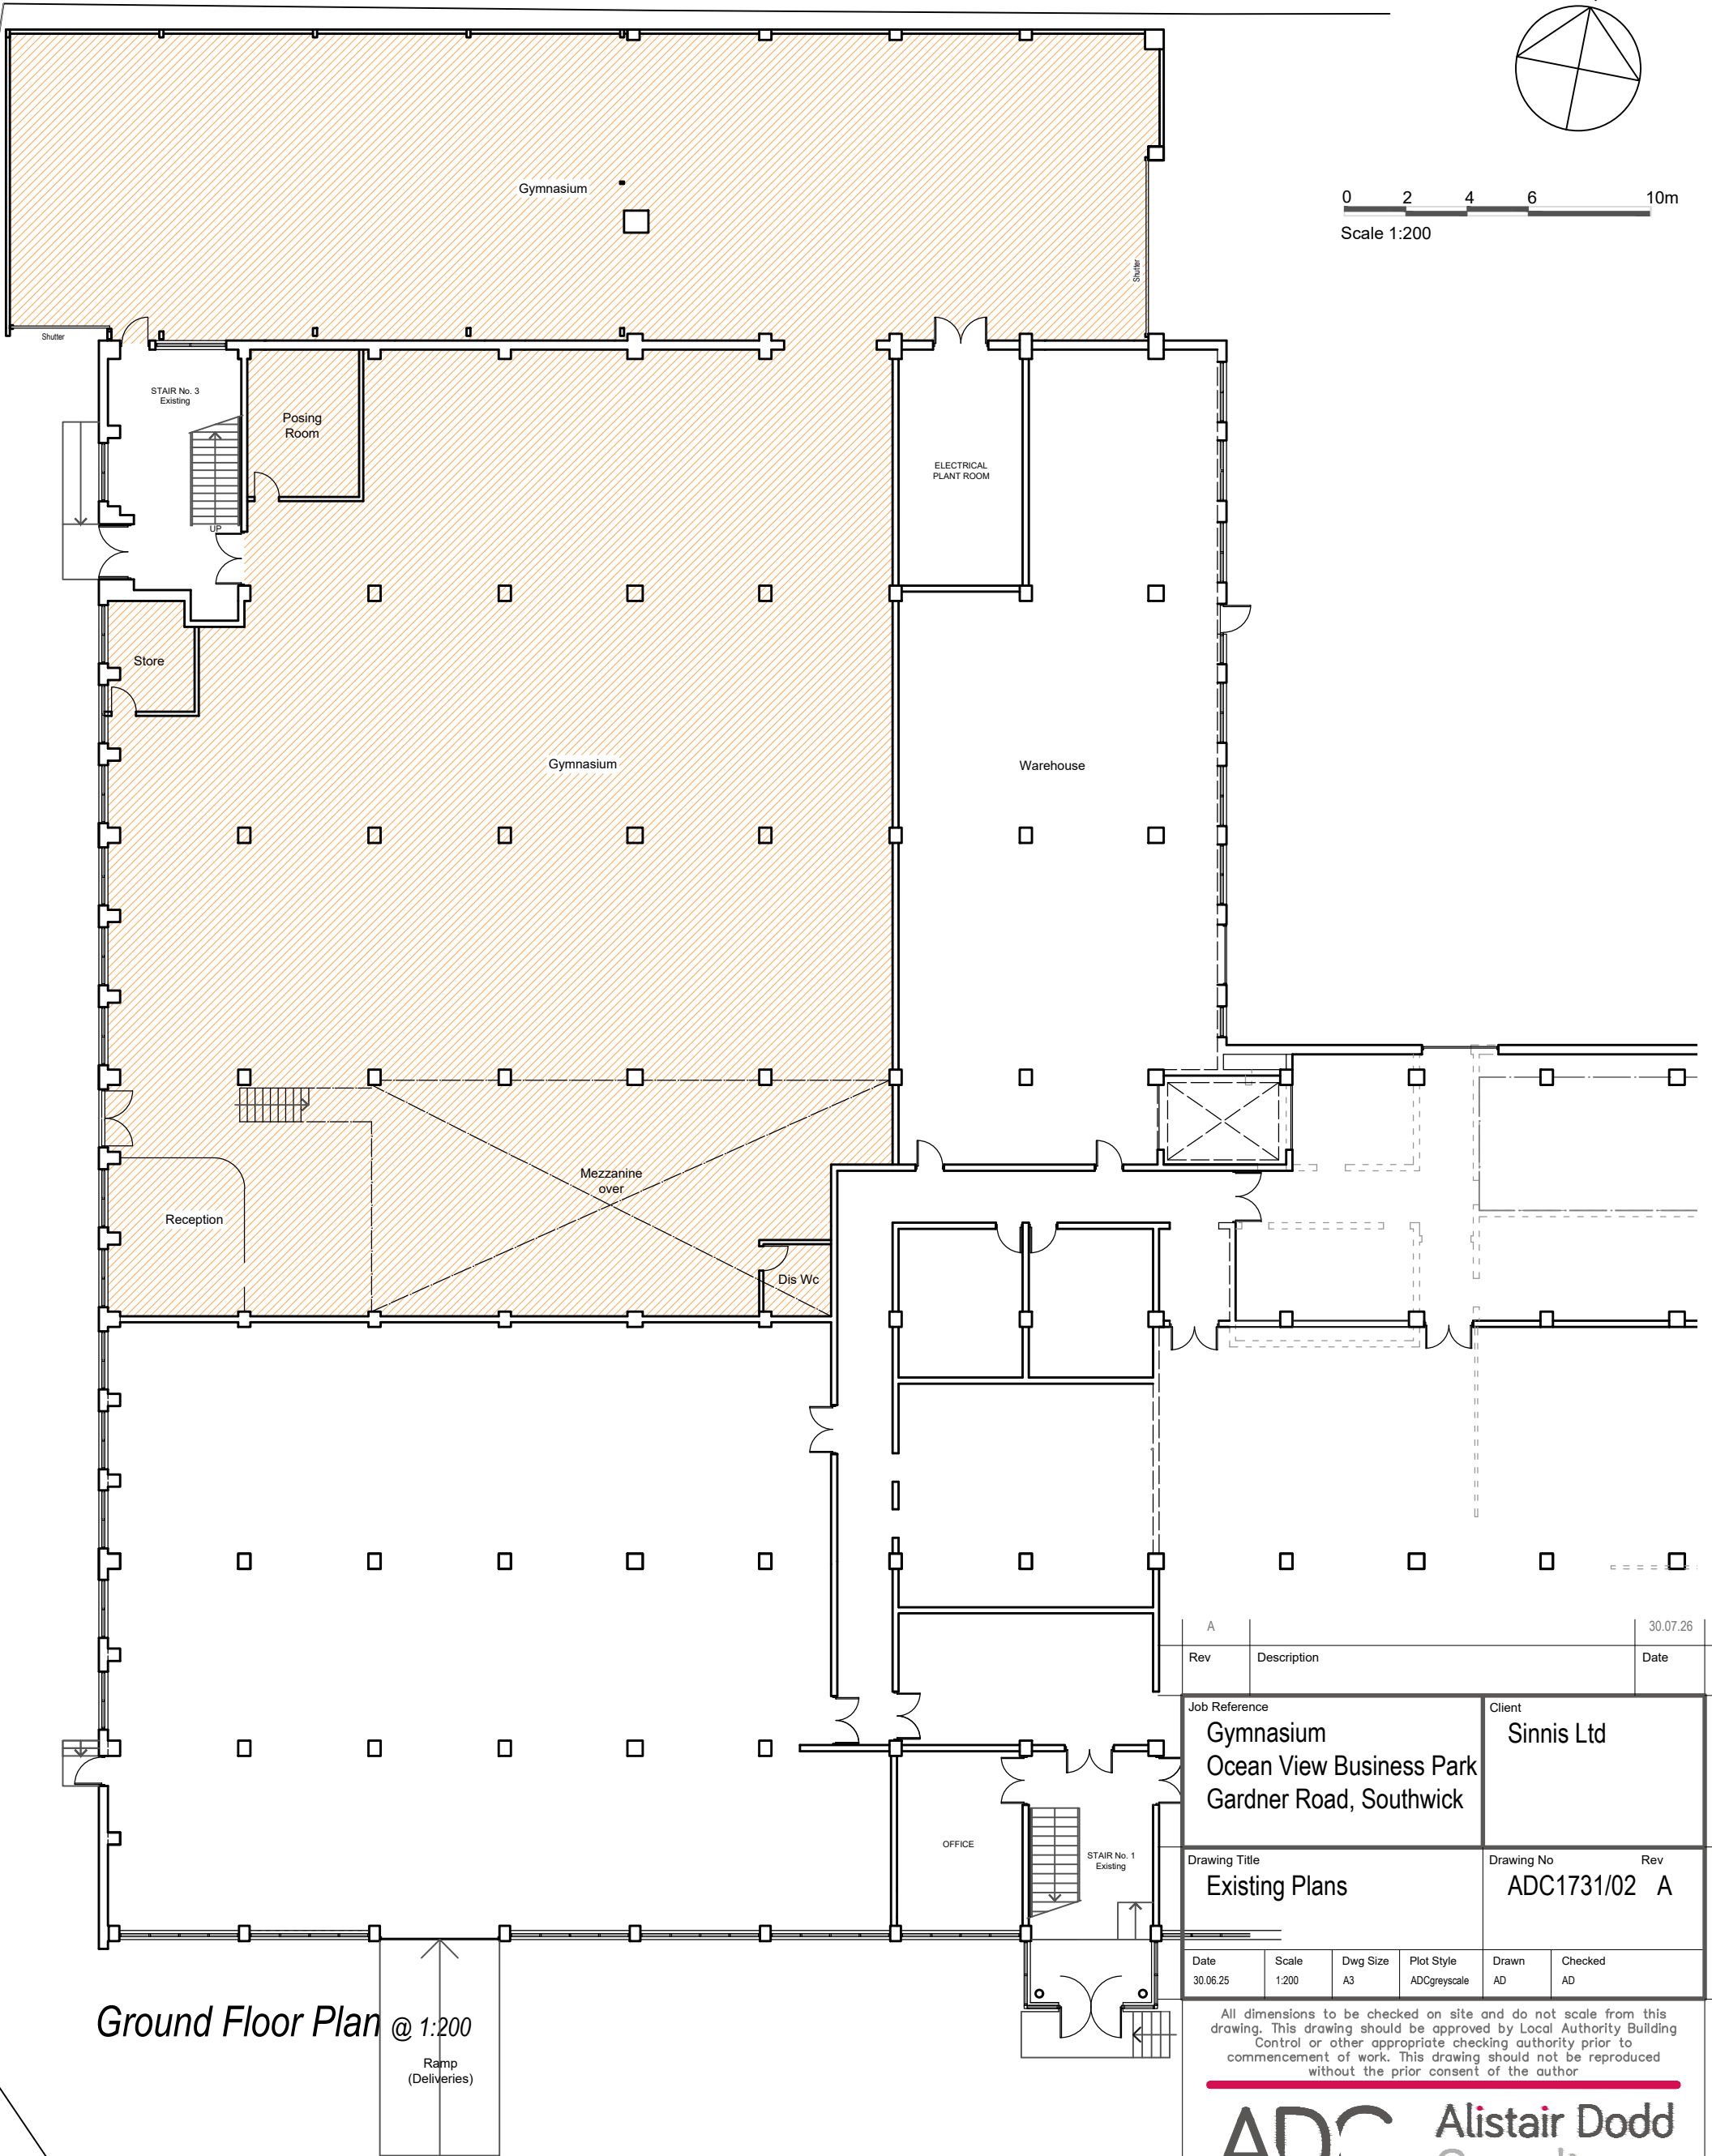
 


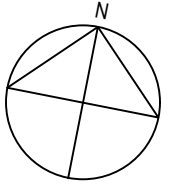

Ground Floor Plan @ 1:200

A		30.07.26
Rev	Description	Date
Job Reference		Client
Gymnasium Ocean View Business Park Gardner Road, Southwick		Sinnis Ltd
Drawing Title		Drawing No
Existing Plans		ADC1731/02
		Rev
		A
Date	Scale	Dwg Size
30.06.25	1:200	A3
Plot Style	Drawn	Checked
ADCgreyscale	AD	AD

All dimensions to be checked on site and do not scale from this drawing. This drawing should be approved by Local Authority Building Control or other appropriate checking authority prior to commencement of work. This drawing should not be reproduced without the prior consent of the author

ADC Alistair Dodd
Consulting

Architectural Services

Citibase Brighton . 95 Ditchling Road
Brighton . East Sussex . BN1 4ST
Tel: 01273 558330
Email: info@adcbrighton.co.uk
www.adcbrighton.com