

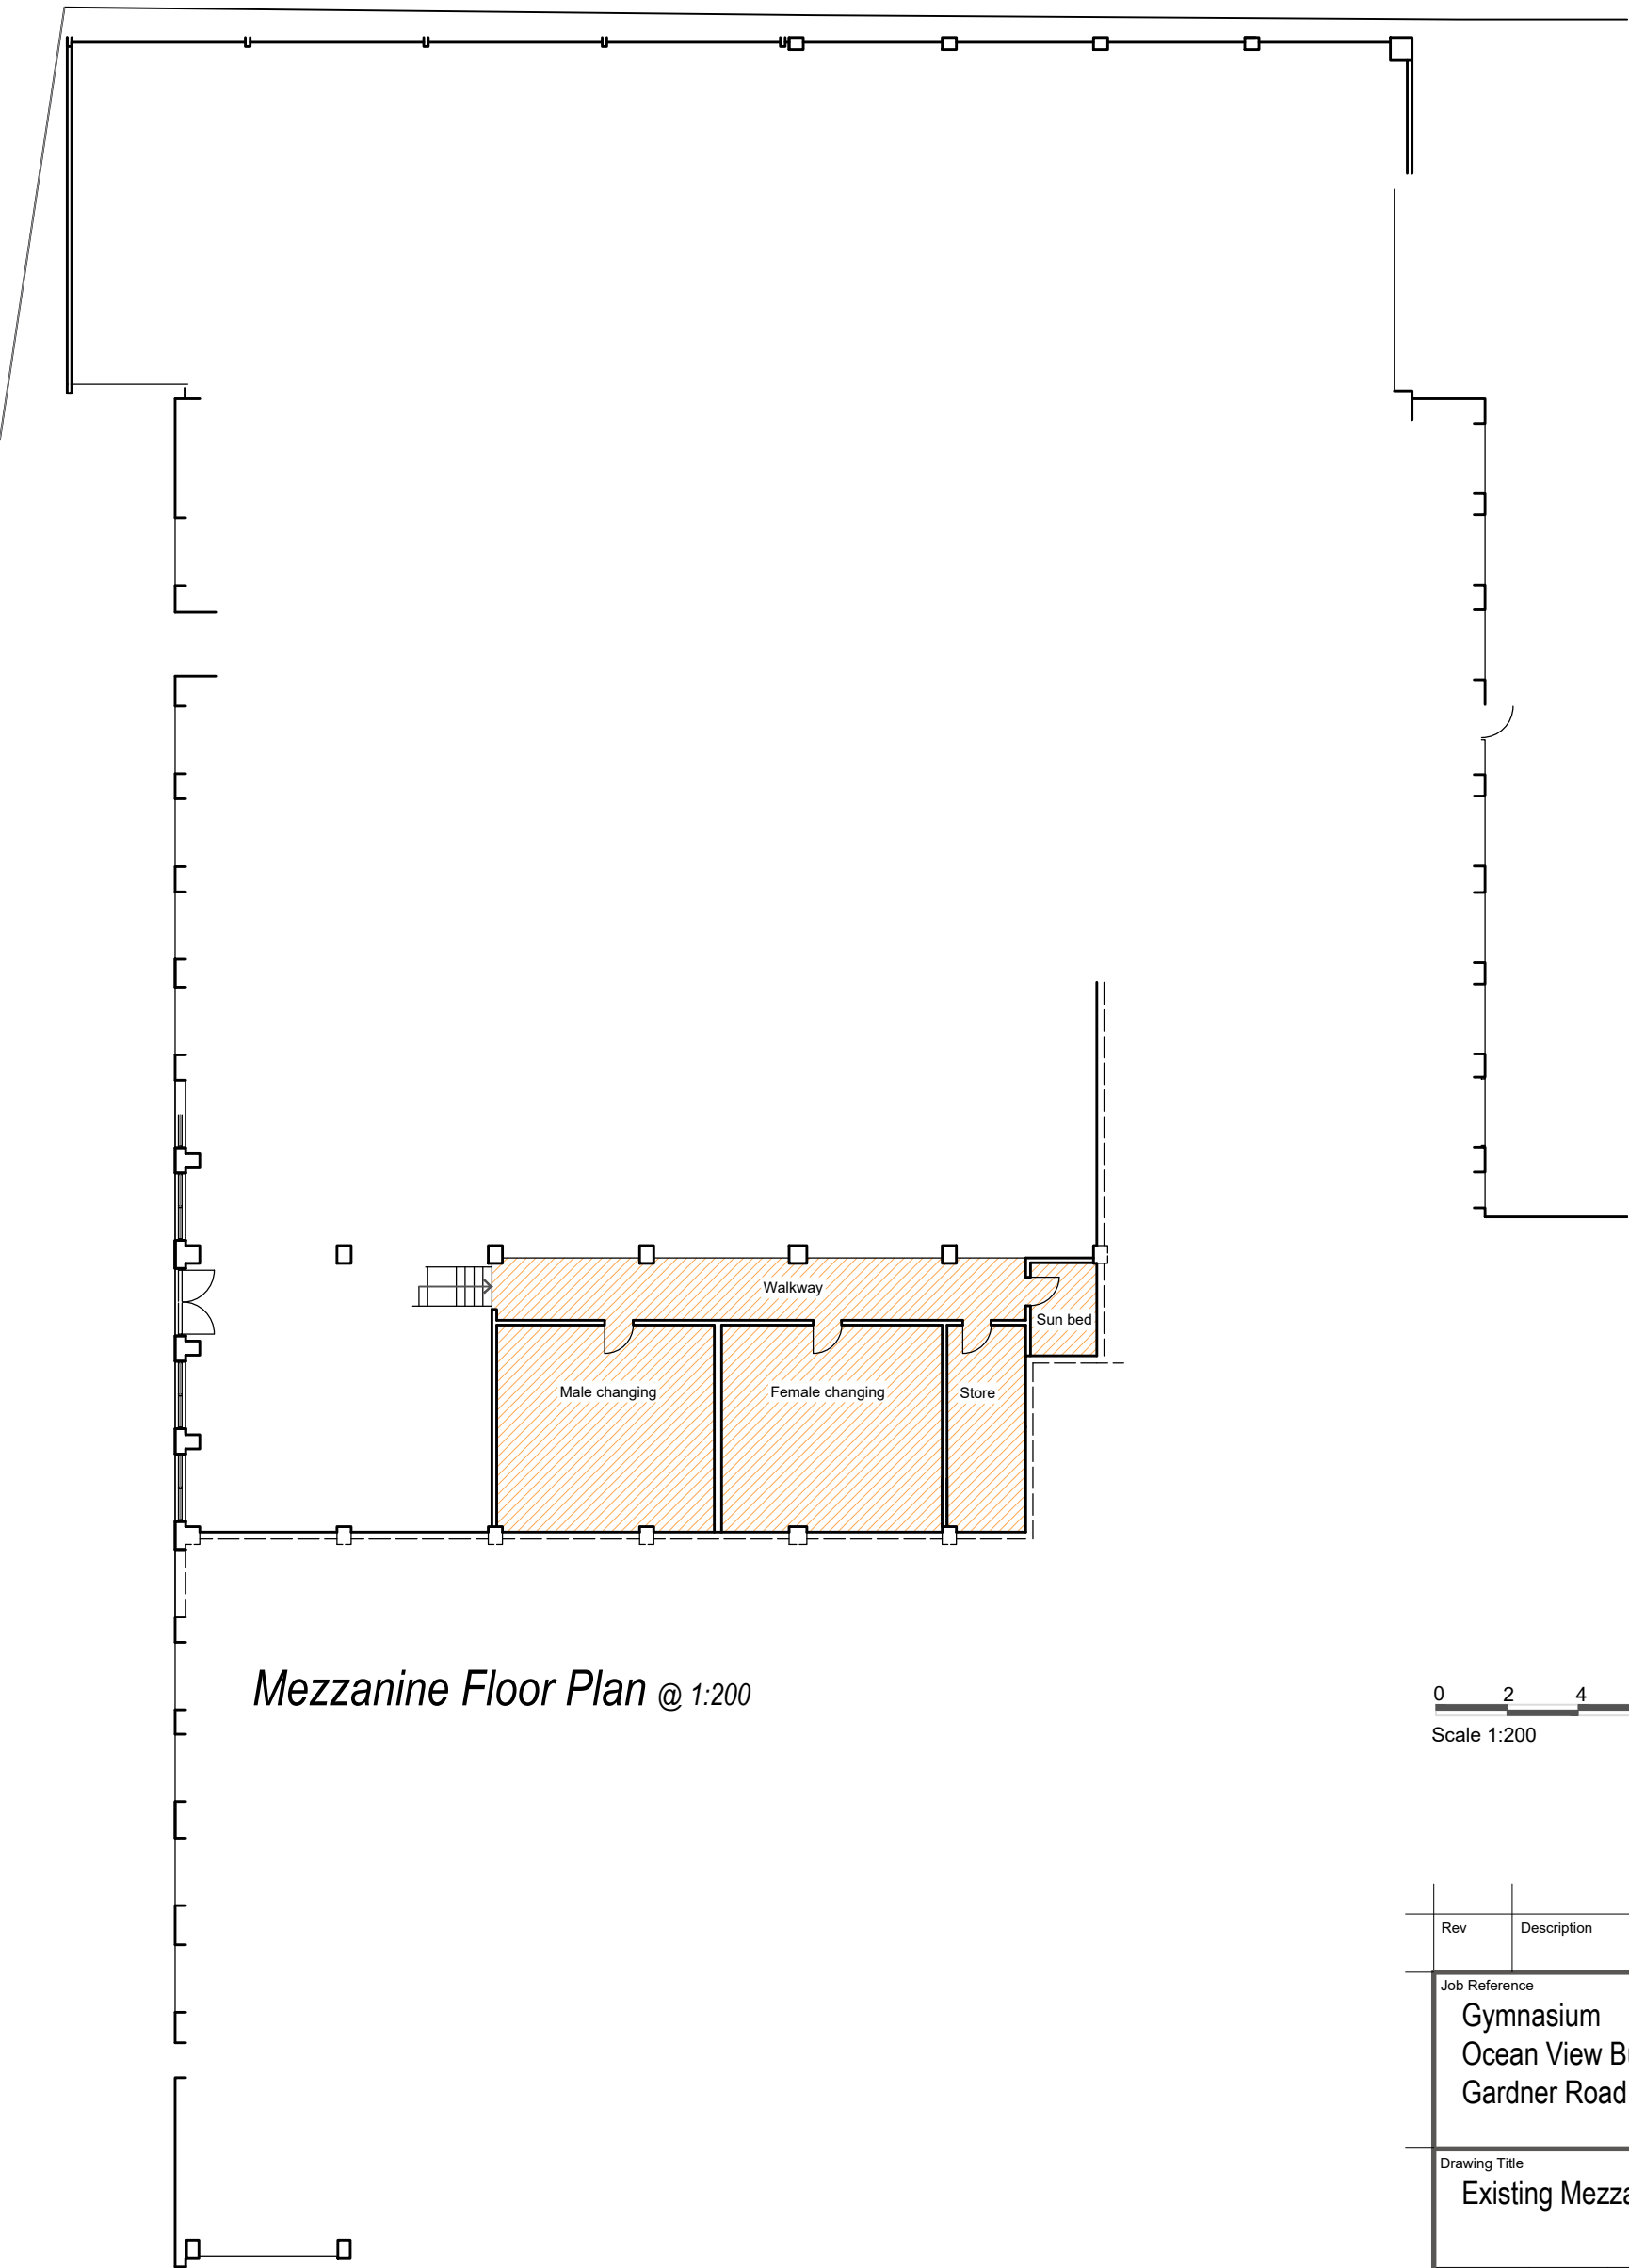


 

Mezzanine Floor Plan @ 1:200

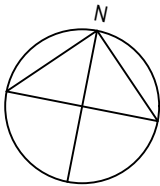

	Rev	Description				Date	
Job Reference						Client	
Gymnasium Ocean View Business Park Gardner Road, Southwick						Sinnis Ltd	
Drawing Title						Drawing No	Rev
Existing Mezzanine Plan						ADC1731/03	
Date	Scale	Dwg Size	Plot Style	Drawn	Checked		
30.06.25	1:200	A3	ADCgreyscale	AD	AD		

All dimensions to be checked on site and do not scale from this drawing. This drawing should be approved by Local Authority Building Control or other appropriate checking authority prior to commencement of work. This drawing should not be reproduced without the prior consent of the author

ADC Alistair Dodd
Consulting

Architectural Services

Citibase Brighton . 95 Ditchling Road
Brighton . East Sussex . BN1 4ST
Tel: 01273 558330
Email: info@adcbrighton.co.uk
www.adcbrighton.com