




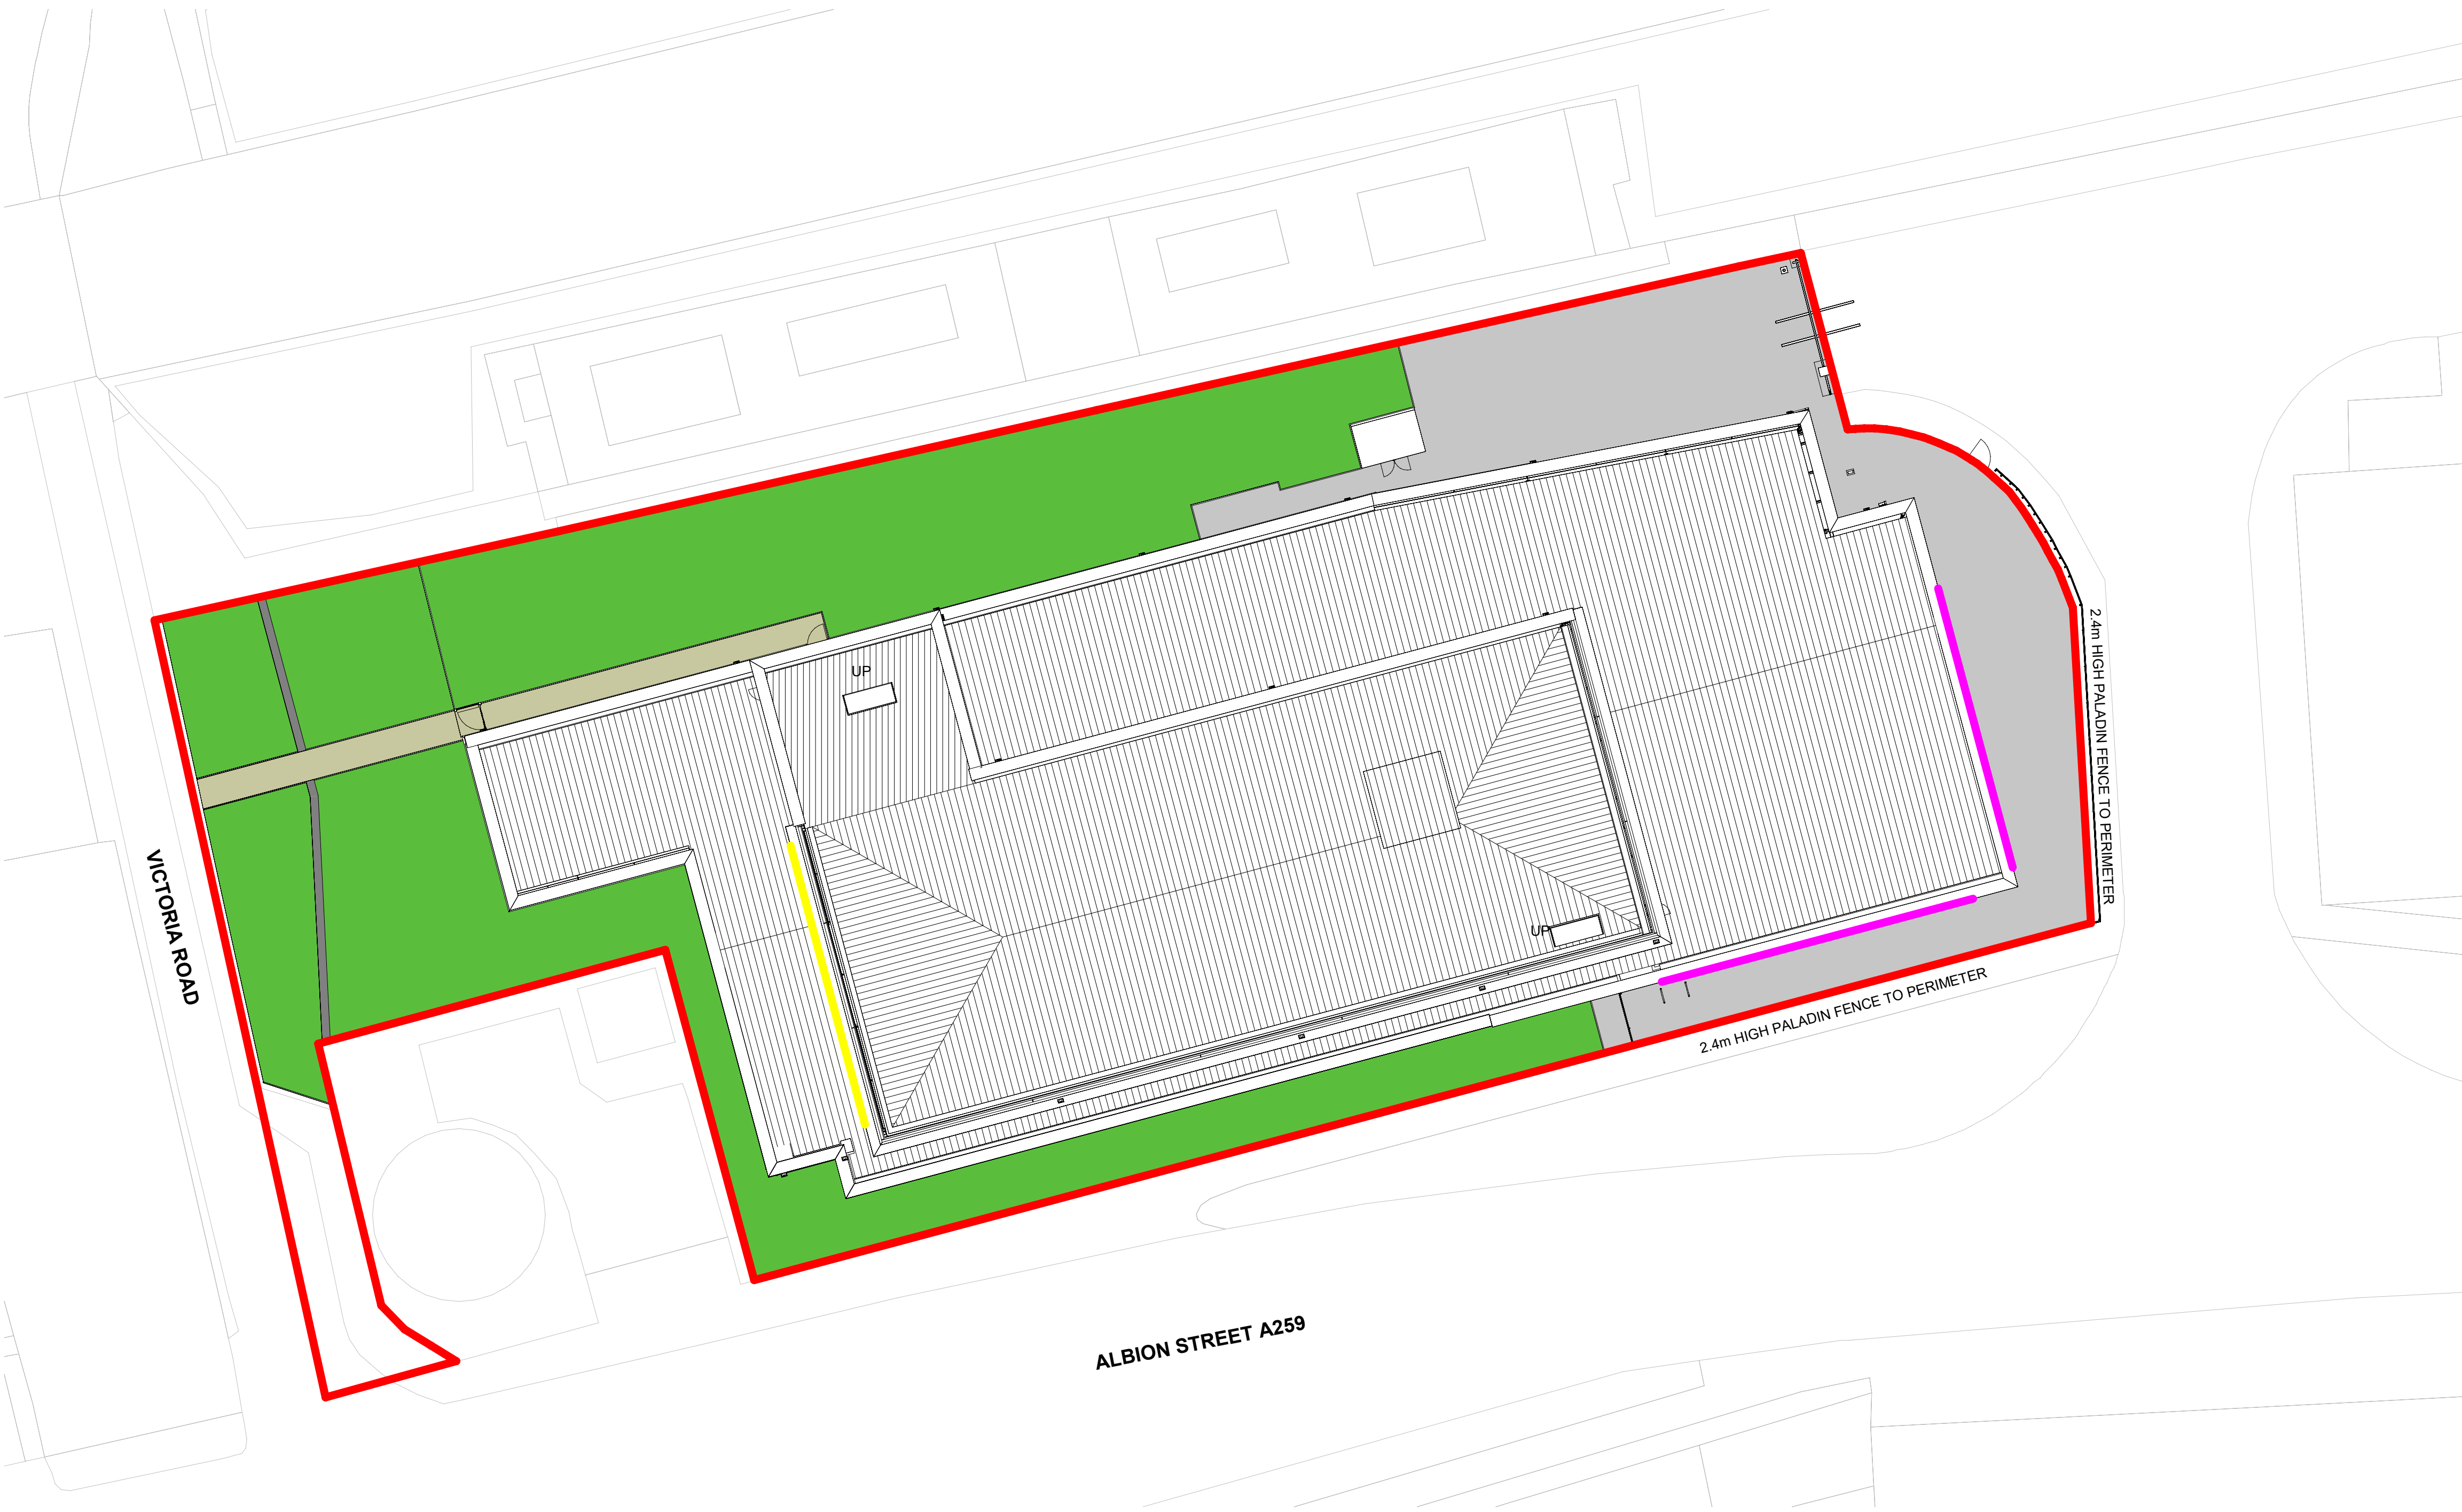

PROPOSED ROOF PLAN - SIGNAGE LOCATION
1 : 200

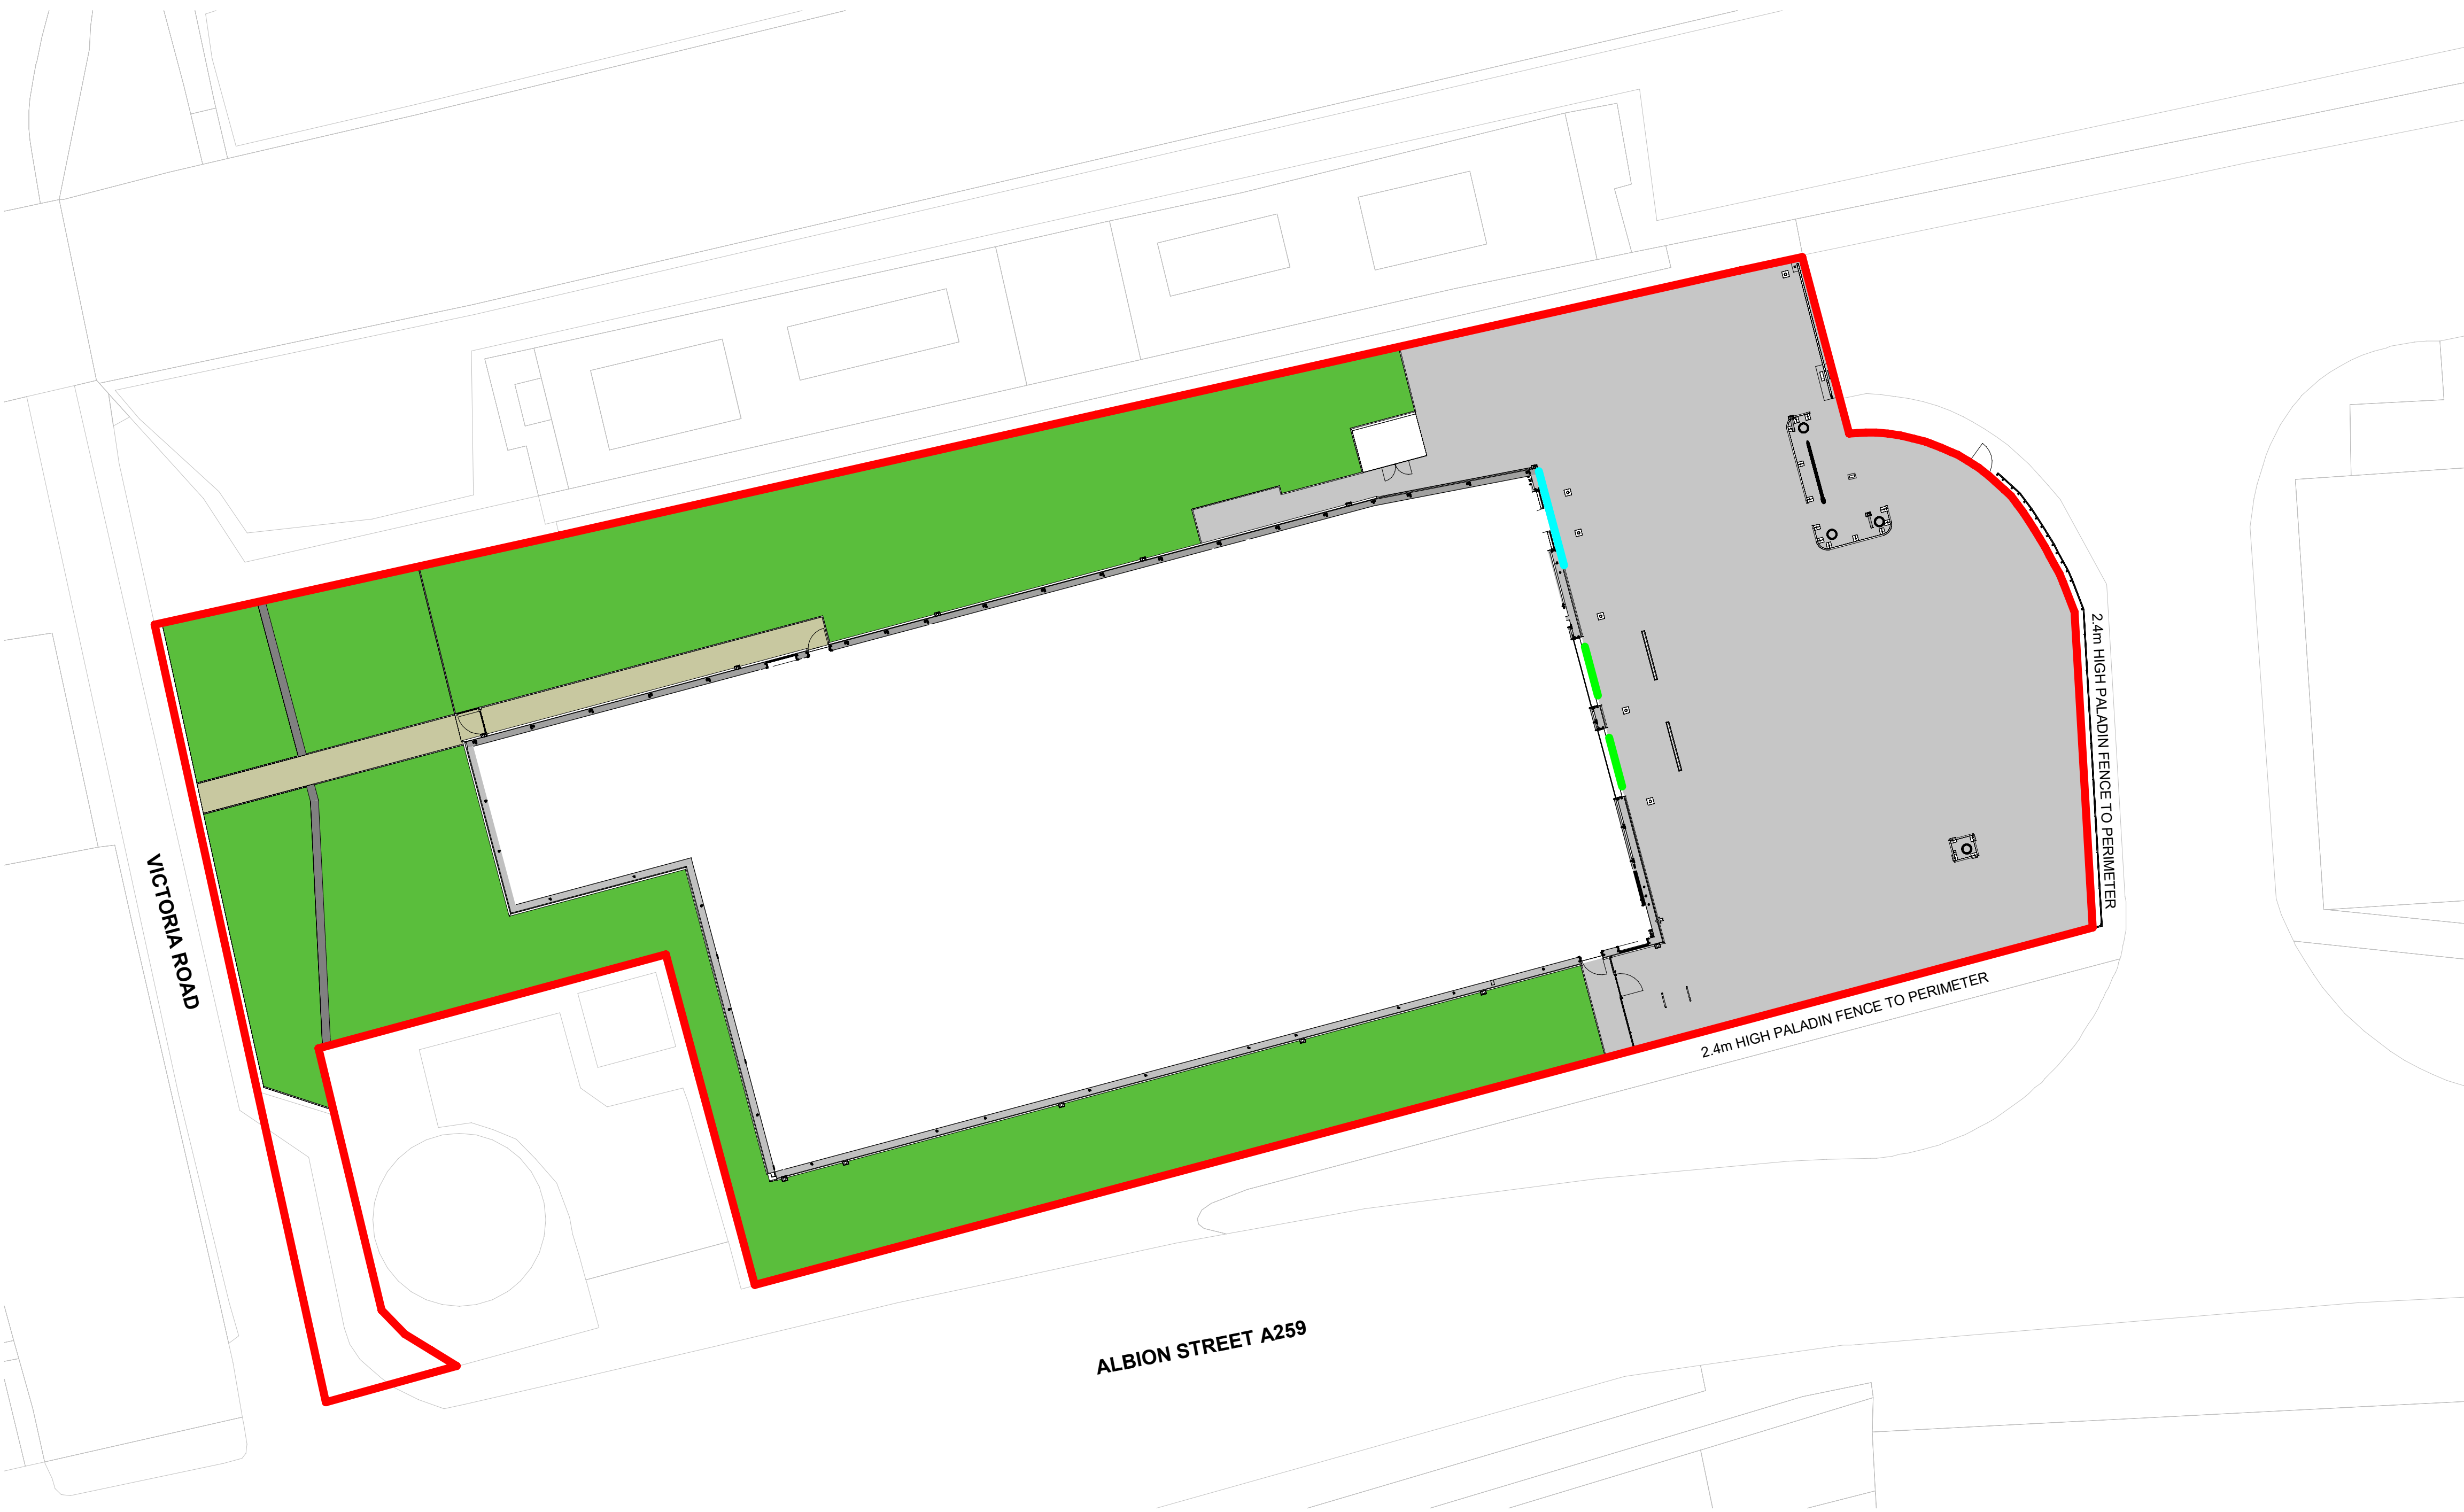

PROPOSED GROUND FLOOR PLAN - SIGNAGE LOCATION
1 : 200


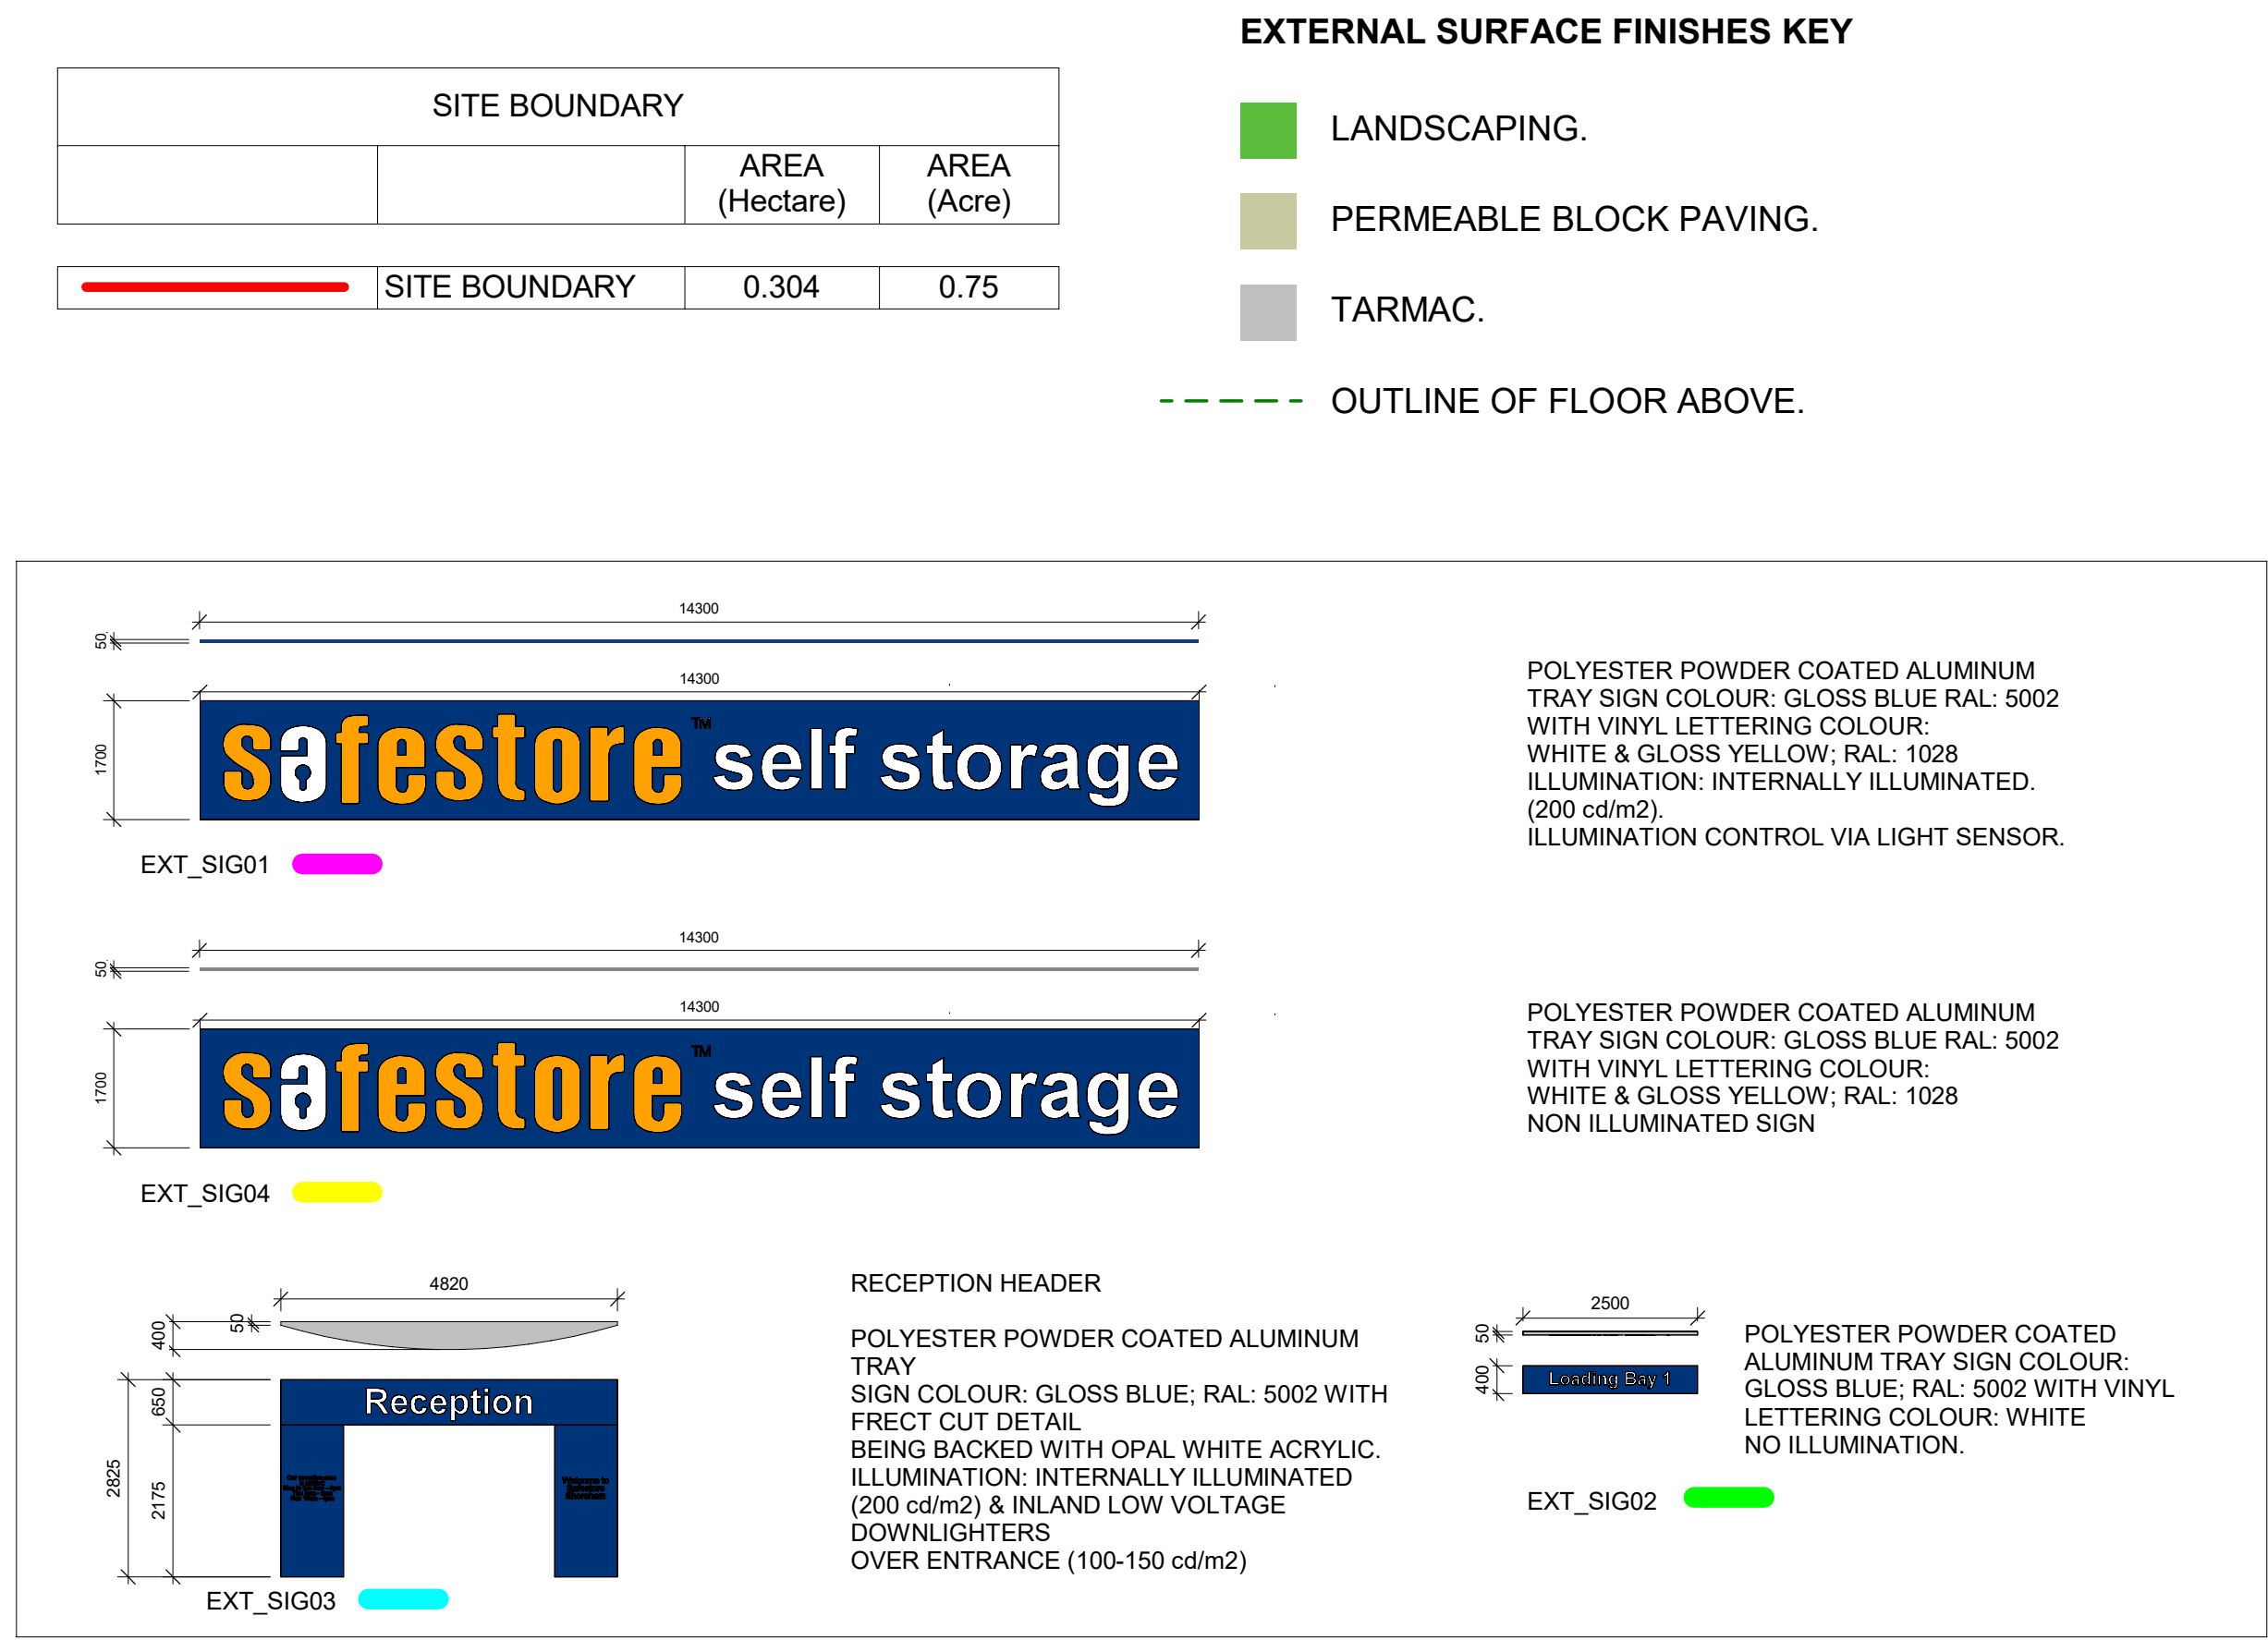


EXTERNAL SIGNAGE
1 : 100

Signage Schedule				
Type Mark	Count	Dimensions (mm)	Illuminated	Finish
EXT_SIG01	2	14300 x 1700	Yes	Glossy Finish, Blue RAL5002, with vinyl lettering in gloss white RAL: 9003 and gloss yellow RAL: 1028
EXT_SIG02	2	2500 x 400	No	Glossy Finish, Blue RAL5002, with vinyl lettering in gloss white RAL: 9003
EXT_SIG03	1	4820 x 2825	Yes	Glossy Finish, Blue RAL5002
EXT_SIG04	1	14300 x 1700	No	Glossy Finish, Blue RAL5002, with vinyl lettering in gloss white RAL: 9003 and gloss yellow RAL: 1028

Architects are to be notified of any discrepancies.
Contractor must check all dimensions on site.
This drawing is issued to copyright law and is to be used on this project only.
This drawing is to be used solely for the information as stated only.
For other information refer to the latest revision of any cross referenced drawings.
To be read in conjunction with relevant design standards/protocols.

This is a colour drawing. In order to ensure any subsequent reproduction is viewed correctly it should be printed in full colour.

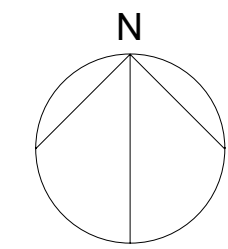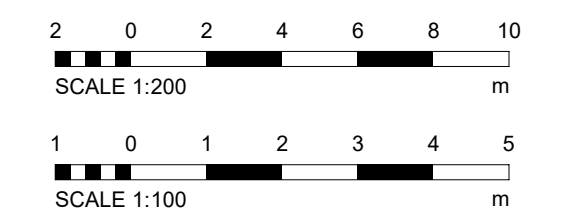

P2	SIGNAGE ILLUMINATION	12.06.20	TO
P1	AMENDED	12.06.20	DC
Rev	Description	Date	By

Status
PLANNING

SMR
SMALLEY MARSEY RISPIN
ARCHITECTS
The Exchange Station Parade Harrogate HG1 1TS
01423 707 757 admin@smrarchitects.co.uk

Project
SAFESTORE - SHOREHAM

Client



Drawing Title

PROPOSED SITE PLAN - SIGNAGE

Proj Ref	Origin	Zone	Level	Type	Rev	Rev
7790 - SMR	- 00 - ZZ - DR - A	- 2004 - S4 - P2				
SMR Job Ref	Sheet	Scale	Notes	Drawn	TO	
7790-00-2004	A0	NOTED				