





South Elevation - Existing

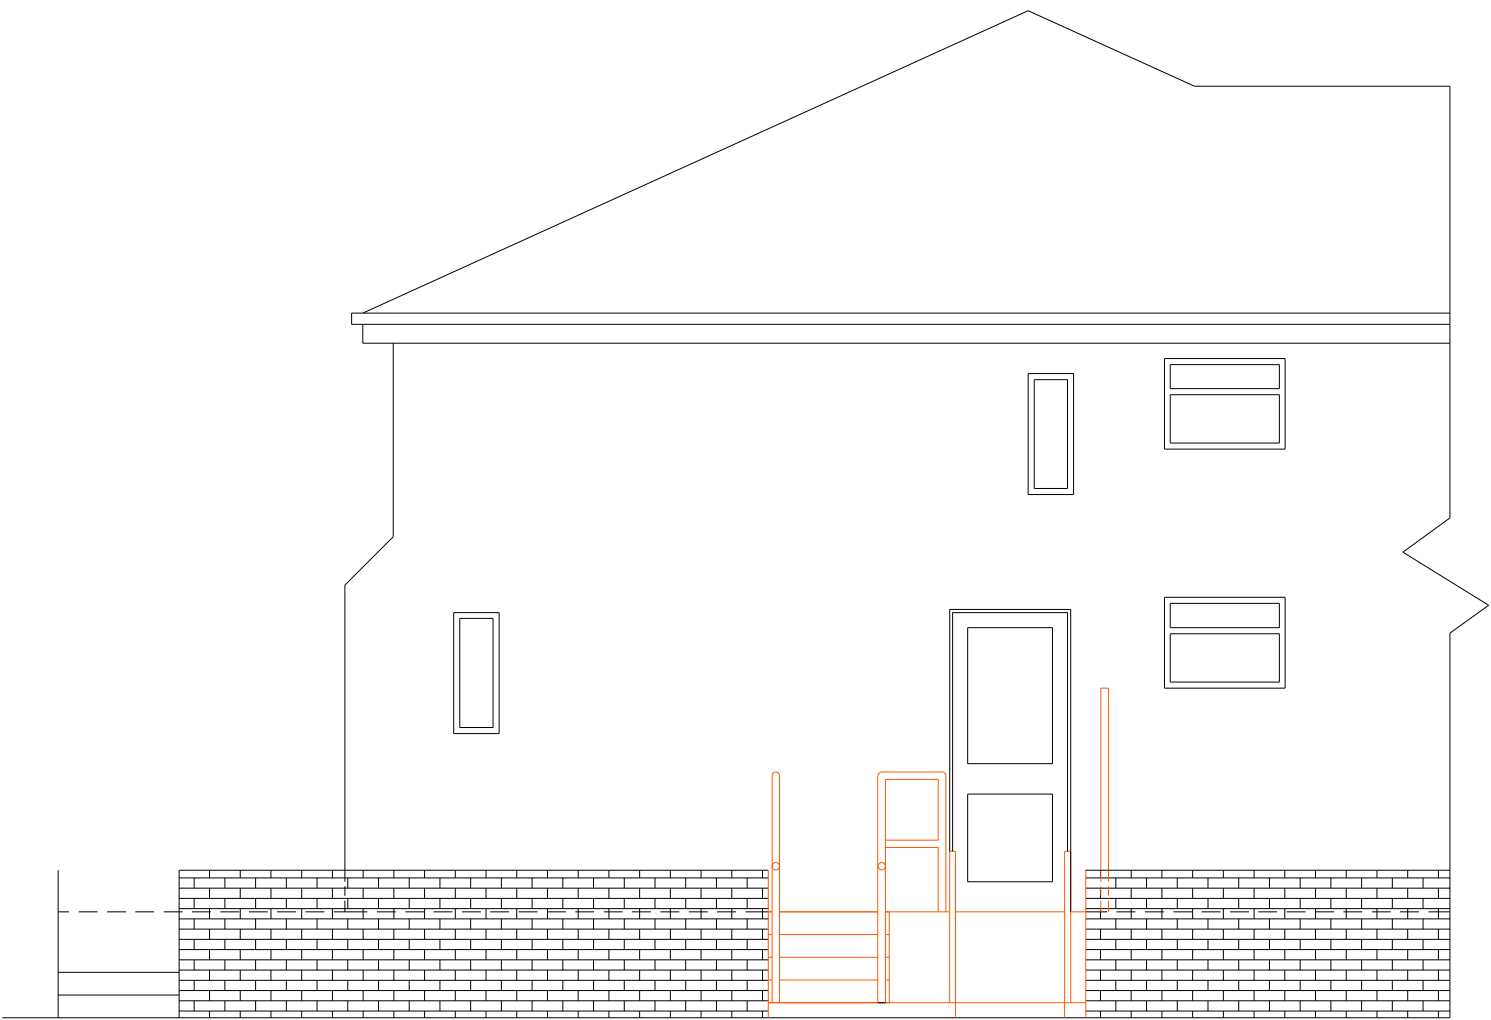

South Elevation - Proposed

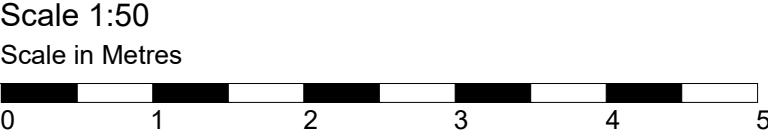

- Notes:
1. Do not scale from this drawing, except for Planning.
 2. All dimensions are in millimetres / metres unless stated otherwise.

Rev	Description	By	Date

AMENDMENTS

Drawing Status:
FOR INFORMATION



ADUR & WORTHING
COUNCILS

Adur & Worthing HIA
Portland House, Richmond Rd.
WORTHING BN11 1HS
www.adur-worthing.gov.uk
home.improvement@adur-worthing.gov.uk

Property Title:
**62 South Farm Rd.
Worthing BN14 7AL**

Drawing Title:
**Existing and Proposed South
Elevations**

Scale @ A2: 1:50	Date: 04-08-2026	
UPRN: N/A	Drawn By: MSP	Checked By: N/A
Drawing No: 062/SOU/001		Rev: -