


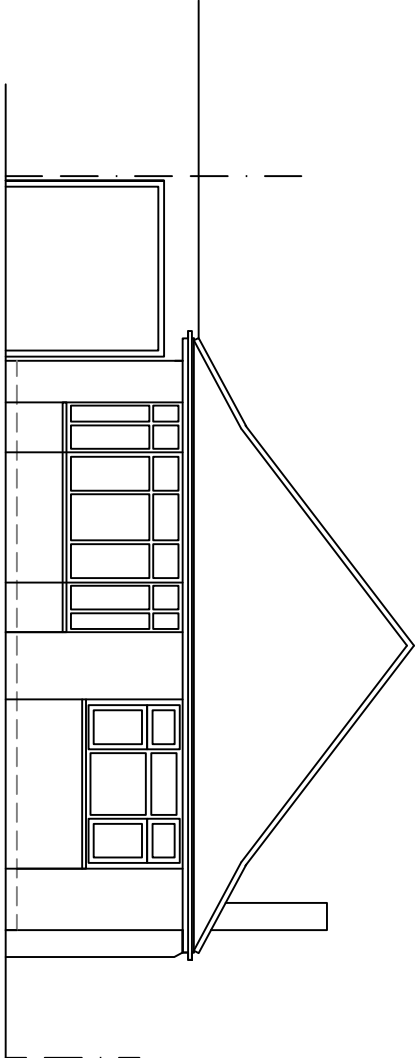


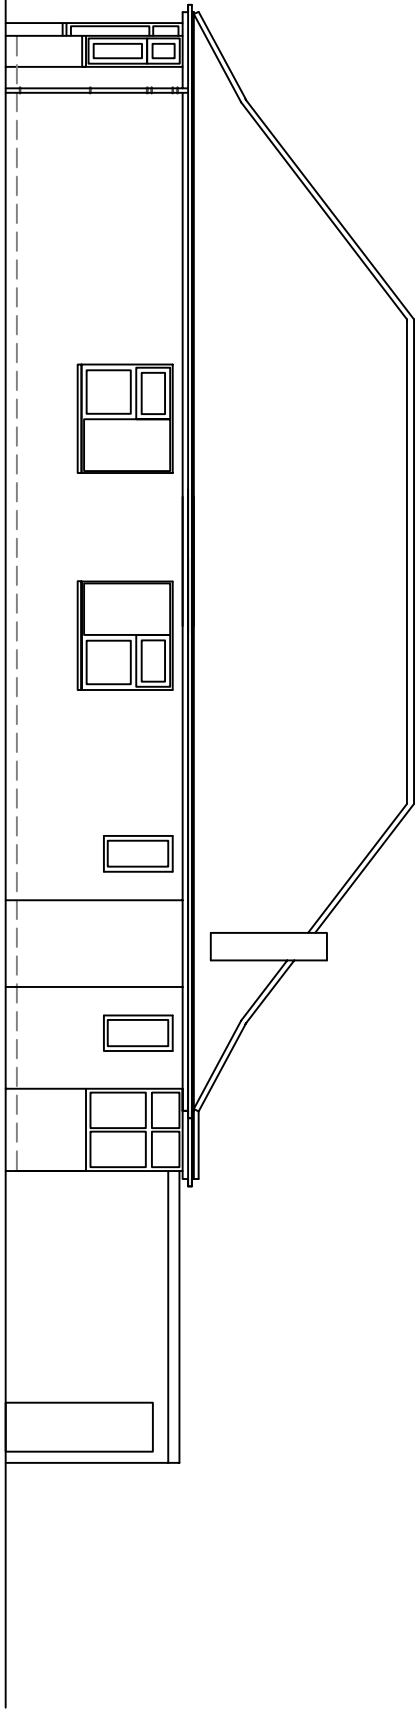



North Facing (front) Elevation

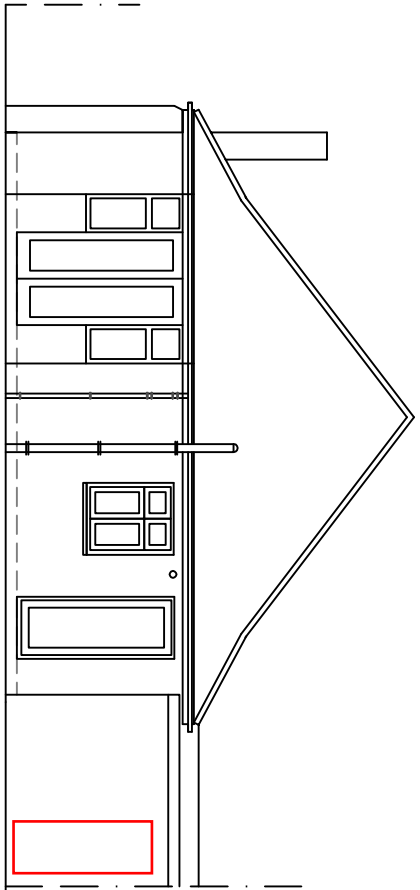


West Facing (side) Elevation

 

South Facing (rear) Elevation

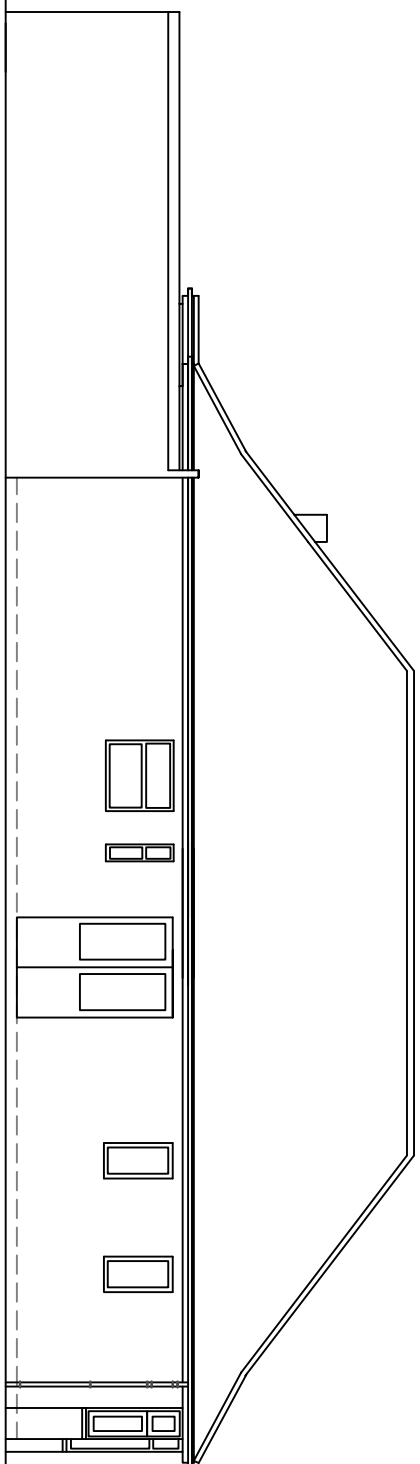 

East Facing (side) Elevation

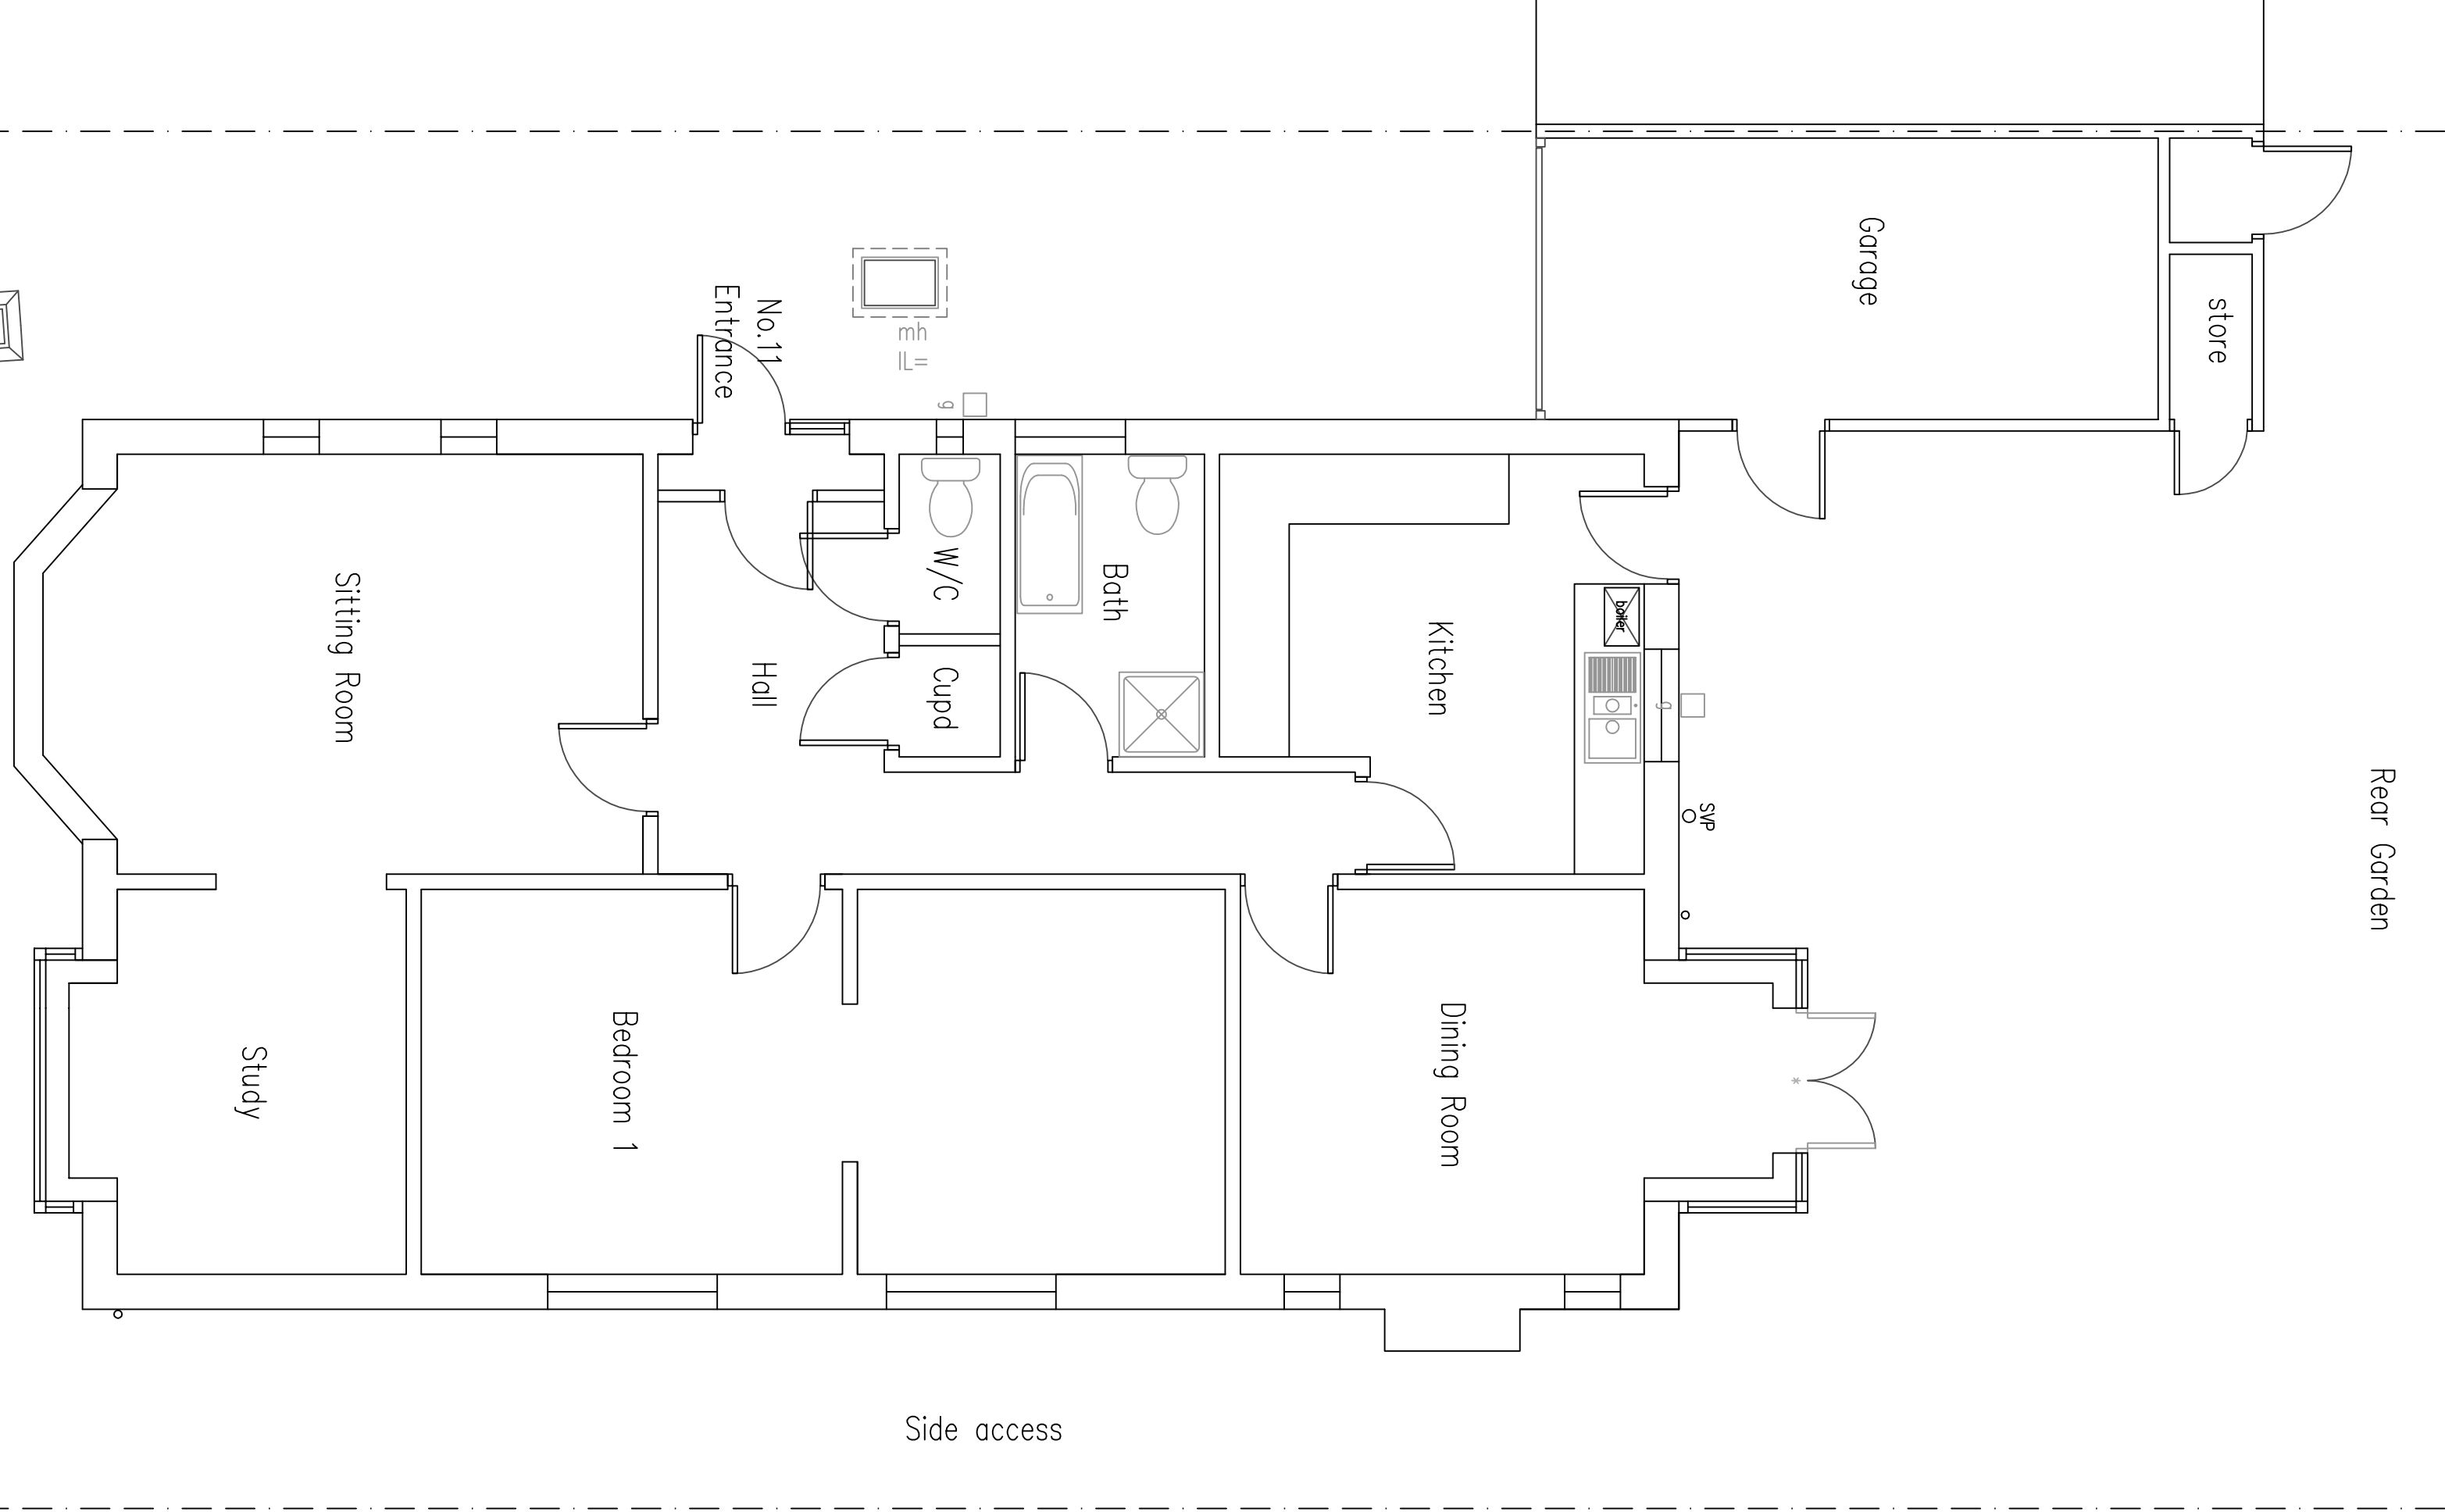

Ground Floor Plan

1:50 Scale Bar



DO NOT SCALE FROM THIS DRAWING EXCEPT FOR PLANNING AS PHOTOCOPIES WILL BE SUBJECT TO DISTORTION. DRAWINGS TO BE READ IN CONJUNCTION WITH ALL OTHER DOCUMENTS AND SPECIFICATIONS. ENGINEER'S CONTRACT AGREEMENTS, SPECIFICATIONS, DRAWINGS & REVISIONS. ANY DISCREPANCIES MUST BE BROUGHT TO THE ATTENTION OF THE ARCHITECT IMMEDIATELY. THE CONTRACTOR MUST VERIFY ALL DIMENSIONS BY SITE MEASUREMENT BEFORE ORDERING MATERIALS OR MANUFACTURING COMPONENTS. DIMENSIONS SHOWN ON THIS DRAWING ARE APPROXIMATE AND SUBJECT TO THOSE MADE WILL BE ACCEPTABLE IF PROVEN TO BE OF EQUAL OR HIGHER PERFORMANCE AND NOT IN CONFLICT WITH OTHER ELEMENTS.

Project:

Proposed
Extension and Annexe
& Alterations At:
11 Bury Drive
Goring By Sea
West Sussex
BN12 4XB

Drawing title:

Plans & Elevations As Existing

Client: Jo Aldridge & David Smith

© Copyright of:

Architectural & Planning Services
7 Evingham Road
Shoreham By Sea
West Sussex
BN43 5NQ

BJW

01273 441009
0775558400
e-mail: benw@bjwarchitectural.co.uk
website: bjwarchitectural.co.uk

Scale: 1:50 1:100

Paper size
A1

Date: 22.4.2026

Drawn: BJW

Dwg. No. 01

Rev'n

Note: All dimensions to be checked on site.