



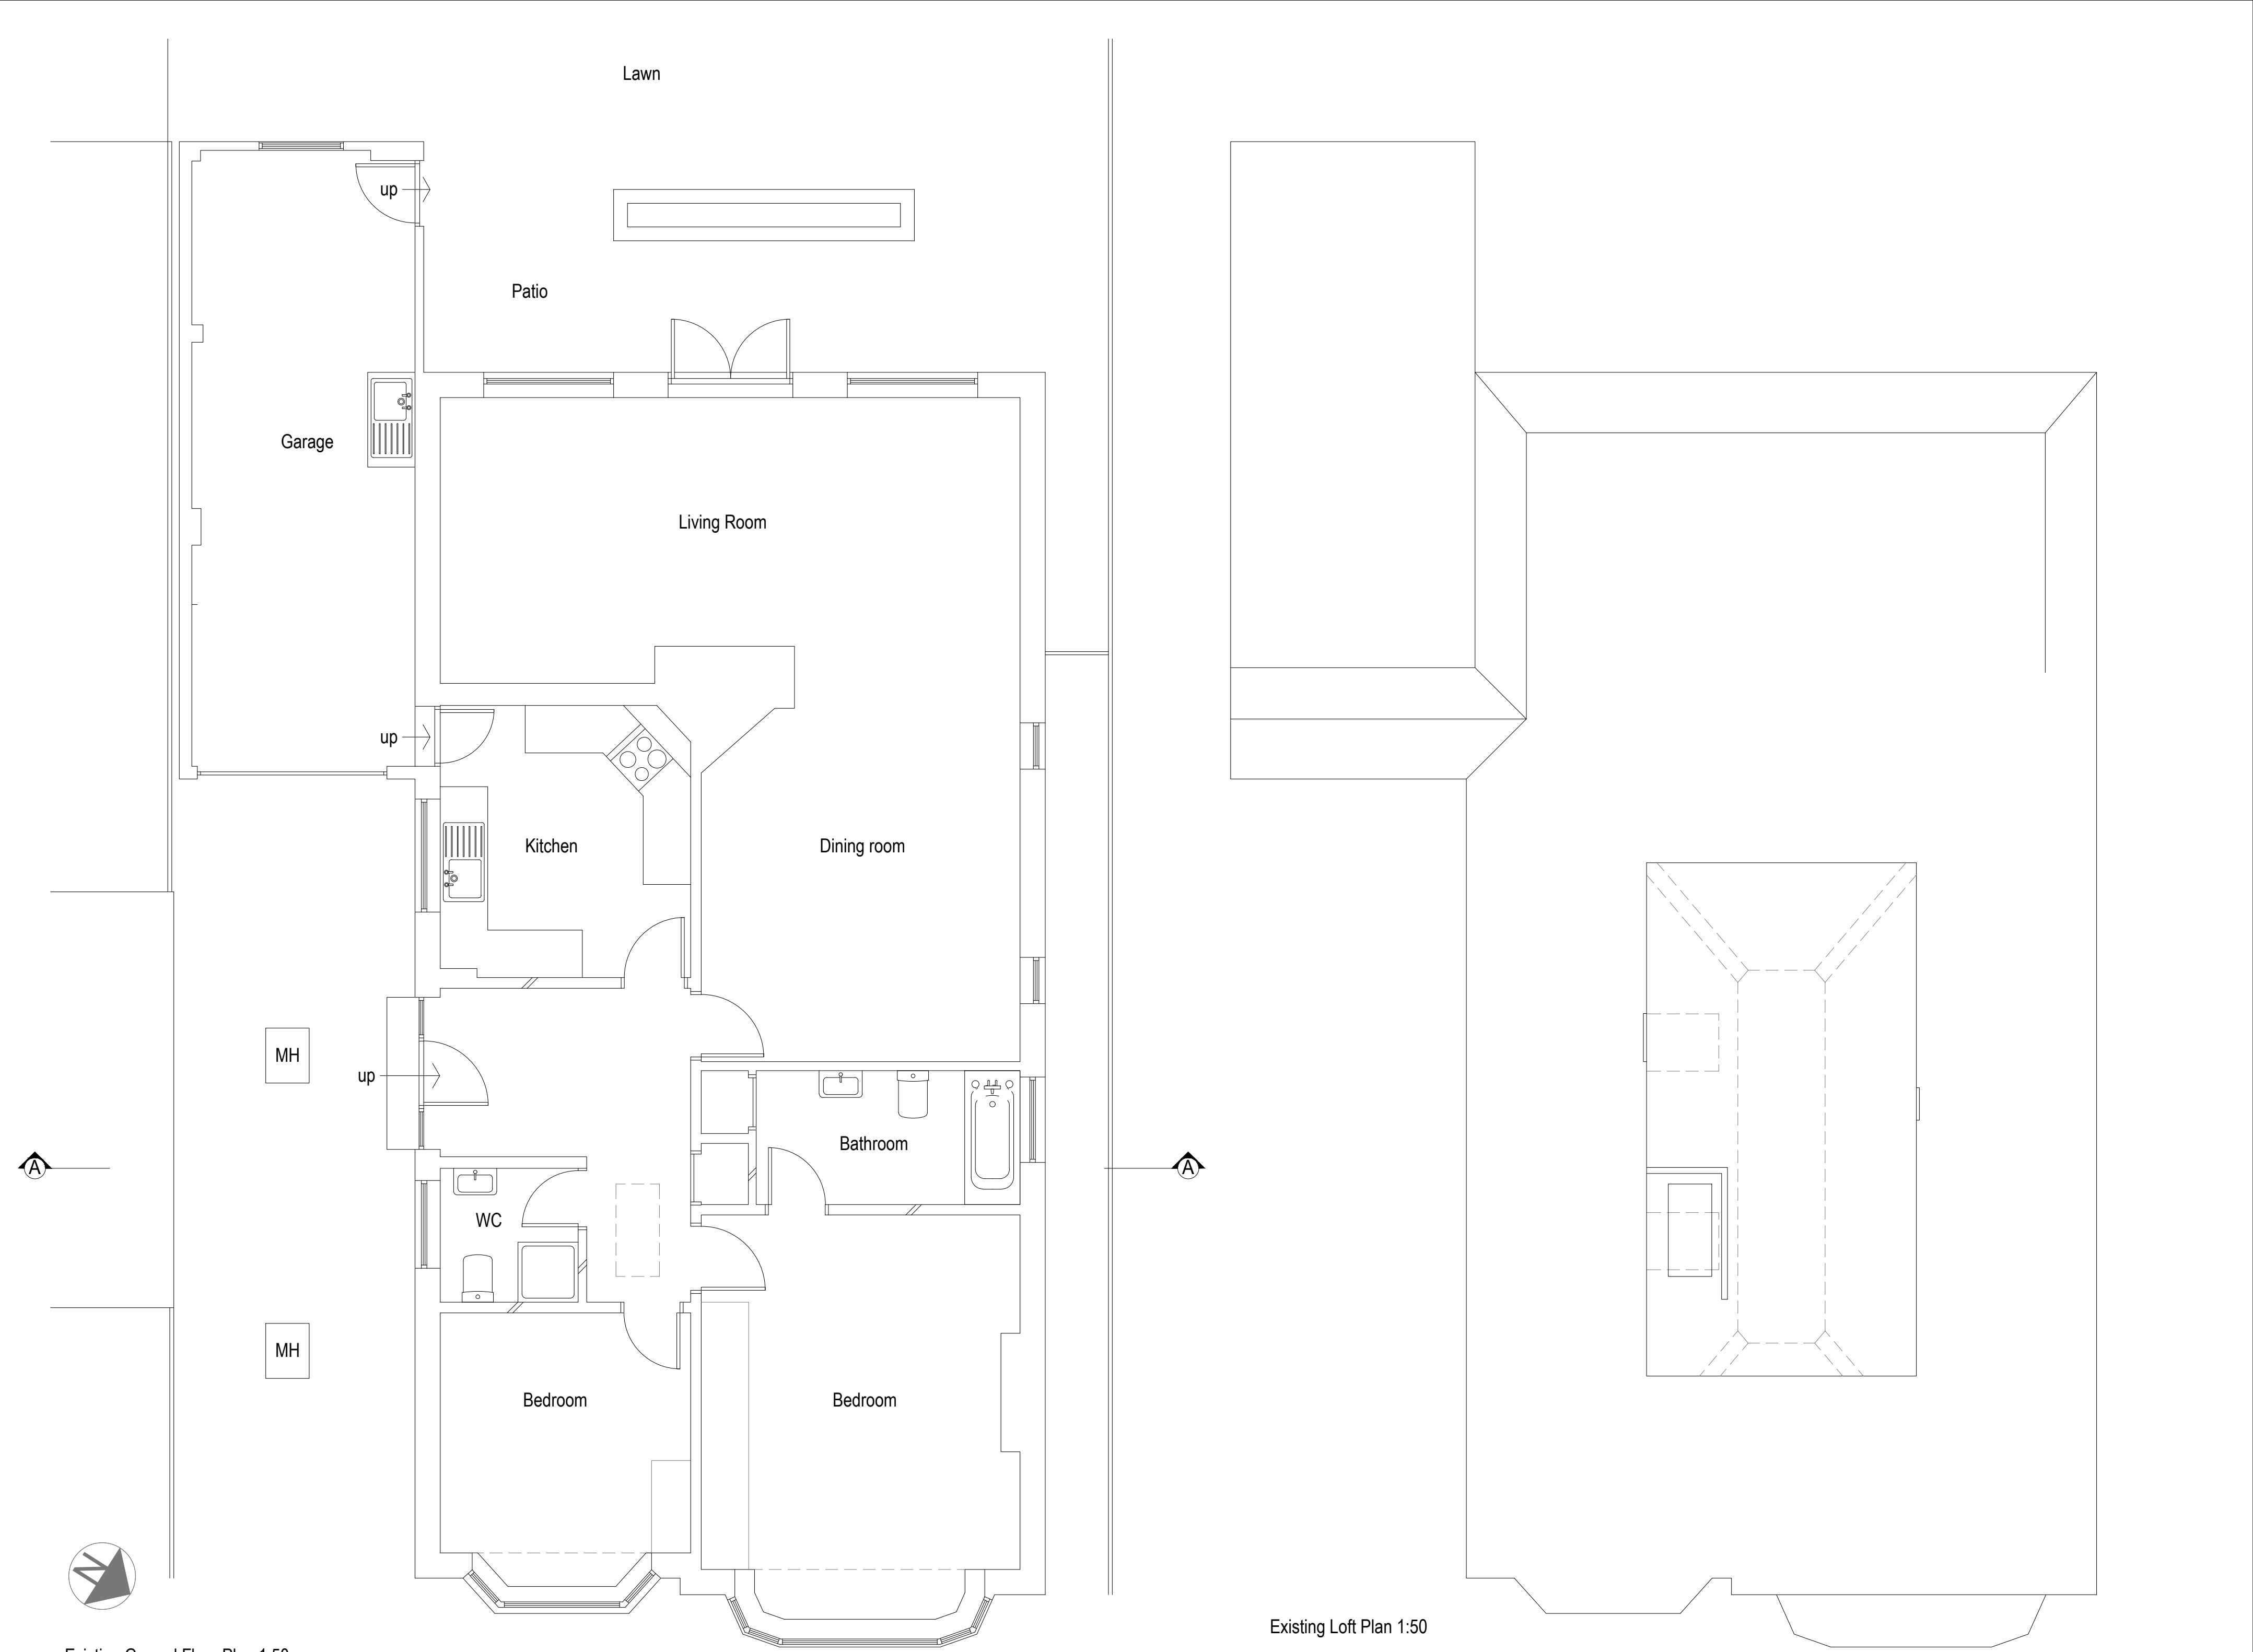


Existing Ground Floor Plan 1:50

Existing Loft Plan 1:50

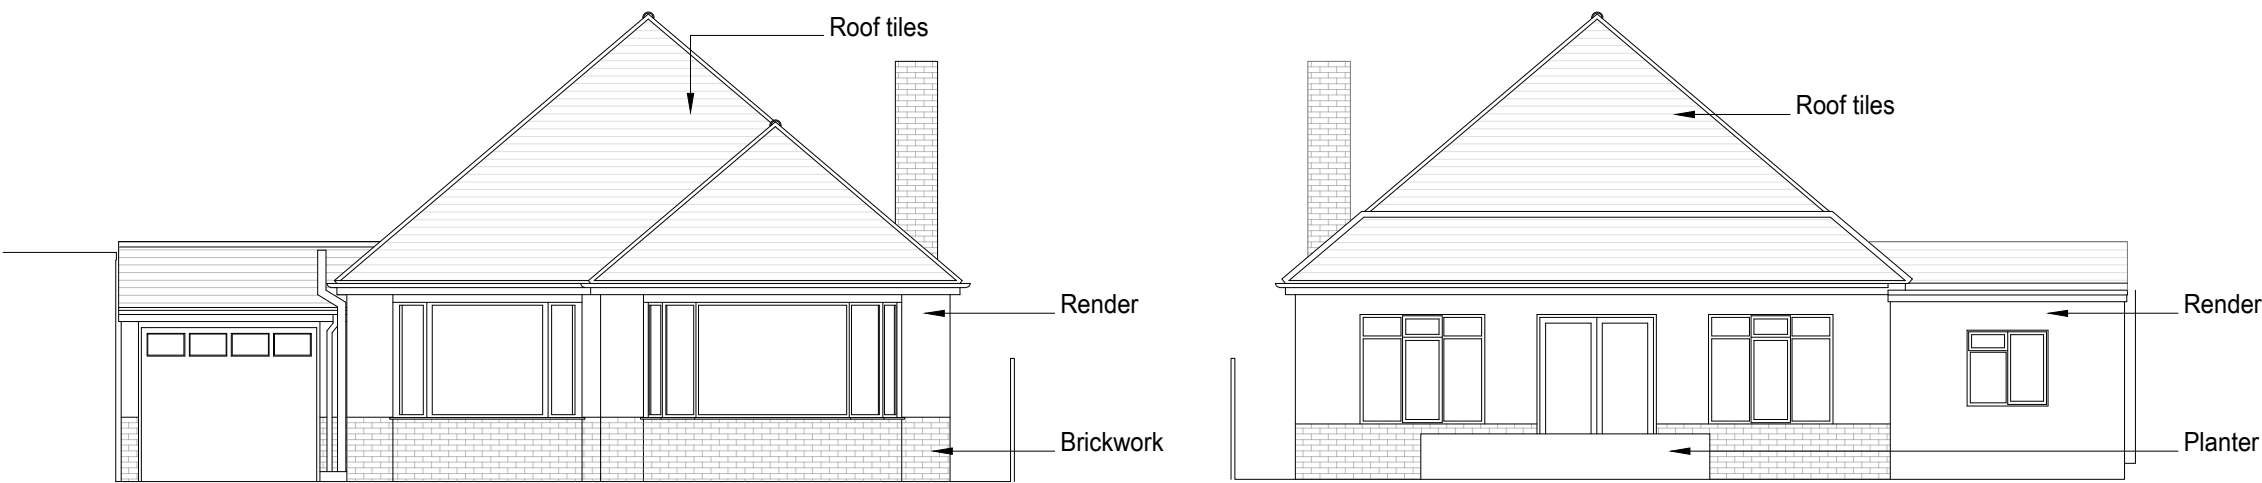


Existing Front Elevation (North East) 1:100


Existing Rear Elevation (South West) 1:100

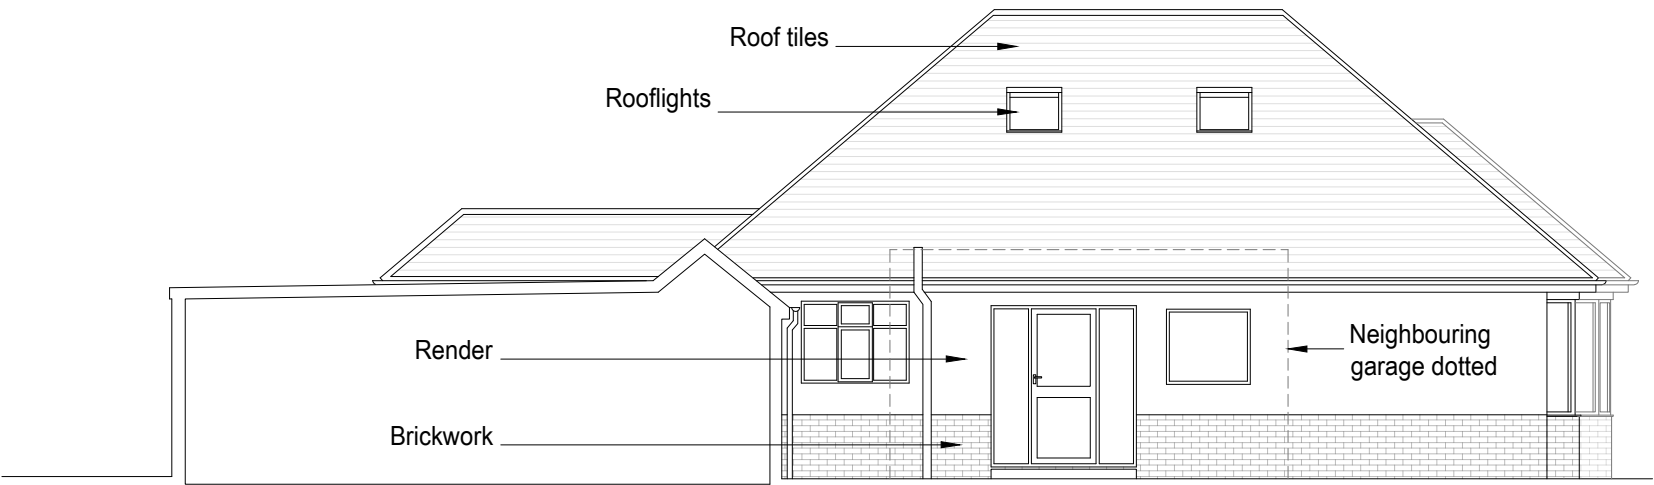


Existing Side Elevation 1:100

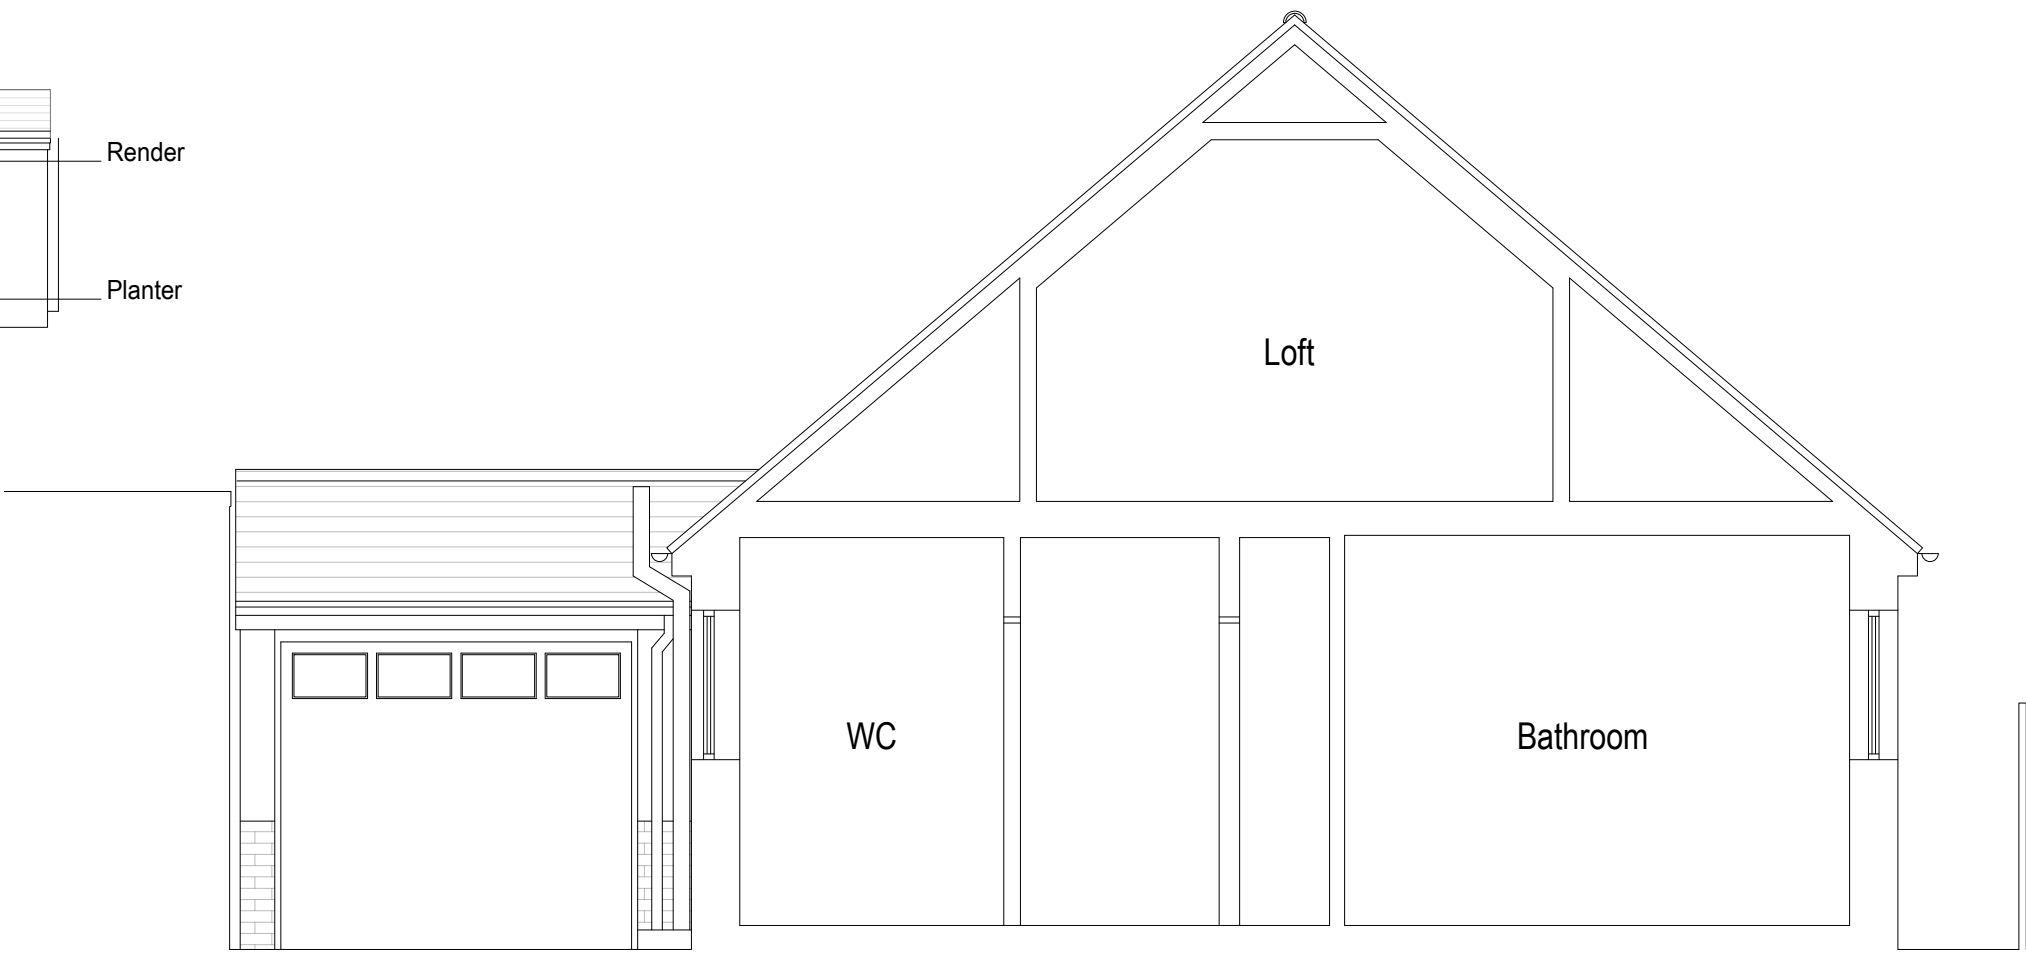


Existing Section A-A 1:50

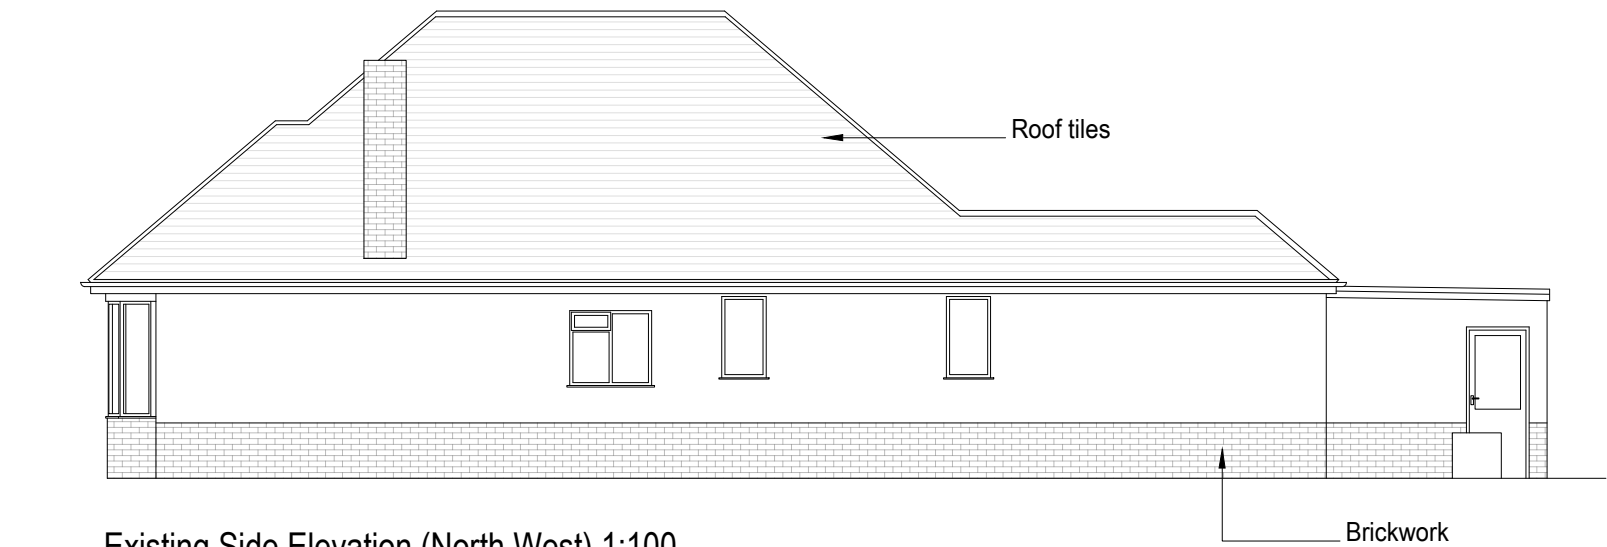


Existing Side Elevation (North West) 1:100

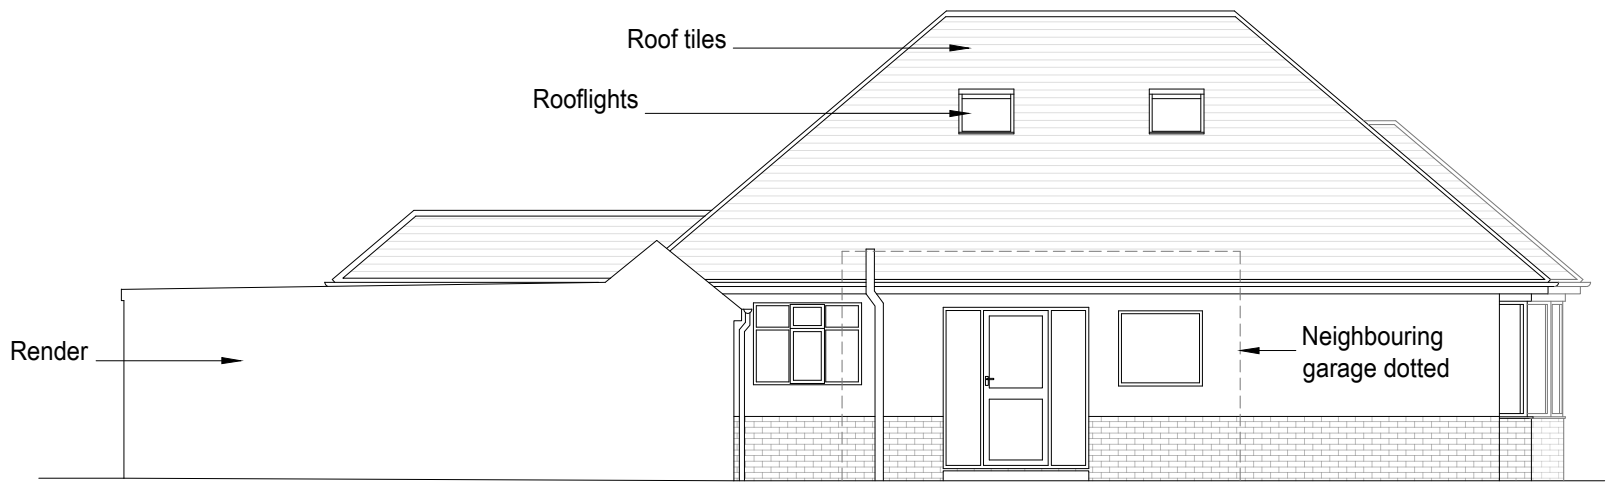

Existing Side Elevation (South East) 1:100

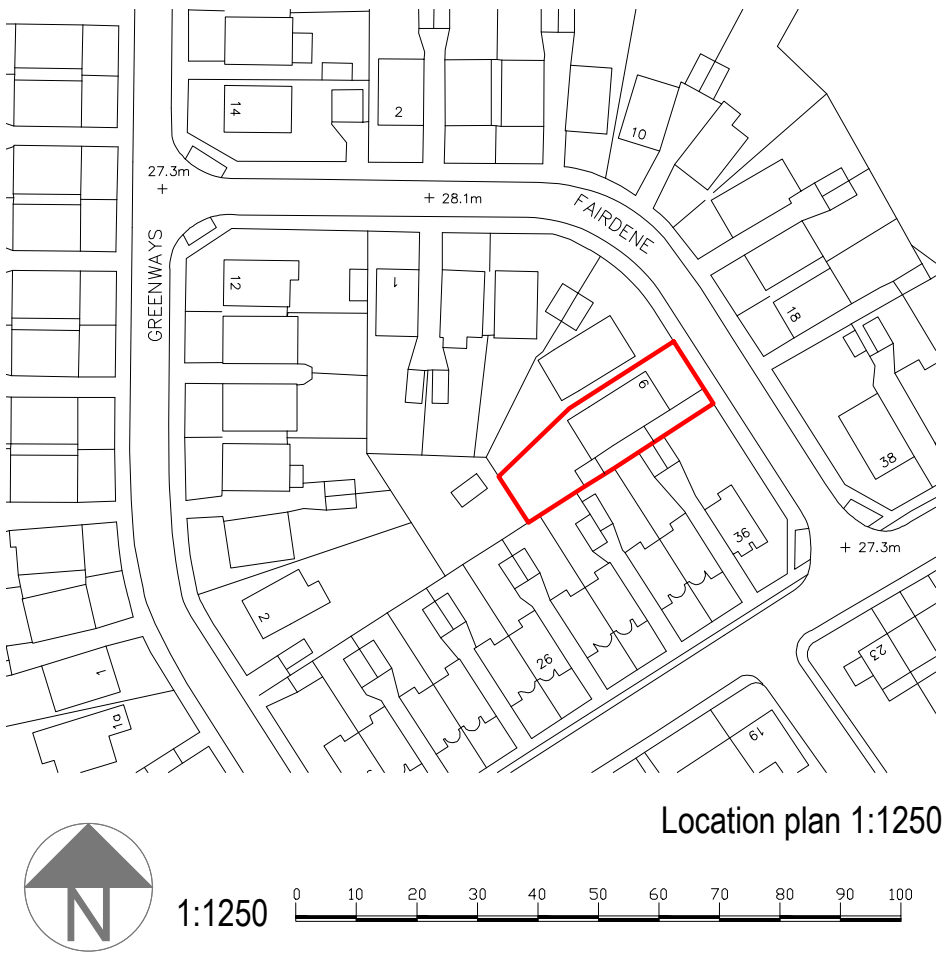

Location plan 1:1250

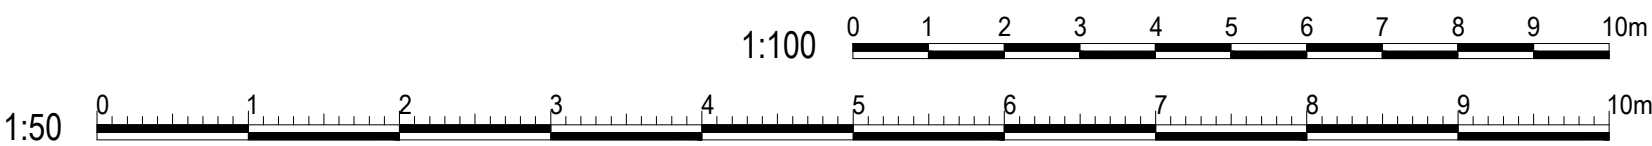

REV A 1102/26 Orientation added.
REV B 1003/26 Minor updates.

amendments
bpm Architectural
Services Ltd.

client	Adam Laundon		
project	9 Fairdene Southwick West Sussex BN42 4QN		
project ref.	3191	Drawing No.	01B
drawing title	Existing plans, section and elevations		
drawn by	KL / AW		
date	Dec 25	scale	1:50/100@ A1
www.bpmnet.co.uk info@bpmnet.co.uk			
Do not scale off drawing. check All goods materials workmanship to all dimensions on site before all conform with current building regs work is commenced BSS and COP's			