



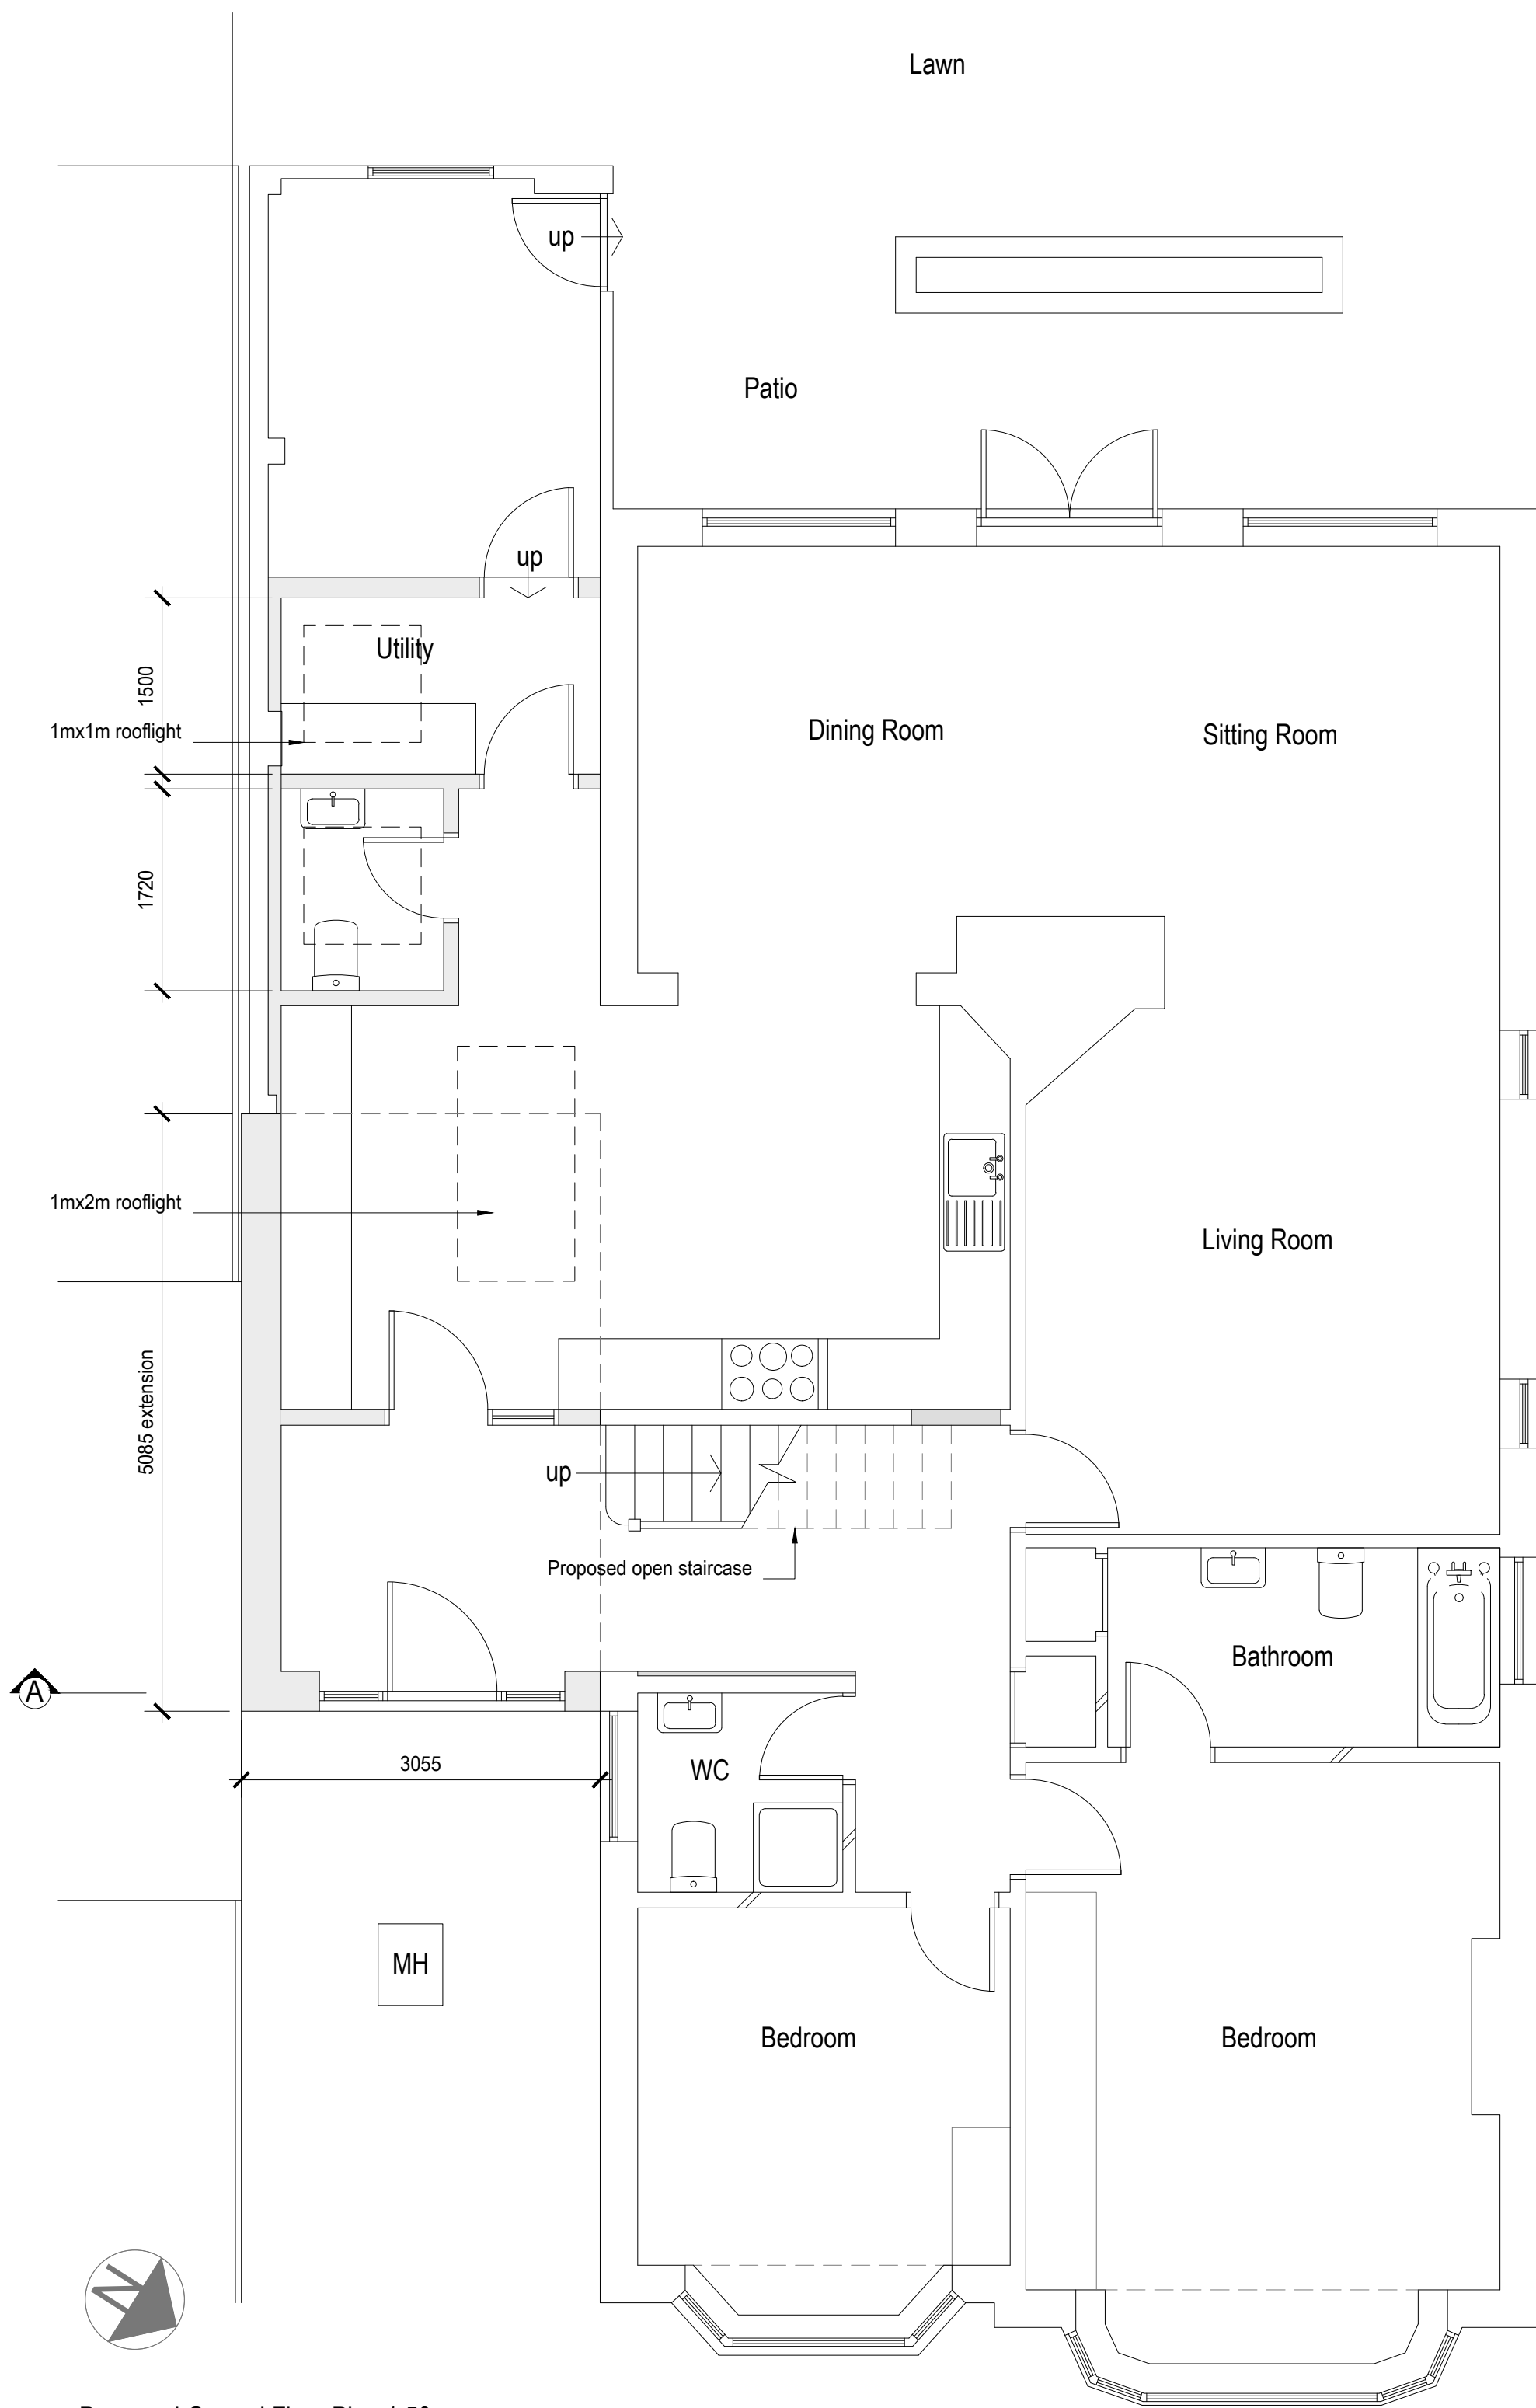

Proposed Ground Floor Plan 1:50

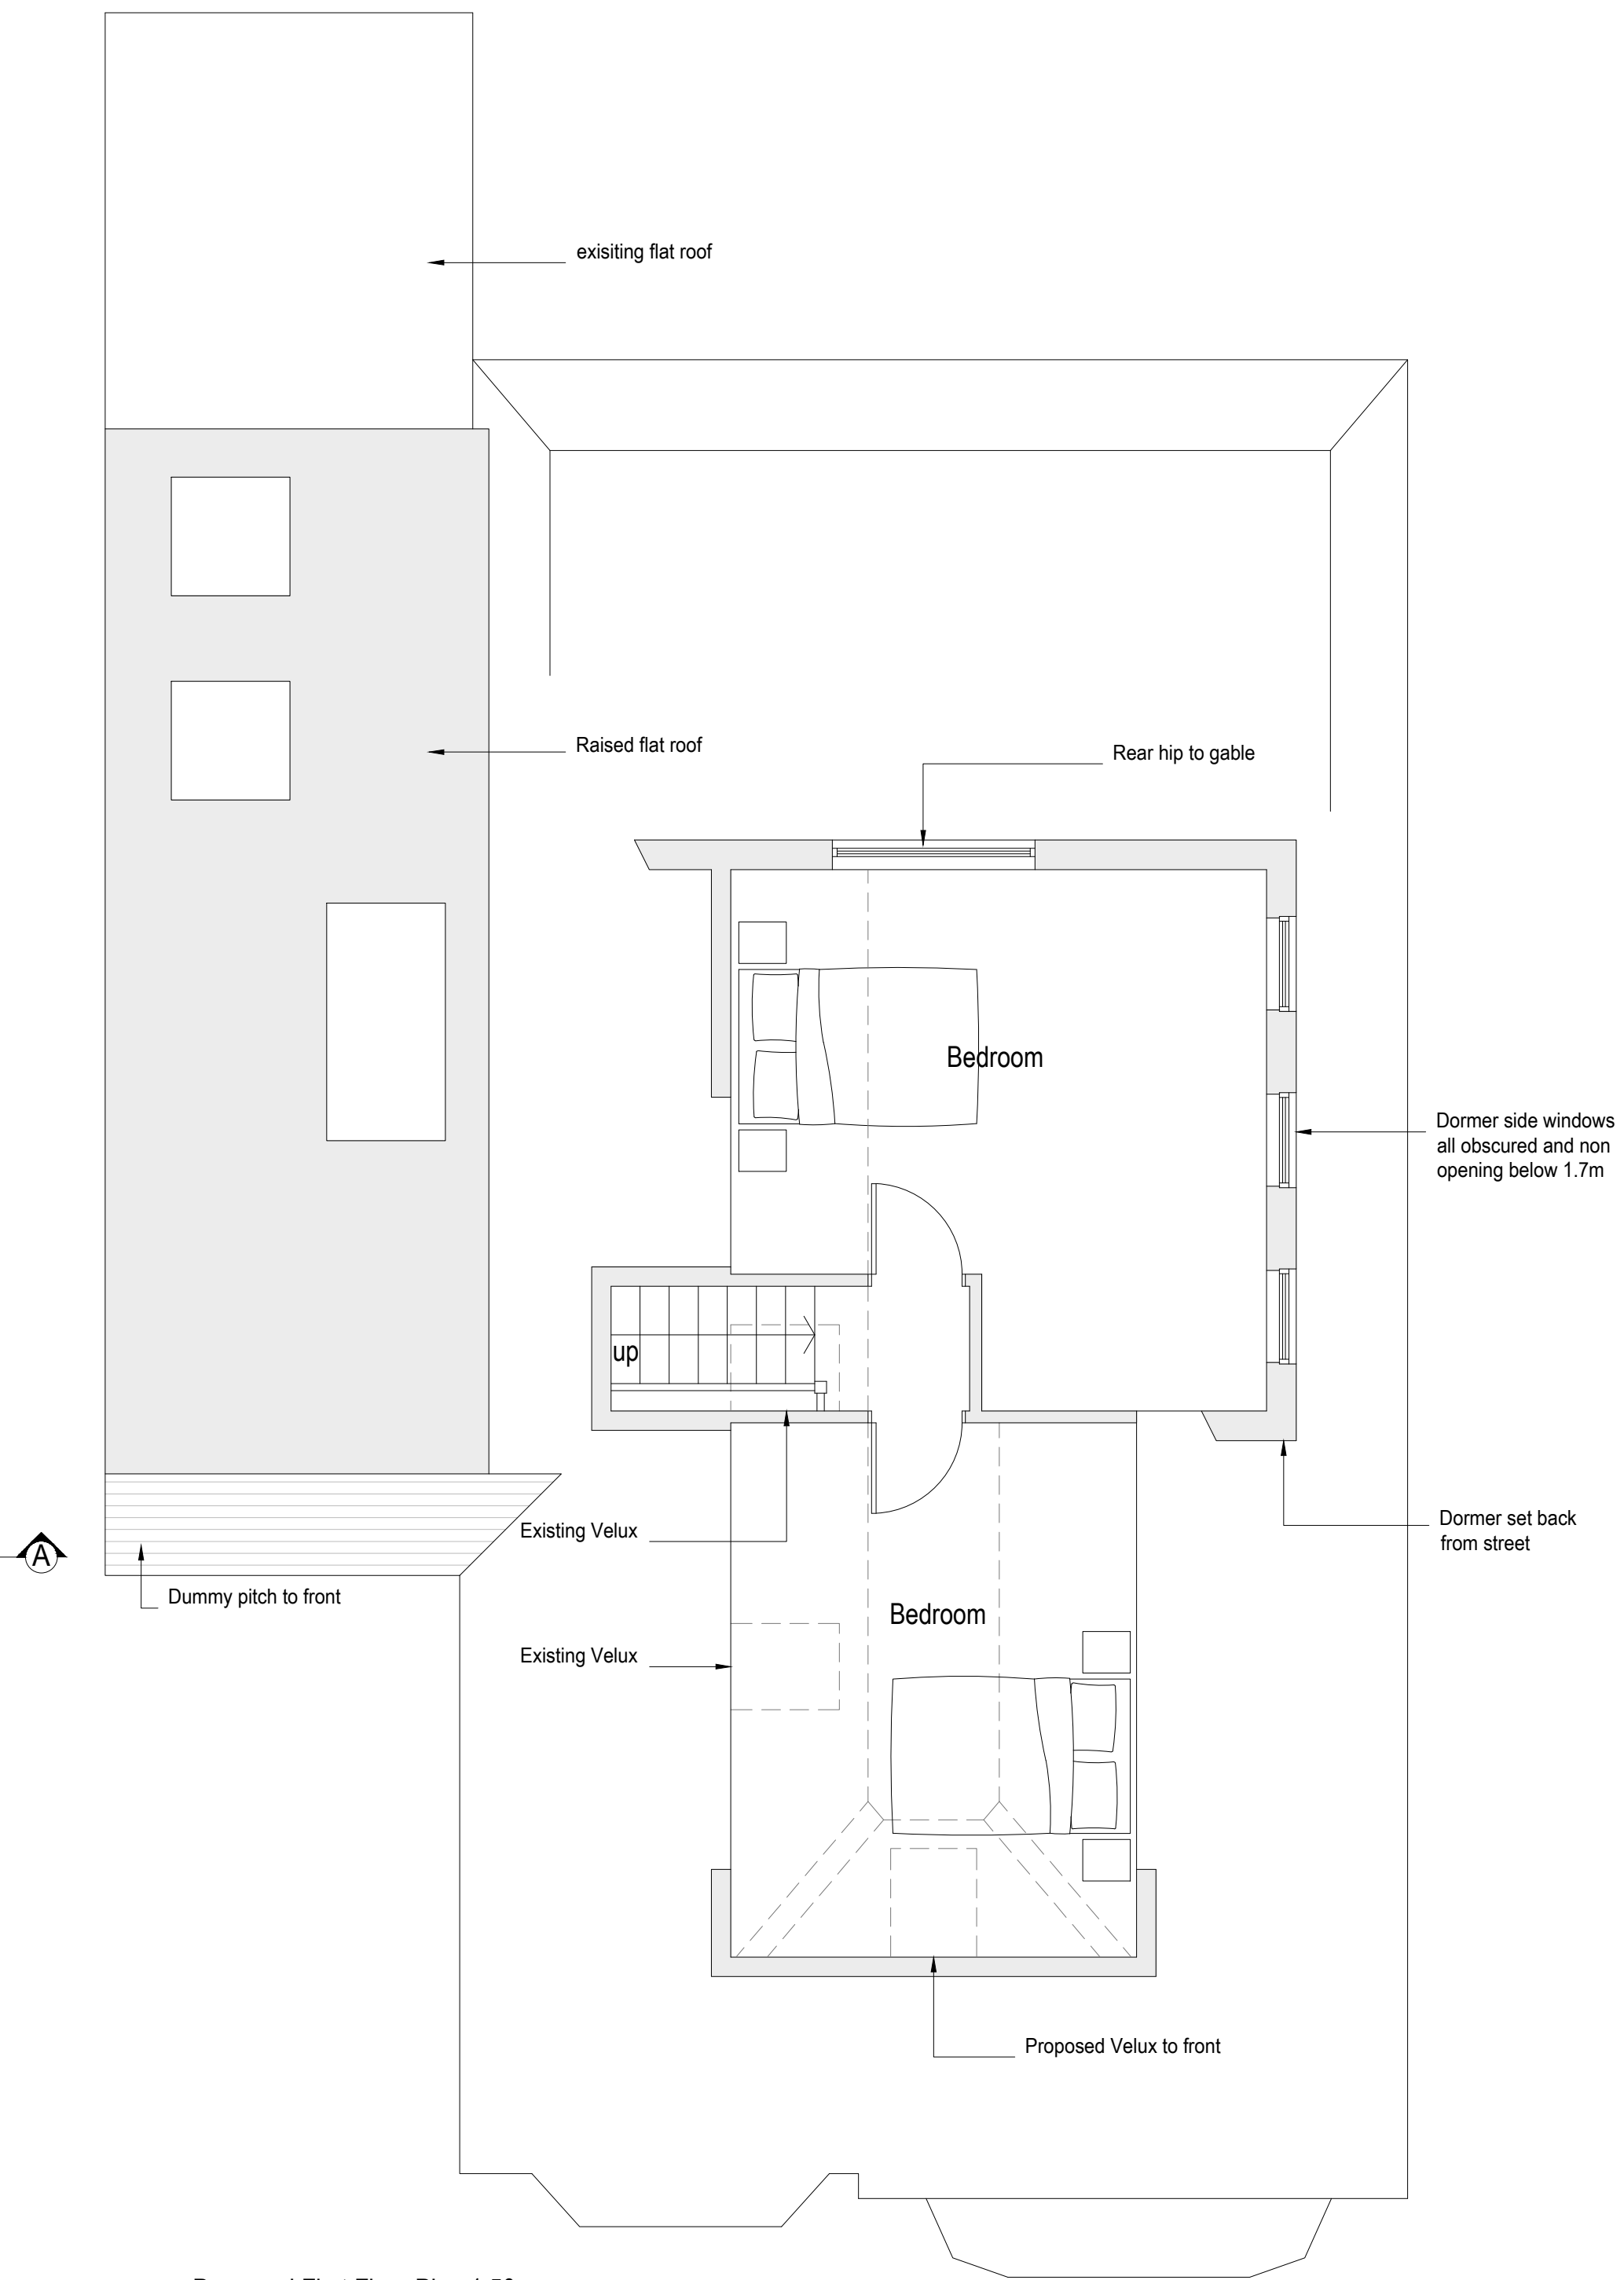


Proposed First Floor Plan 1:50




Proposed Front Elevation (North East) 1:100




Proposed Rear Elevation (South West) 1:100

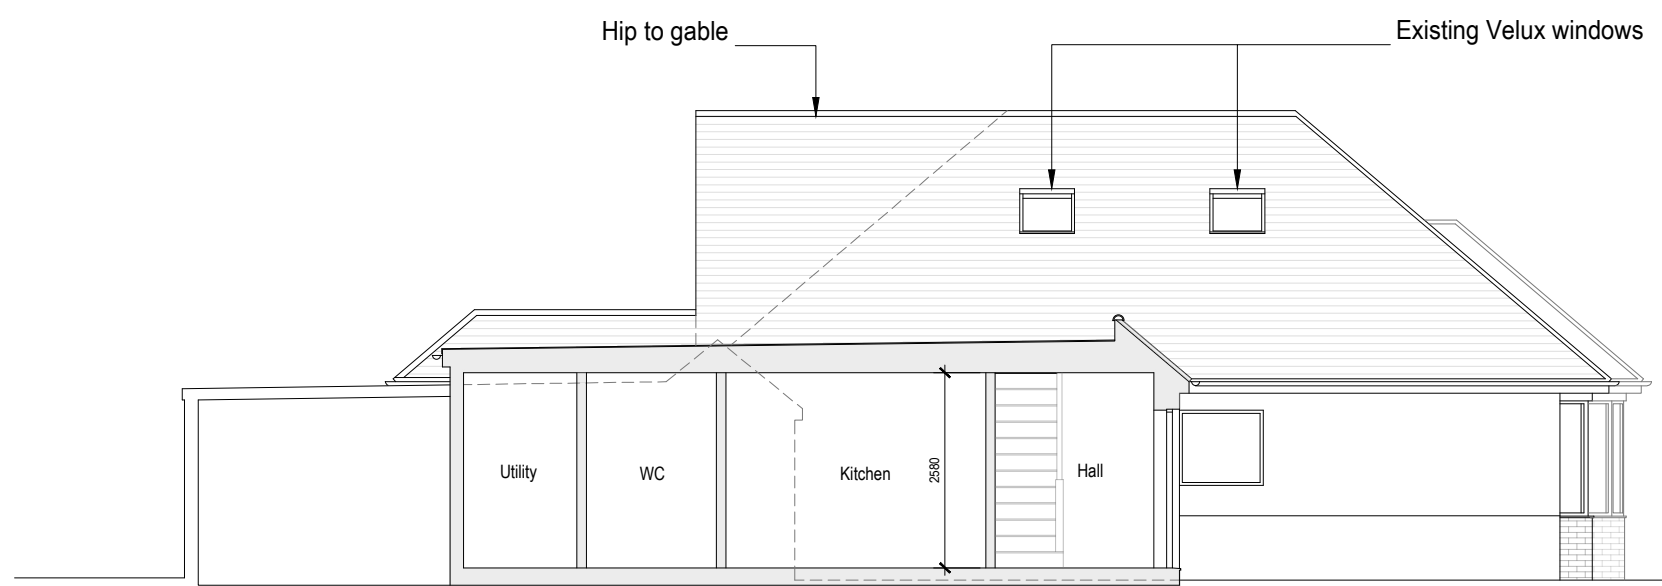


Proposed Side Sectional Elevation 1:100

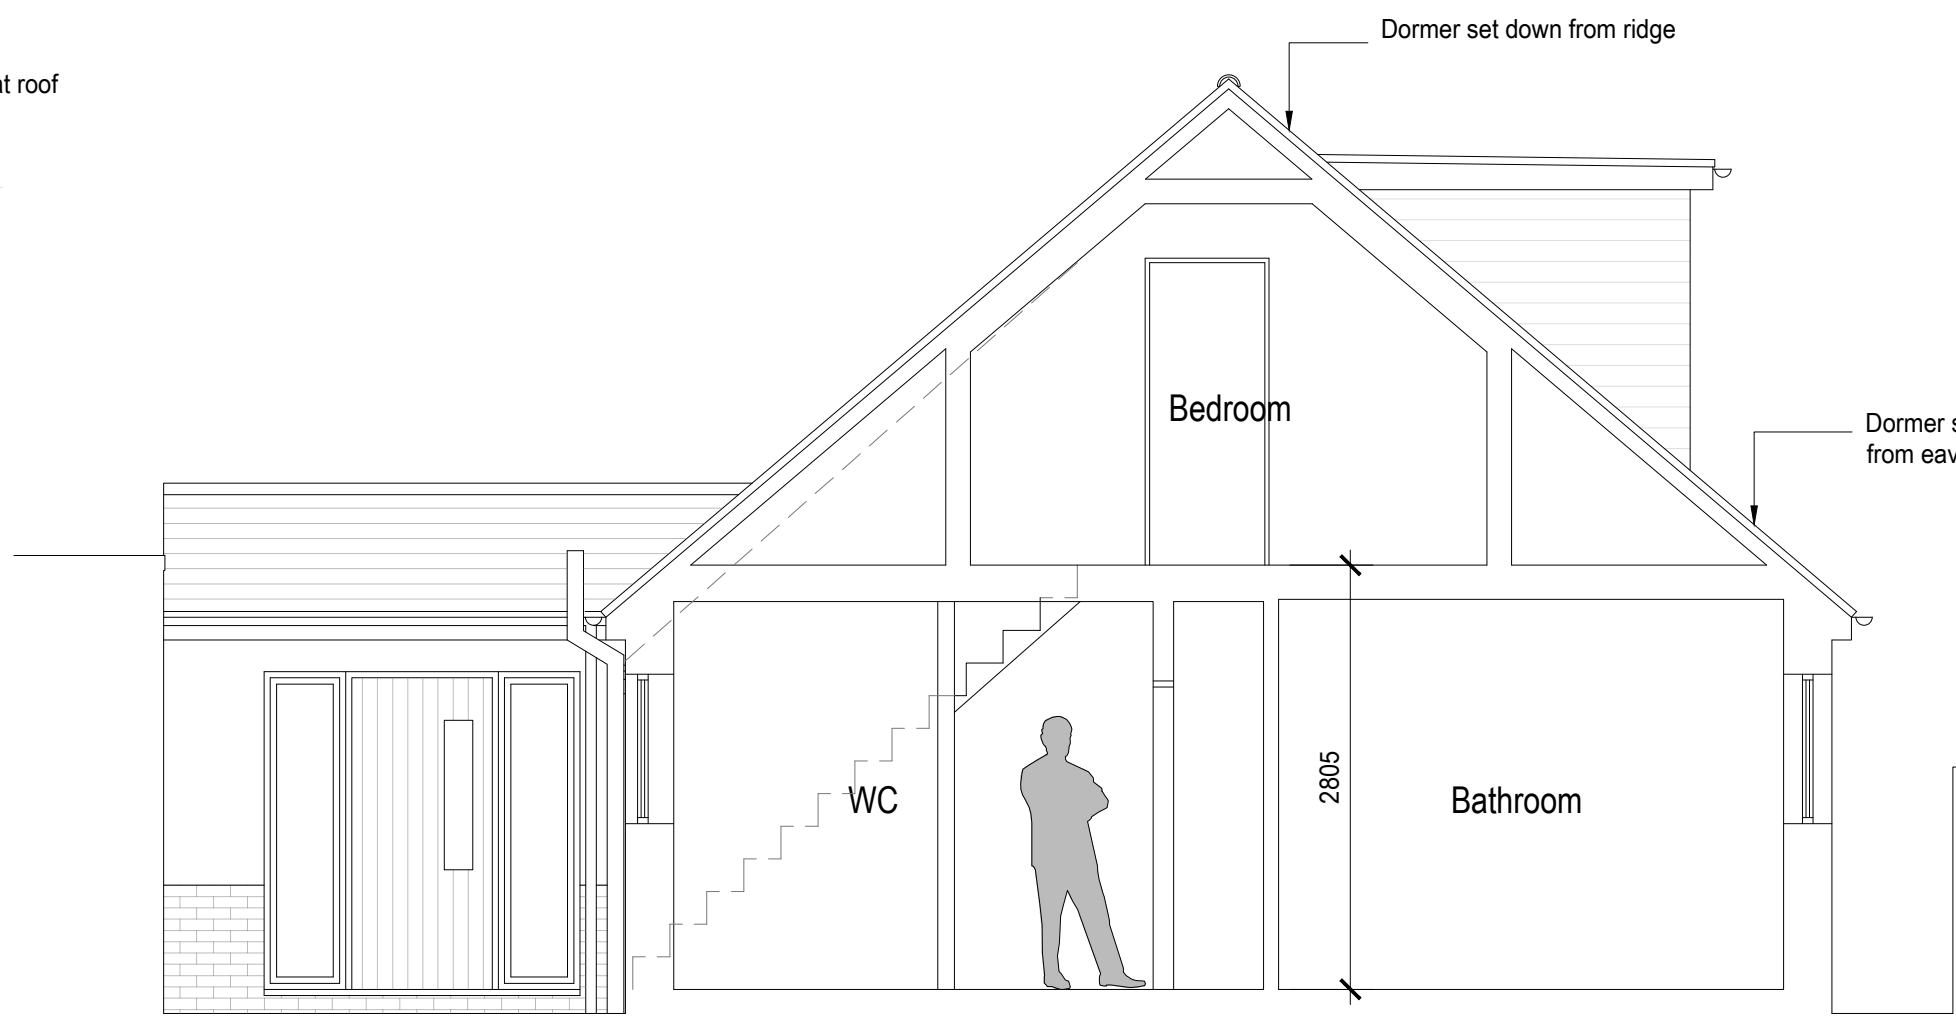

Proposed Section A-A 1:50

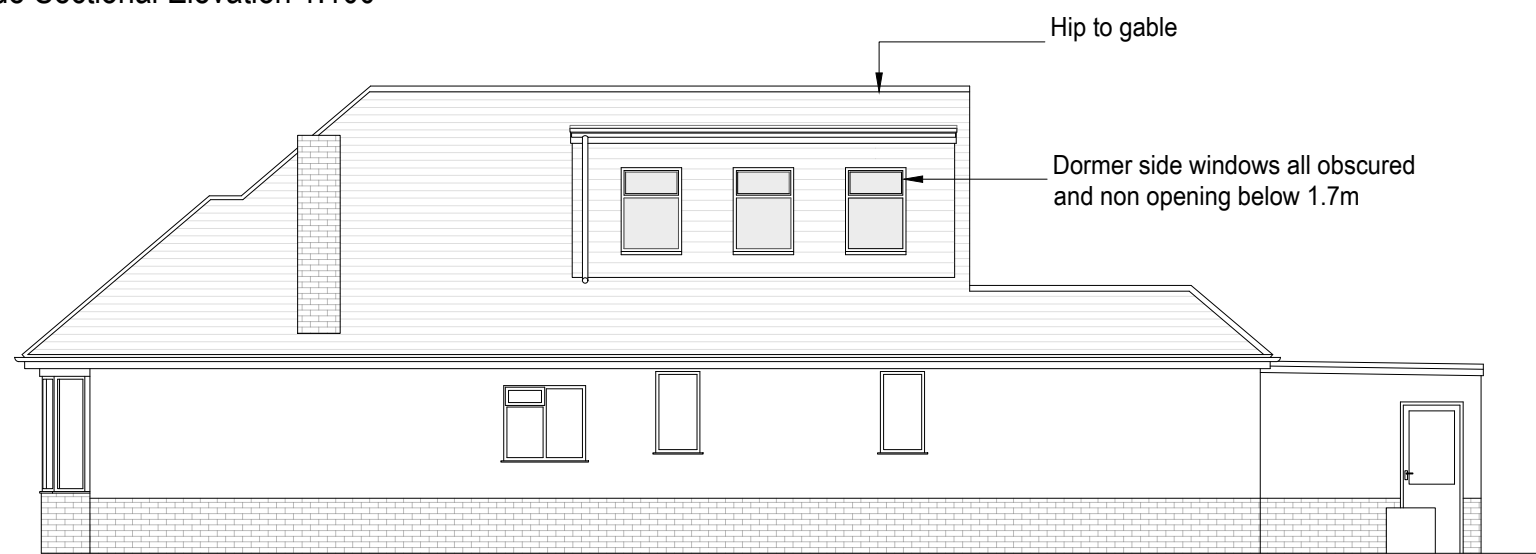

Proposed Side Elevation (North West) 1:100

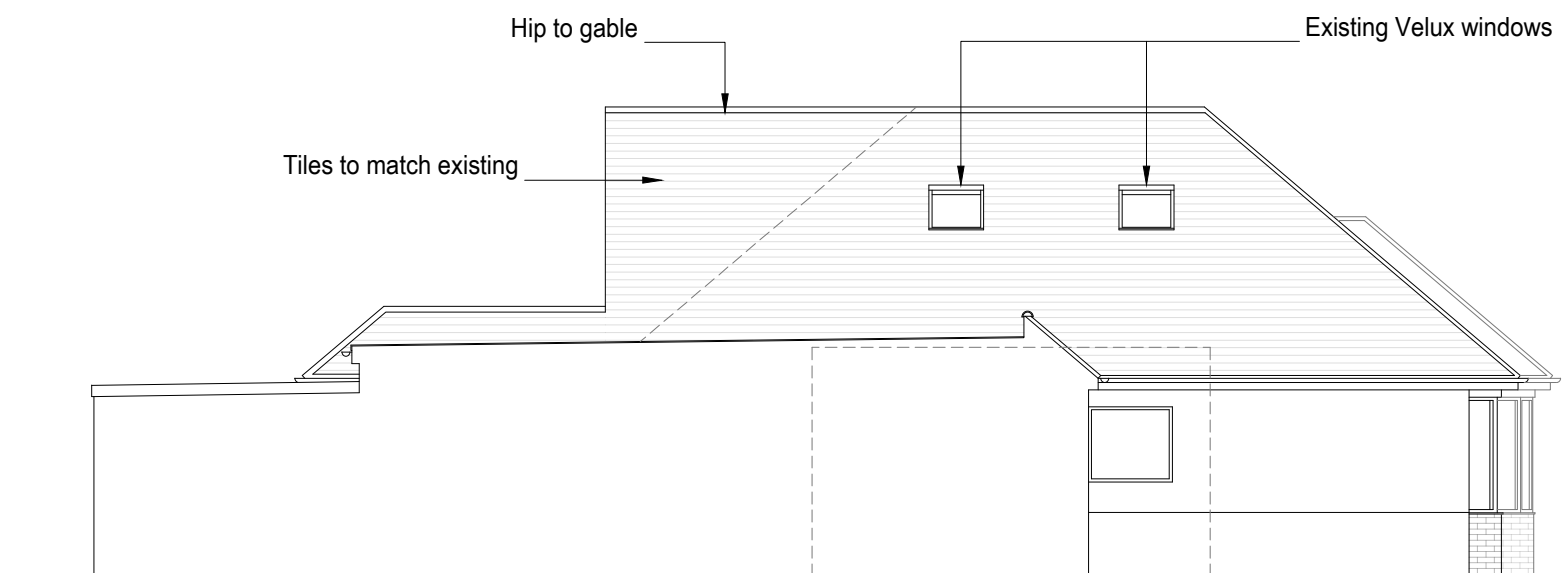

Proposed Side Elevation (South East) 1:100



Block plan 1:500

|   |                                                    |
|---|----------------------------------------------------|
| REV A 11/02/26 Orientation added.<br>REV B 27/02/26 Annotations added, roof lights added.<br>REV C 10/03/26 Updated scheme including hip to gable,<br>removal of dormer to South and other associated alterations. |                                                    |
| amendments   |                                                    |
| <b>bpm</b> Architectural Services Ltd.   |                                                    |
| client   | Adam Laundon                                       |
| project   | 9 Fairdene<br>Southwick<br>West Sussex<br>BN42 4QN |
| project ref:   | 3191 Drawing No. 02C                               |
| drawing title   | Proposed plans, section and elevations             |
| drawn by   | KL / AW                                            |
| date   | Dec 25 scale 1:50/100@ A1                          |
| www.bpmnet.co.uk<br>info@bpmnet.co.uk   |                                                    |
| Do not scale off drawing, check All goods materials workmanship to all dimensions on site before all conform with current building regs work is commenced BSS and COP's                                            |                                                    |