


VISUAL SCALE 1:500 @ A2

VISUAL SCALE 1:1250 @ A2

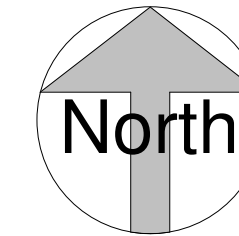

DO NOT SCALE
ALL QUERIES REGARDING DIMENSIONS/SETTING OUT TO BE
DIRECTED TO ARCHITECT

**THIS DRAWING IS TO BE READ IN CONJUNCTION WITH THE
ARCHITECT'S SPECIFICATION**

**THIS DRAWING REMAINS WITHIN THE COPYRIGHT OF THE
ARCHITECT**

**ALL DRAWINGS MUST BE READ IN CONJUNCTION WITH THE
STRUCTURAL ENGINEER'S DRAWING PACKAGE**

SUBJECT TO BCO COMMENTS


**PLEASE REFER TO THE STRUCTURAL ENGINEER'S DRAWINGS FOR
ALL STRUCTURAL
DESIGN AND SPECIFICATIONS**

PLANNING CONDITIONS:
CONTRACTOR TO NOTE ALL PLANNING CONDITIONS OF PLANNING
APPROVAL. ADVISE ARCHITECT OF ANY POSSIBLE CONFLICTS OR
DEVIATIONS IN WRITING AS EARLY AS POSSIBLE.

PLEASE NOTE:
ALL DRAWINGS TO BE READ IN CONJUNCTION WITH THE DESIGN
AND ACCESS STATEMENT AND ALL OTHER RELEVANT REPORTS
ASSOCIATED WITH THE PLANNING SUBMISSION.



1 SITE PLAN
1 : 500

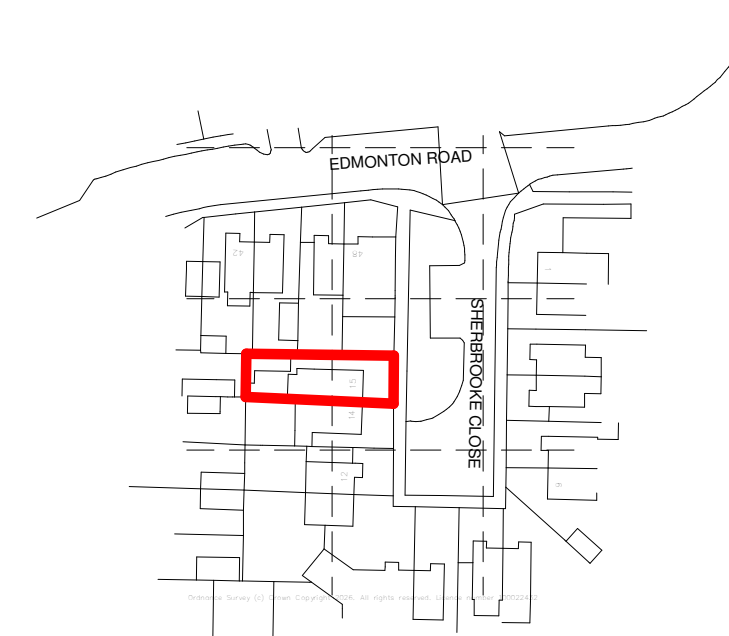

2 LOCATION PLAN

[illegible]

info@kronadesign.co.uk
kronadesign.co.uk
01903 256150

PROJECT

Annex

ADDRESS

15 Sherbrooke Close
Worthing

TITLE	
-------	--

TITLE
Site Plan & Location
Plan

CLIENT

ENT
Oksana Volkova

DRAWN	STATUS	DATE
JLB	Design	30/04/26

SCALE (@ A2)	PROJECT NUMBER
As indicated	KD.1891

DRAWING NUMBER	REV
A.001	

© KRONA DESIGN