
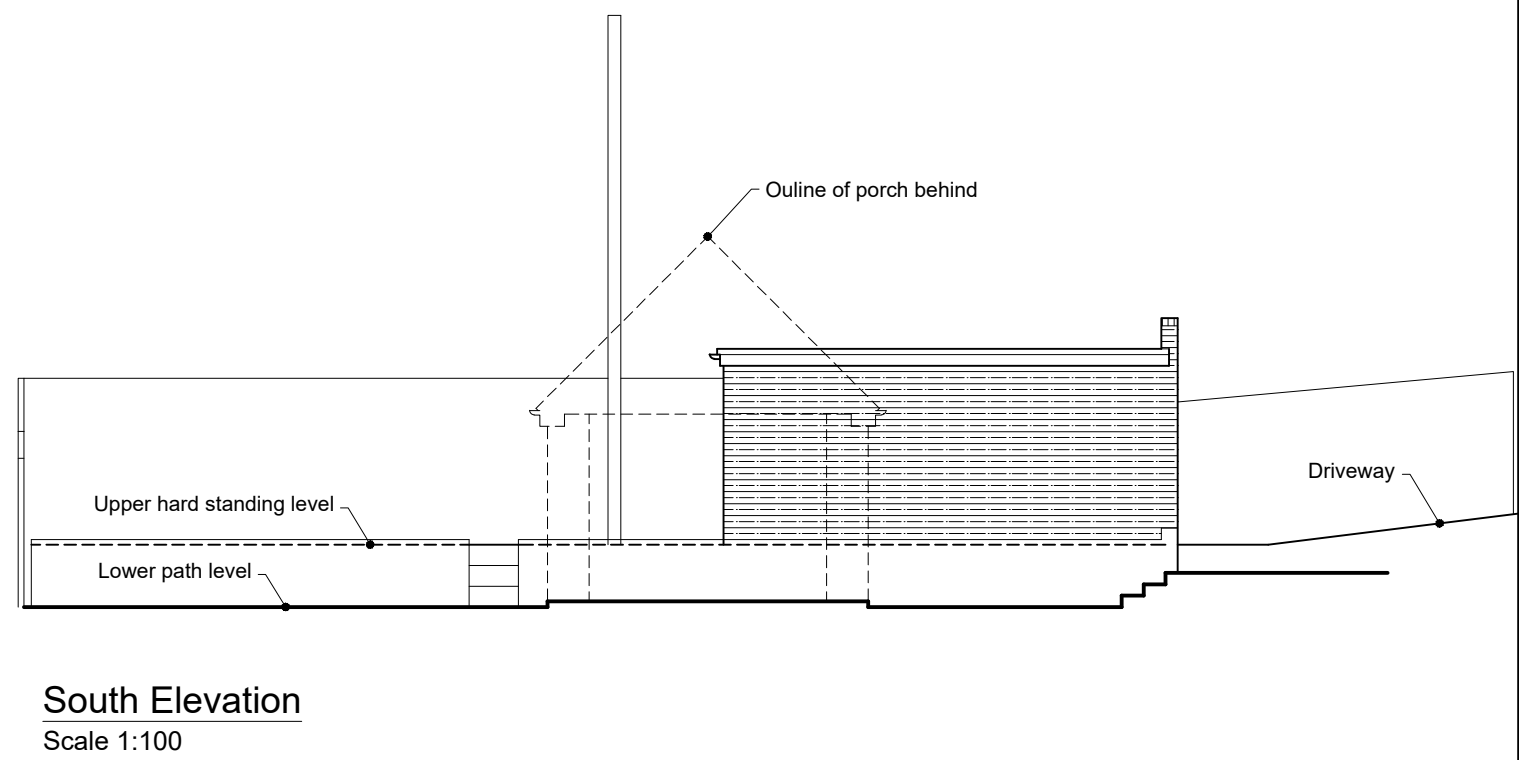
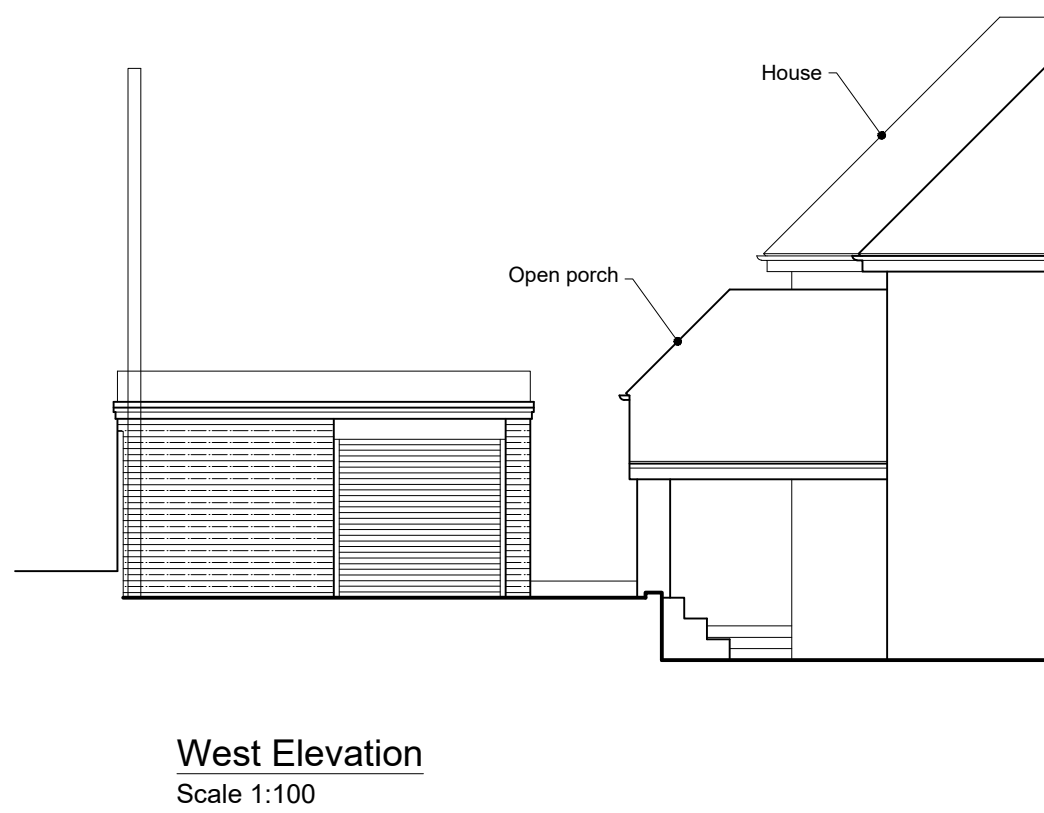
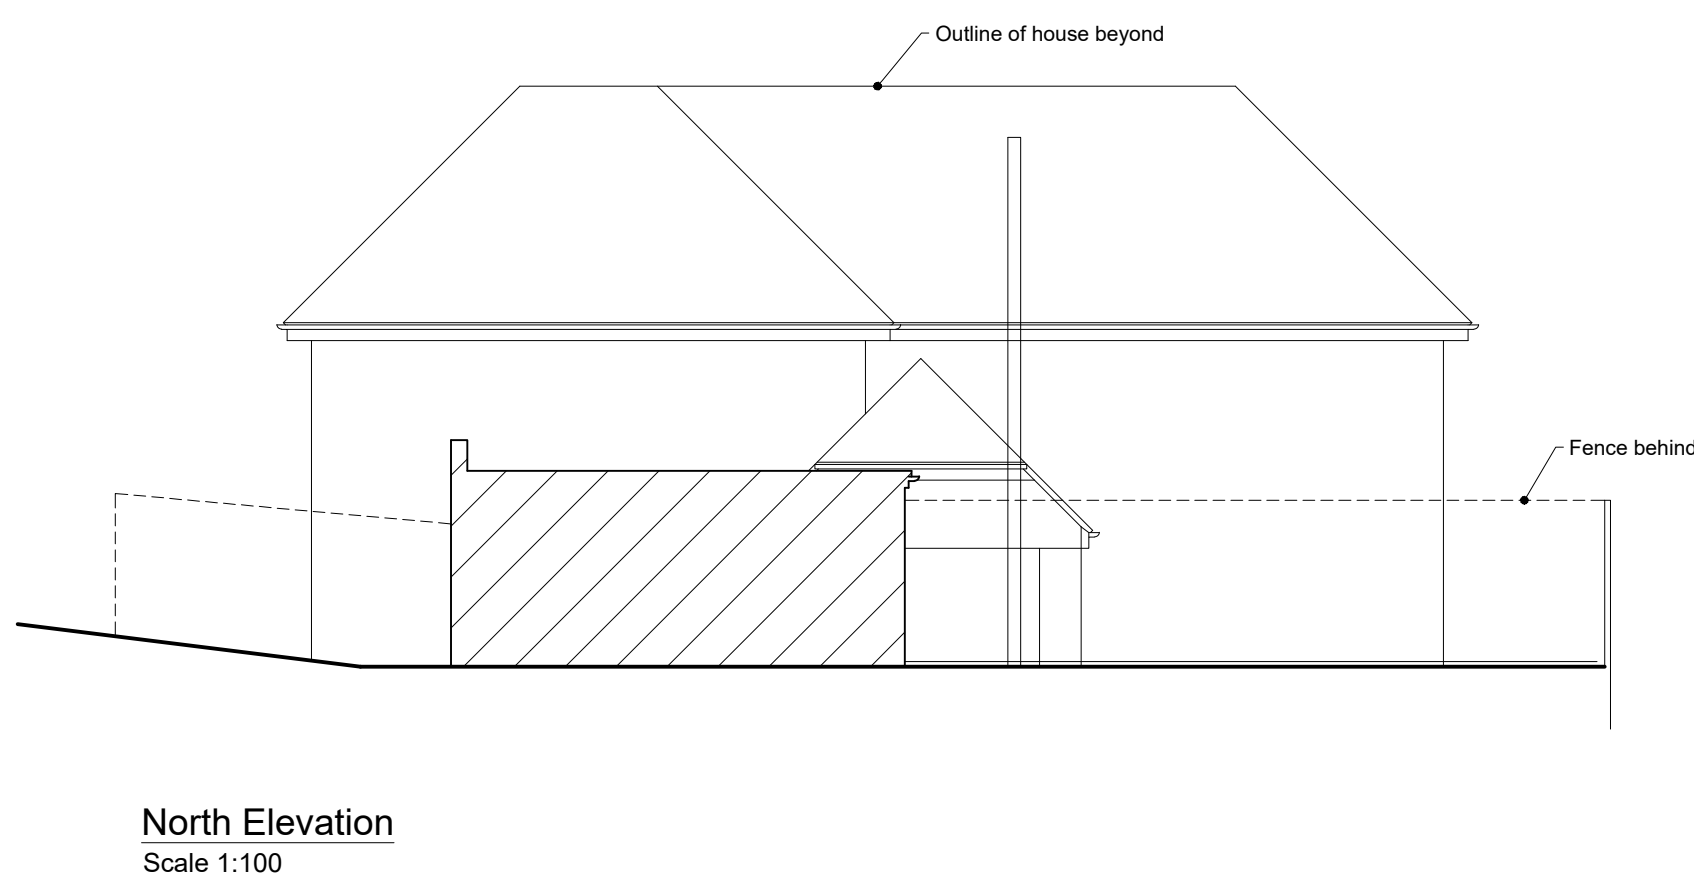


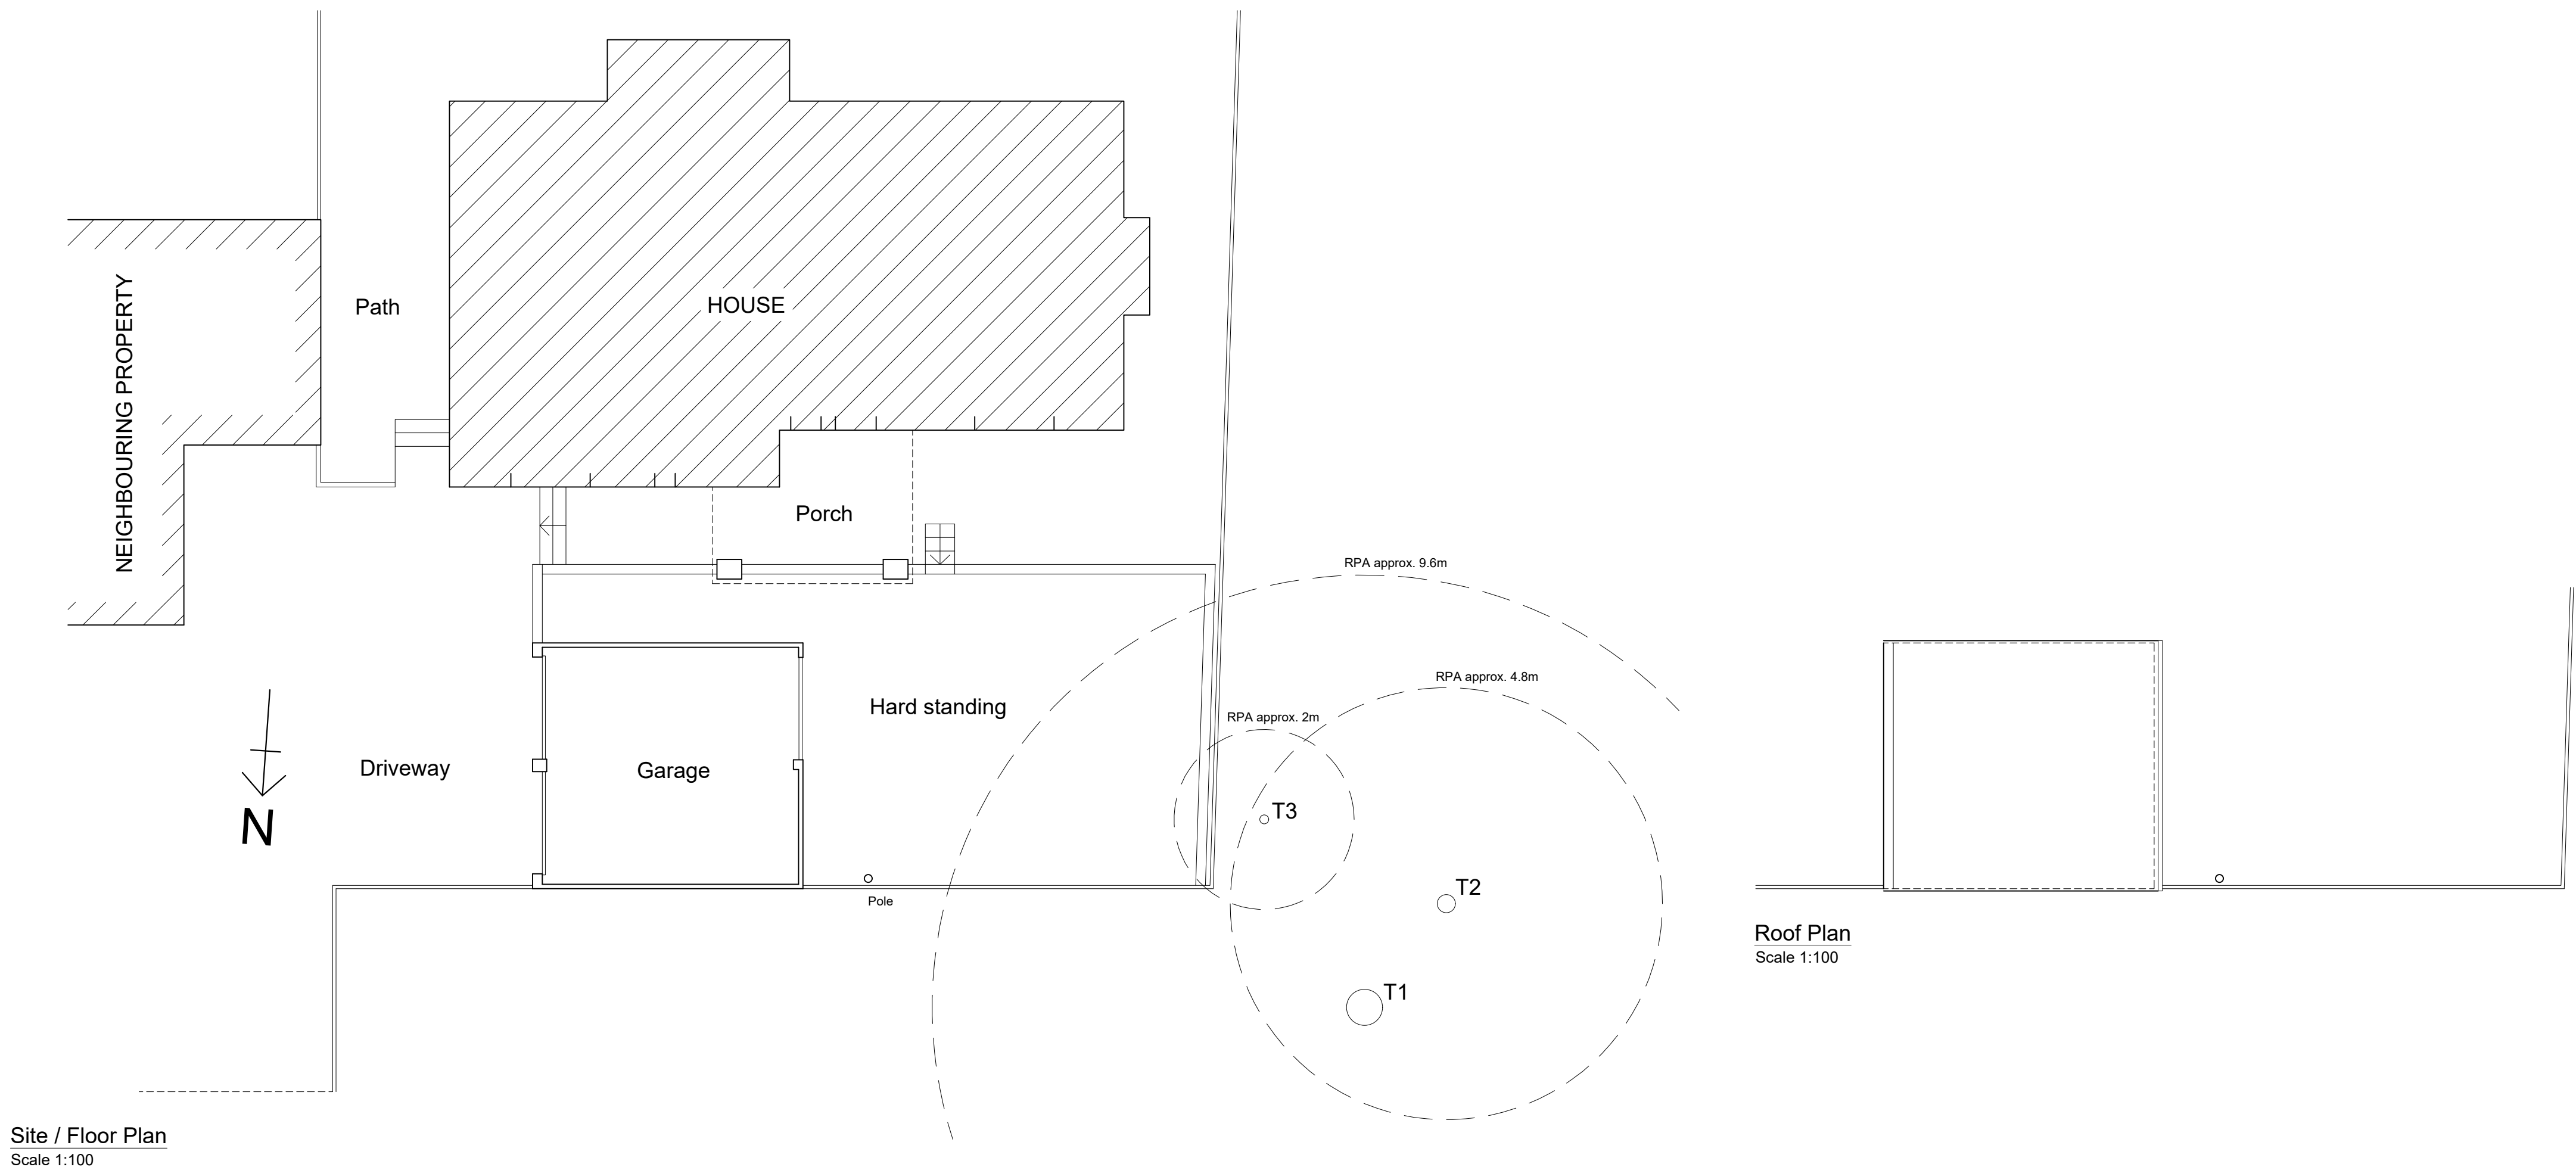

A Roof plan added.

12.05.26

Rev: Description:

Date:

HORIZON DESIGN
ARCHITECTURAL TECHNOLOGY

Horizon Design Limited
4 High View
Worthing BN13 3DQ
01903 205868
info@horizon-design.co.uk www.horizon-design.co.uk

Client:
Mr & Mrs Green

Project:
Replacement Garage to:
Seeden House
Furze Road
High Salvington
Worthing, BN13 3BP

Drawing title:
Existing Plans & Elevations.

Scale:
1:100 @ A1

Date:
02.04.26

Drawing number:
3253-01

Drawn:
KWF

Revision:
A