




Ground Floor

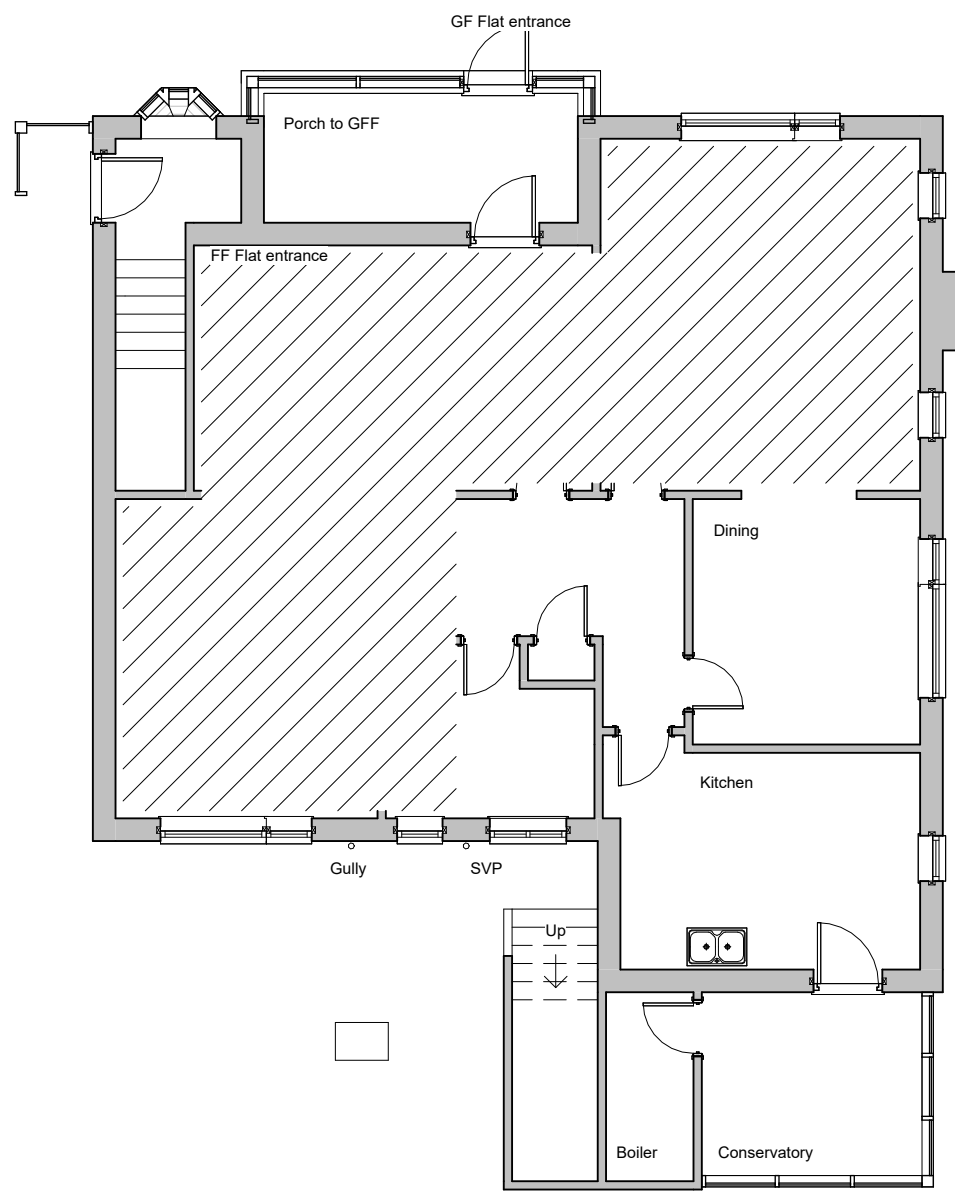



First Floor

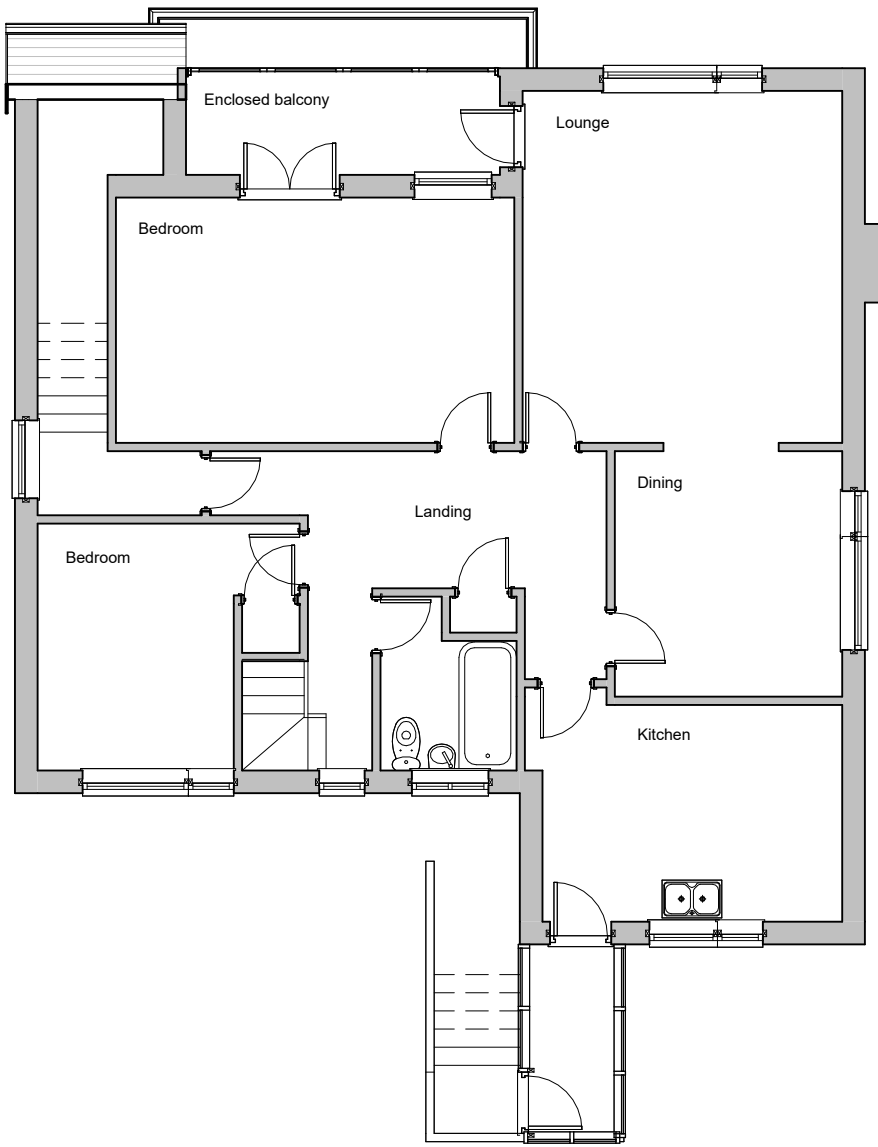

Second Floor

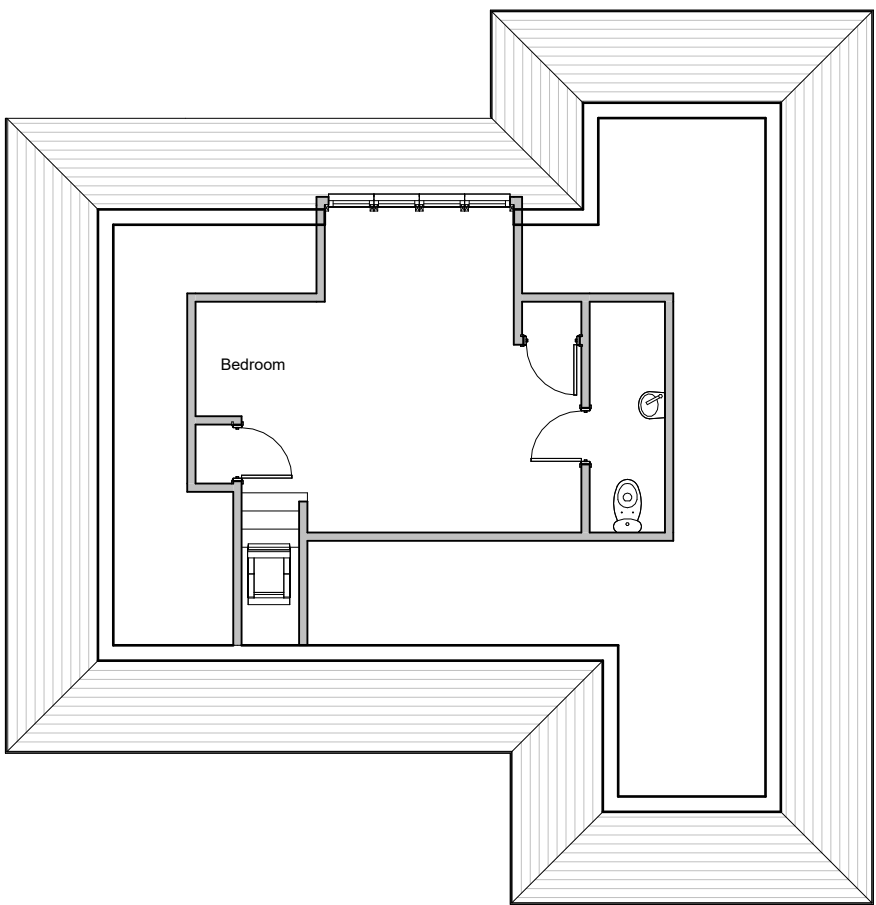


Roof Plan

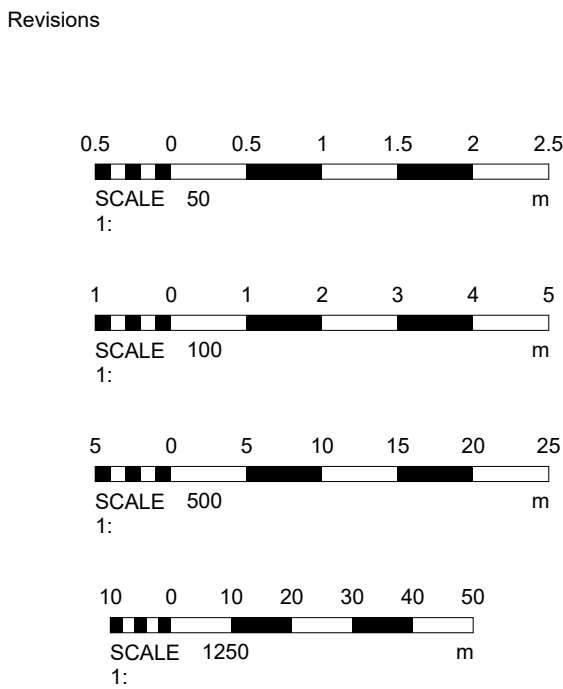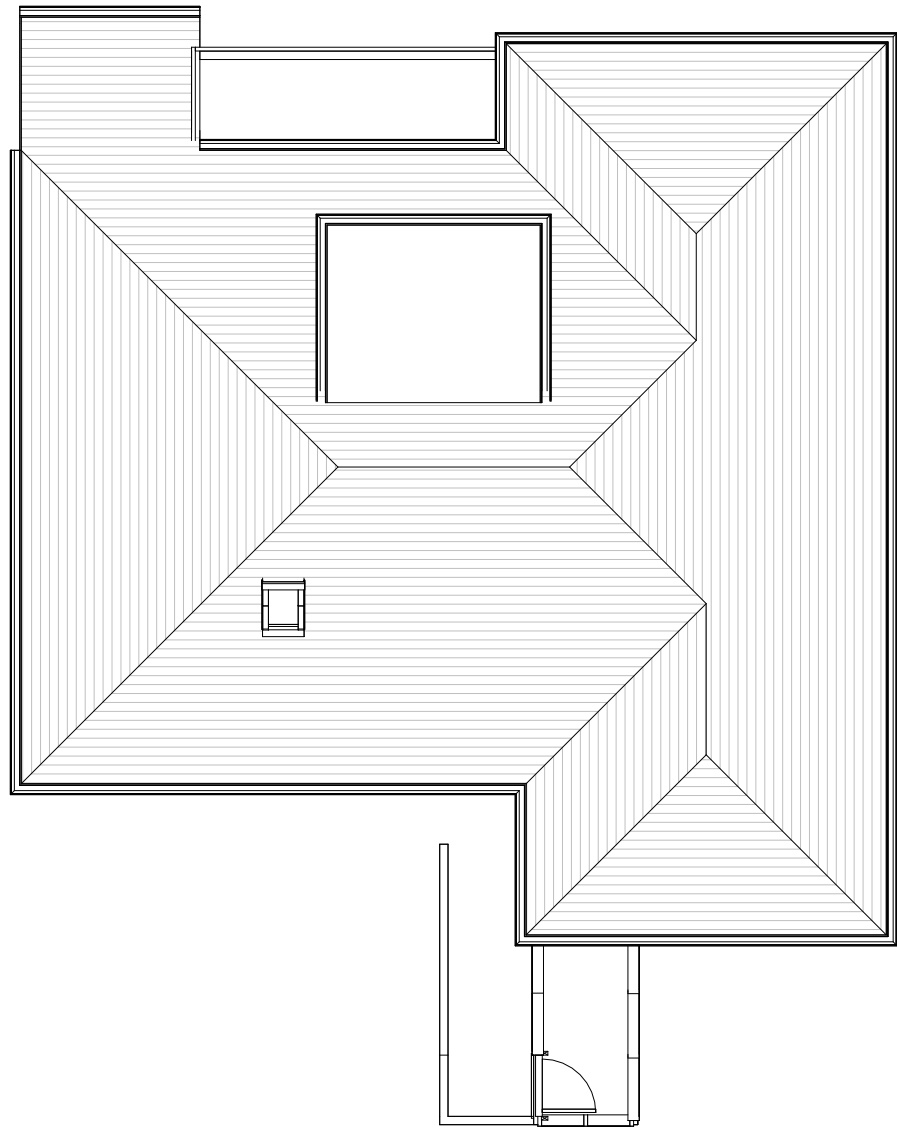

Materials



Front Elevation - South

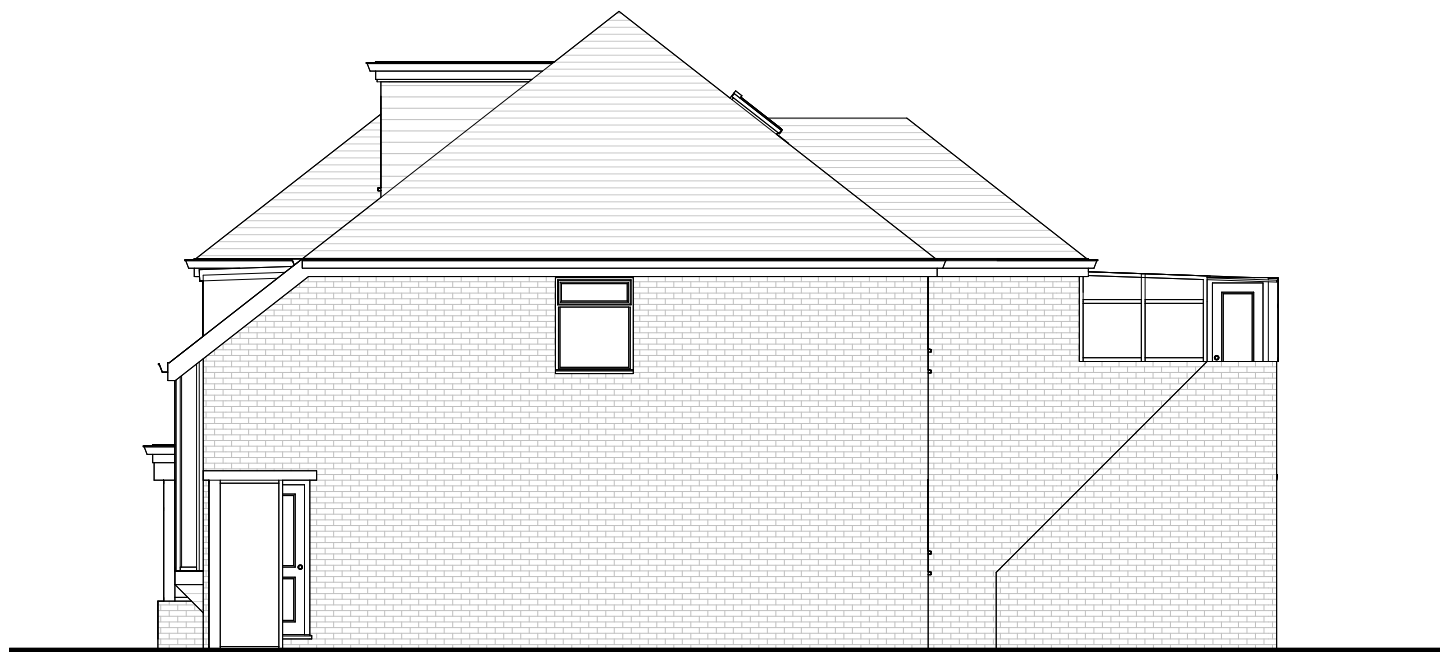


Side Elevation - East



Rear Elevation - North




Side Elevation - West

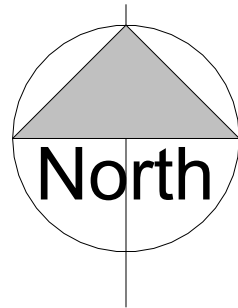

Site Plan 1:500

Site Plan 1:1250

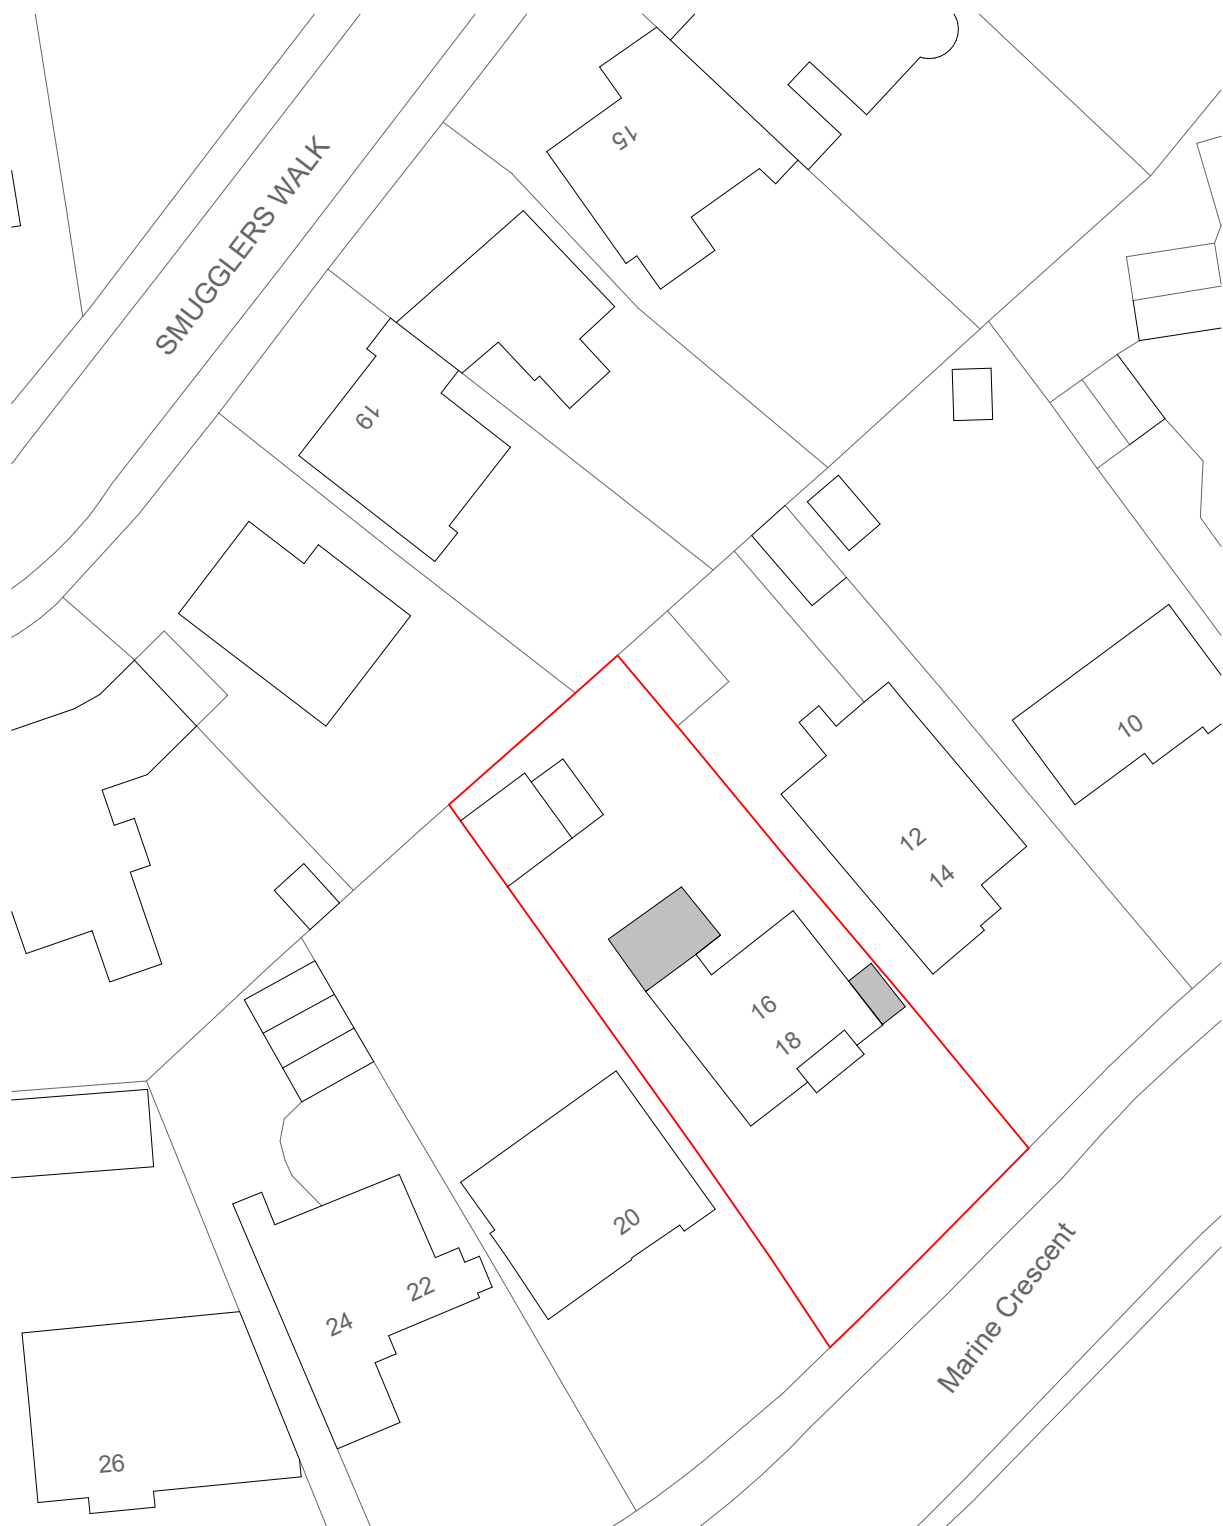

Drawing Number	2025/178	Sheet	1 of 3
Size	A1	Scale	1:50, 1:100, 1:500, 1:1250
Project	Existing details September 2025		
Job Title	16 Marine Crescent Goring West Sussex BN12 4JF		
Do Not scale from this drawing except for planning as photocopies will be subject to distortion Drawings to be read in conjunction with all other Designers and structural engineers contract drawings and specifications: Any discrepancies must be brought to the attention of the Designer immediately. The contractor must verify all dimensions by site measurement before ordering materials or manufacturing components Substitute materials and products to those named will be acceptable if proven to be of equal or higher performance and not in conflict with other elements			
M.J.Humphrey Ltd  Mel Humphrey MRICS 9 Aldsworth Avenue Goring By Sea West Sussex BN12 4XQ Mel@mjhumphrey.co.uk 07701055182 Adam Humphrey MCIOB 21 Pendine Avenue Worthing West Sussex BN11 2NA Adam@mjhumphrey.co.uk 07812419142			