
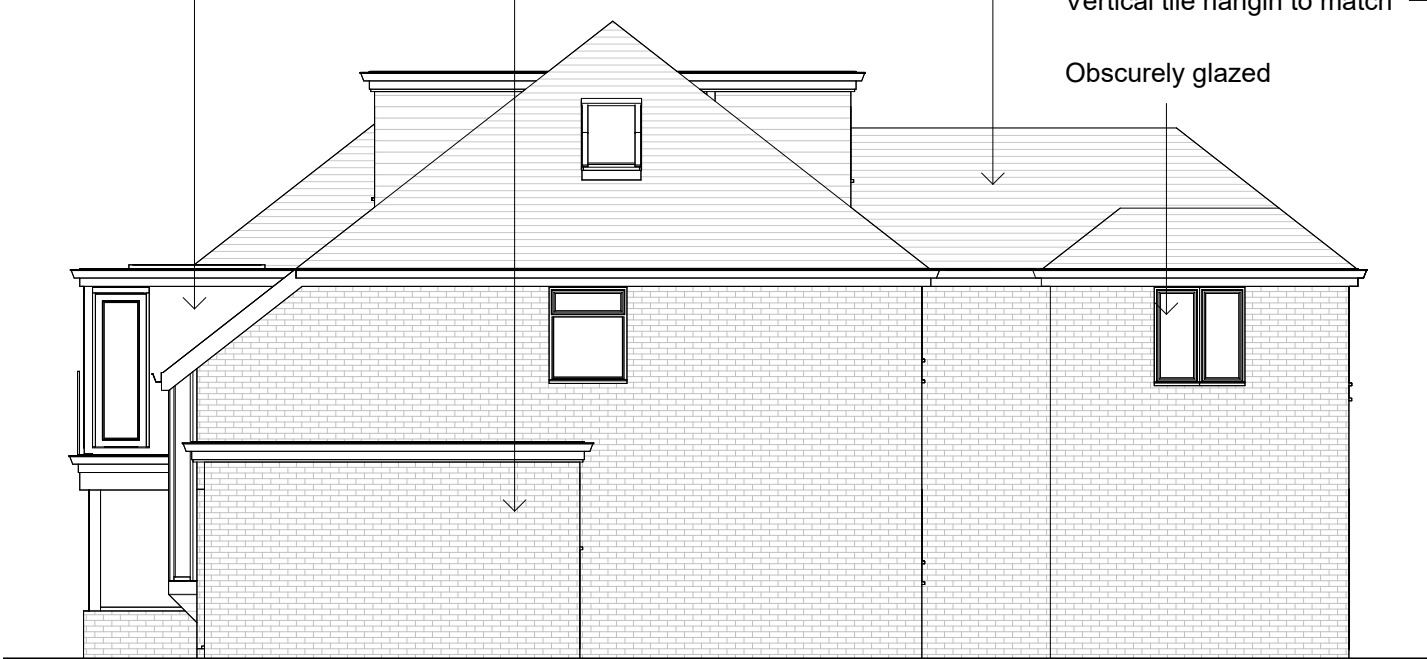


Ground Floor

First Floor

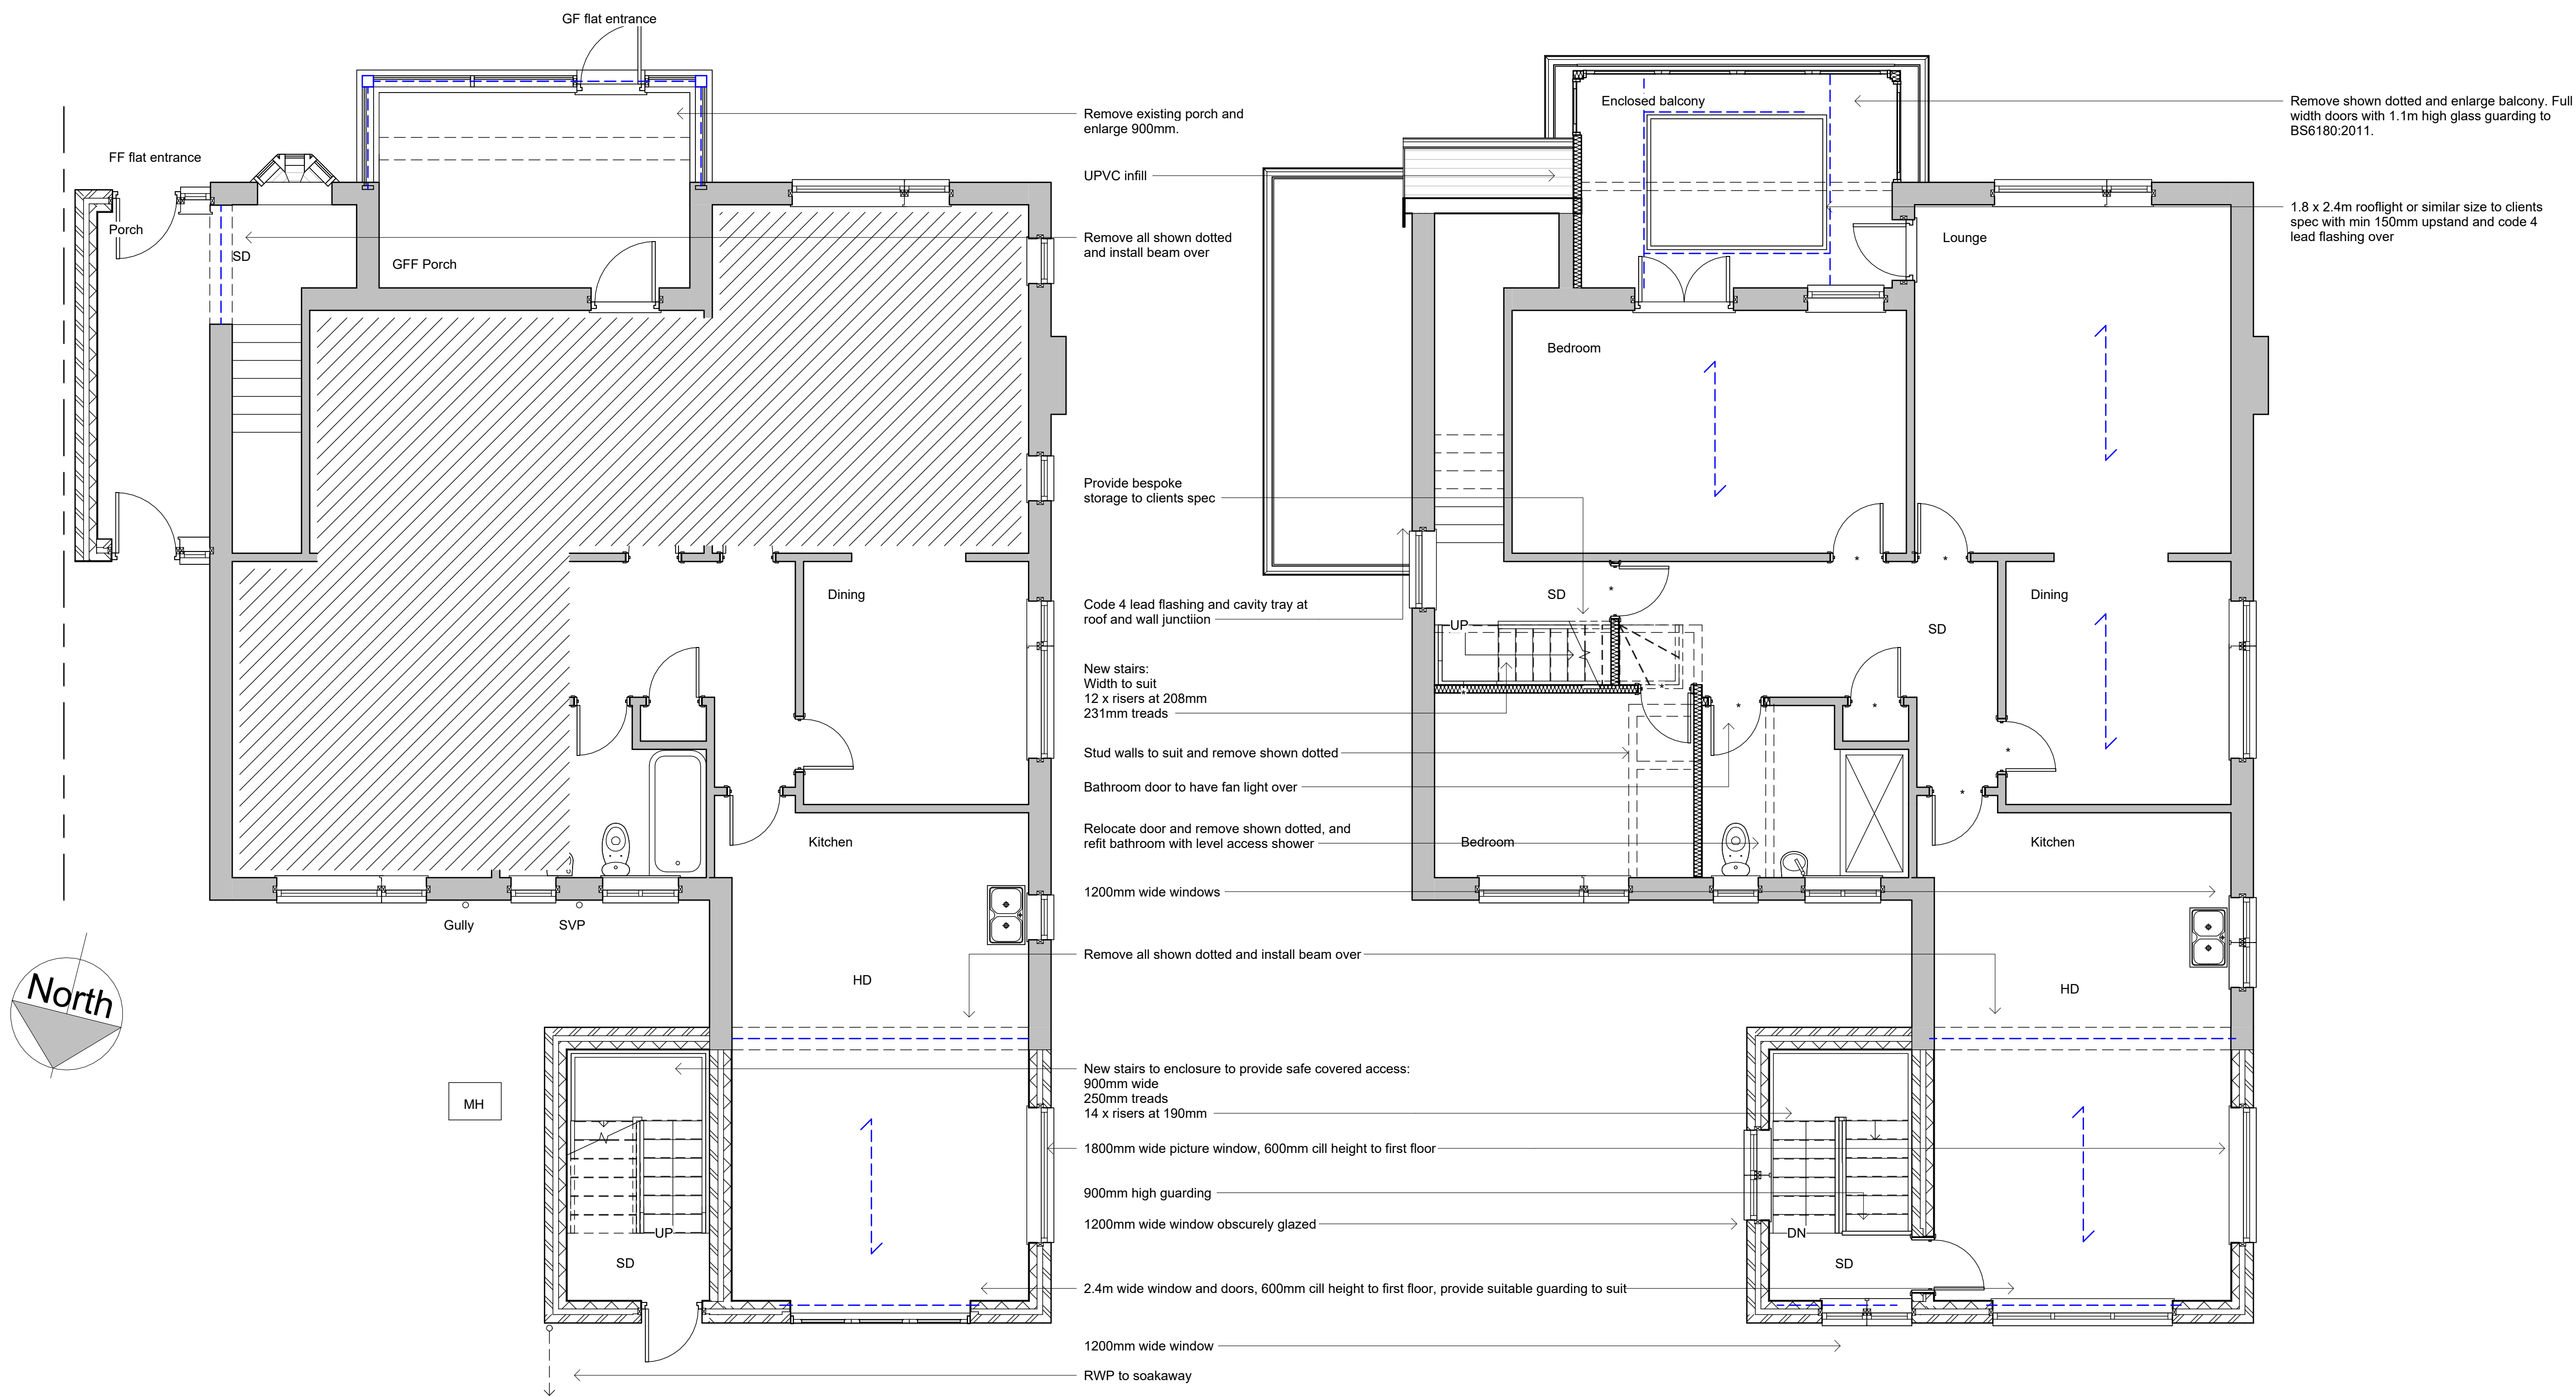


Front Elevation - South

Side Elevation - East

Rear Elevation - North

Side Elevation - West

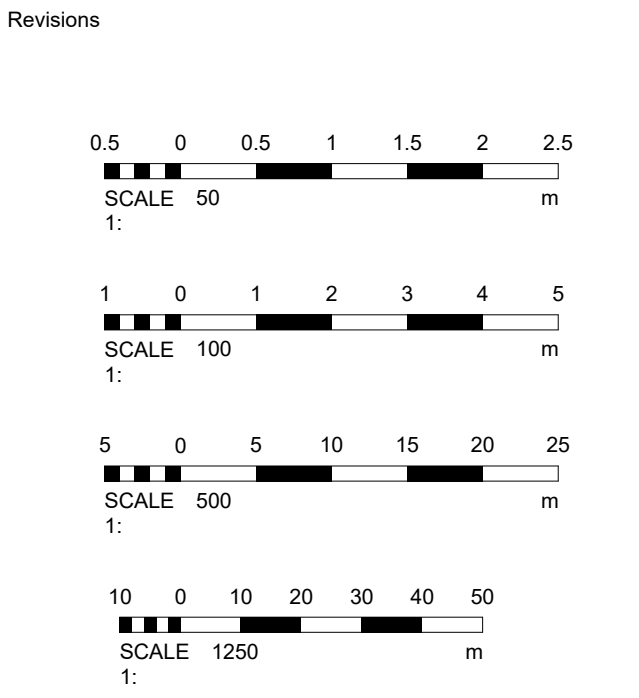

- A - January 2026
- Revisions following planning officers comments.
- Porch now set back
 - Proposed Side windows now obscurely glazed
 - Additional side windows to enclosed balcony
- B - February 2026
- Revisions following planning officers comments.
- Porch now set back with shadow line
 - Proposed Side windows reverted back to clear glazing
 - Revised side windows to first floor enclosed balcony

Materials

Drawing Number 2025/178 Sheet 2 of 3

Size A1 Scale 1:50, 1:100, 1:500, 1:1250

Project Proposed details September 2025

Job Title 16 Marine Crescent Goring West Sussex BN12 4JF

Do Not scale from this drawing except for planning as photocopies will be subject to distortion Drawings to be read in conjunction with all other Designers and structural engineers contract drawings and specifications: Any discrepancies must be brought to the attention of the Designer immediately. The contractor must verify all dimensions by site measurement before ordering materials or manufacturing components Substitute materials and products to those named will be acceptable if proven to be of equal or higher performance and not in conflict with other elements

M.J.Humphrey Ltd



Mel Humphrey MRICS 9 Aldsworth Avenue Goring By Sea West Sussex BN12 4XQ
Adam Humphrey MCIOB 21 Pendine Avenue Worthing West Sussex BN11 2NA
Mel@mjhumphrey.co.uk 07701055182
Adam@mjhumphrey.co.uk 07812419142