



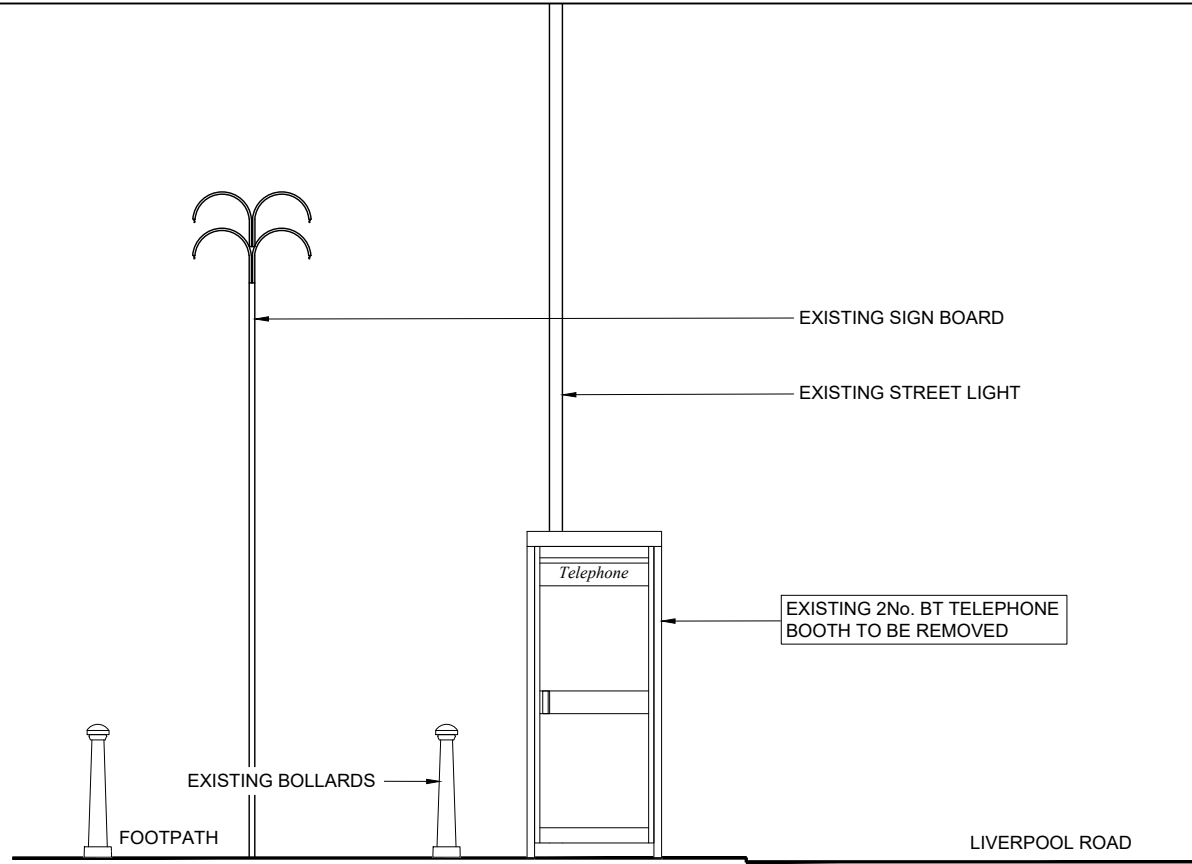


EXISTING FRONT ELEVATION
SCALE 1:50

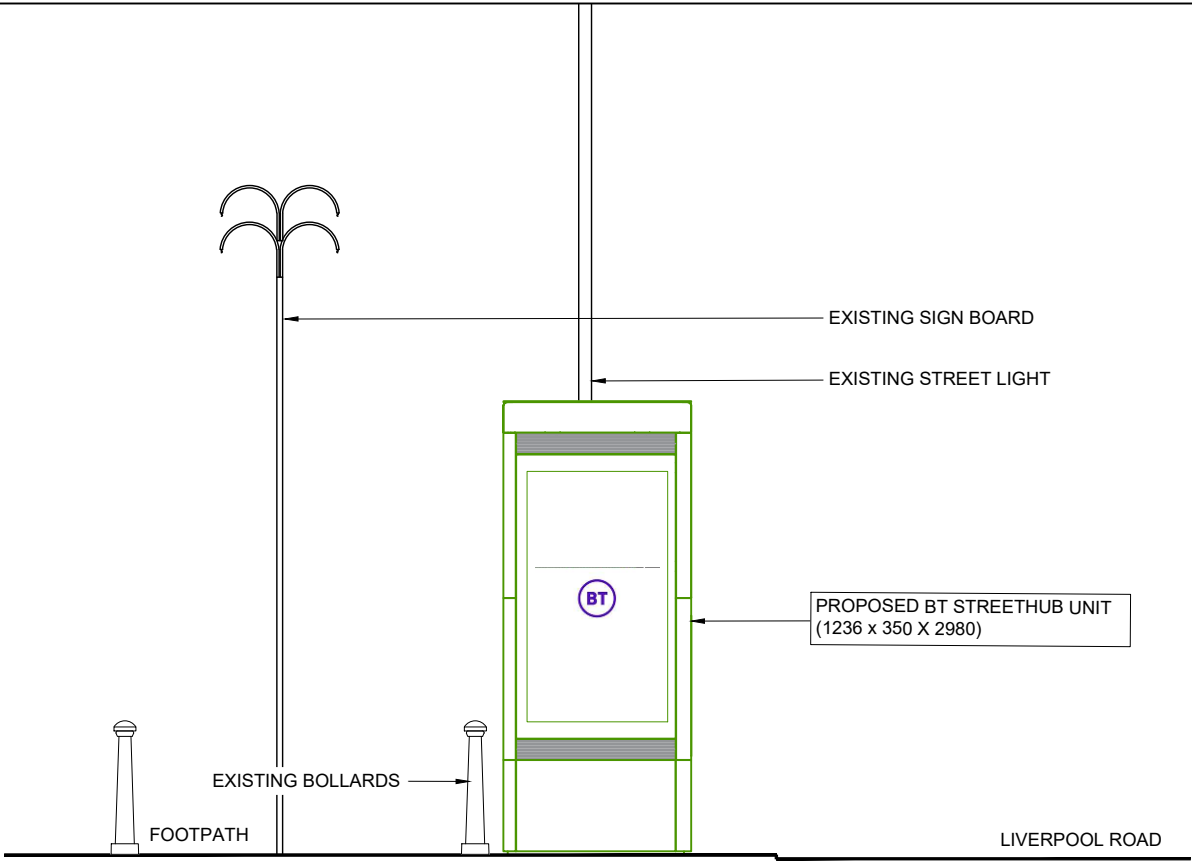

PROPOSED FRONT ELEVATION
SCALE 1:50



PROPOSED PHOTOMONTAGE
NTS

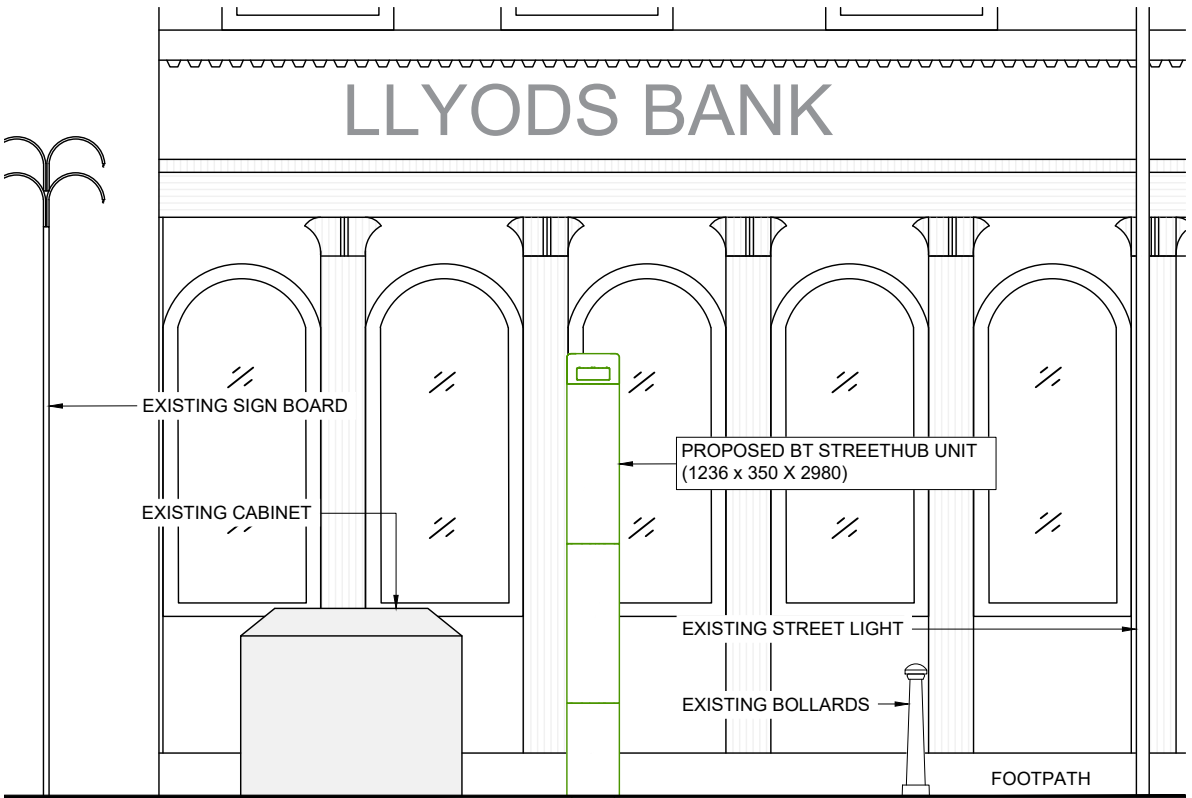

PROPOSED SIDE ELEVATION
SCALE 1:50



GENERAL NOTES

Use written dimensions only, do not scale from drawing. Use latest revision of all referenced information.

LAT 50.81151 LONG -0.37043

Rev	Date	Description	Drawn	Chkd
A	24/04/2026	New BT Streethub Structure	PTM	ADN



Drg Status PLANNING	
Cell No. & Name WRT-105	
Site Name & Address Pavement o/s Lloyds Bank, 41-43 South Street, Worthing, BN11 1SY	
Drawing Title EXISTING AND PROPOSED ELEVATIONS	
Scale 1:50	Date 24/04/2026
Drawn By PTM	Checked By ADN
Drawing Number 003	Revision A