


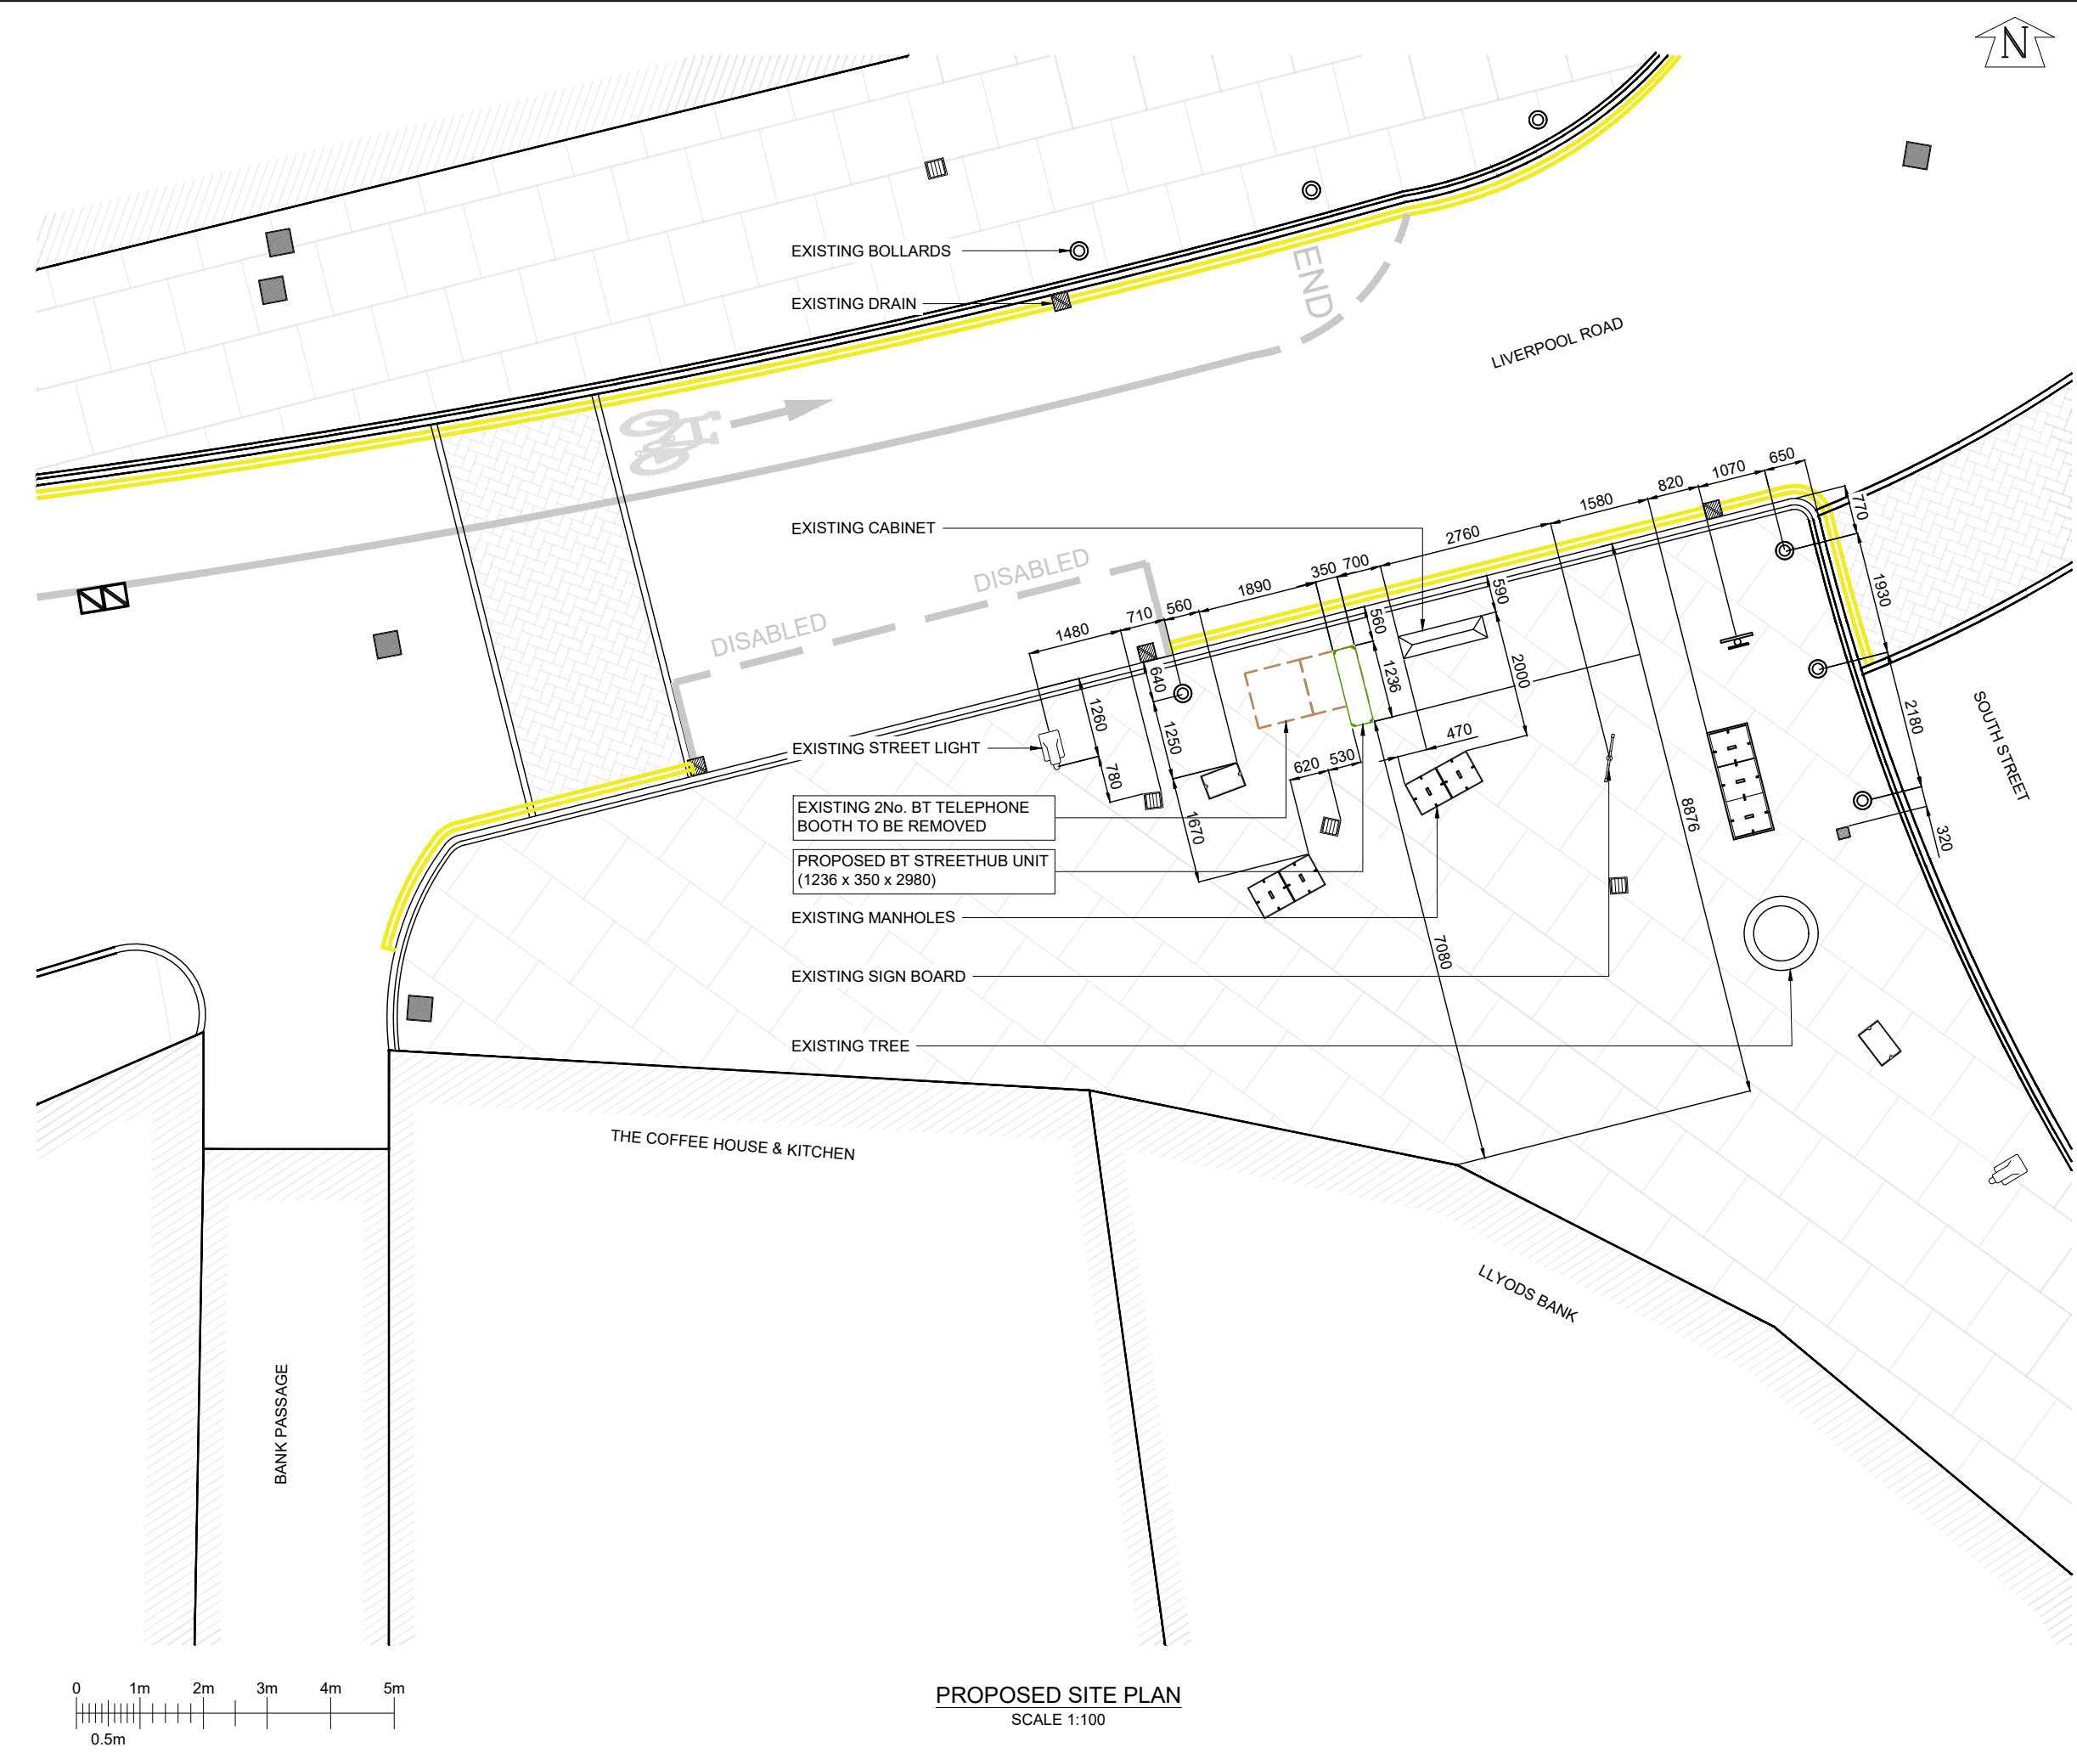

GENERAL NOTES

Use written dimensions only, do not scale from drawing. Use latest revision of all referenced information.

LAT 50.81151

LONG -0.37043

A	24/04/2026	New BT Streethub Structure	PTM	ADN
Rev	Date	Description	Drawn	Chkd

Drg Status

PLANNING

Cell No. & Name

WRT-105

Site Name & Address

Pavement o/s Lloyds Bank,
41-43 South Street, Worthing,
BN11 1SY

Drawing Title

PROPOSED SITE PLAN

Scale	1:100	Date	24/04/2026
Drawn By	PTM	Checked By	ADN
Drawing Number	002	Revision	A