
 


Rev	Amendments	Date

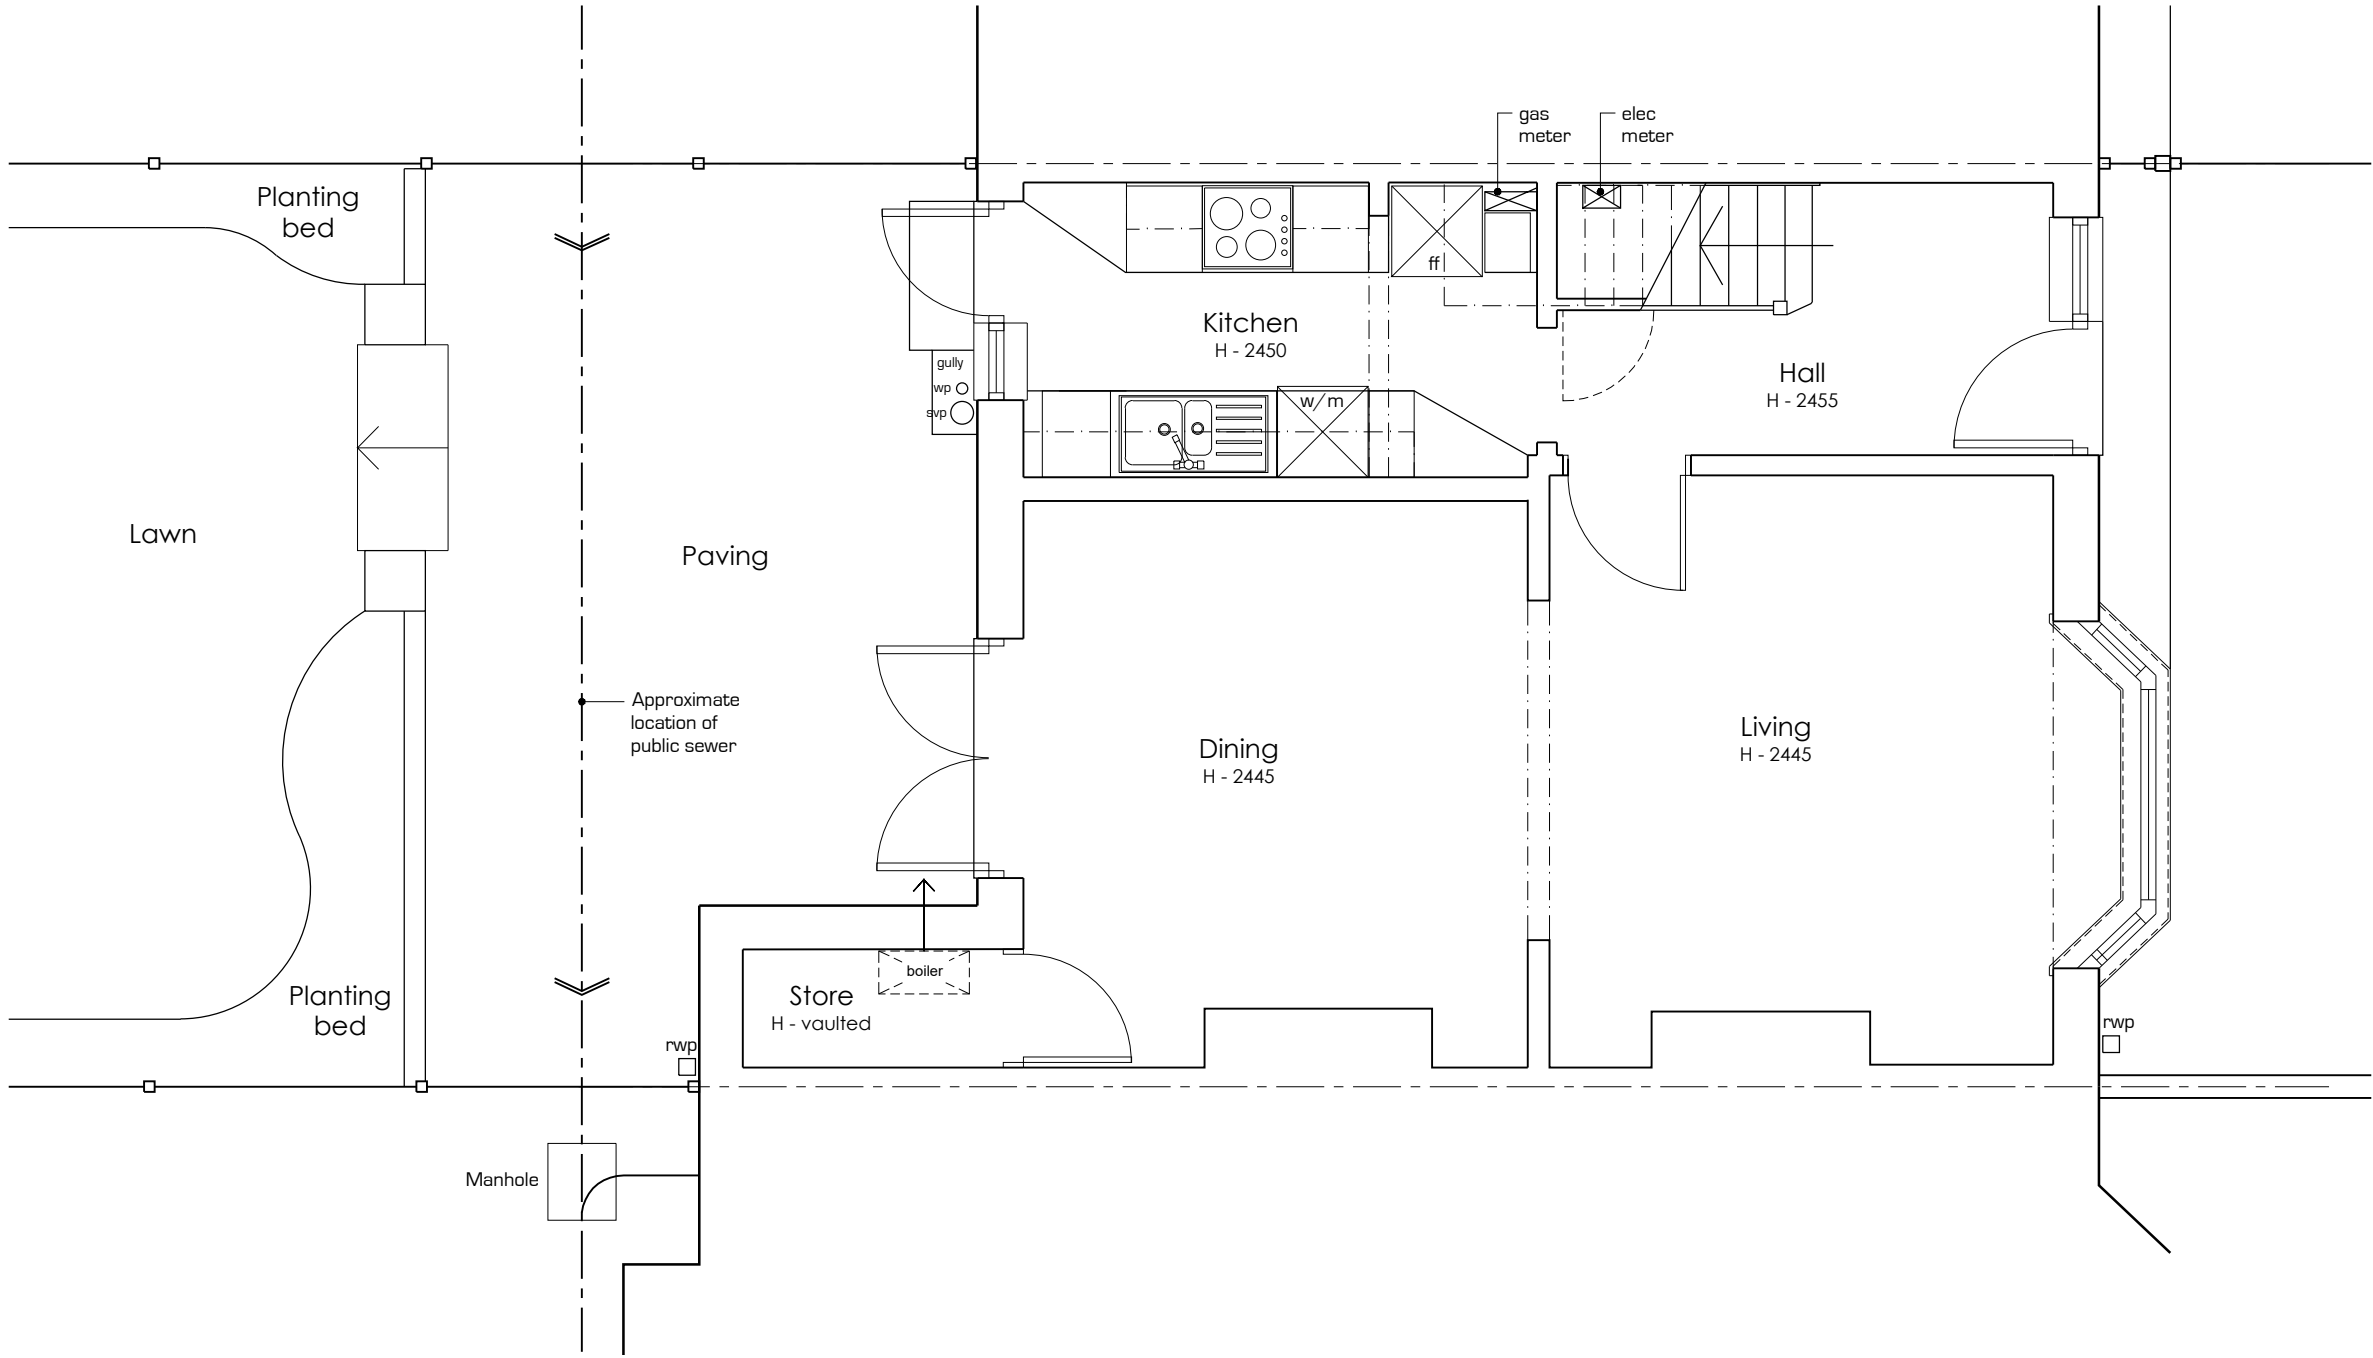

Notes:
OS Extract provided by Messrs Mapserve
Landscape and furniture shown indicatively

ALCOVE
ARCHITECTURE
/ 25a New Broadway Worthing Sussex BN11 4HP
/ 01903 608448 / www.alcovearchitecture.co.uk

Project:
53 Brittany Road
Worthing
West Sussex
BN14 7DZ
Drawing Title:
Ground floor plan as Existing

Status Information			
Scale	Drawn By	Date	
1:50@A3	SB	Nov 25	
Project No.	Drawing No.	Revision	
25130	P002		