
 


| Rev | Amendments | Date |
|-----|------------|------|
|     |            |      |

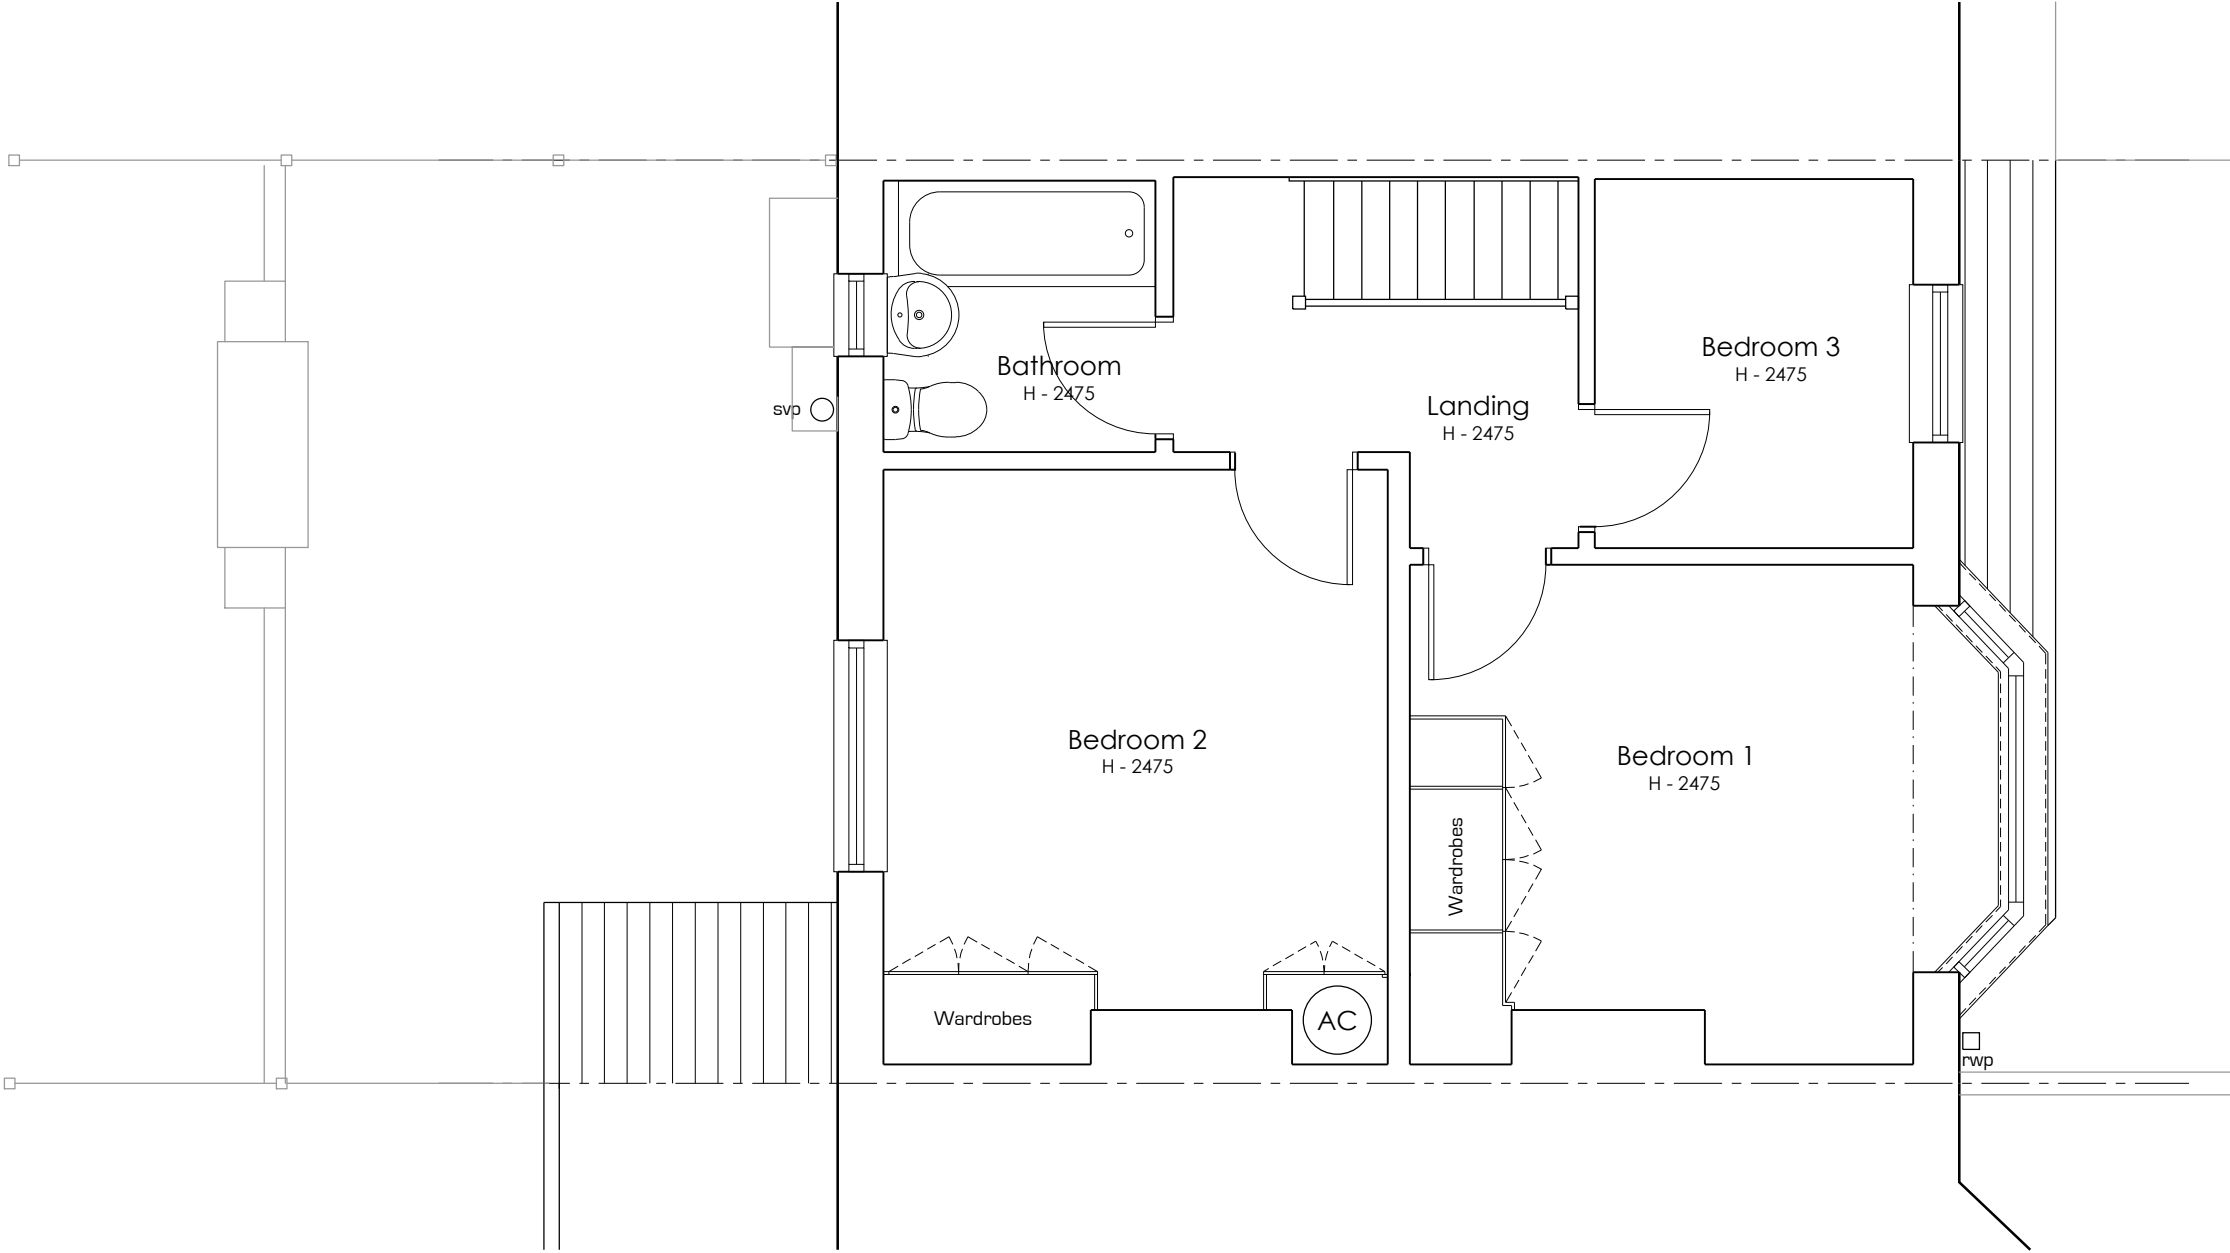

Notes:  
OS Extract provided by Messrs Mapserve  
Landscape and furniture shown indicatively

**ALCOVE**  
ARCHITECTURE  
/ 25a New Broadway Worthing Sussex BN11 4HP  
/ 01903 608448 / [www.alcovearchitecture.co.uk](http://www.alcovearchitecture.co.uk)

Project:  
53 Brittany Road  
Worthing  
West Sussex  
BN14 7DZ  
Drawing Title:  
First floor plan as Existing

| Status Information |             |          |  |
|--------------------|-------------|----------|--|
| Scale              | Drawn By    | Date     |  |
| 1:50@A3            | SB          | Nov 25   |  |
| Project No.        | Drawing No. | Revision |  |
| 25130              | P003        |          |  |