
 


Rev	Amendments	Date

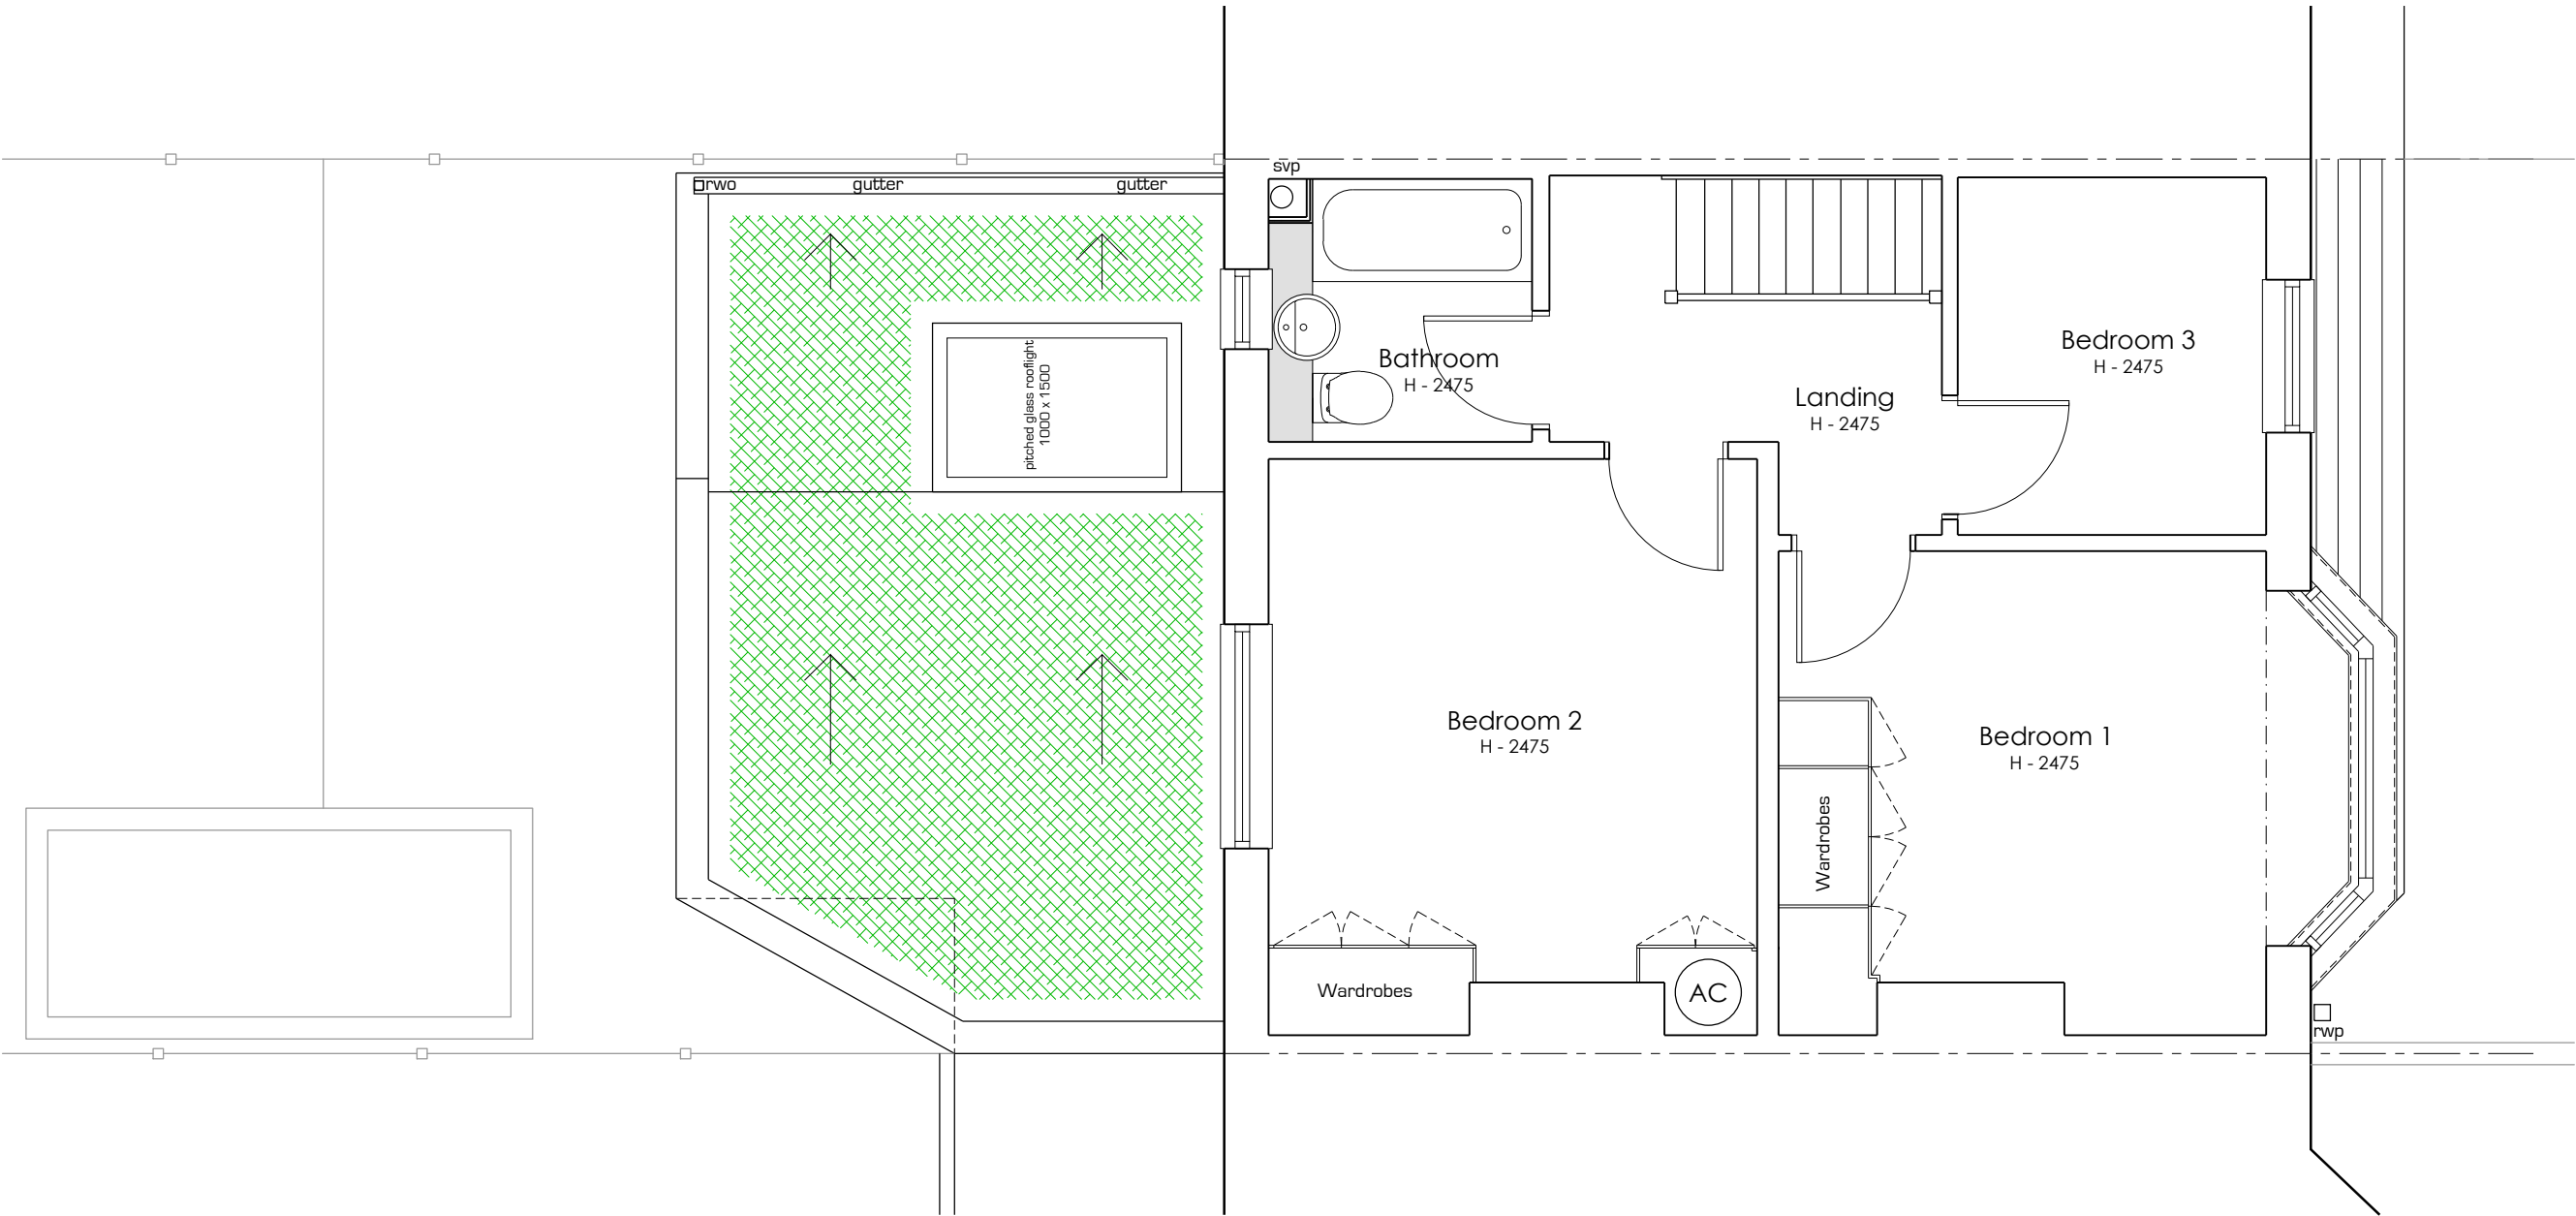

Notes:
OS Extract provided by Messrs Mapserve
Landscape and furniture shown indicatively
Demolition in light grey dash. New in solid green

ALCOVE
ARCHITECTURE
/ 25a New Broadway Worthing Sussex BN11 4HP
/ 01903 608448 / www.alcovearchitecture.co.uk

Project:
53 Brittany Road
Worthing
West Sussex
BN14 7DZ
Drawing Title:
First floor plan as Proposed

Status	Planning
Scale	1:50@A3
Drawn By	SB
Date	Nov 25
Project No.	25130
Drawing No.	P103
Revision	