


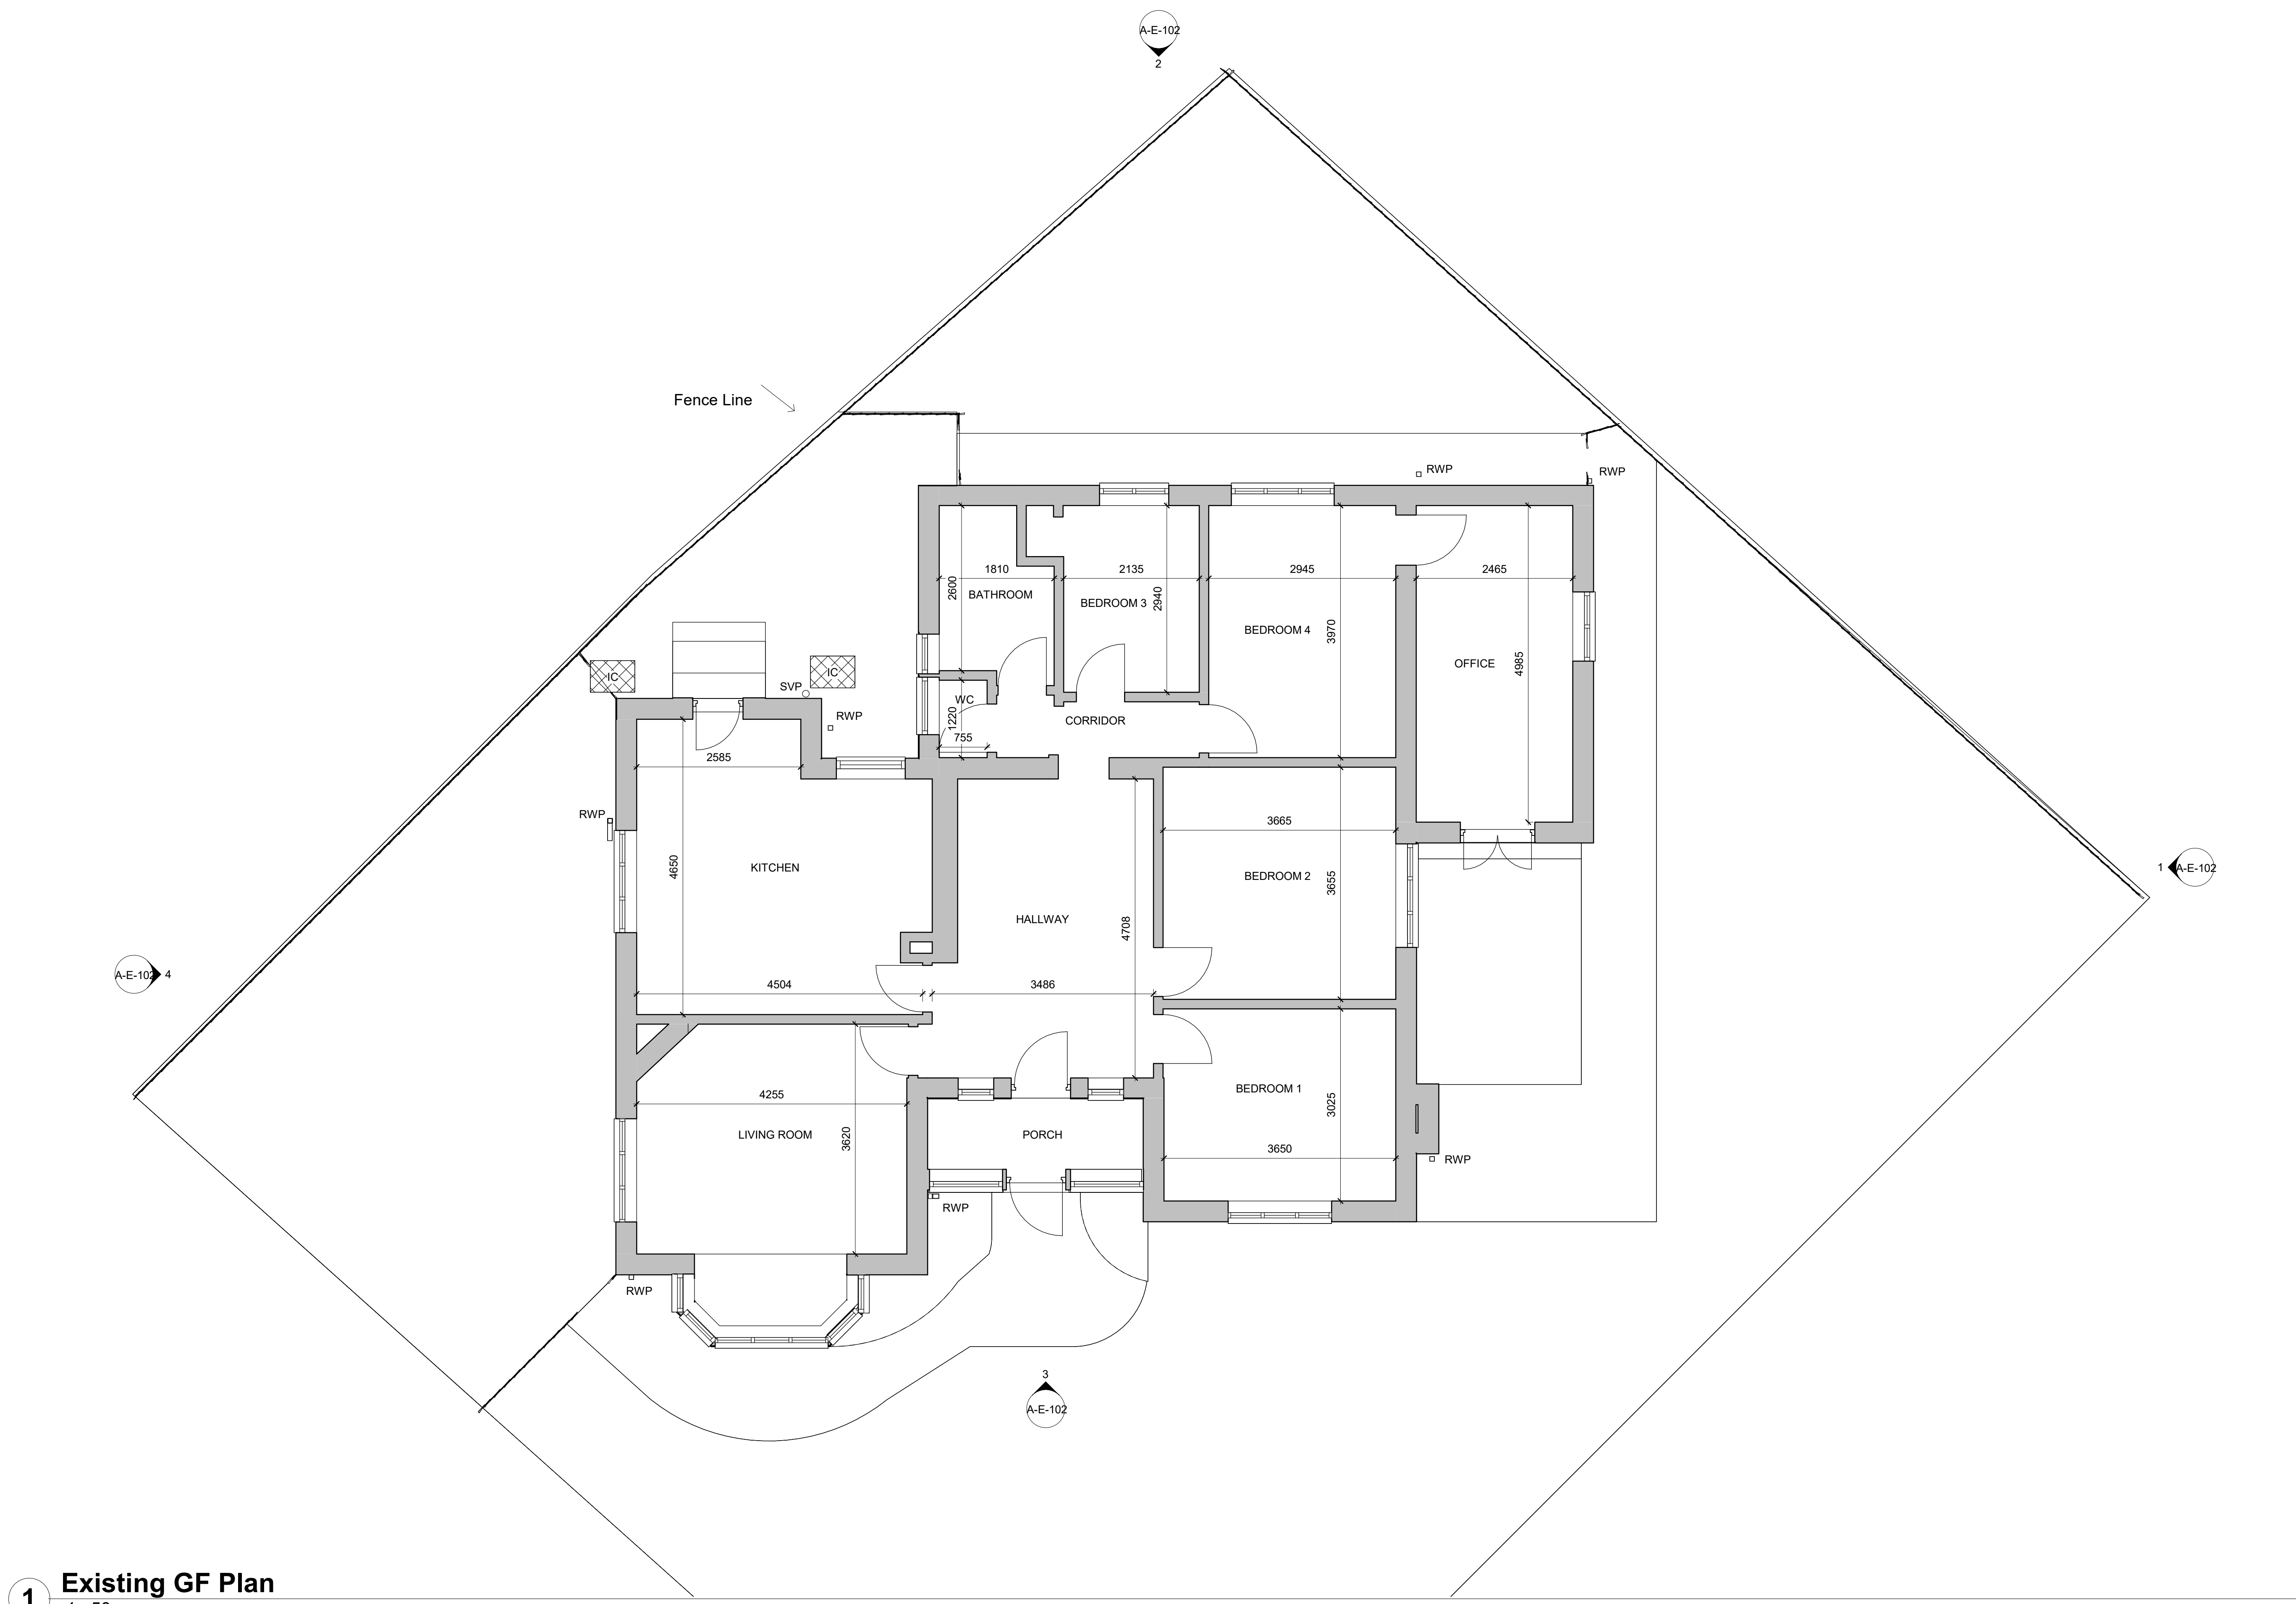

1 Existing GF Plan
1 : 50

REV	DATE	DESCRIPTION
 Coastline ARCHITECTS Contact: 01903 357 047 info@coastlinearchitects.com www.coastlinearchitects.com		
CLIENT	Mr & Mrs Donaldson	
SITE ADDRESS	48 Lime Tree Avenue, Worthing, BN14 0DP	
PROJECT TITLE	Proposed loft conversion, side extension & internal alterations	
DRAWING TITLE	EXISTING GROUND FLOOR PLAN	
STATUS	Planning	
DATE	22/10/2024	DRAWN BY I. Simpson
SCALE	1 : 50	
DRAWING NO.	A-E-101	