


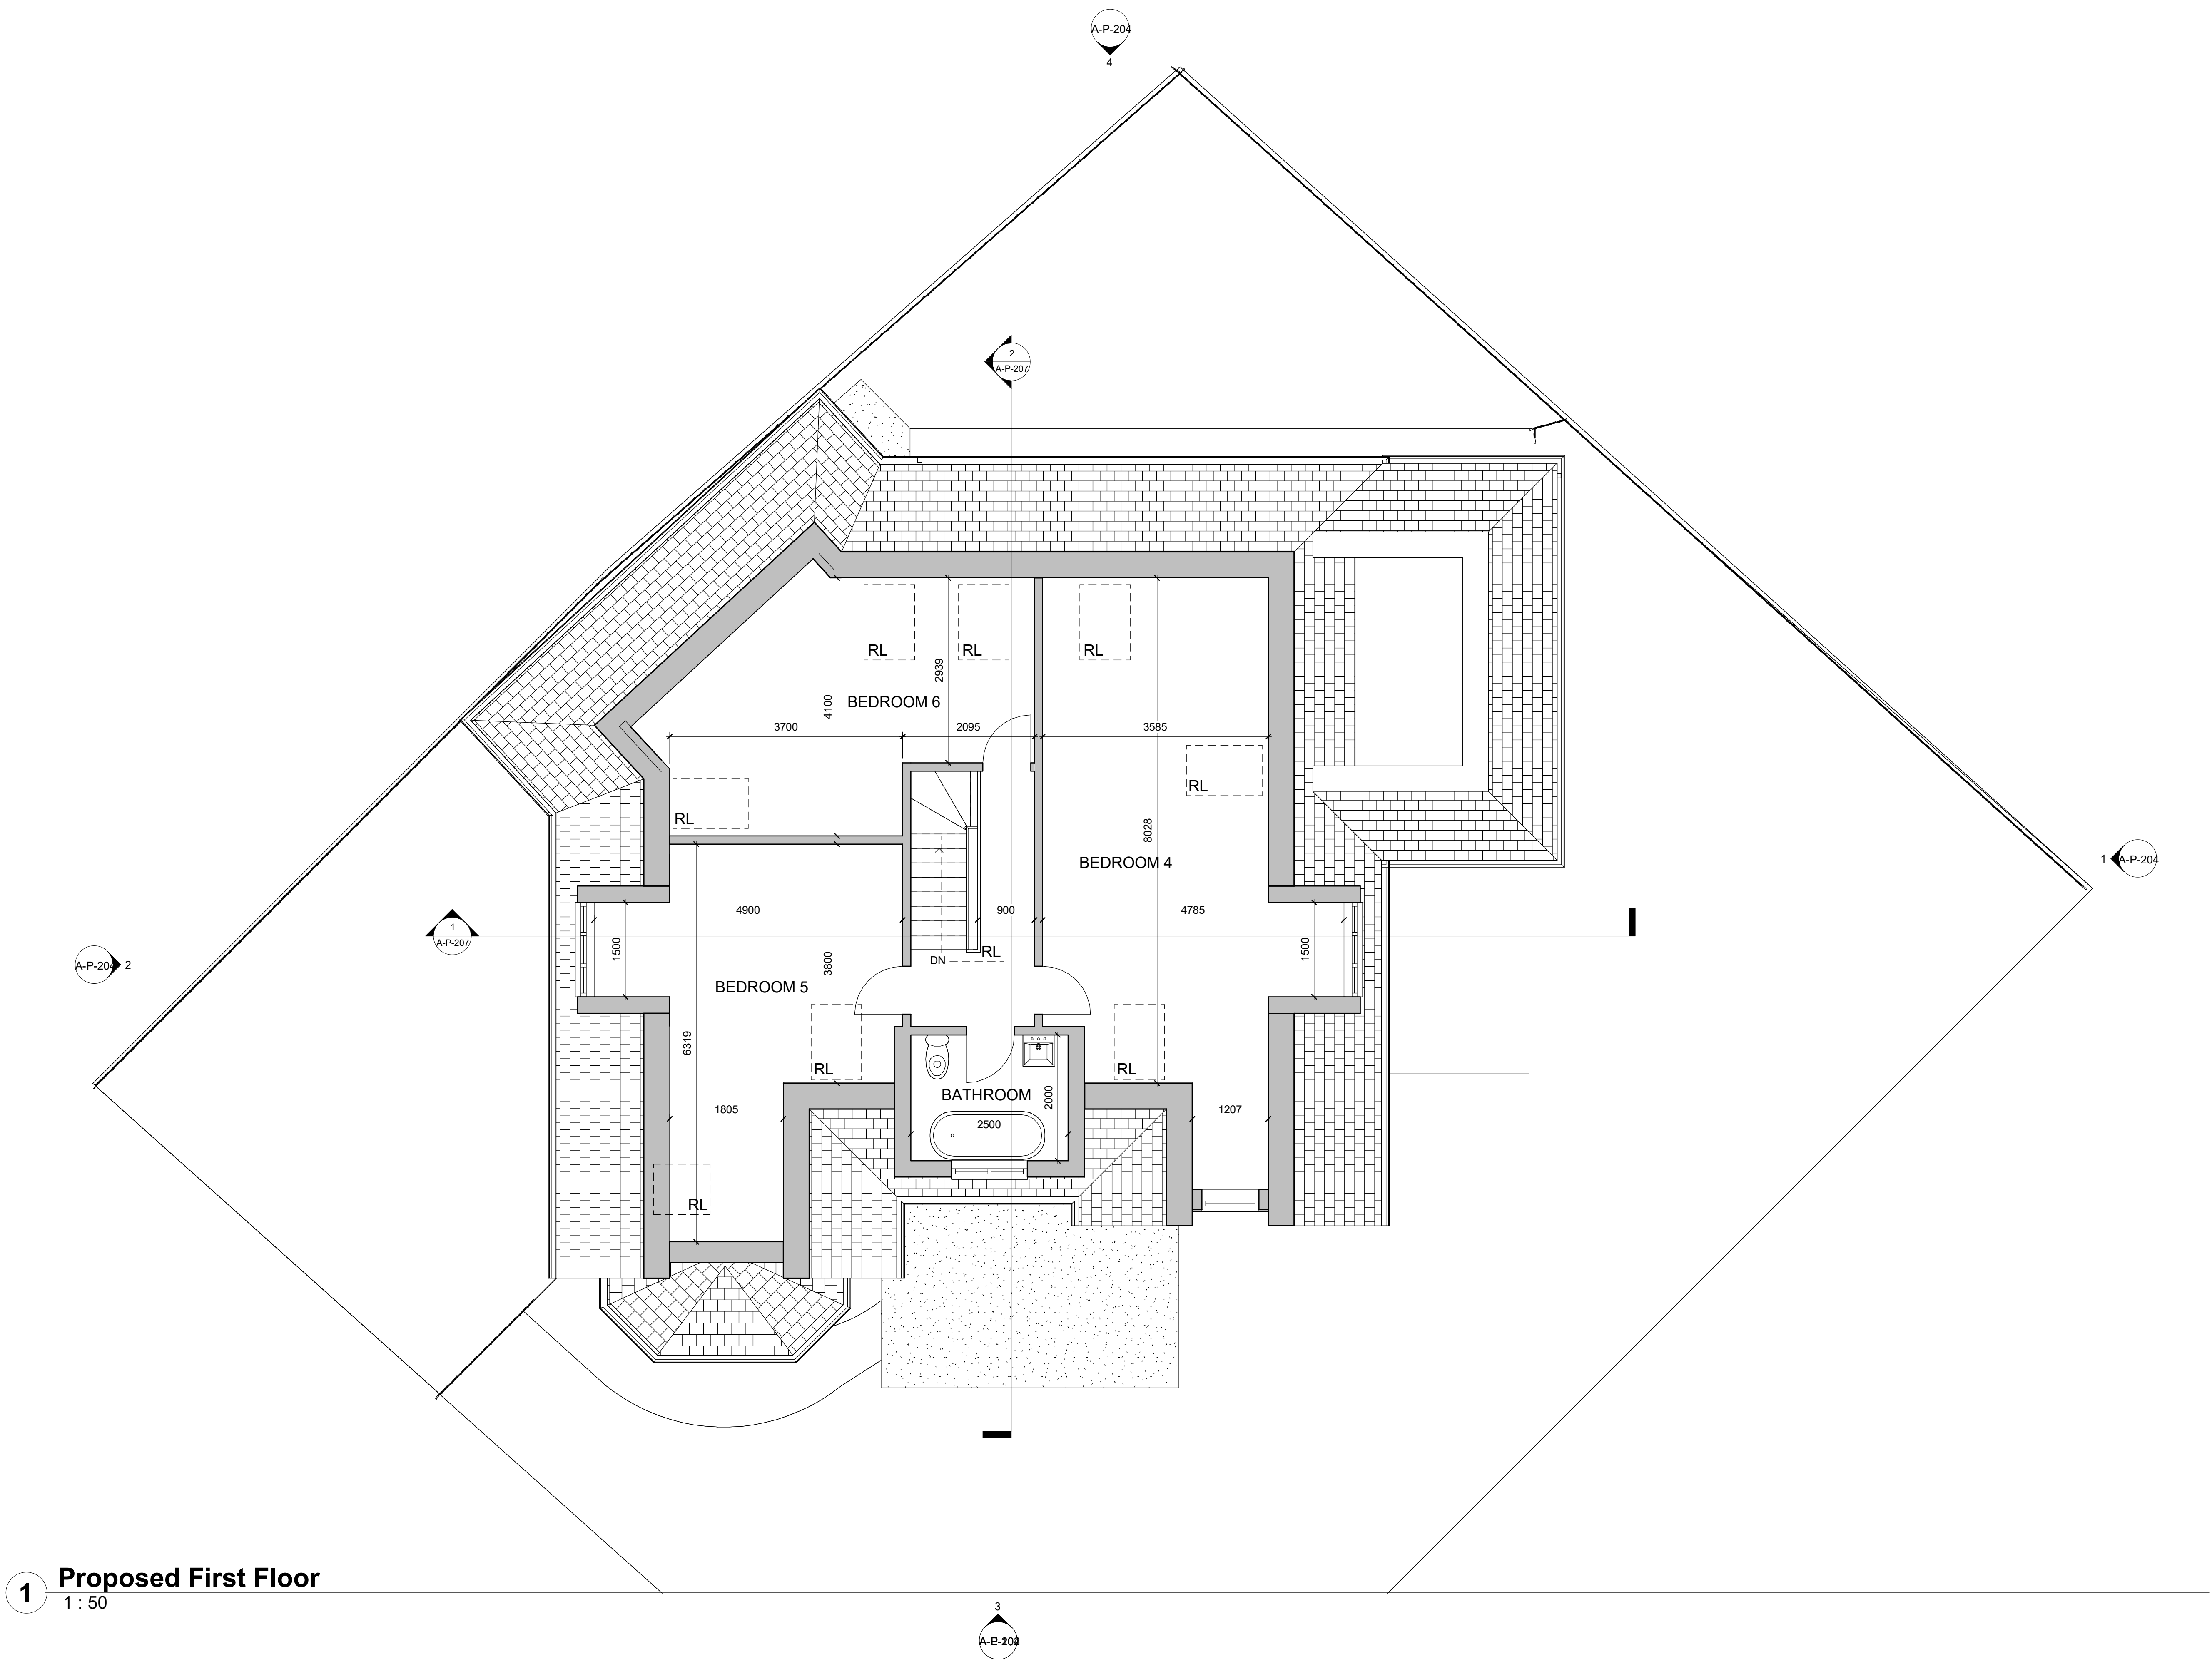

1 Proposed First Floor
1 : 50

REV	DATE	DESCRIPTION
 Contact: 01903 557 047 info@coastlinearchitects.com www.coastlinearchitects.com		
CLIENT	Mr & Mrs Donaldson	
SITE ADDRESS	48 Lime Tree Avenue, Worthing, BN14 0DP	
PROJECT TITLE	Proposed loft conversion, side extension & internal alterations	
DRAWING TITLE	PROPOSED FIRST FLOOR PLAN	
STATUS	Planning	
DATE	7th Nov 2025	DRAWN BY EL
SCALE	1 : 50 @A1	
DRAWING NO.	A-P-202	