

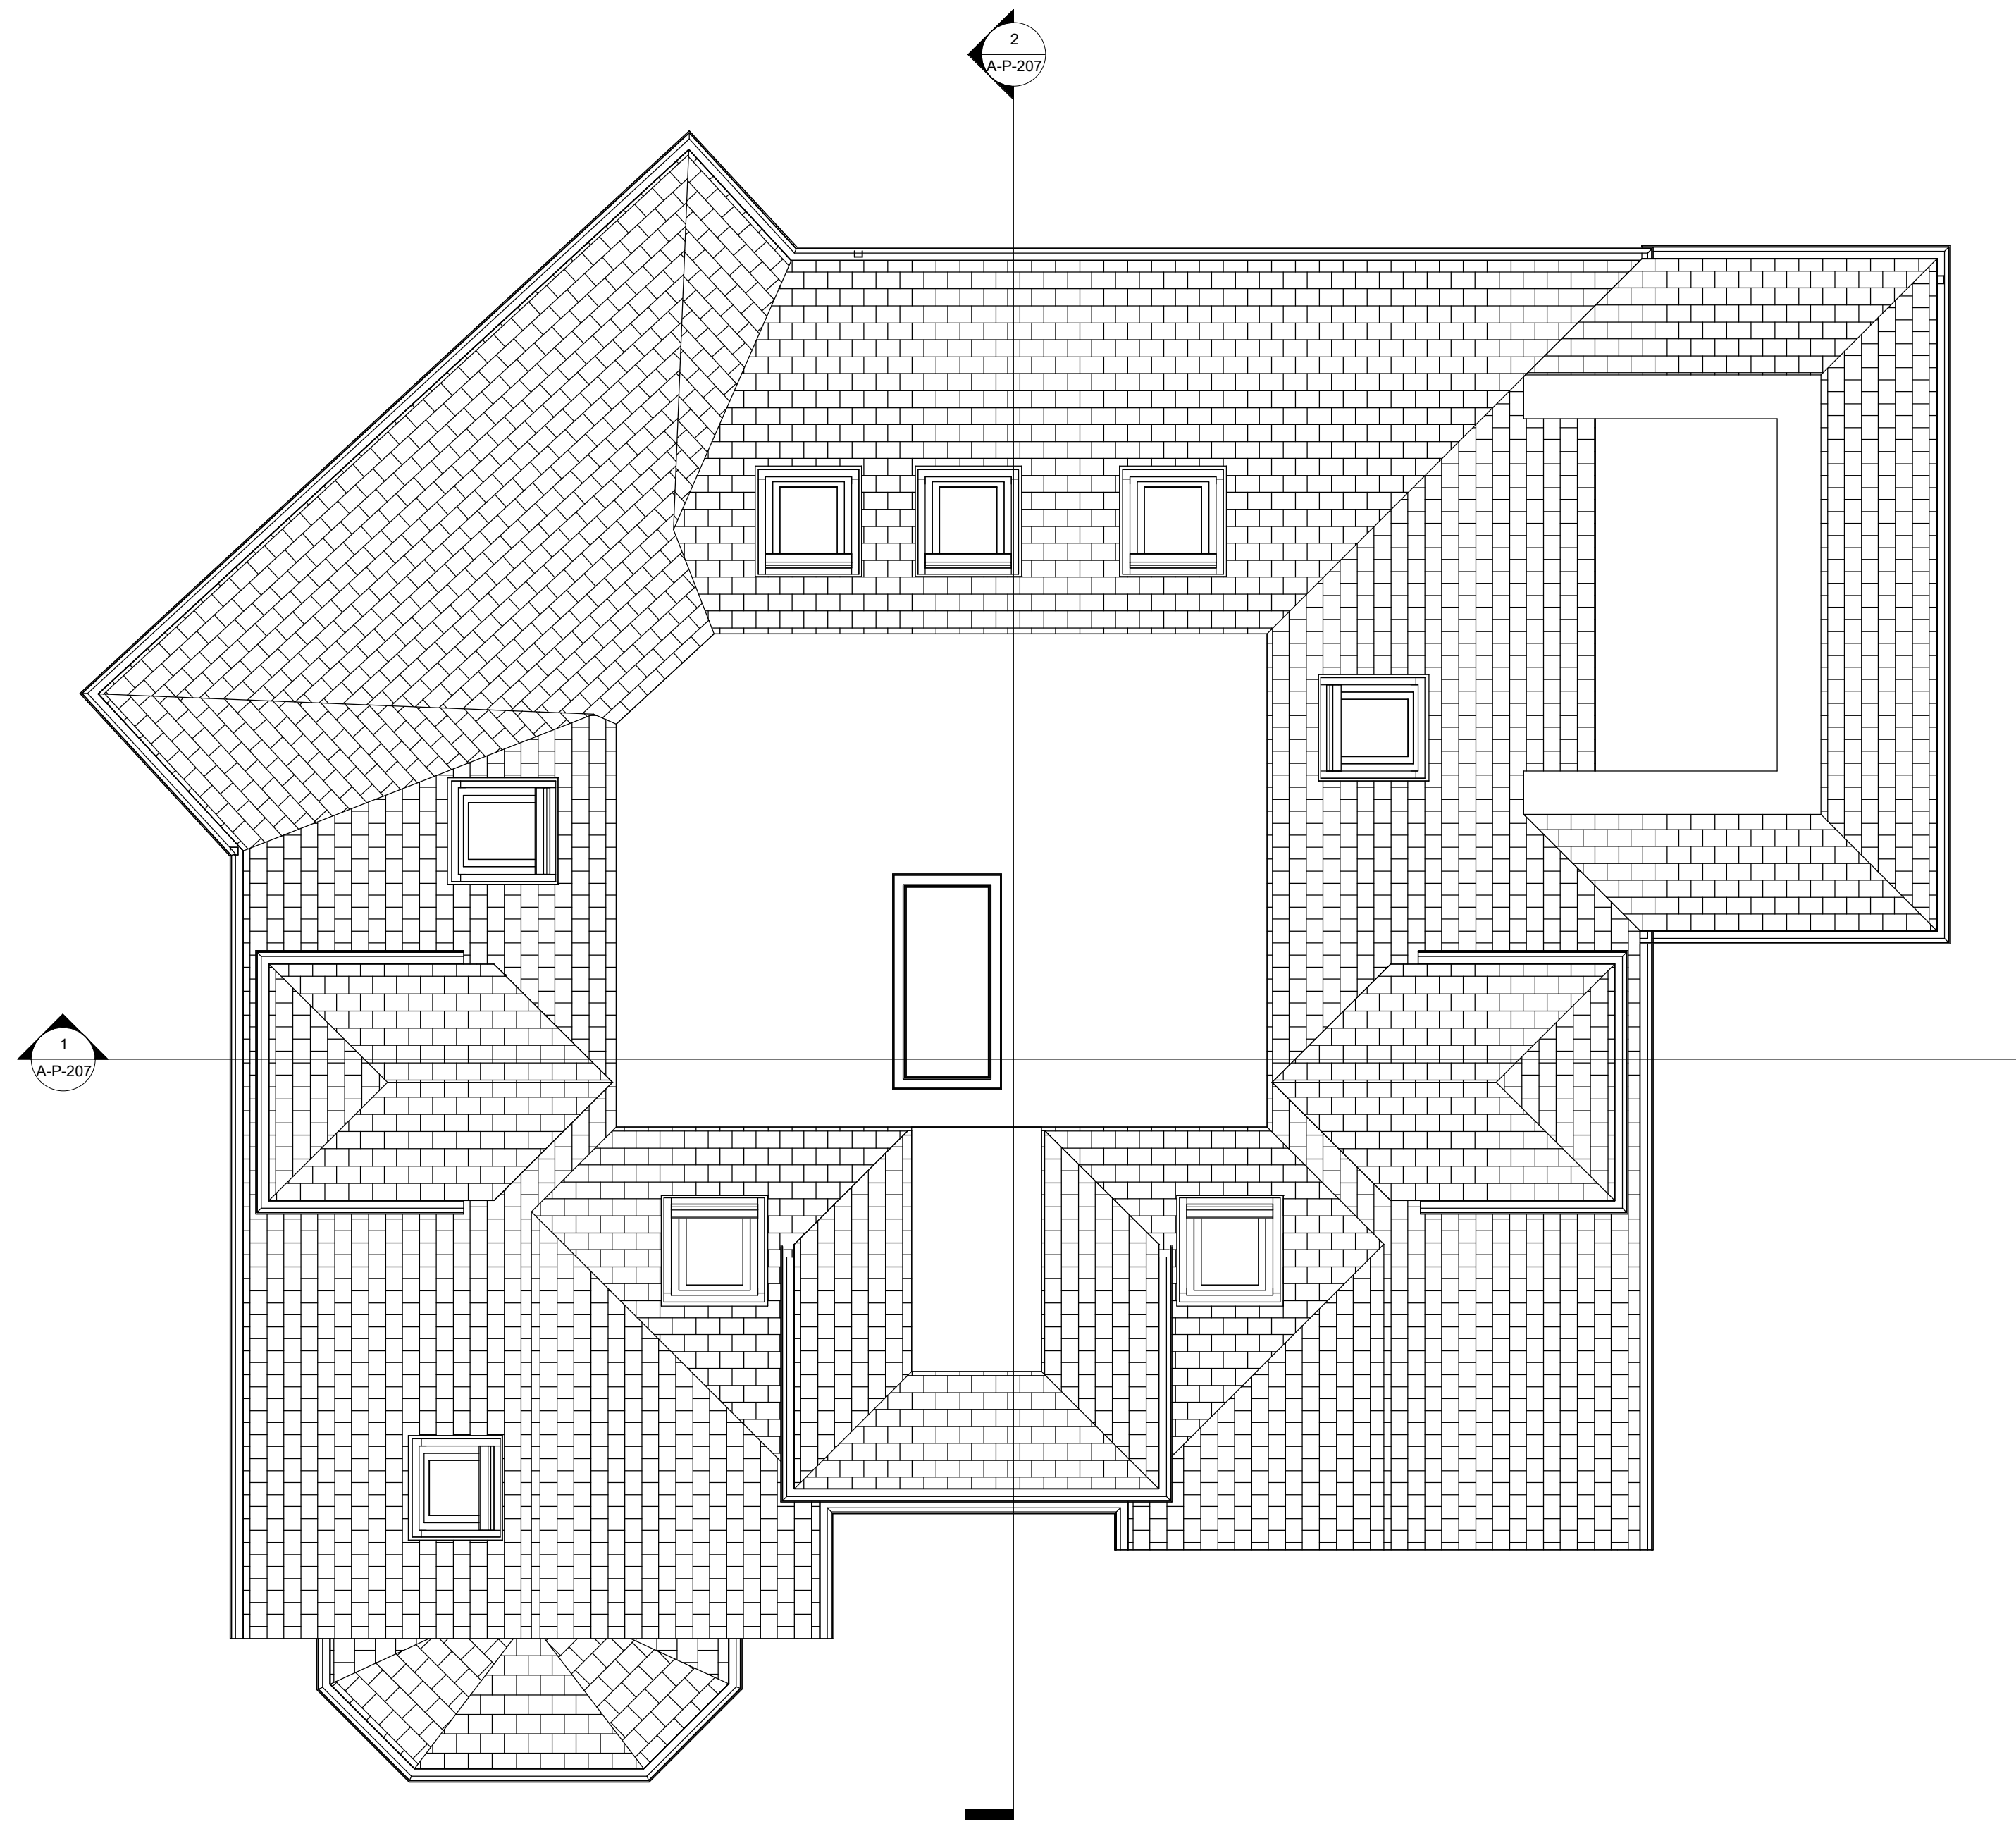


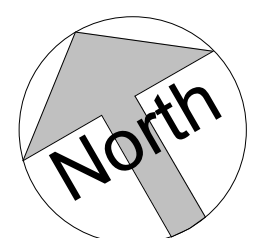

1 Proposed Roof Plan
1 : 50

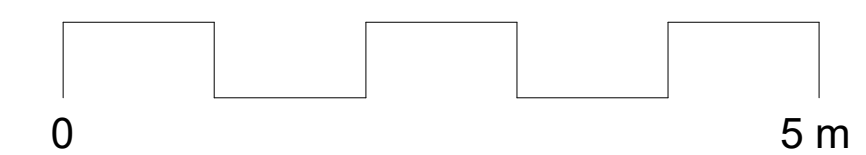

REV	DATE	DESCRIPTION
 Coastline ARCHITECTS Contact: 01903 557 047 info@coastlinearchitects.com www.coastlinearchitects.com		
CLIENT	Mr & Mrs Donaldson	
SITE ADDRESS	48 Lime Tree Avenue, Worthing, BN14 0DP	
PROJECT TITLE	Proposed loft conversion, side extension & internal alterations	
DRAWING TITLE	PROPOSED ROOF PLAN	
STATUS	Planning	
DATE	7th Nov 2025	DRAWN BY EL
SCALE	1 : 50 @A1	
DRAWING NO.	A-P-203	