



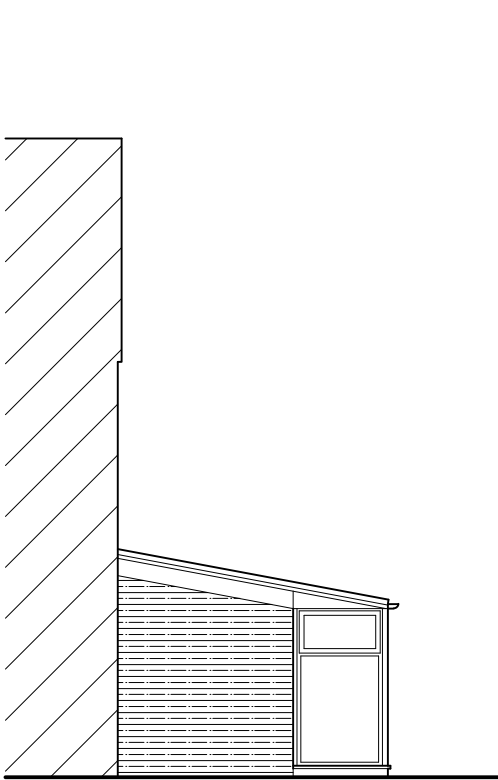

Side (south) Elevation AFTER EXTENSION
Scale 1:100




Rear (east) Elevation AFTER EXTENSION
Scale 1:100

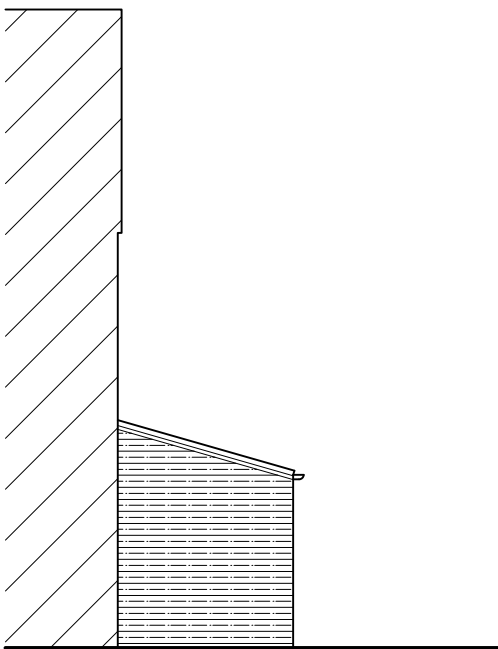

Side (south) Elevation PRIOR TO EXTENSION
Scale 1:100




Rear (east) Elevation PRIOR TO EXTENSION
Scale 1:100

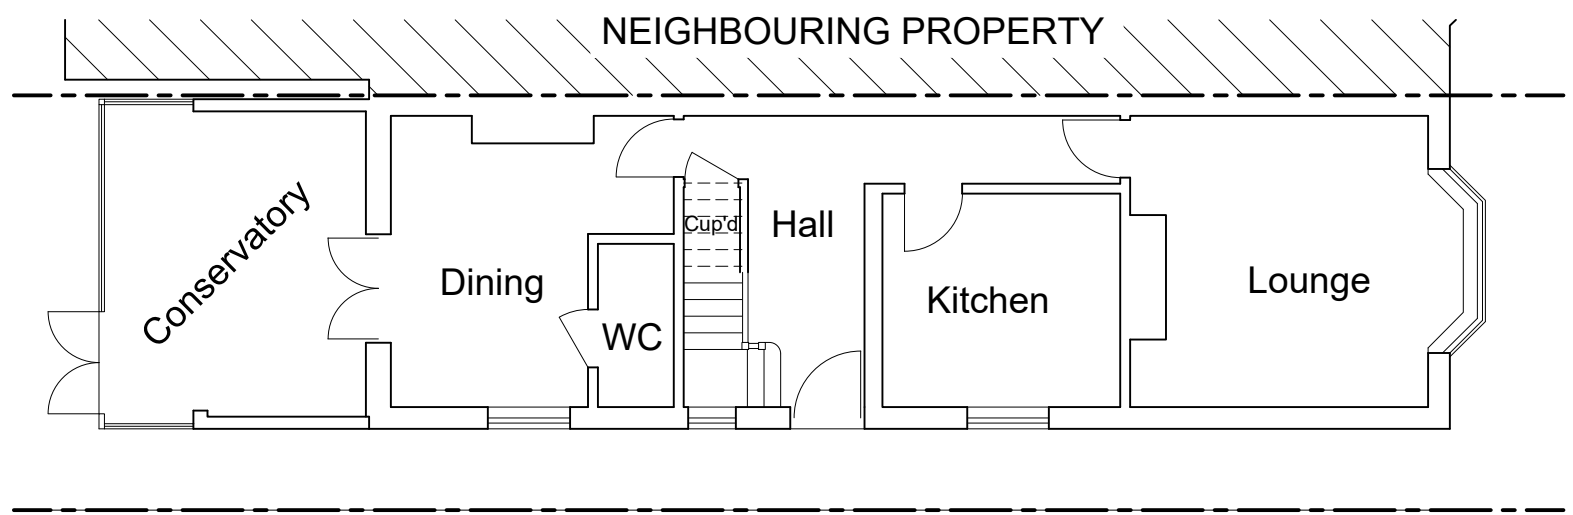

Ground Floor Plan AFTER EXTENSION
Scale 1:100




Side (north) Elevation AFTER EXTENSION
Scale 1:100

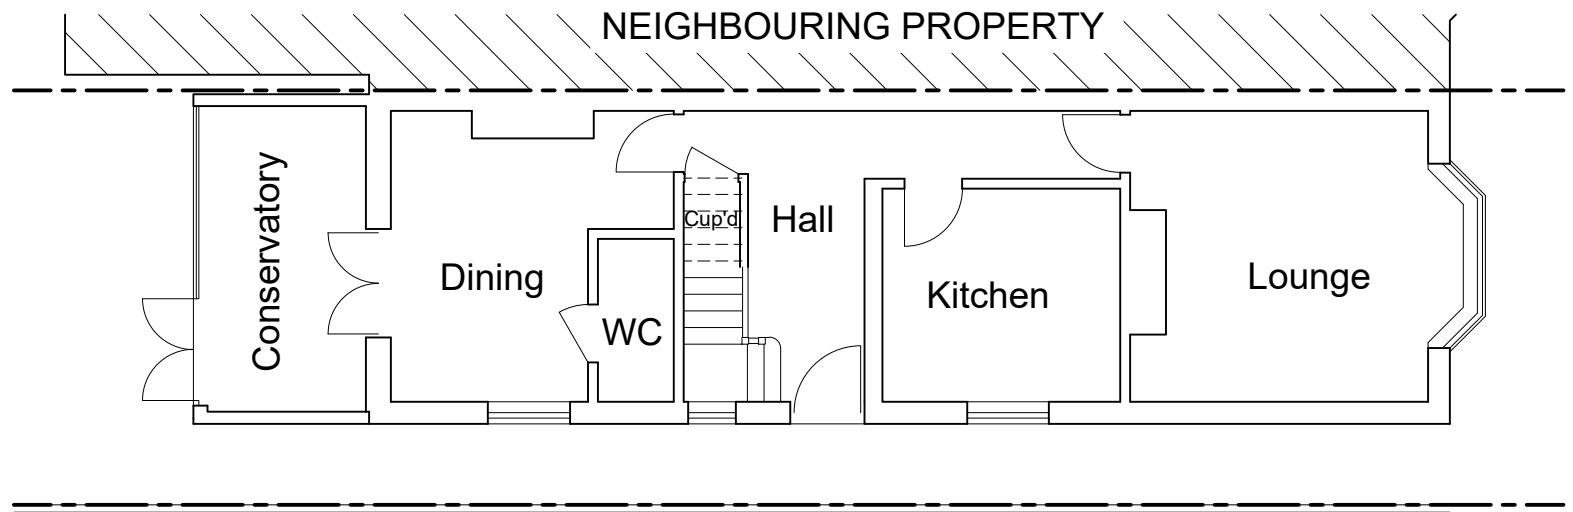




Ground Floor Plan PRIOR TO EXTENSION
Scale 1:100



Side (north) Elevation PRIOR TO EXTENSION
Scale 1:100

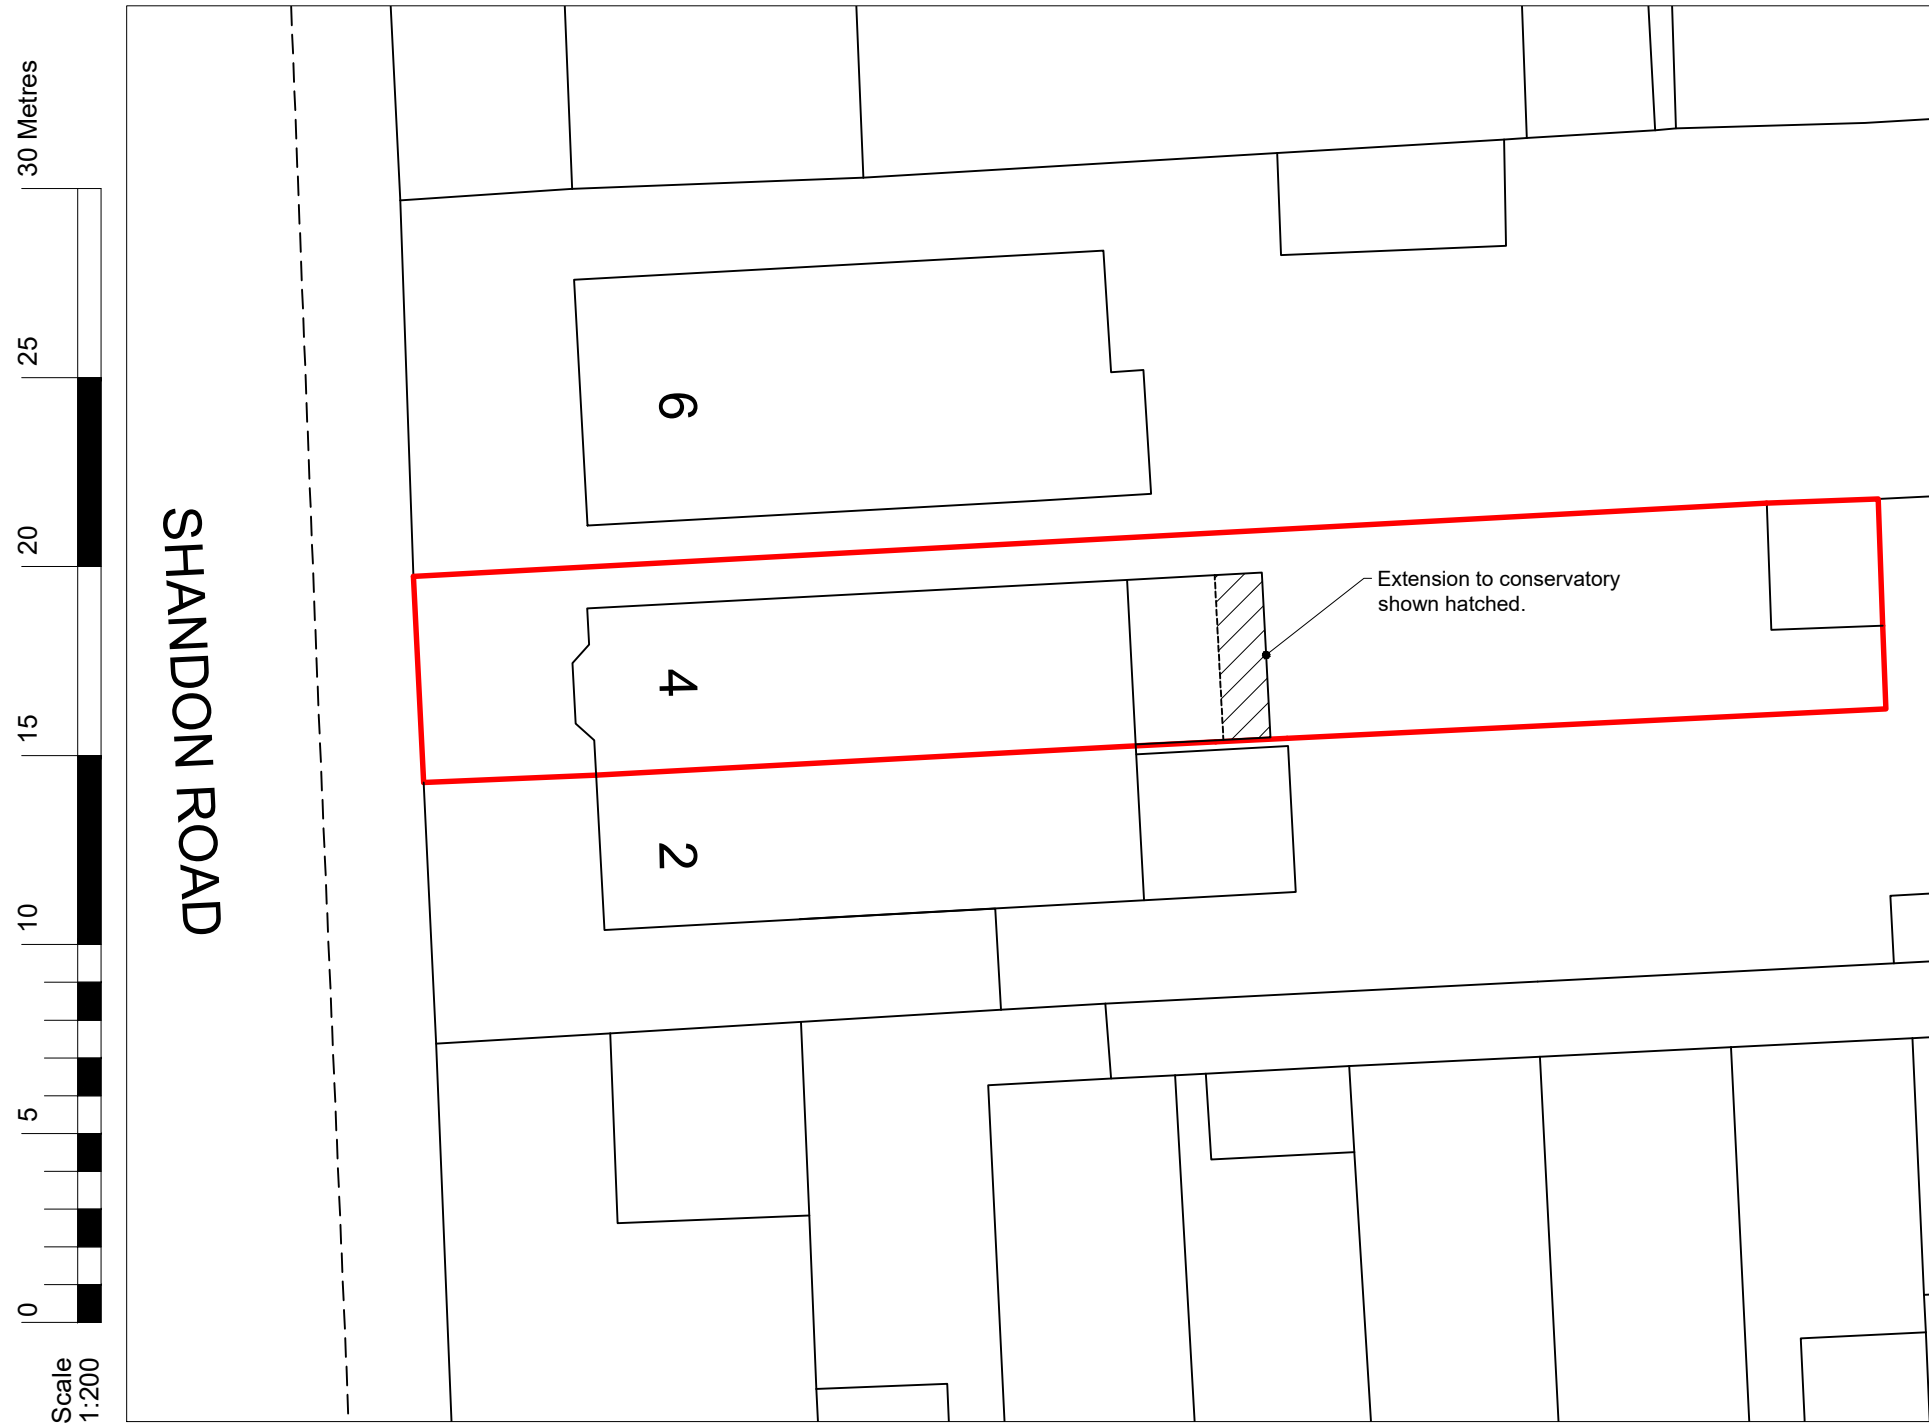

Block Plan
Scale 1:200

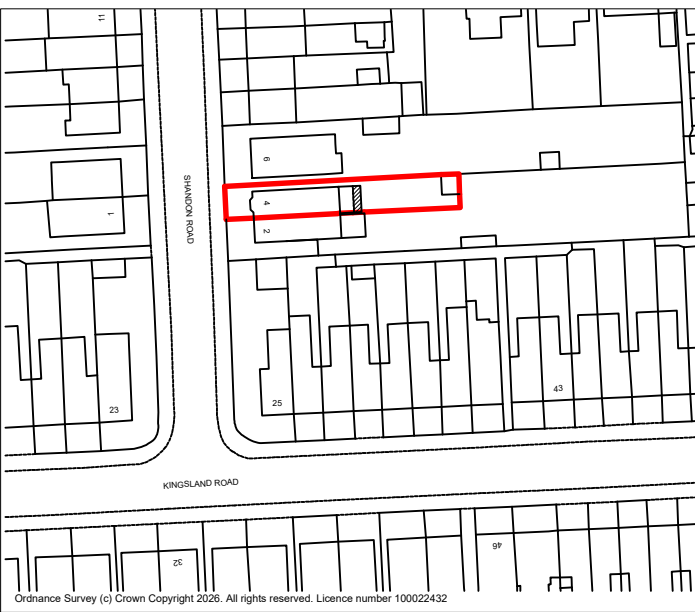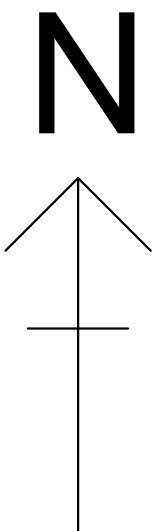 

Location Plan
Scale 1:1250

Rev:	Description:	Date:
------	--------------	-------



info@horizon-design.co.uk www.horizon-design.co.uk

Client:
Mr & Mrs Ridley

Project:
**Conservatory Extension to:
4 Shandon Road
Worthing
West Sussex
BN14 9DY**

Drawing title:
**Plans & Elevations Prior to & After
Extension, Location & Block Plans.**

Scale:
1:100 / 1:1250 / 1:200 @ A1

Date:
18.03.26

Drawn:
KWF

Drawing number:
3260-01

Revision:
-