



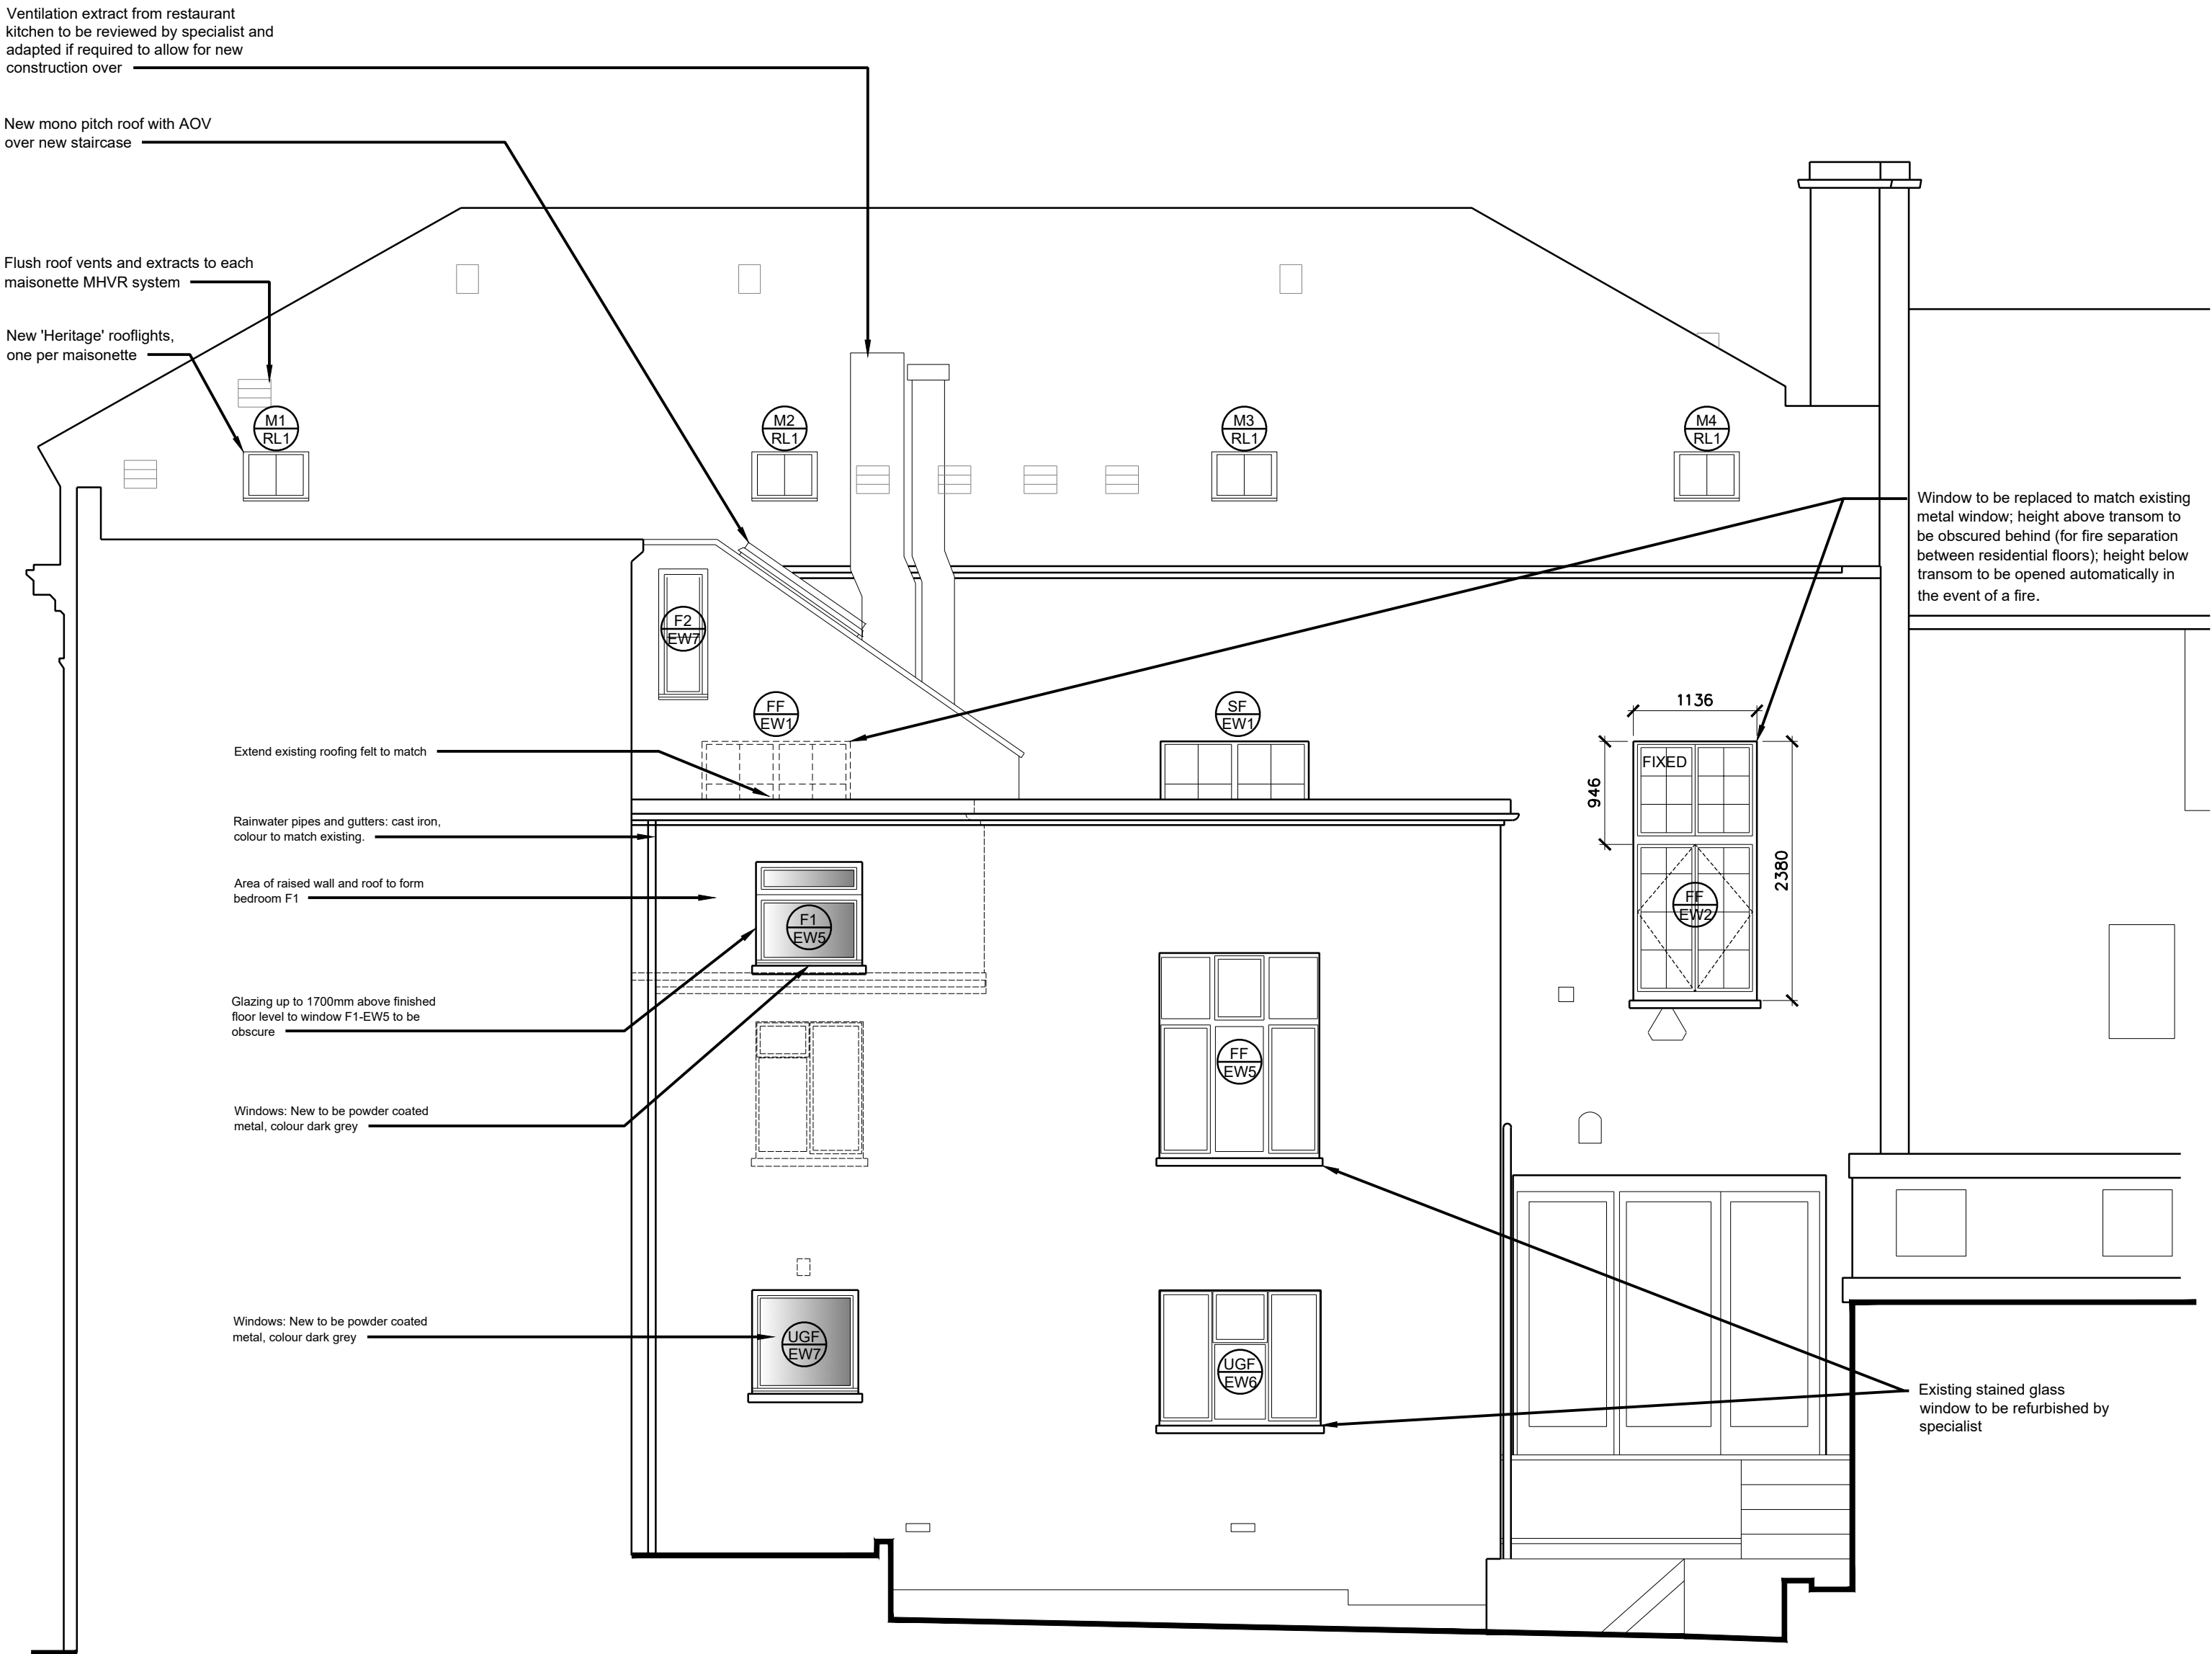

SOUTH ELEVATION

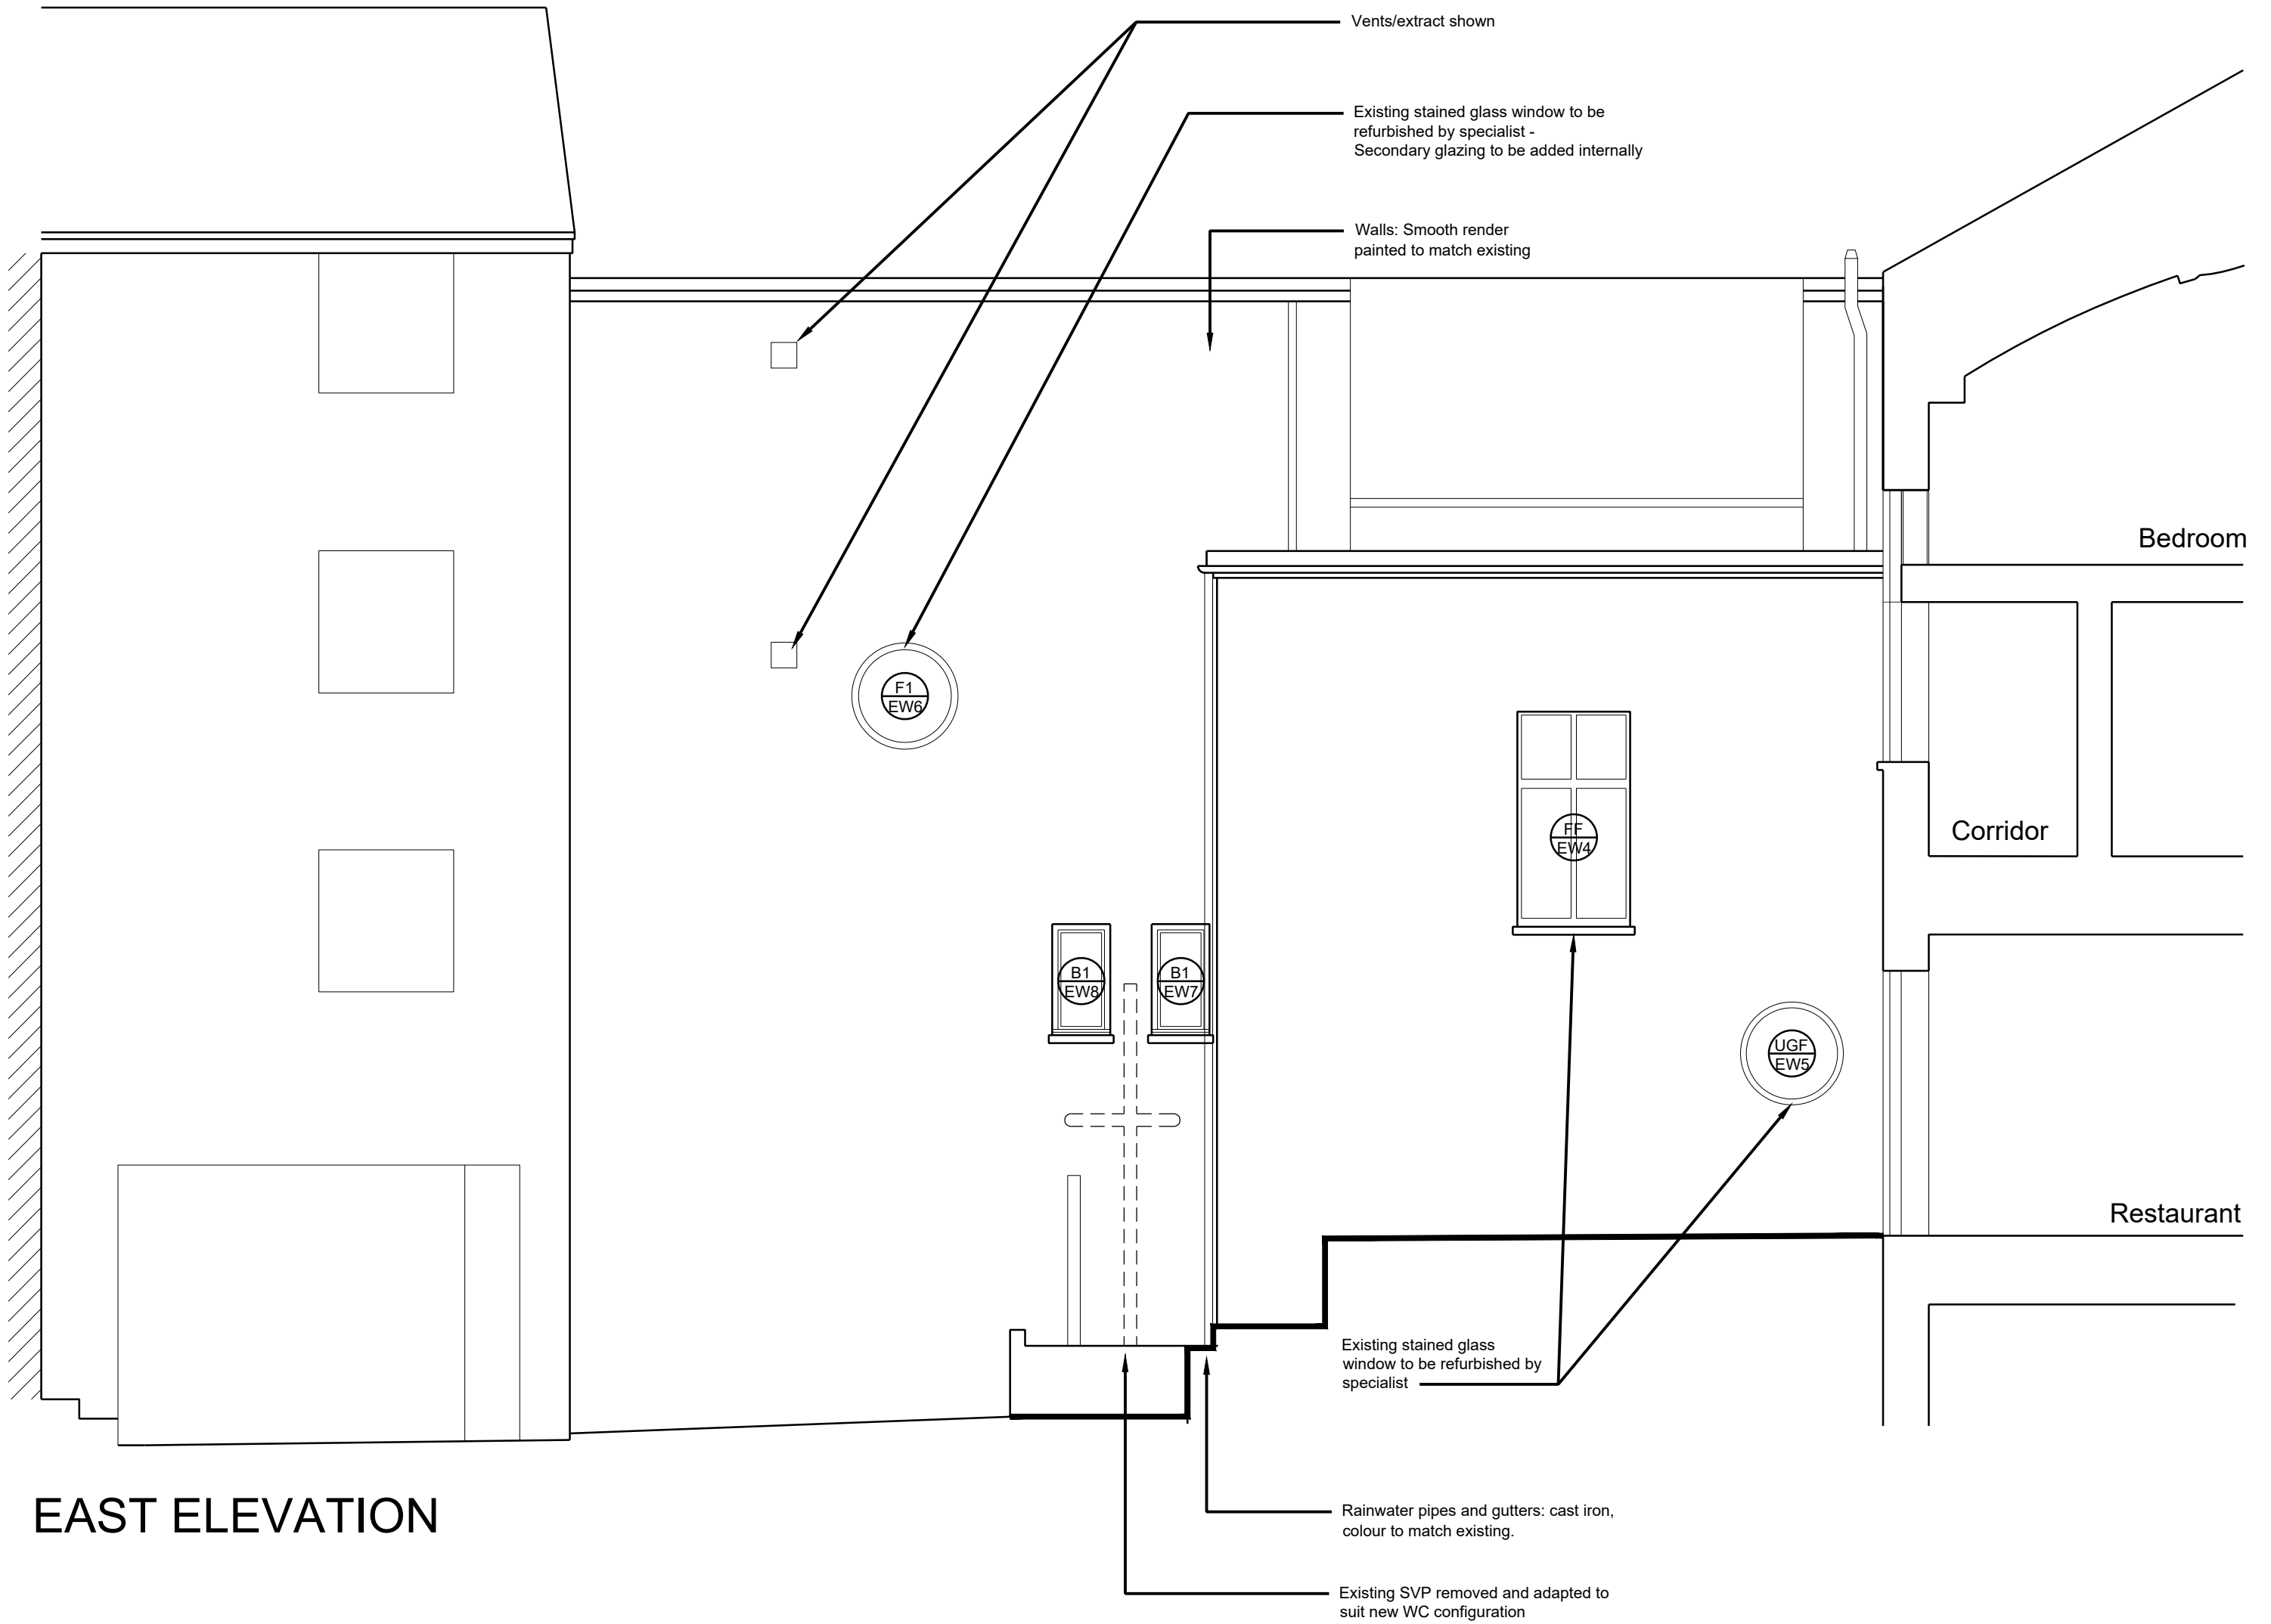

EAST ELEVATION

CROWTHER
ARCHITECTS
ASSOCIATES

CROWTHER ASSOCIATES ARCHITECTS LLP
LGF, 100/101 Queens Road,
Brighton, BN1 3XF.
T: 01273 695535
www.crowtherassociates.co.uk

Client
Kingspan Developments Ltd

Project
Town Hall, Shoreham

Drawing
**Proposed Elevations
South and East Elevation**

date	scale	drawn	checked
Sept 2025	1:50@A1	JJ	JJ
status			

See Issue Sheet

job no	dwg no	revision
C2022	(21)03	P2

External building materials:

Walls: Smooth render painted to match existing

Windows: New to be powder coated metal, colour dark grey. Existing remaining to be refurbished and decorated (colour as existing) with any stained glass refurbished

Flat roof: Extend existing roofing felt to match

Rainwater pipes and gutters: cast iron, colour to match existing.

Scale in Metres

