
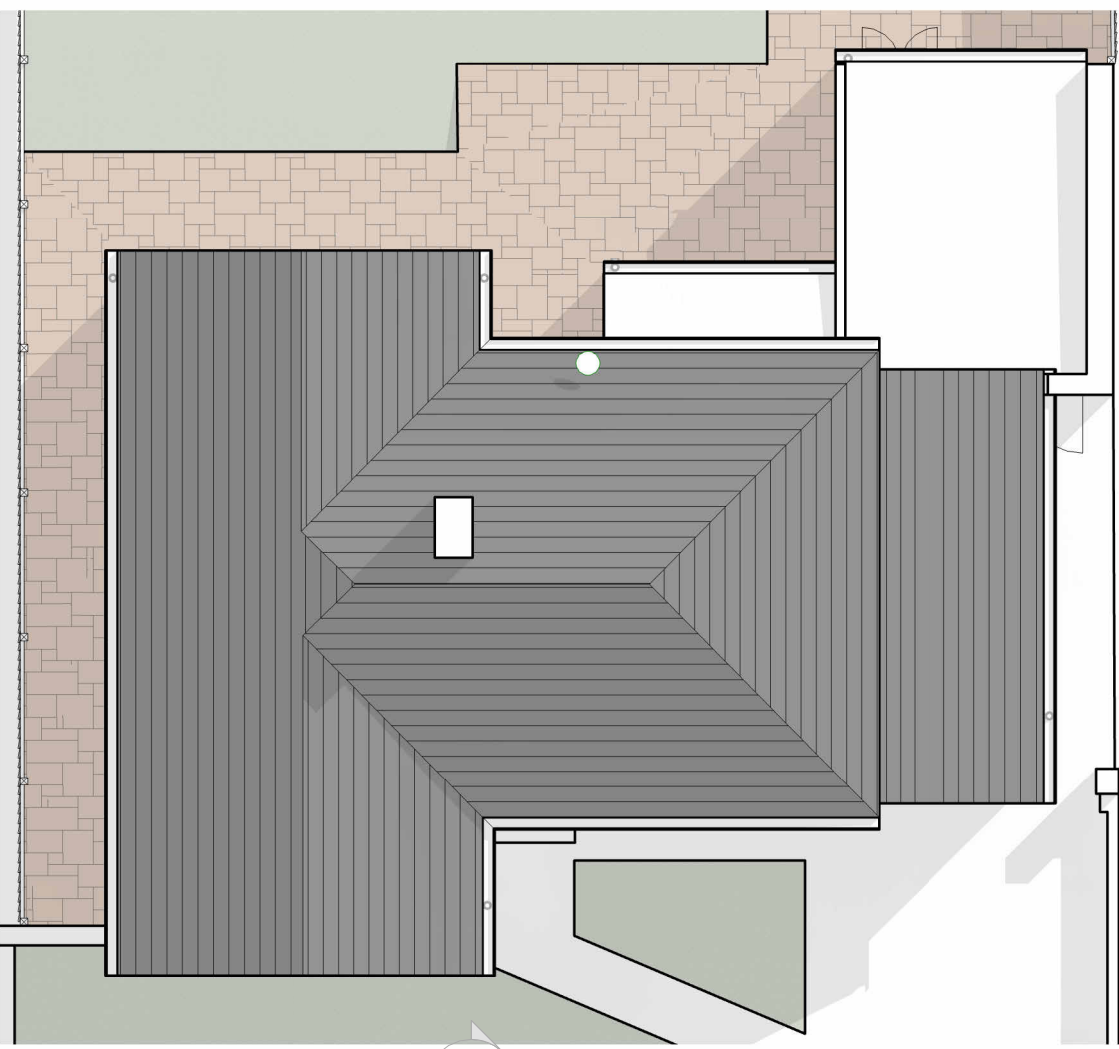


Notes:


1. THE COPYRIGHT OF THIS DRAWING IS VESTED IN ARCHEVOLVE AND IT MAY NOT BE REPRODUCED IN WHOLE OR PART OR USED FOR THE MANUFACTURE OF ANY ARTICLE WITHOUT THE EXPRESS PERMISSION OF THE COPYRIGHT HOLDERS.

2. WORK TO FIGURED DIMENSIONS ONLY.


3. THIS DRAWING IS TO BE READ IN CONJUNCTION WITH ALL RELEVANT ARCHITECT'S, SERVICE ENGINEER'S AND ARCHEVOLVE AND SPECIFICATIONS.

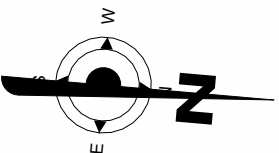

Roof Plan
1 : 100

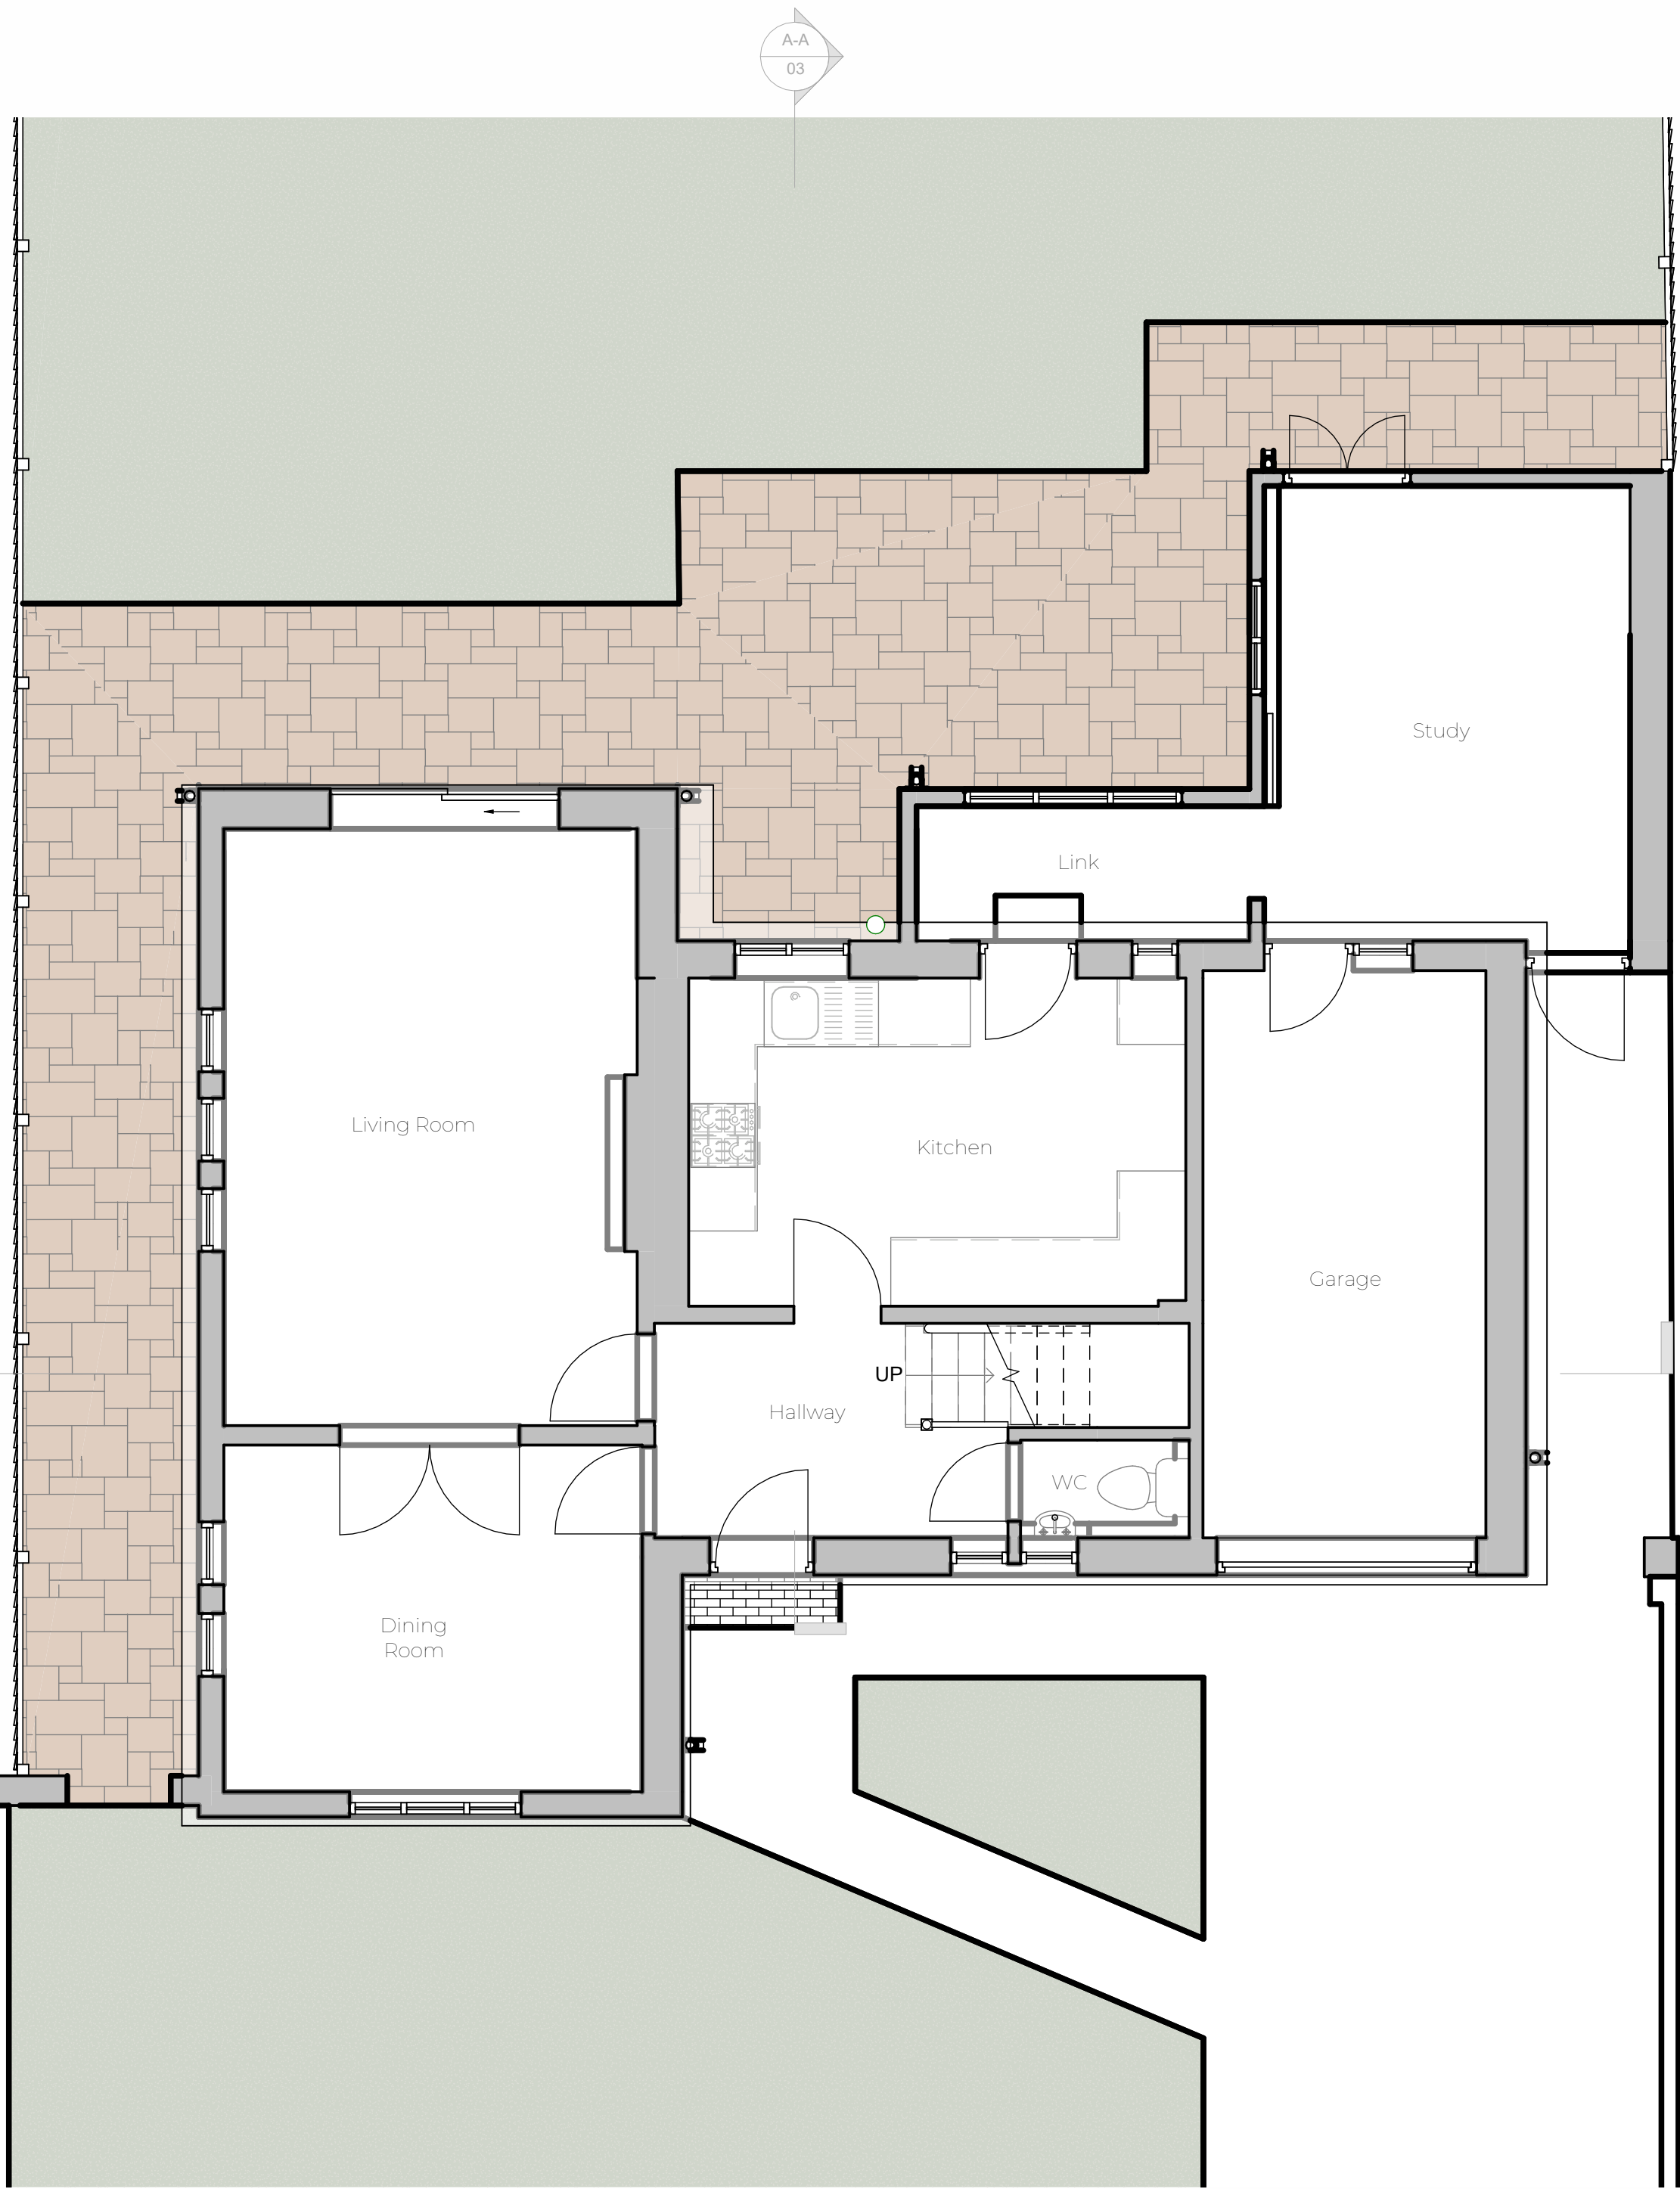

Ground Floor Plan
1 : 50

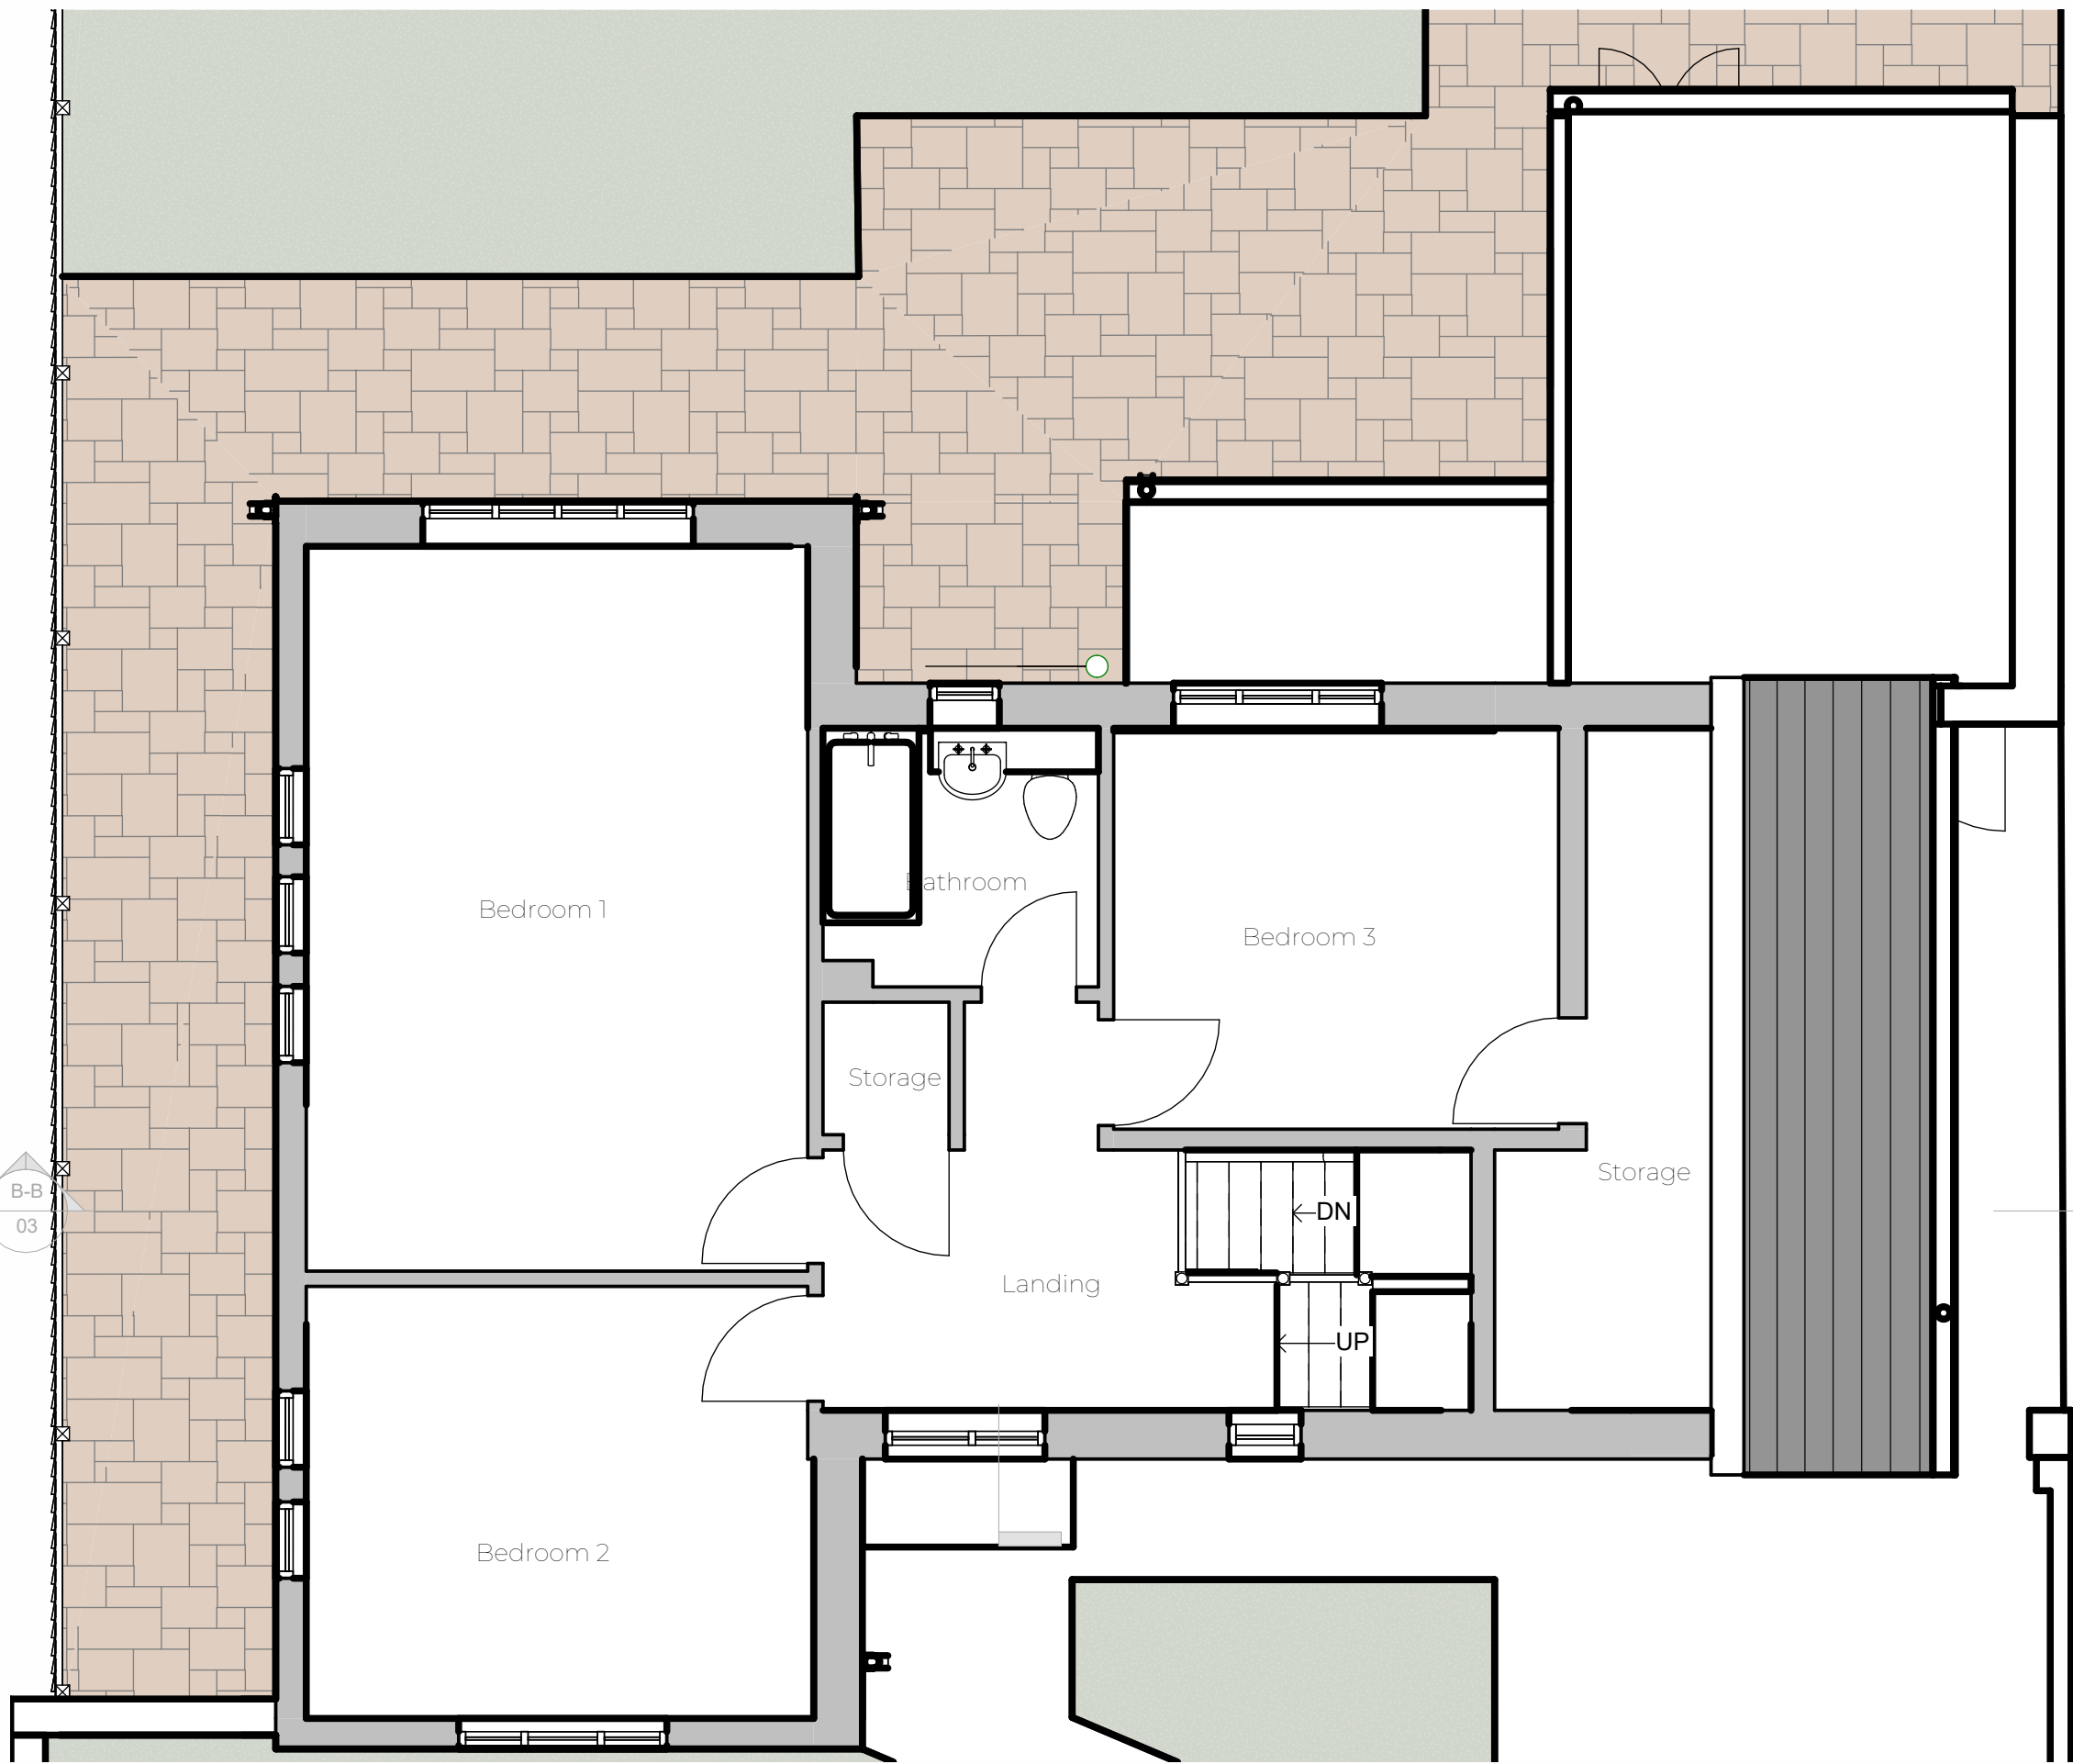

First Floor Plan
1 : 50

Revision Number	Revision Description	Issued by	Revision Date
-----------------	----------------------	-----------	---------------

DATE: 05/12/25 STATUS: PLANNING ISSUE SHEET SIZE: A1

SCALE: As indicated DRAWN: AP CHECKED:

CLIENT: Gian & Maria
43 Aldsworth Avenue
Worthing,
BN12 4XG

SITE ADDRESS:

REVISION: DRAWING NO: APC/180/25/01

PROJECT NO:

DRAWING: Demolish and Rebuilt 5 Bed House
TITLE: Floor Plans




ARCHEVOLVE


✉ // design @archevolve.co.uk

WEB // www. archevolve.co.uk

☎ // 01798 879894

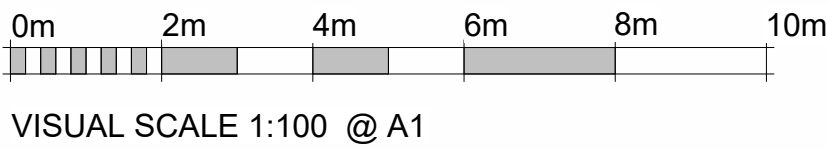

VISUAL SCALE 1:100 @ A1

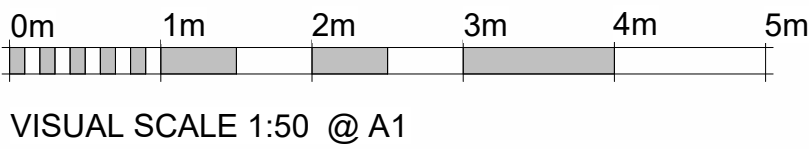

VISUAL SCALE 1:50 @ A1