


Notes:

- 1. THE COPYRIGHT OF THIS DRAWING IS VESTED IN ARCHEVOLVE AND IT MAY NOT BE REPRODUCED IN WHOLE OR PART OR USED FOR THE MANUFACTURE OF ANY ARTICLE WITHOUT THE EXPRESS PERMISSION OF THE COPYRIGHT HOLDERS.
- 2. WORK TO FIGURED DIMENSIONS ONLY.
- 3. THIS DRAWING IS TO BE READ IN CONJUNCTION WITH ALL RELEVANT ARCHITECT'S, SERVICE ENGINEER'S AND ARCHEVOLVE AND SPECIFICATIONS.

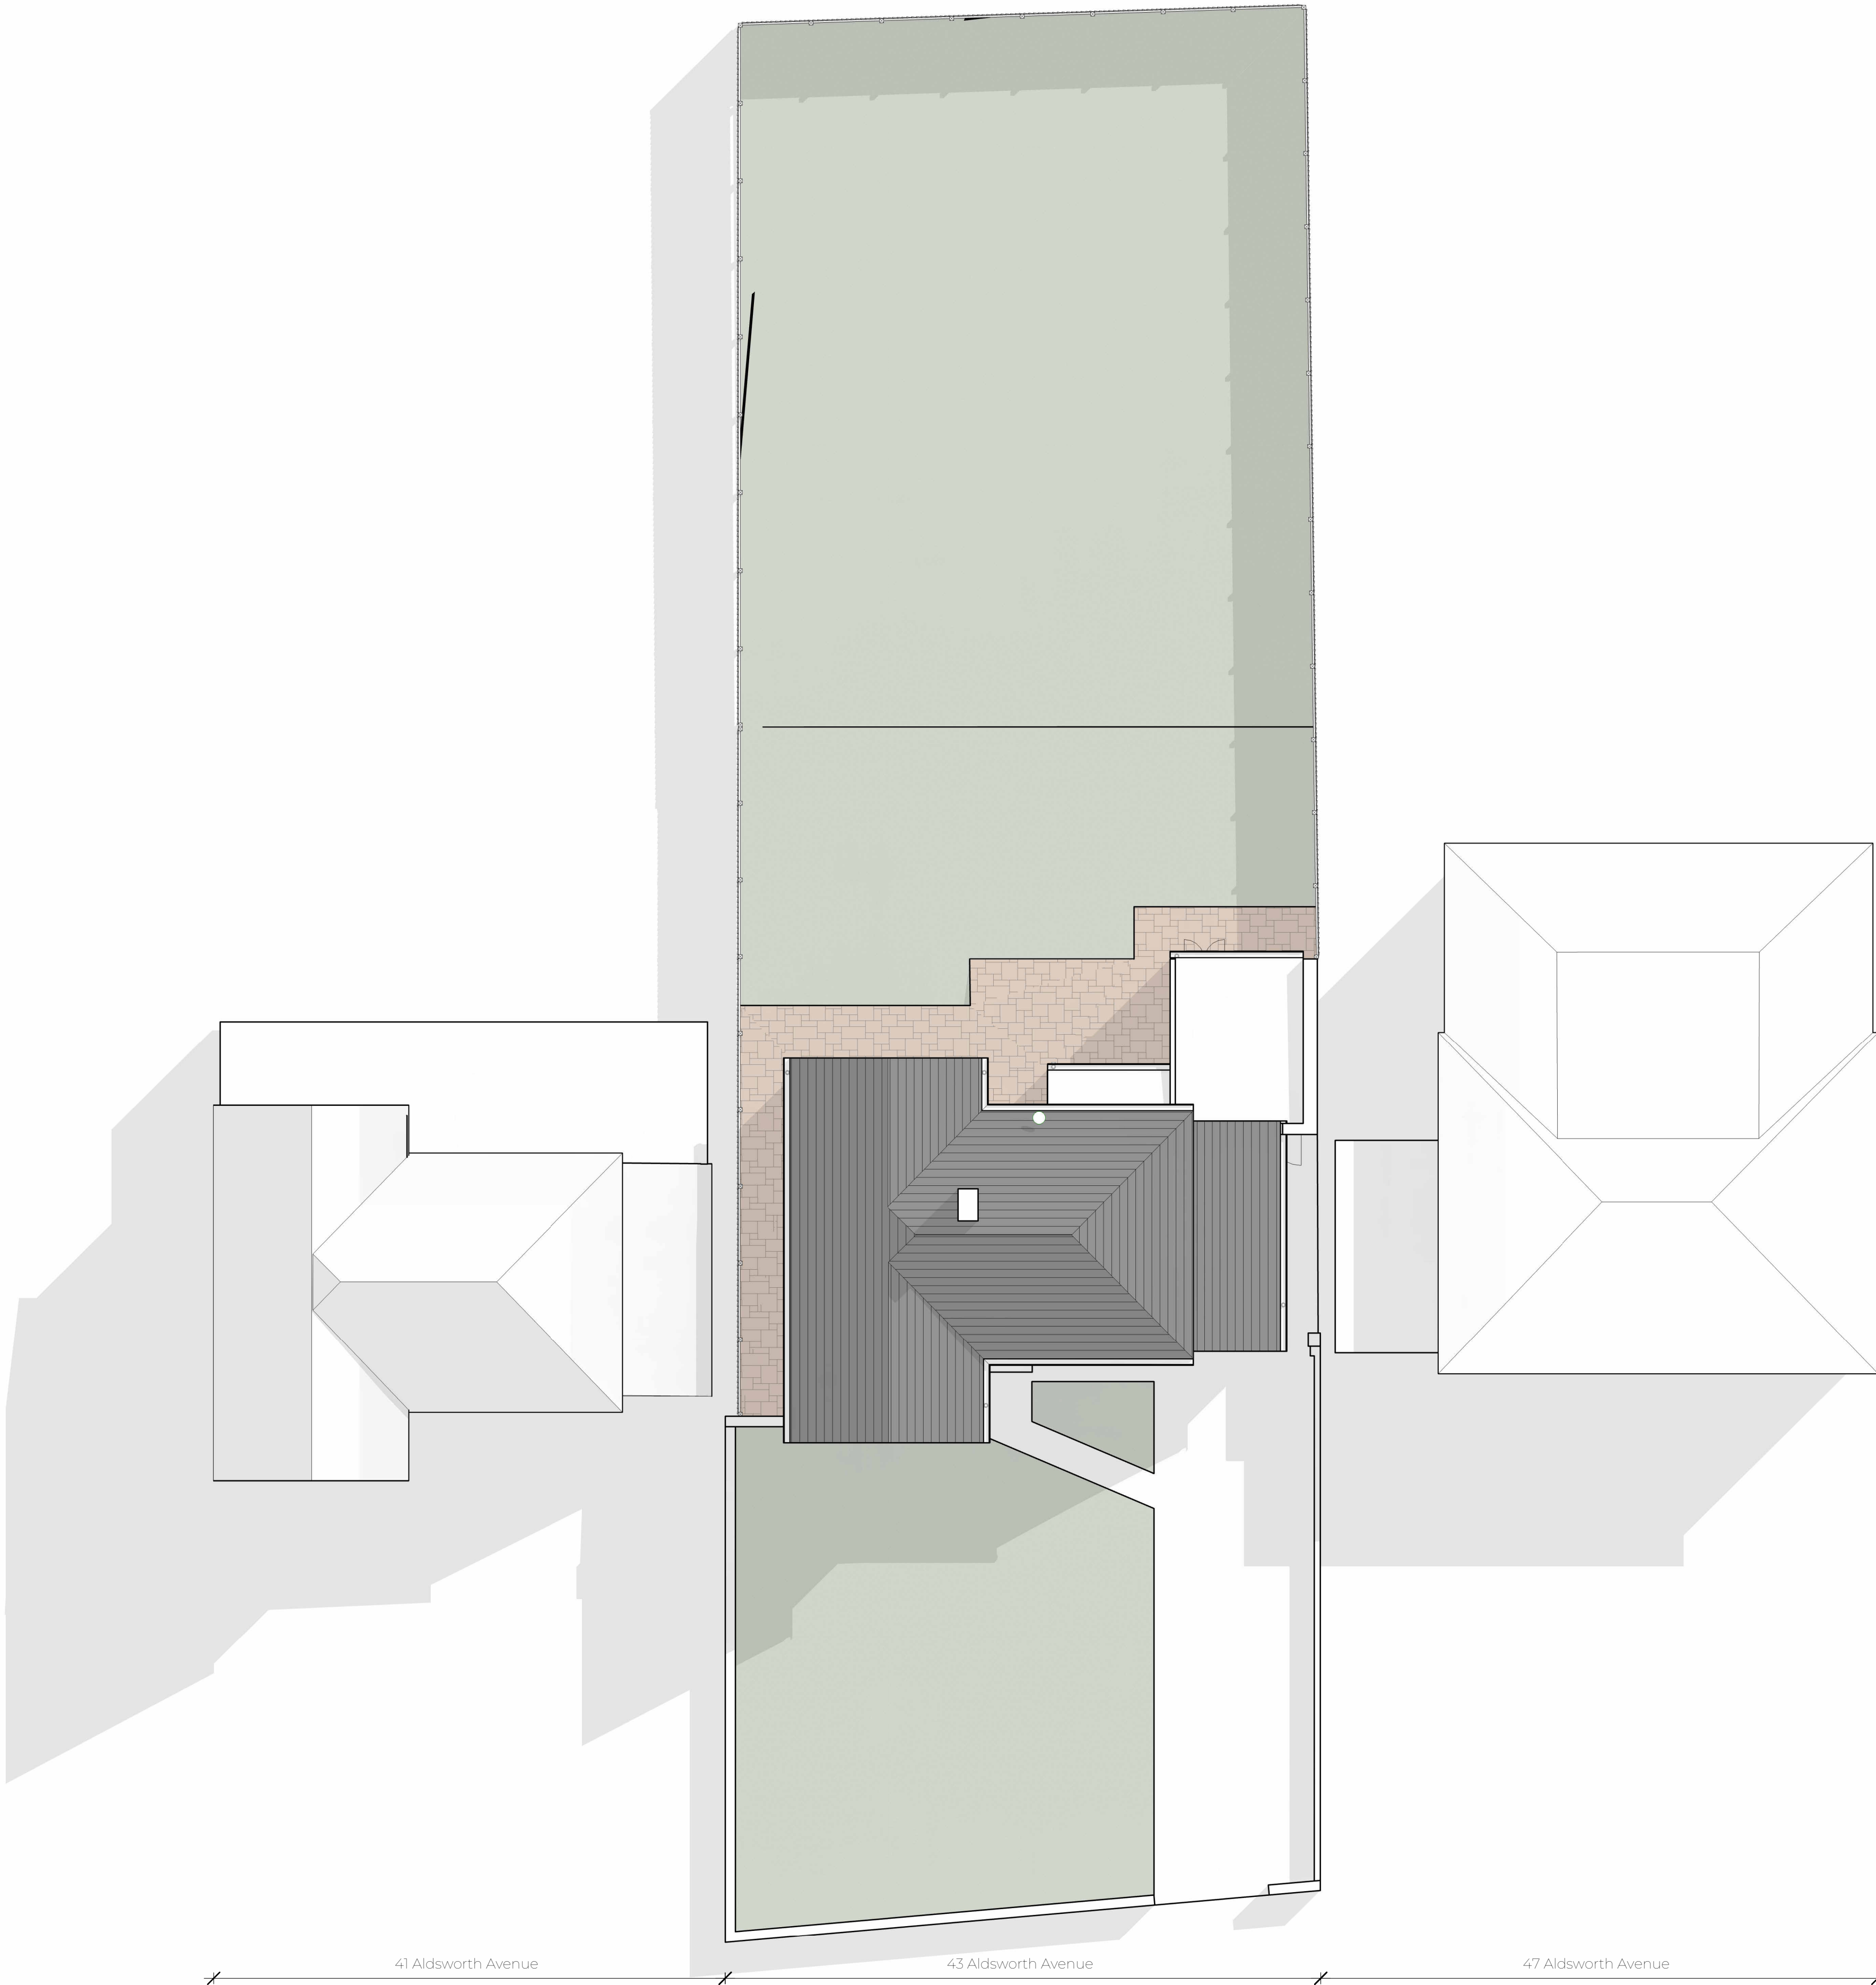

Existing Site Plan
1 : 100

Revision Number	Revision Description	Issued by	Revision Date
-----------------	----------------------	-----------	---------------

DATE:	STATUS:	SHEET SIZE:
05/12/25	PLANNING ISSUE	A1

SCALE:	DRAWN:	CHECKED:
1 : 100	AP	

CLIENT:	SITE ADDRESS:
Gian & Maria	
43 Aldsworth Avenue	
Worthing,	
BN12 4XG	

DRAWING: Demolish and Rebuilt 5 Bed House
TITLE: Site Plan

REVISION:
DRAWING NO: ARC/180/25/05
PROJECT NO:



ARCHEVOLVE

✉ // design @archevolve.co.uk

🌐 // www. archevolve.co.uk

☎ // 01798 879894



VISUAL SCALE 1:100 @ A1

