




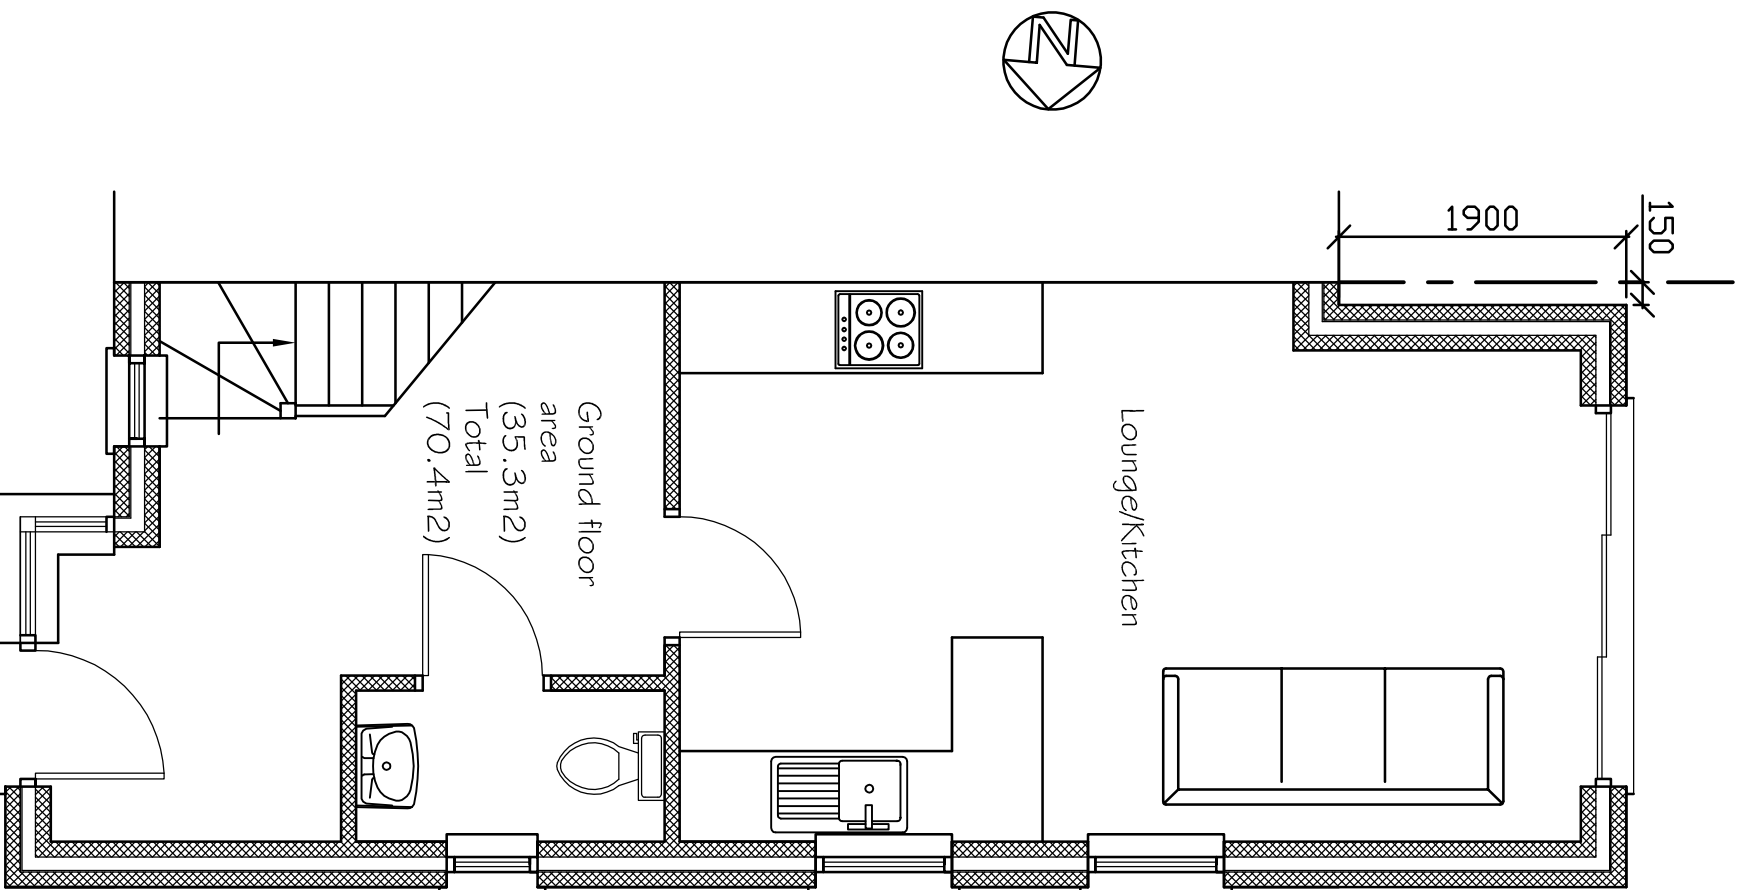


Proposed Ground Floor Plan

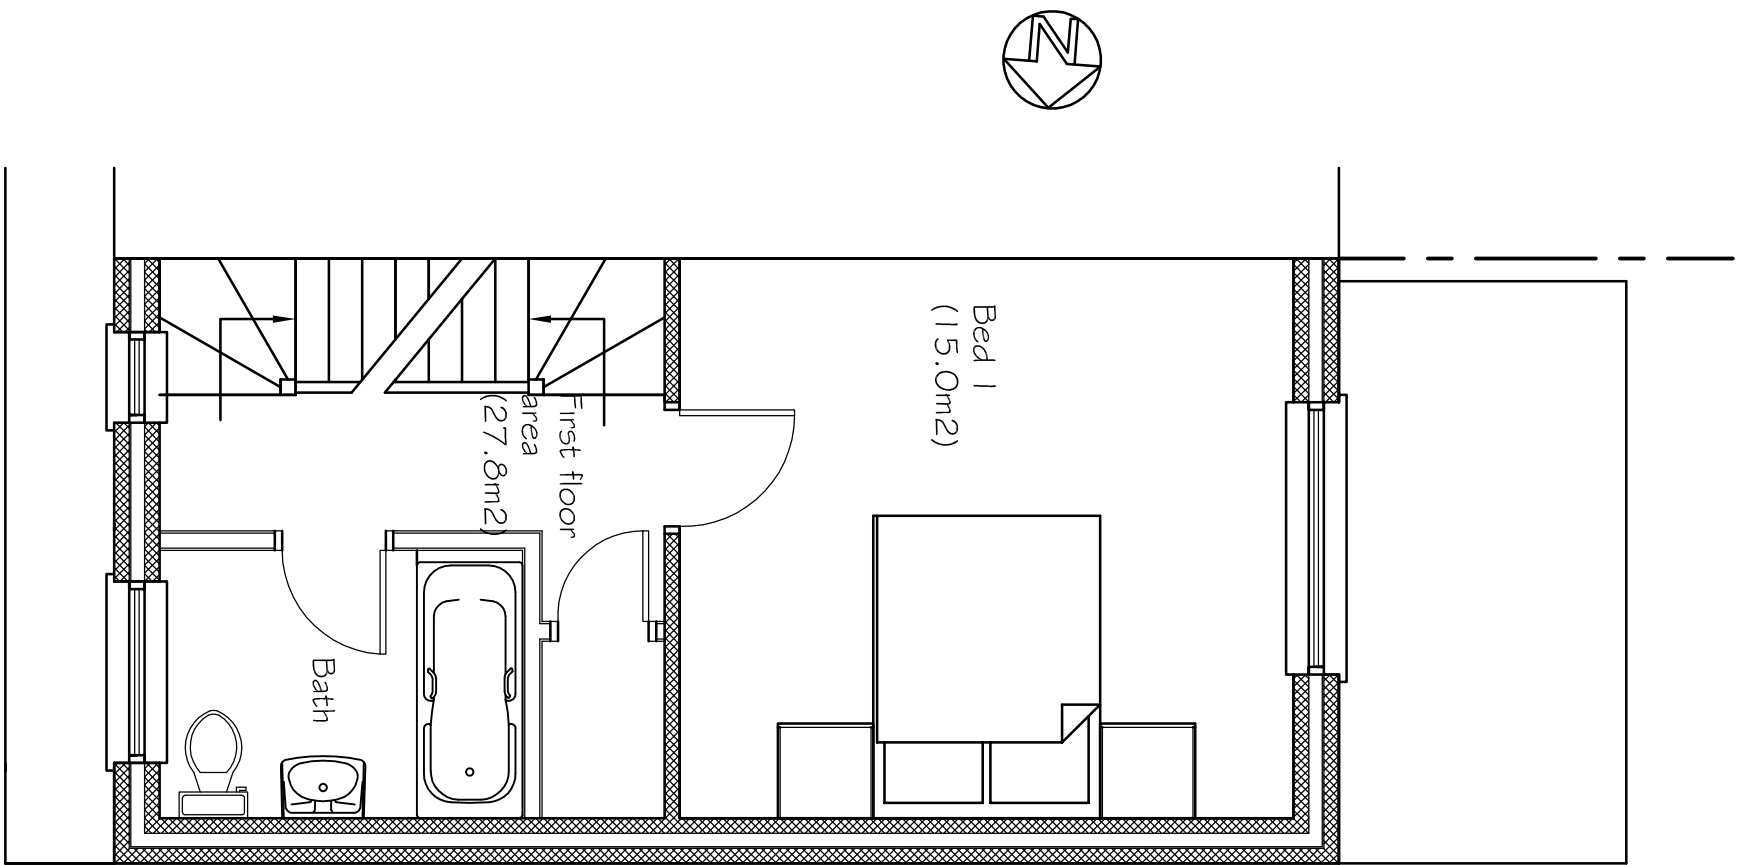






Proposed First Floor Plan

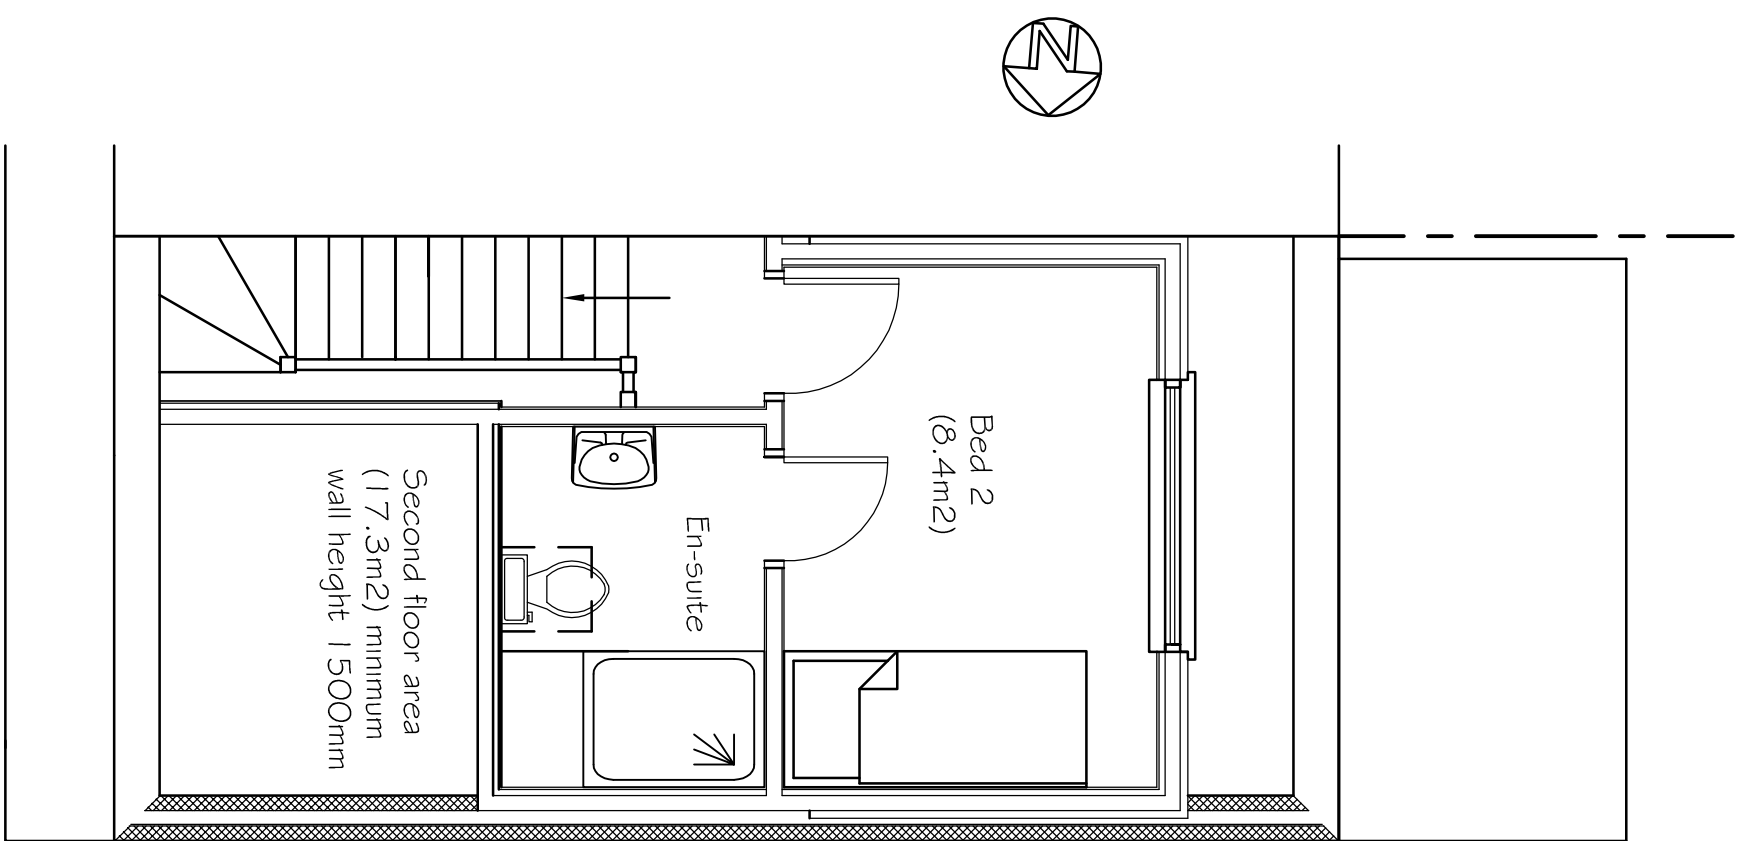

Proposed Second Floor Plan

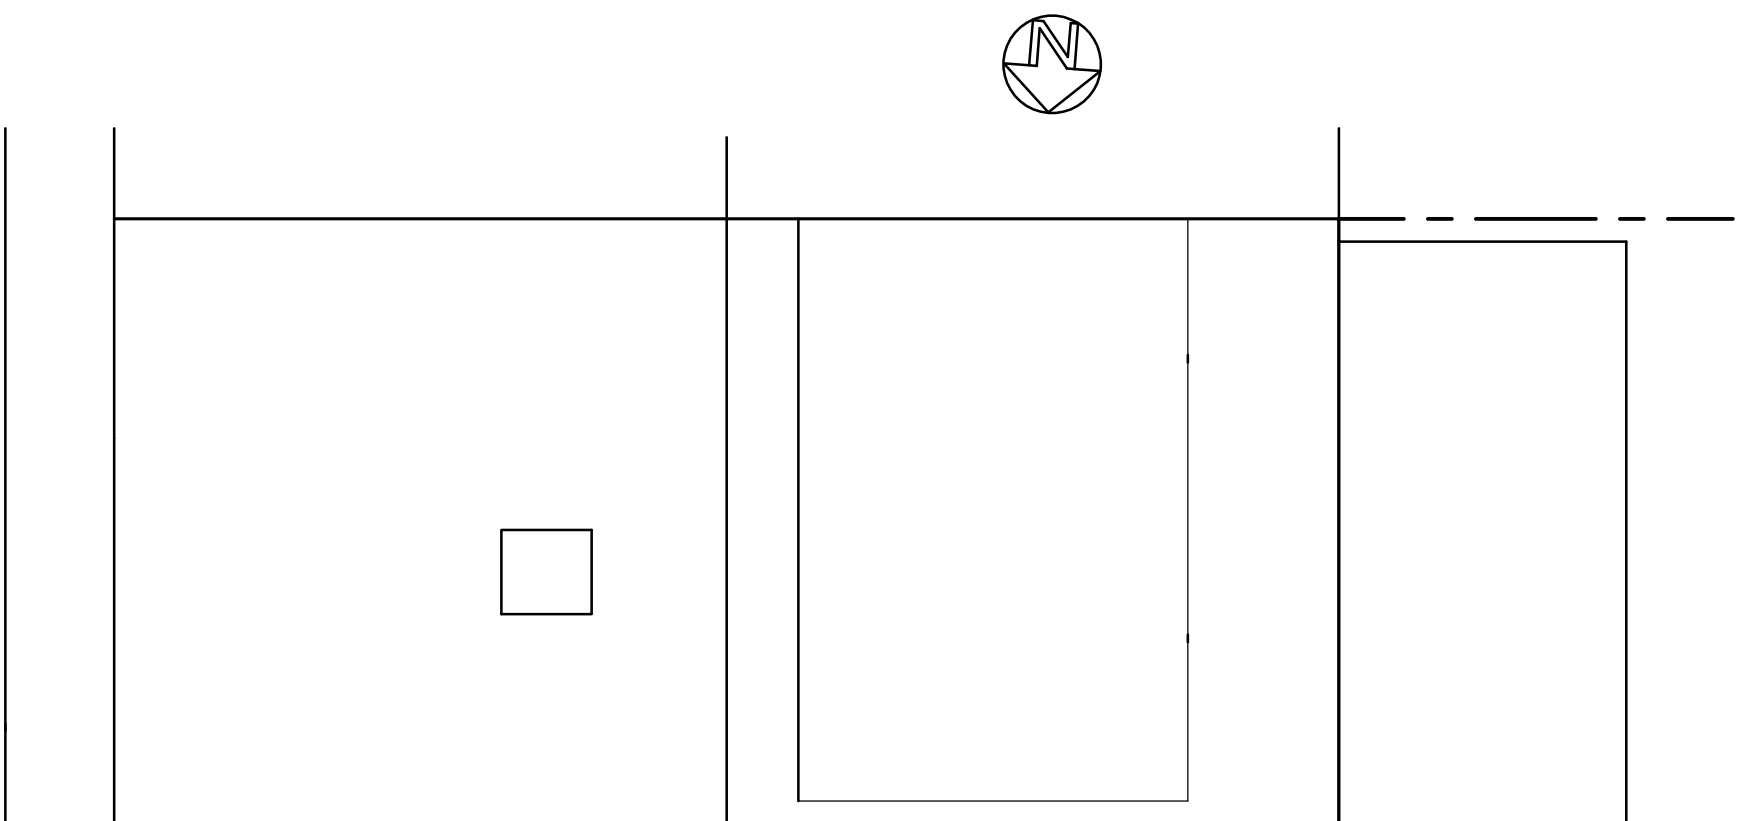

Proposed Roof Plan

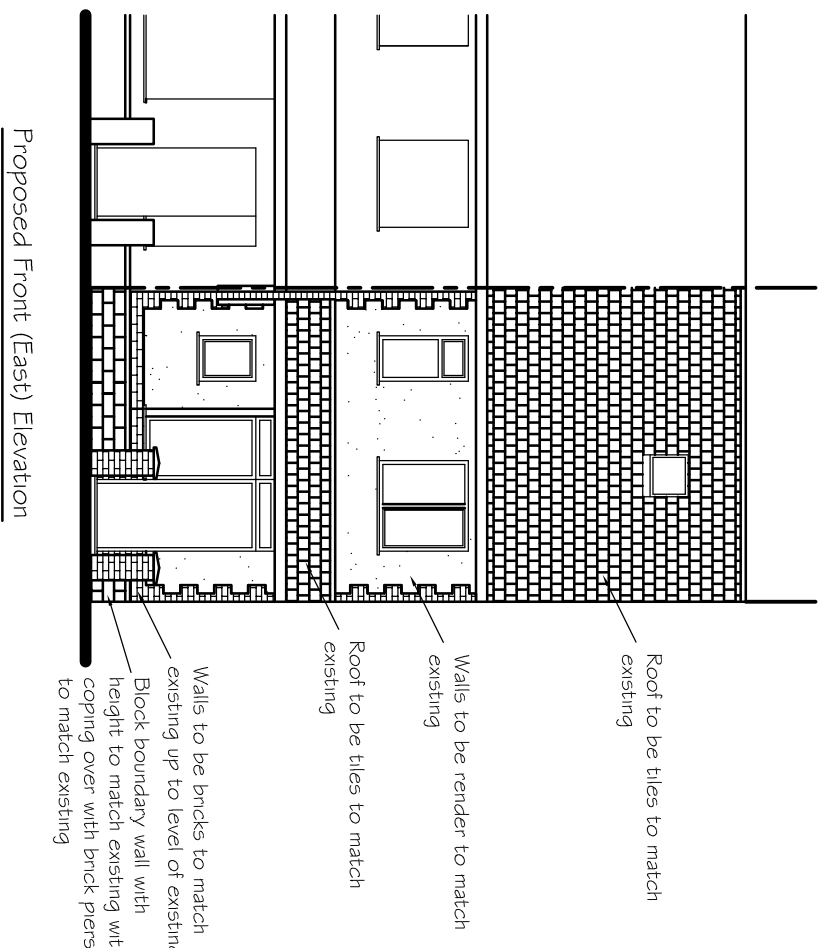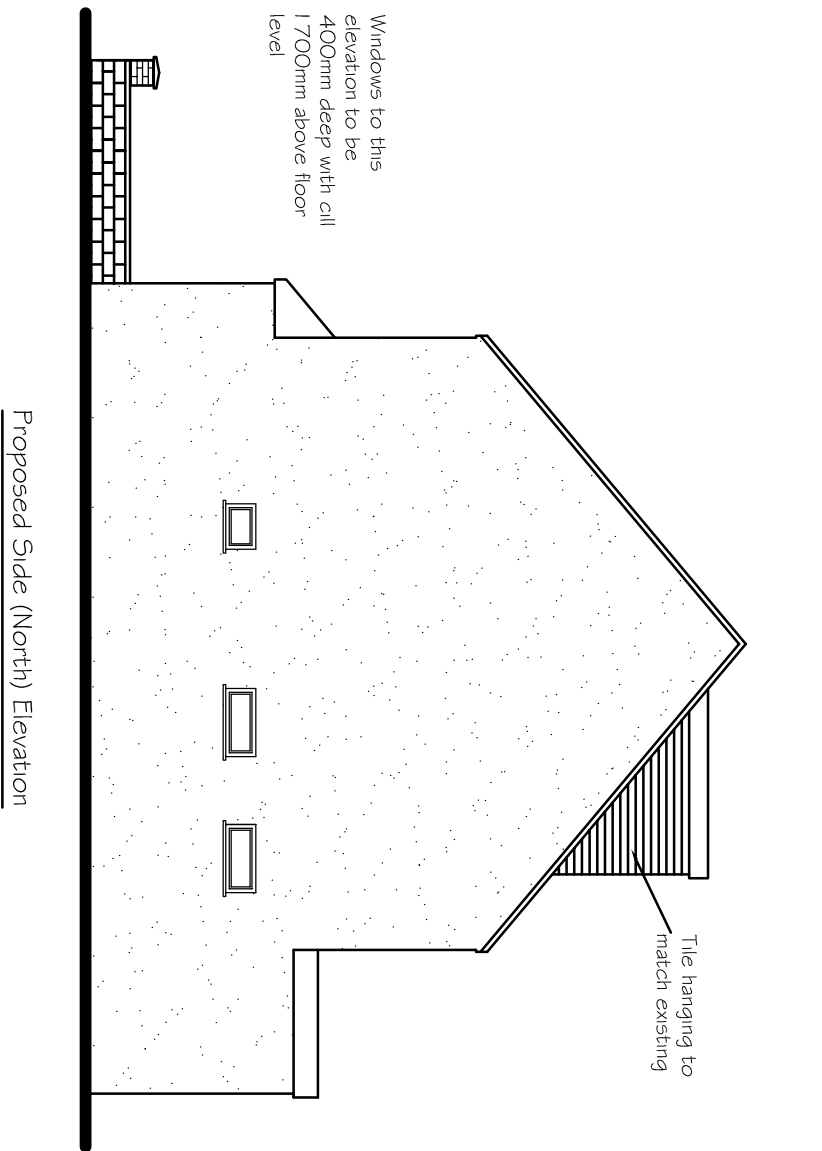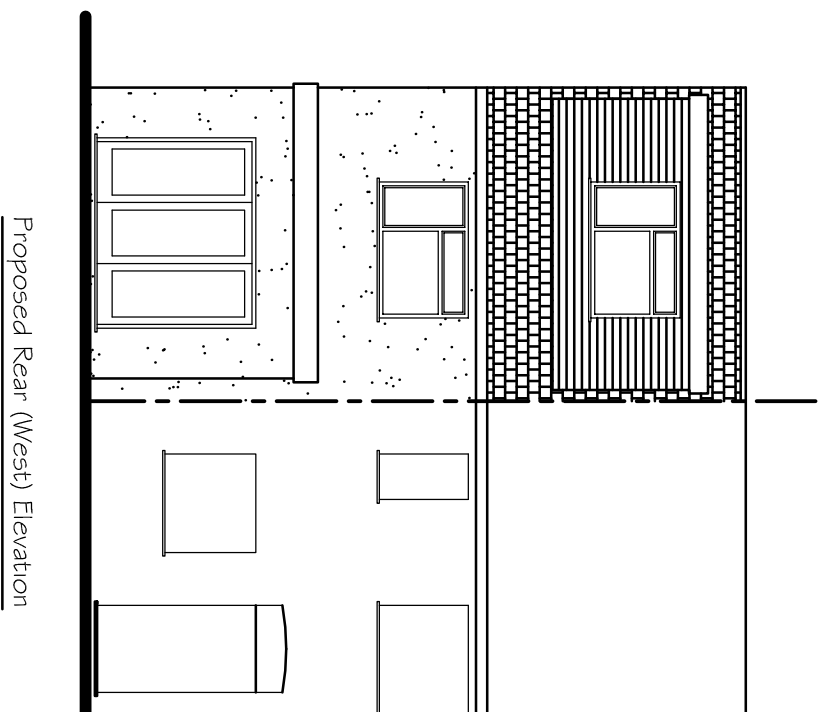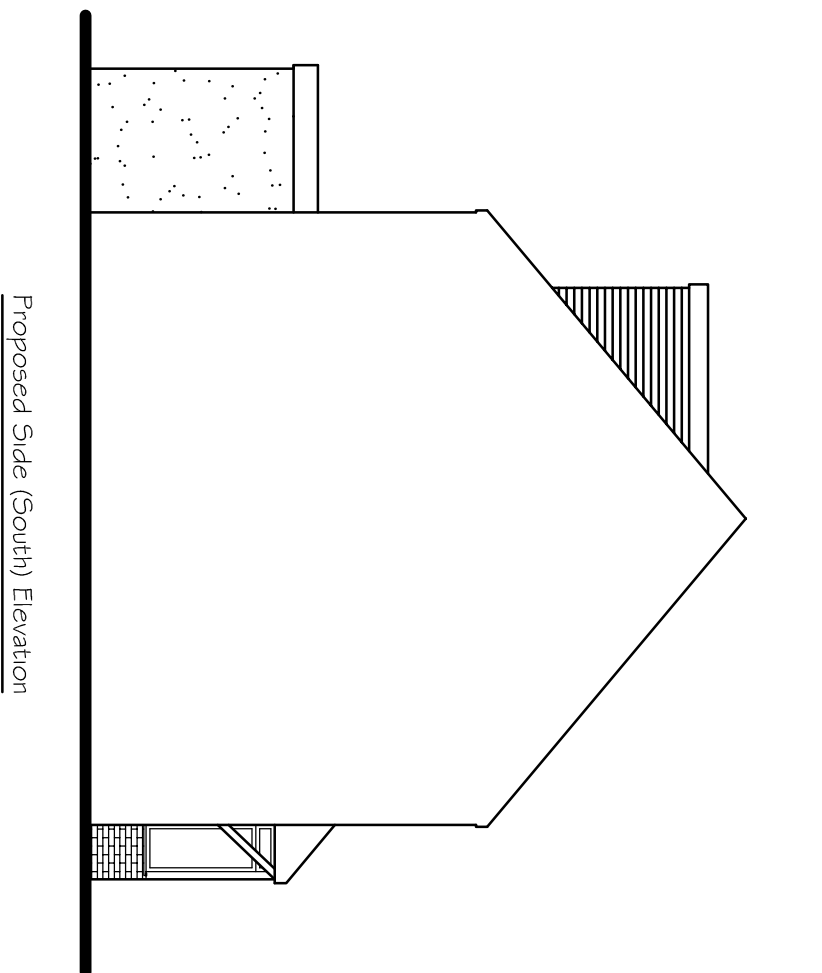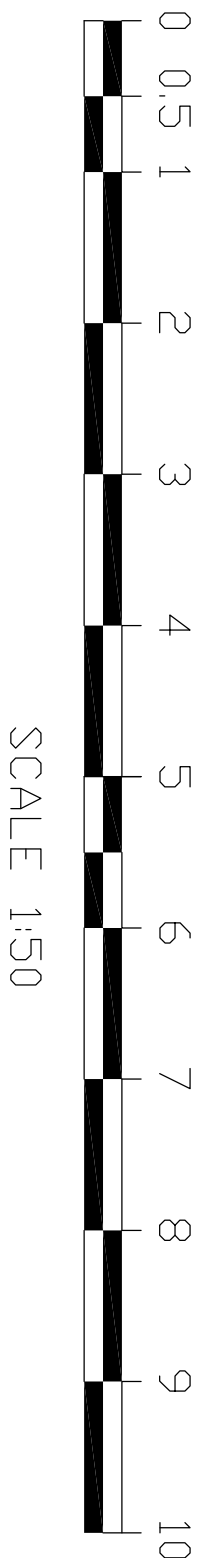

Tony Rogers Building Consultants Address: 40 Dawn Crescent, Upper Beeding West Sussex, BN44 3WH Telephone: 01903 815225 Fax: 01903 815225		
Rev.	Date	Revision Description
6	April 2026	Revised plans shown on roof plan
5	June 2026	Brick colour added
Client: Mr P Beck		
Address: 28 St Richards Rod		
Southwick		
West Sussex		
BN41 1PA		
Project: Proposed attached		
2 bedroom dwelling		
Scale: 1:50 1:100		
Paper Size A1		
Date: February 2026		
Drawing No: 26/1625/01		
Drawn By: AMR	Revision: 13	