




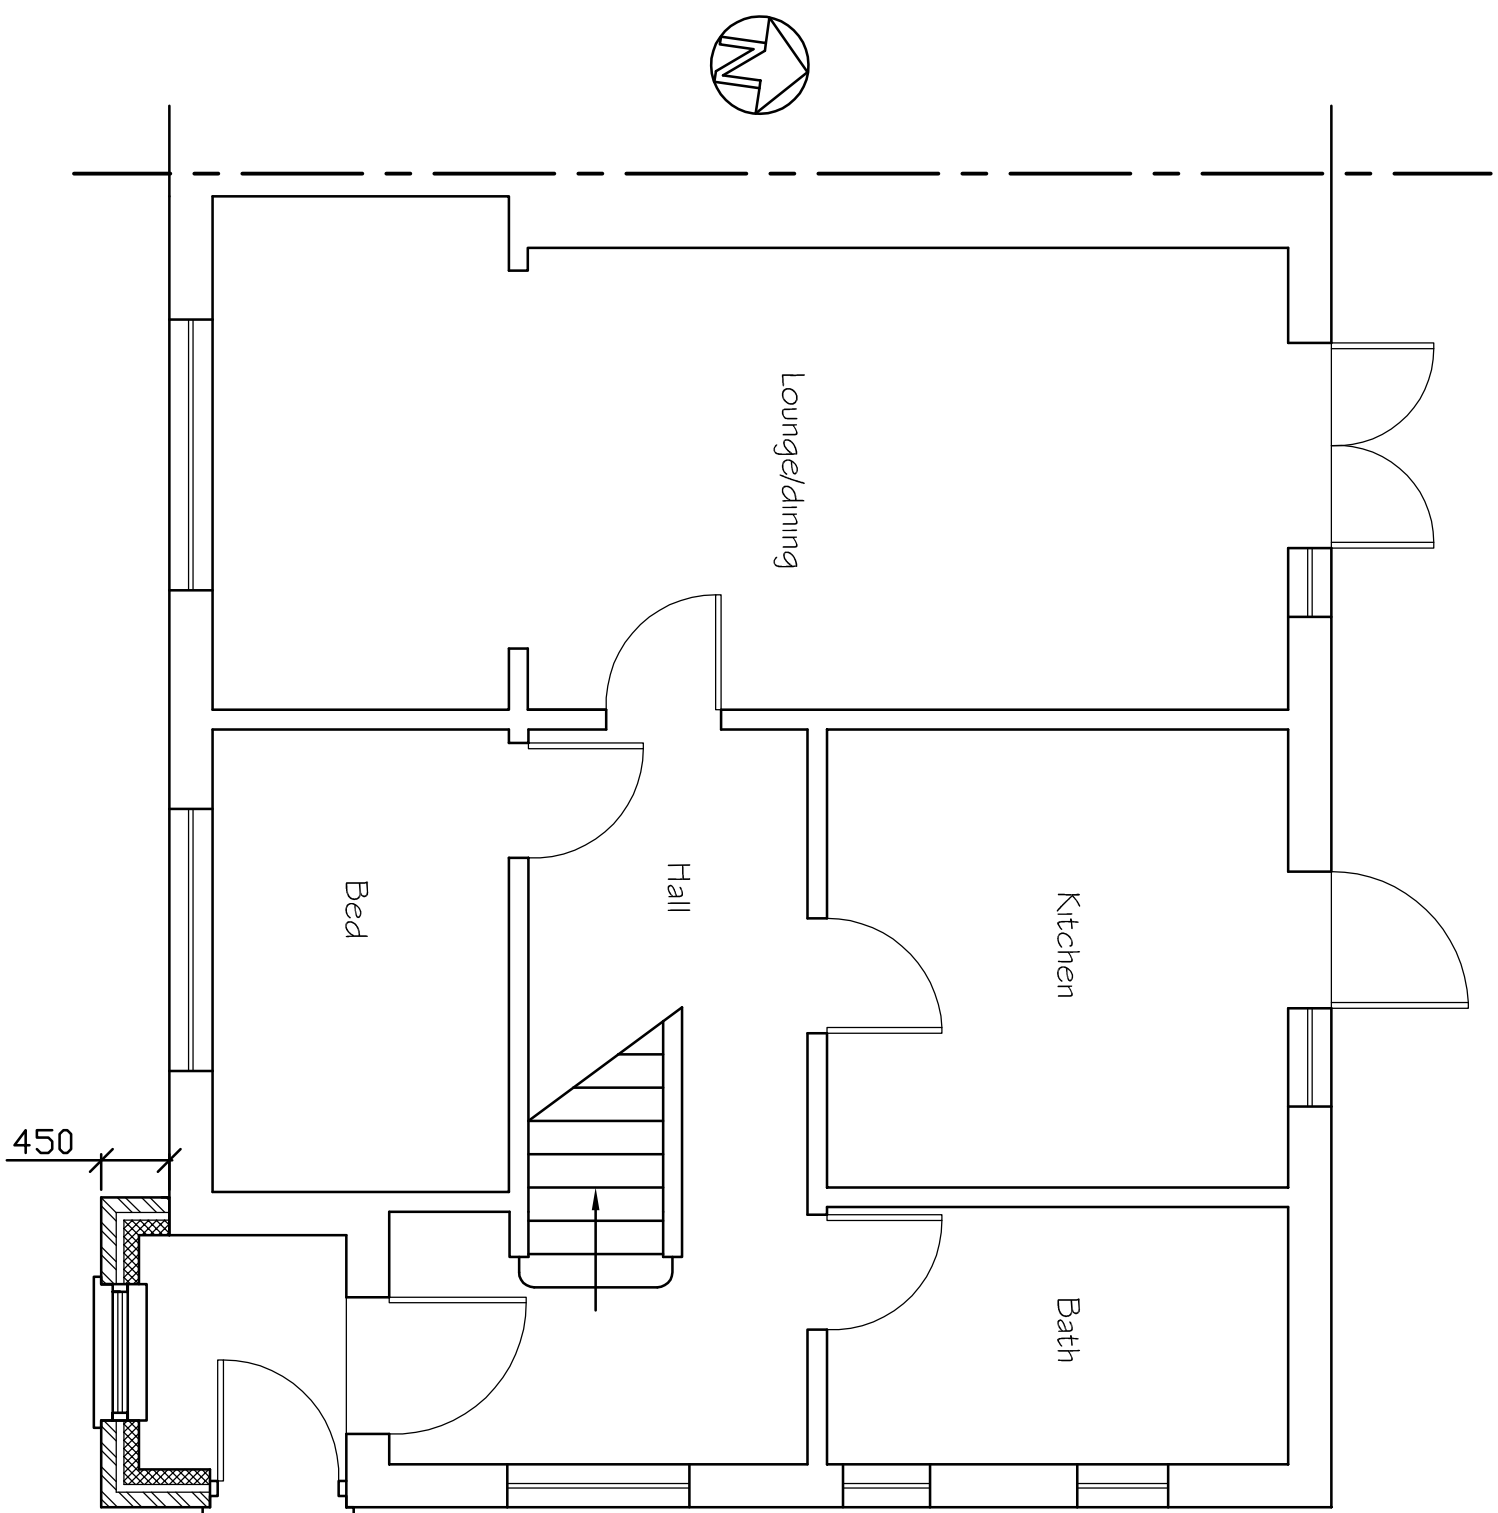


Proposed Ground Floor Plan

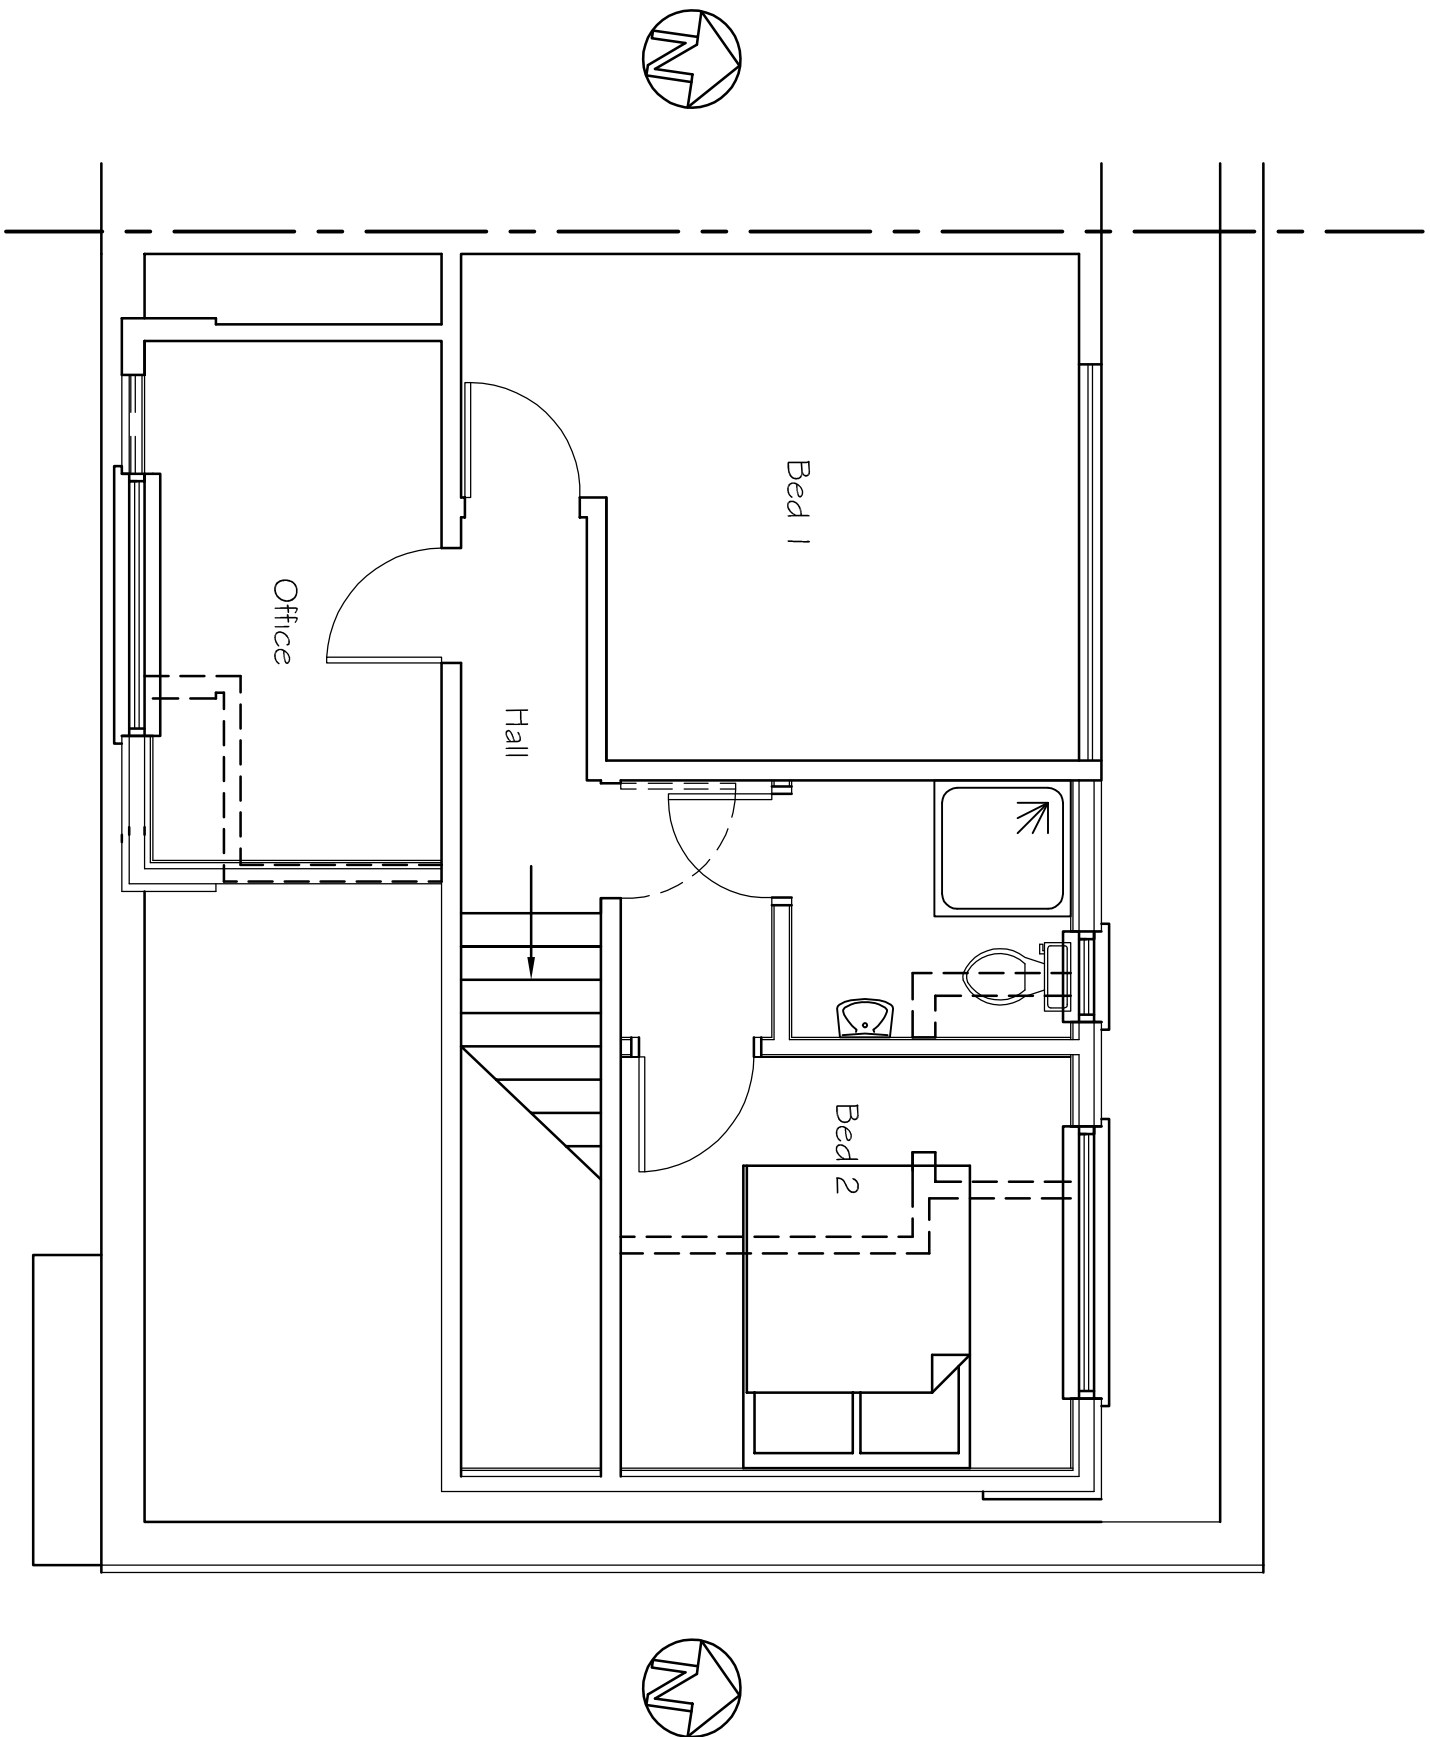






Proposed First Floor Plan

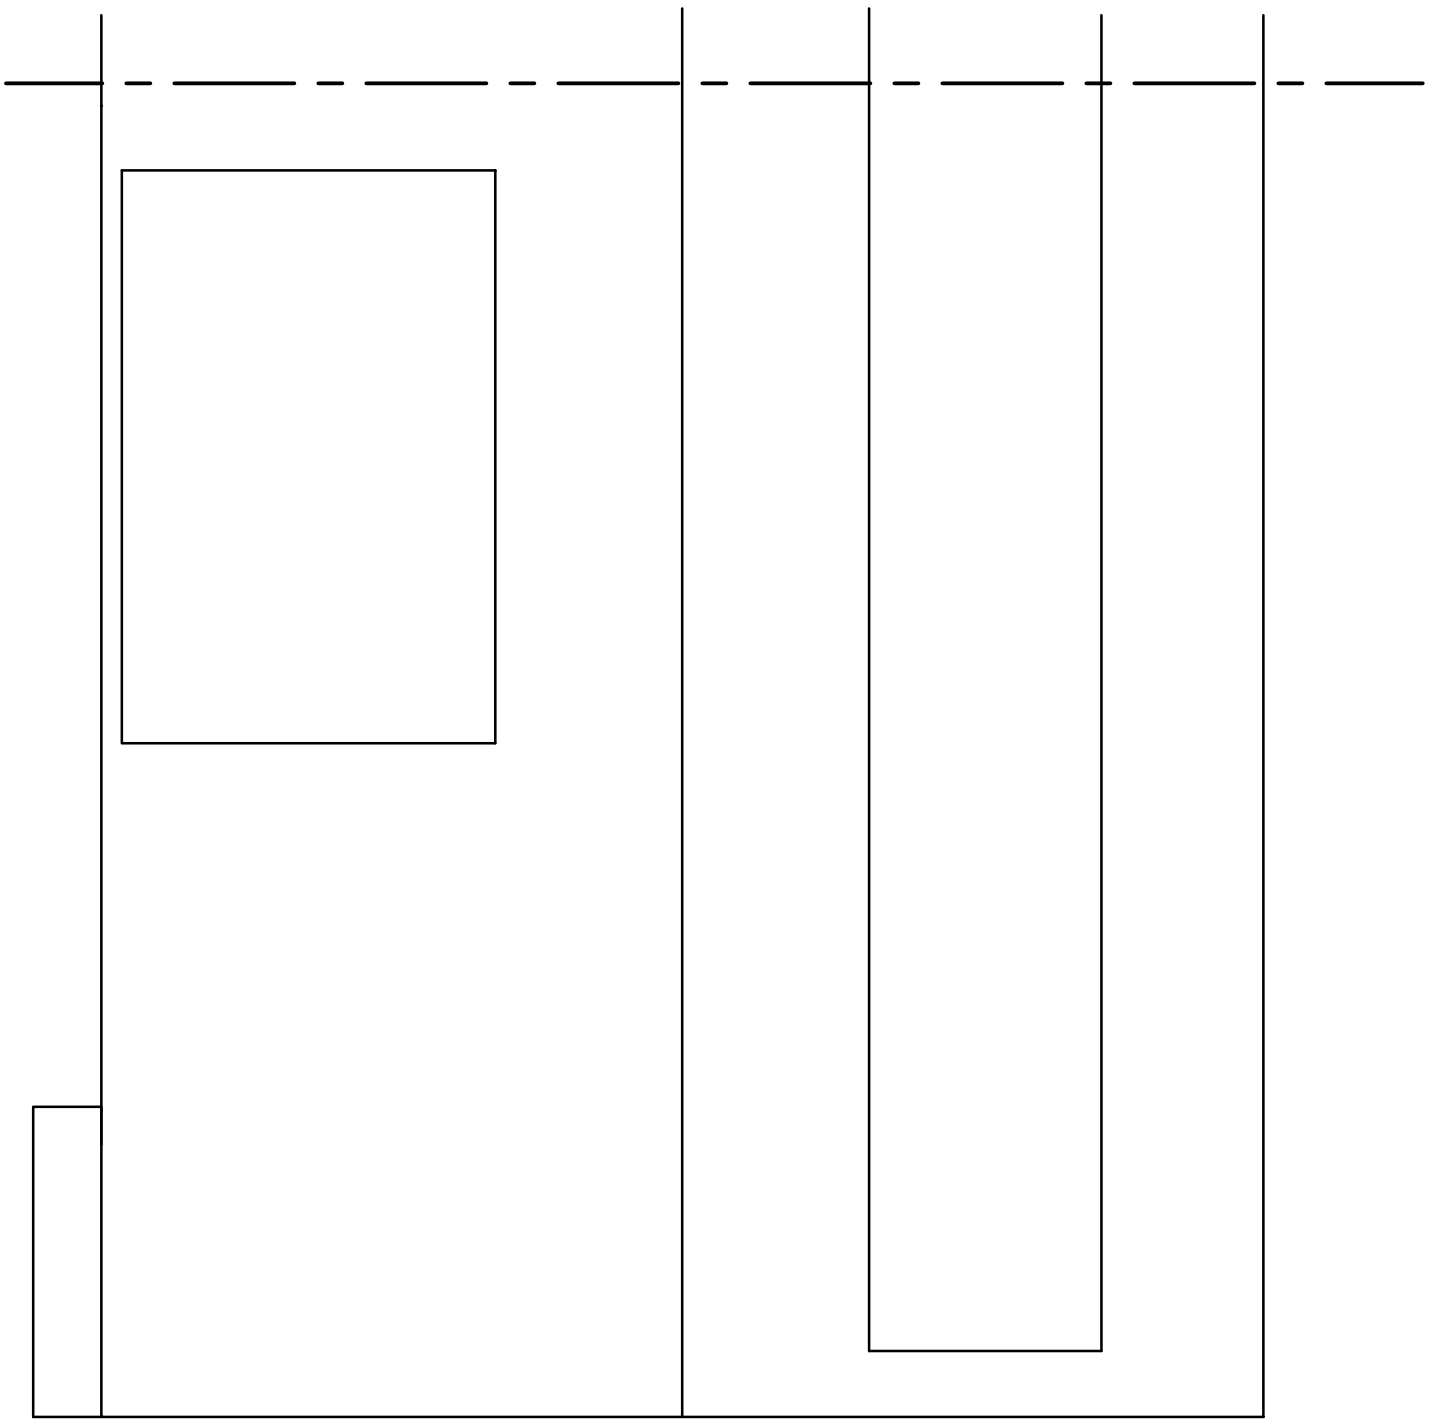

Proposed Roof Plan

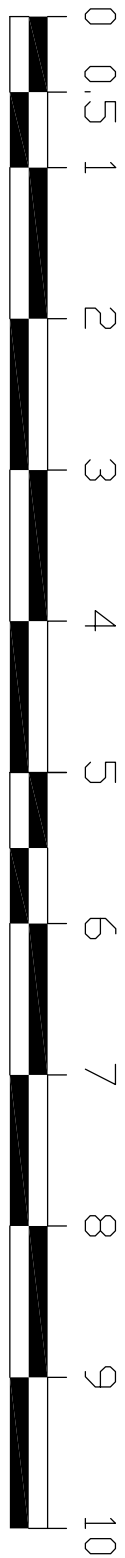

SCALE 1:50

 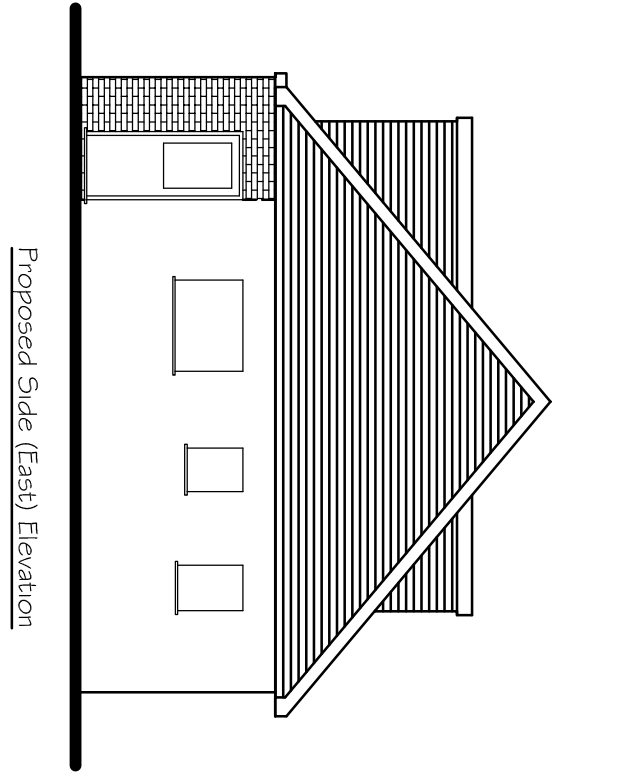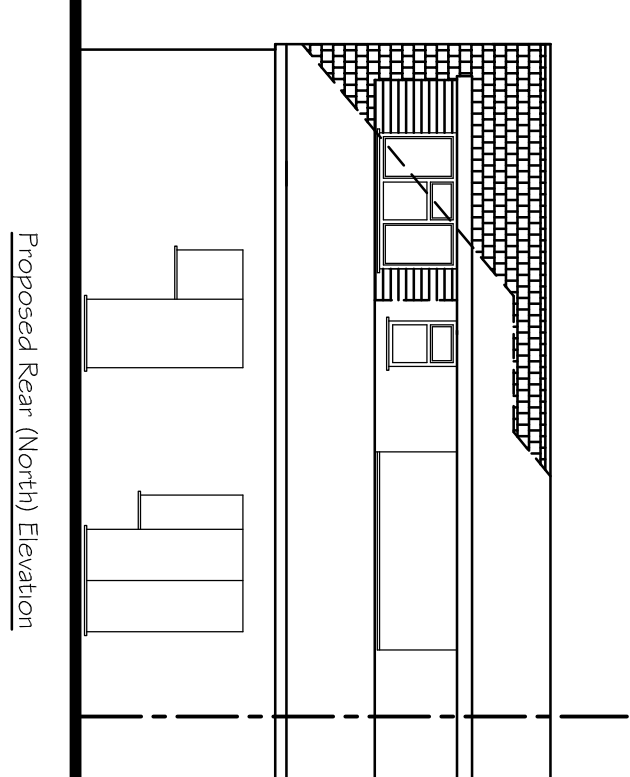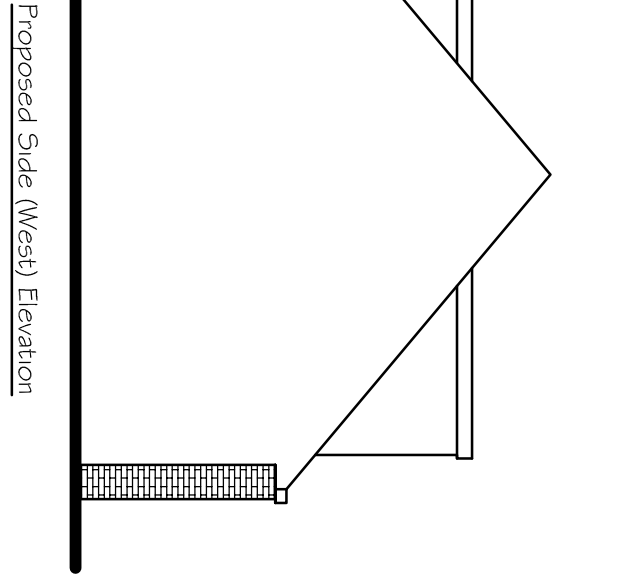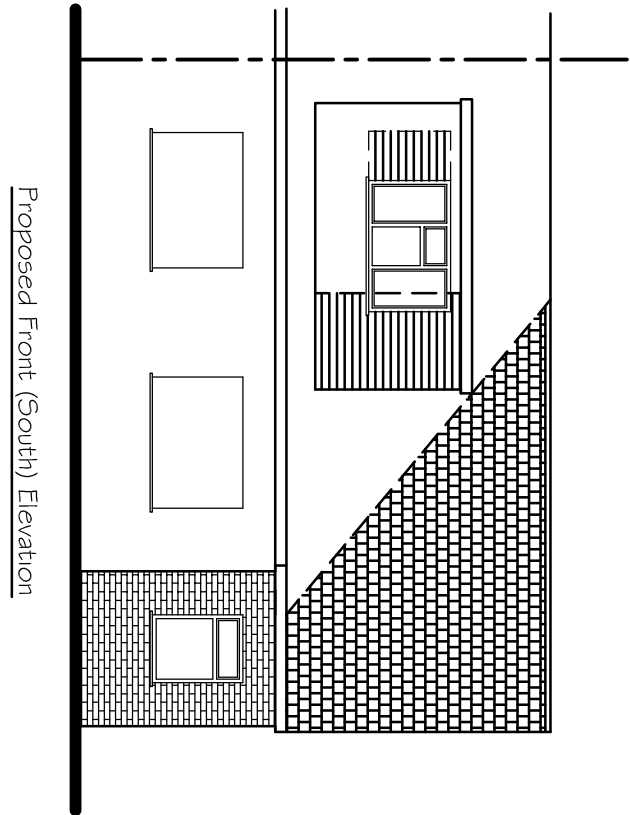

SCALE 1:100

Tony Rogers Building Consultants Address: 40 Dawn Crescent, Upper Beeding West Sussex, BN44 3WH Telephone: 01903 815225 Fax: 01903 815225	
Rev:	Revision Description:
Date:	
Client: Mr & Mrs A Whitthinton	
Address: 174 Downsway	
Southwick	
West Sussex	
BN42 4WF	
Project: Proposed enlarged	
roof with enlarged rear	
dormer and front dormer	
Scale:	1:50 1:100
Paper Size	A1
Date: June 2026	
Drawing No: 26/1634/02	
Drawn By: AWR	Revision: