




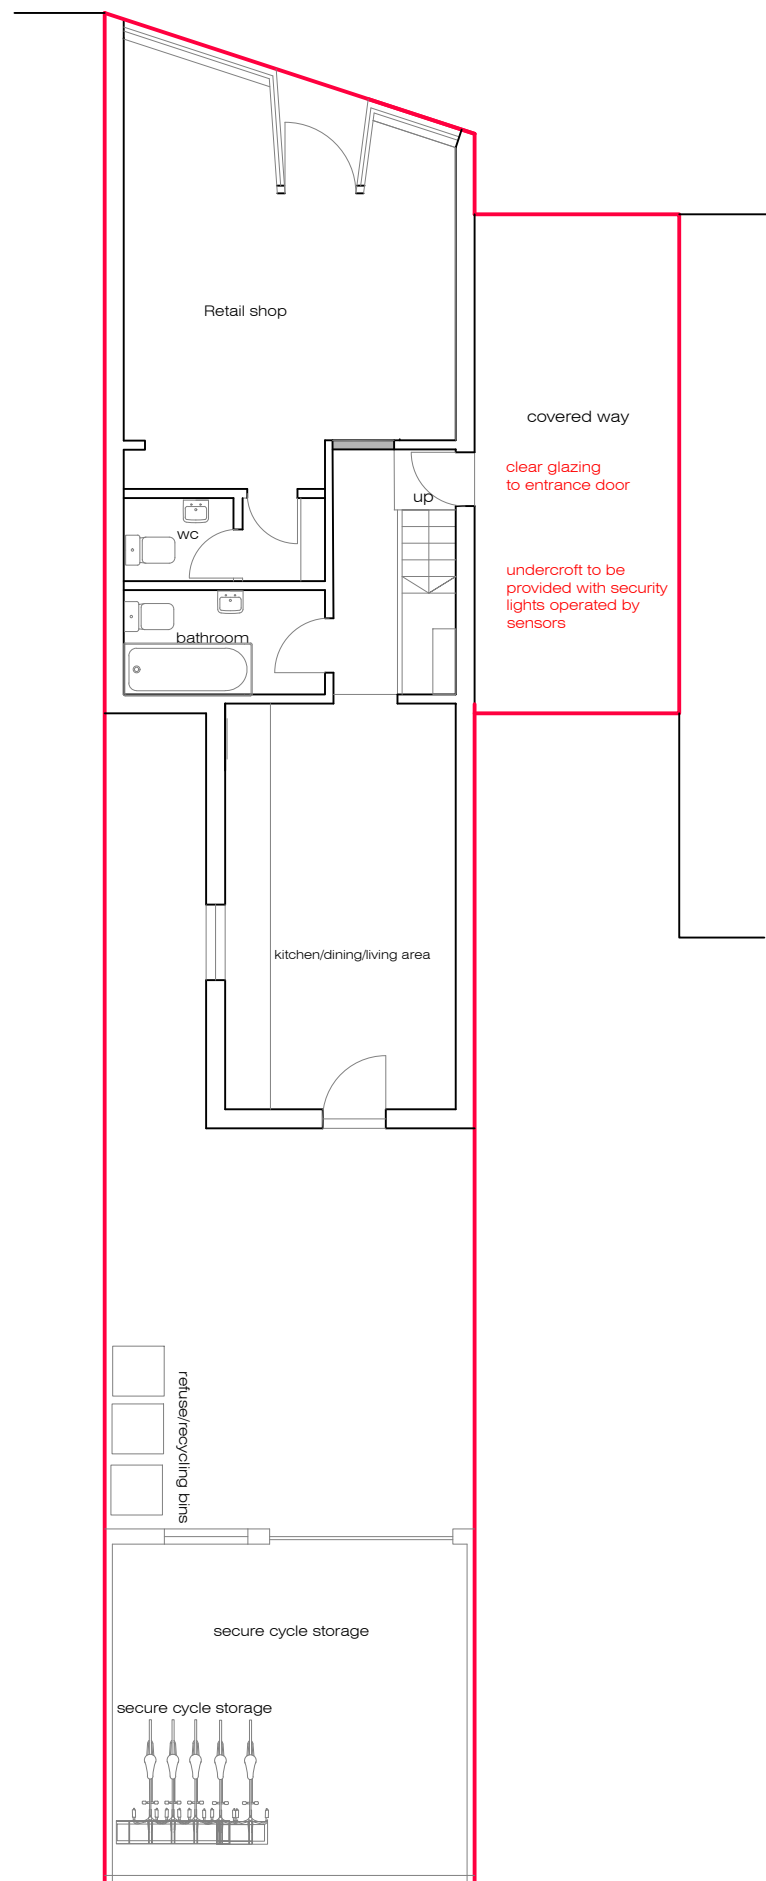


PROPOSED GROUND FLOOR PLAN

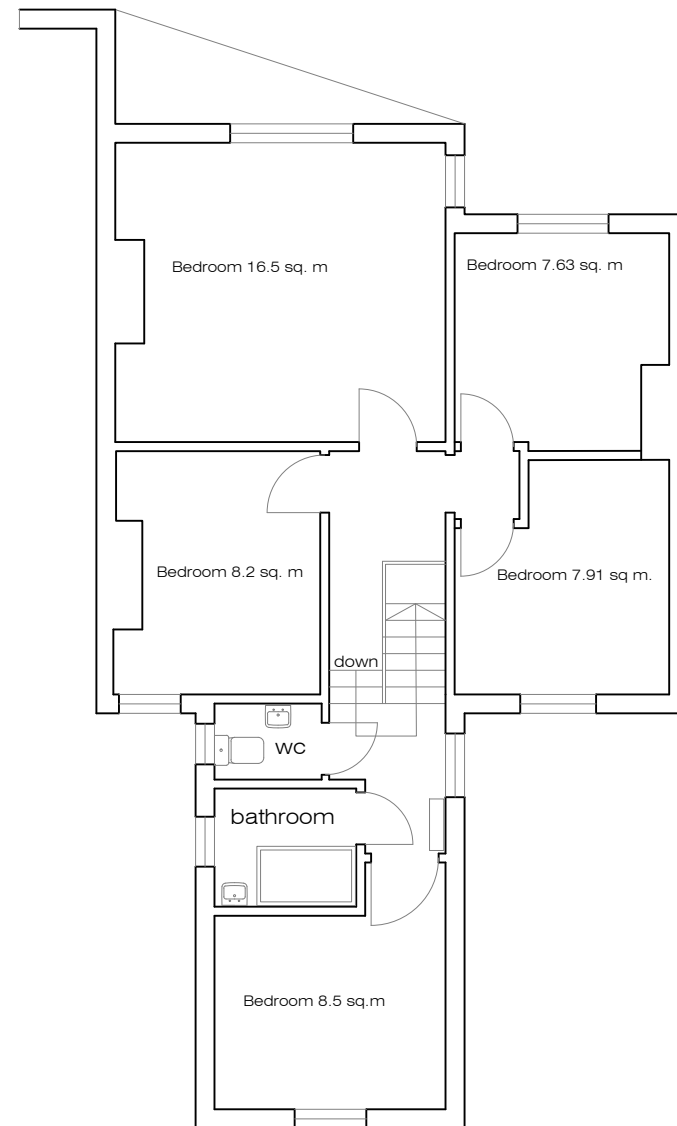

PROPOSED FIRST FLOOR PLAN

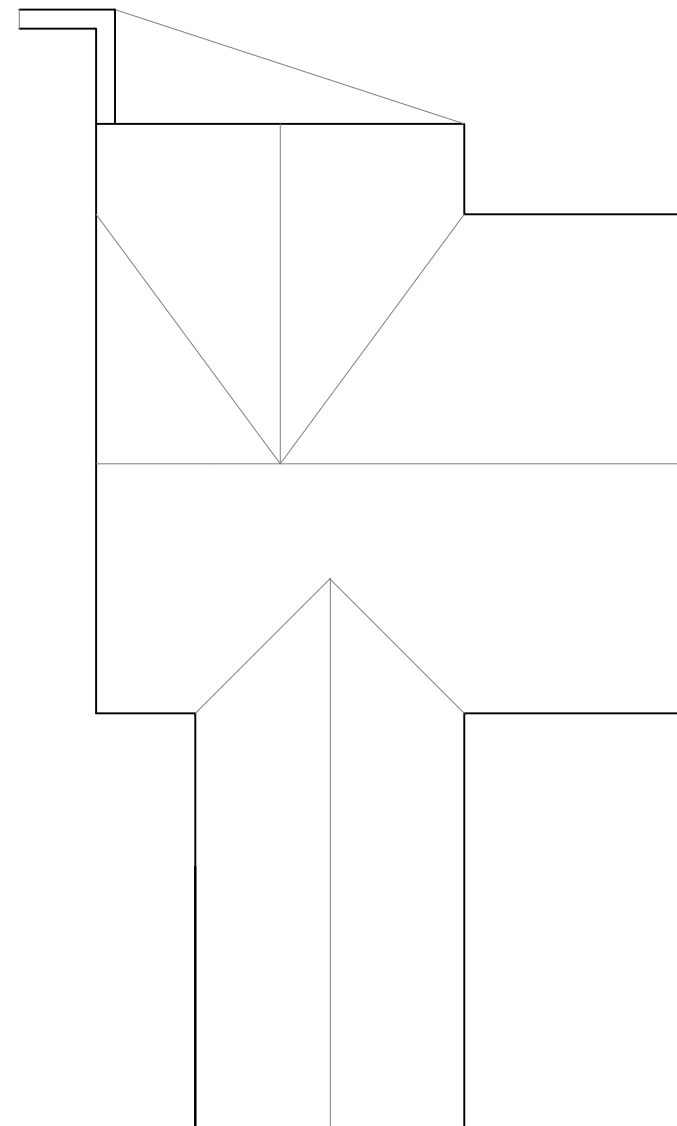

ROOF PLAN

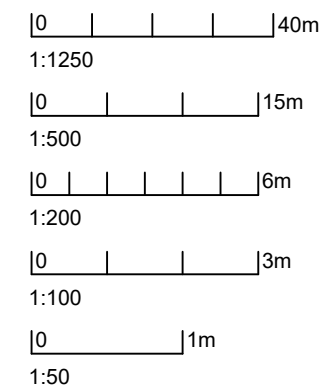

DVD Building Design
8 Ashdown
Eaton Road
Hove
BN3 3AQ

07976 410454

Revision
f secure cycle storage indicated

Client
Isso Investments Ltd

Project
Conversion of shop with flat over to provide 5 person HMO
51 Teville Road
Worthing
BN11 1UX

Drawing Proposed floor and roof plans	
Issue Date 26.03.2025	CHL drawing ref. 2025-12-02f
Scale 1:100@A3	