



Existing

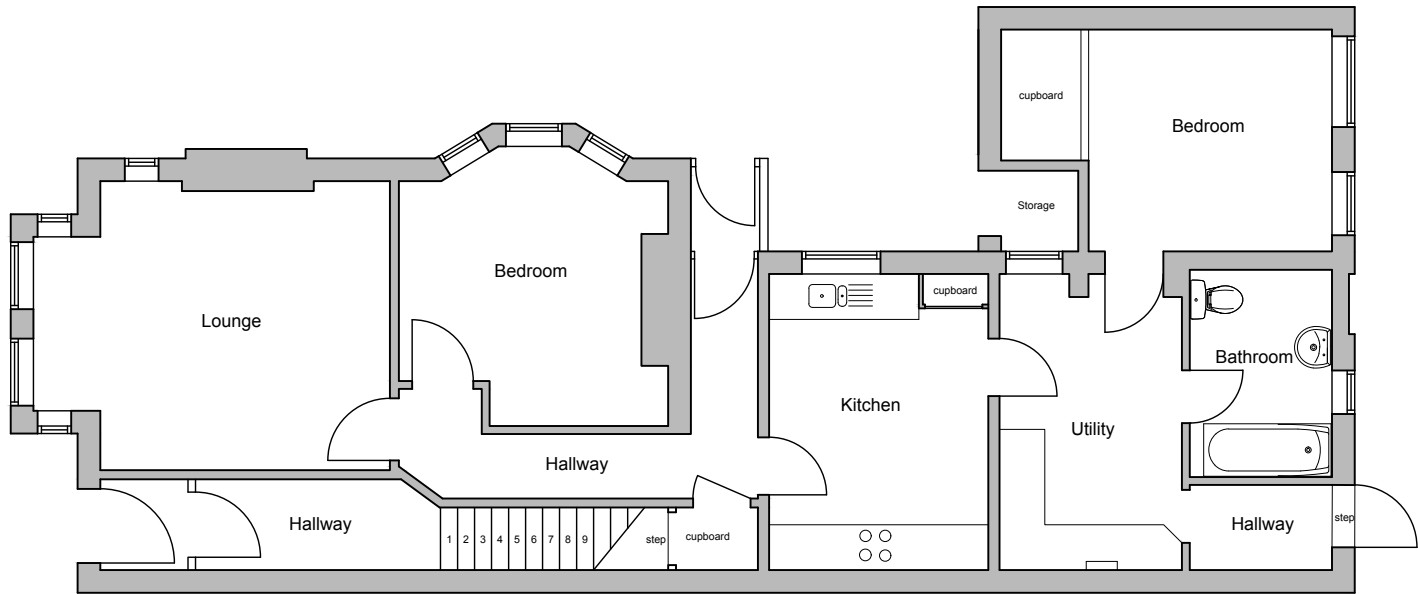

GROUND FLOOR PLAN
1:100 @ A3



© nat-design, all rights reserved. Use figured dimensions only. All dimensions are to be checked on site before any work is carried out. Please contact the Architect immediately regarding any discrepancies discovered on site.

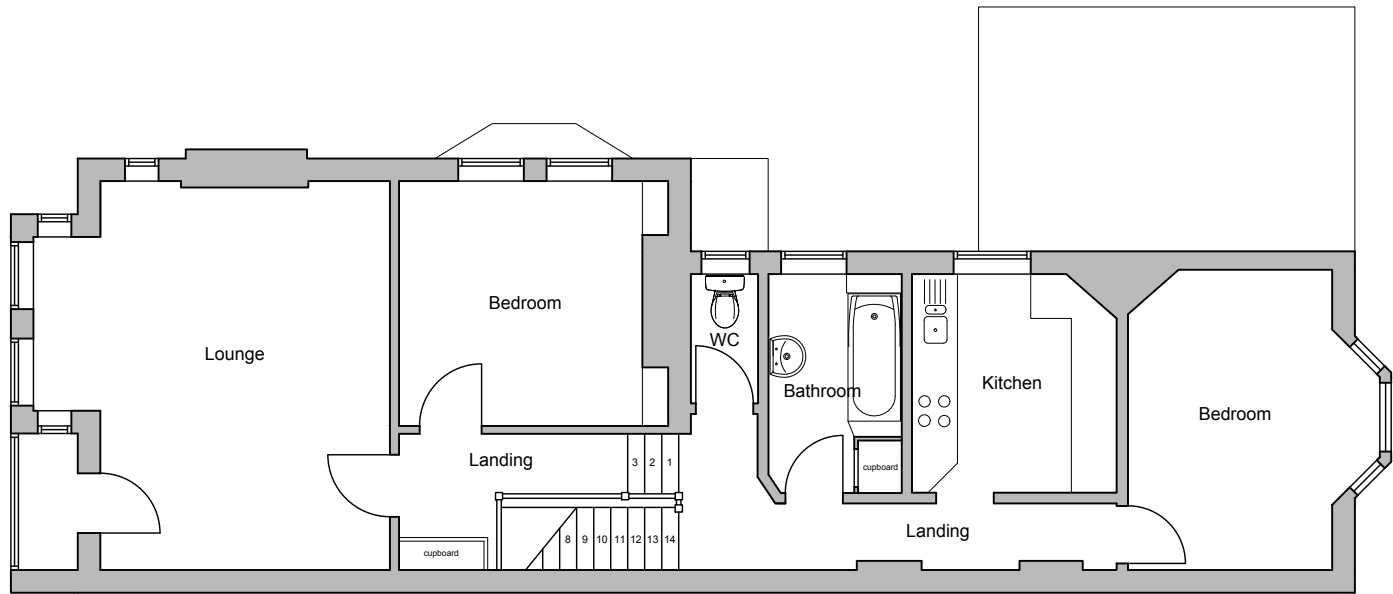

FIRST FLOOR PLAN
1:100 @ A3



Rev.	Notes	Date
 NAT DESIGN ARCHITECTURAL SERVICES M: 07599199759 E: info@nat-design.co.uk www.nat-design.co.uk		
Project 245 Brighton Road Worthing BN11 2EY		
Drawing Existing Floor Plans		
Drawn By NSE	Scale as shown	
Date July 2026	Revision	
Drawing No. 2065 -DPA - 01		