



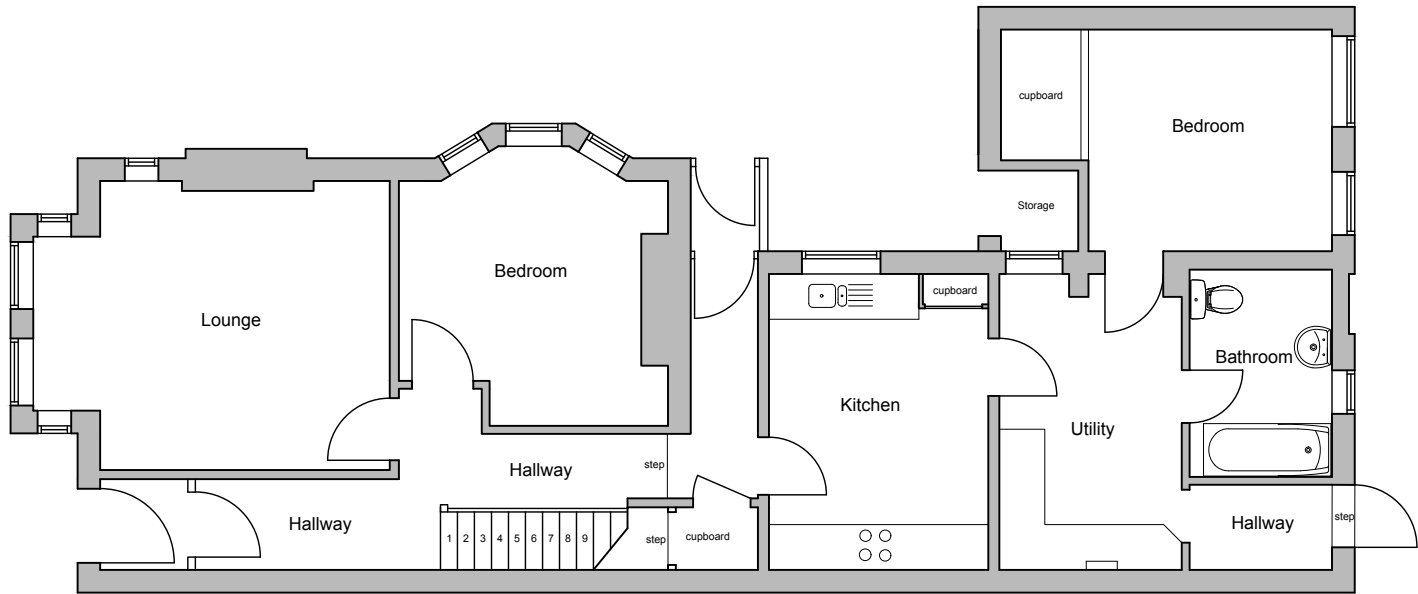

GROUND FLOOR PLAN
1:100 @ A3



© nat-design, all rights reserved. Use figured dimensions only. All dimensions are to be checked on site before any work is carried out. Please contact the Architect immediately regarding any discrepancies discovered on site.

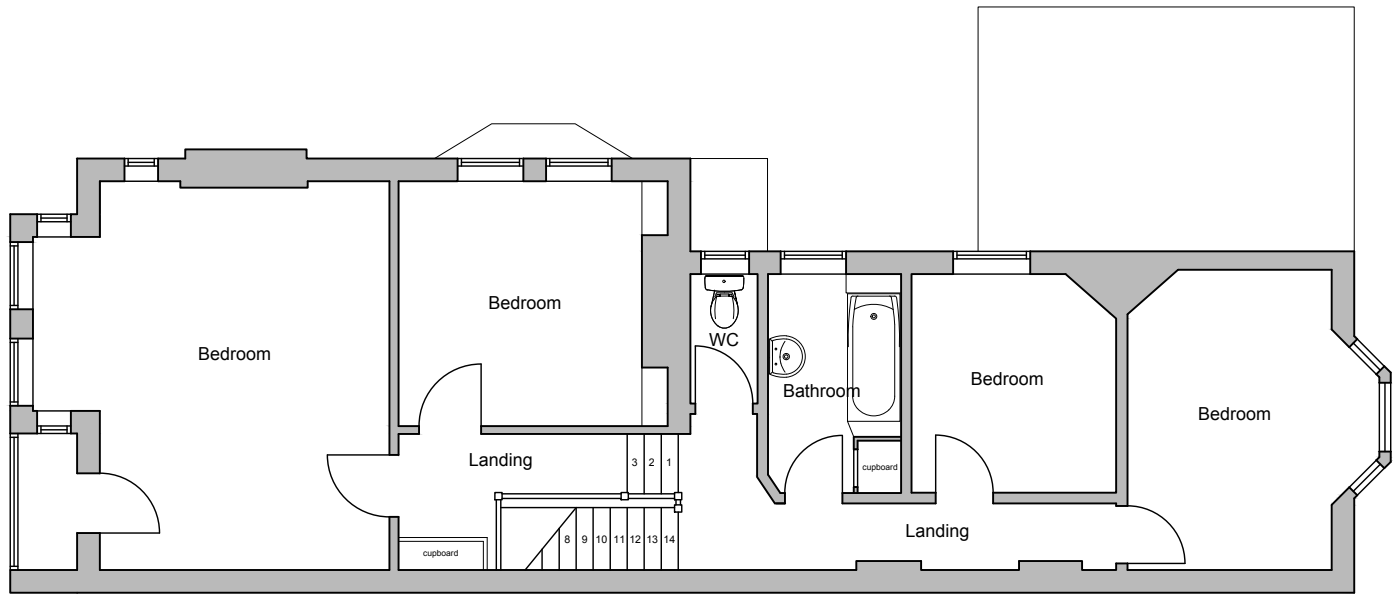

FIRST FLOOR PLAN
1:100 @ A3



Rev.	Notes	Date
 NAT DESIGN ARCHITECTURAL SERVICES M: 07599199759 E: info@nat-design.co.uk www.nat-design.co.uk		
Project		
245 Brighton Road Worthing BN11 2EY		
Drawing		
Proposed Floor Plans		
Drawn By NSE		Scale as shown
Date July 2026		Revision
Drawing No. 2065 -DPA - 02		