



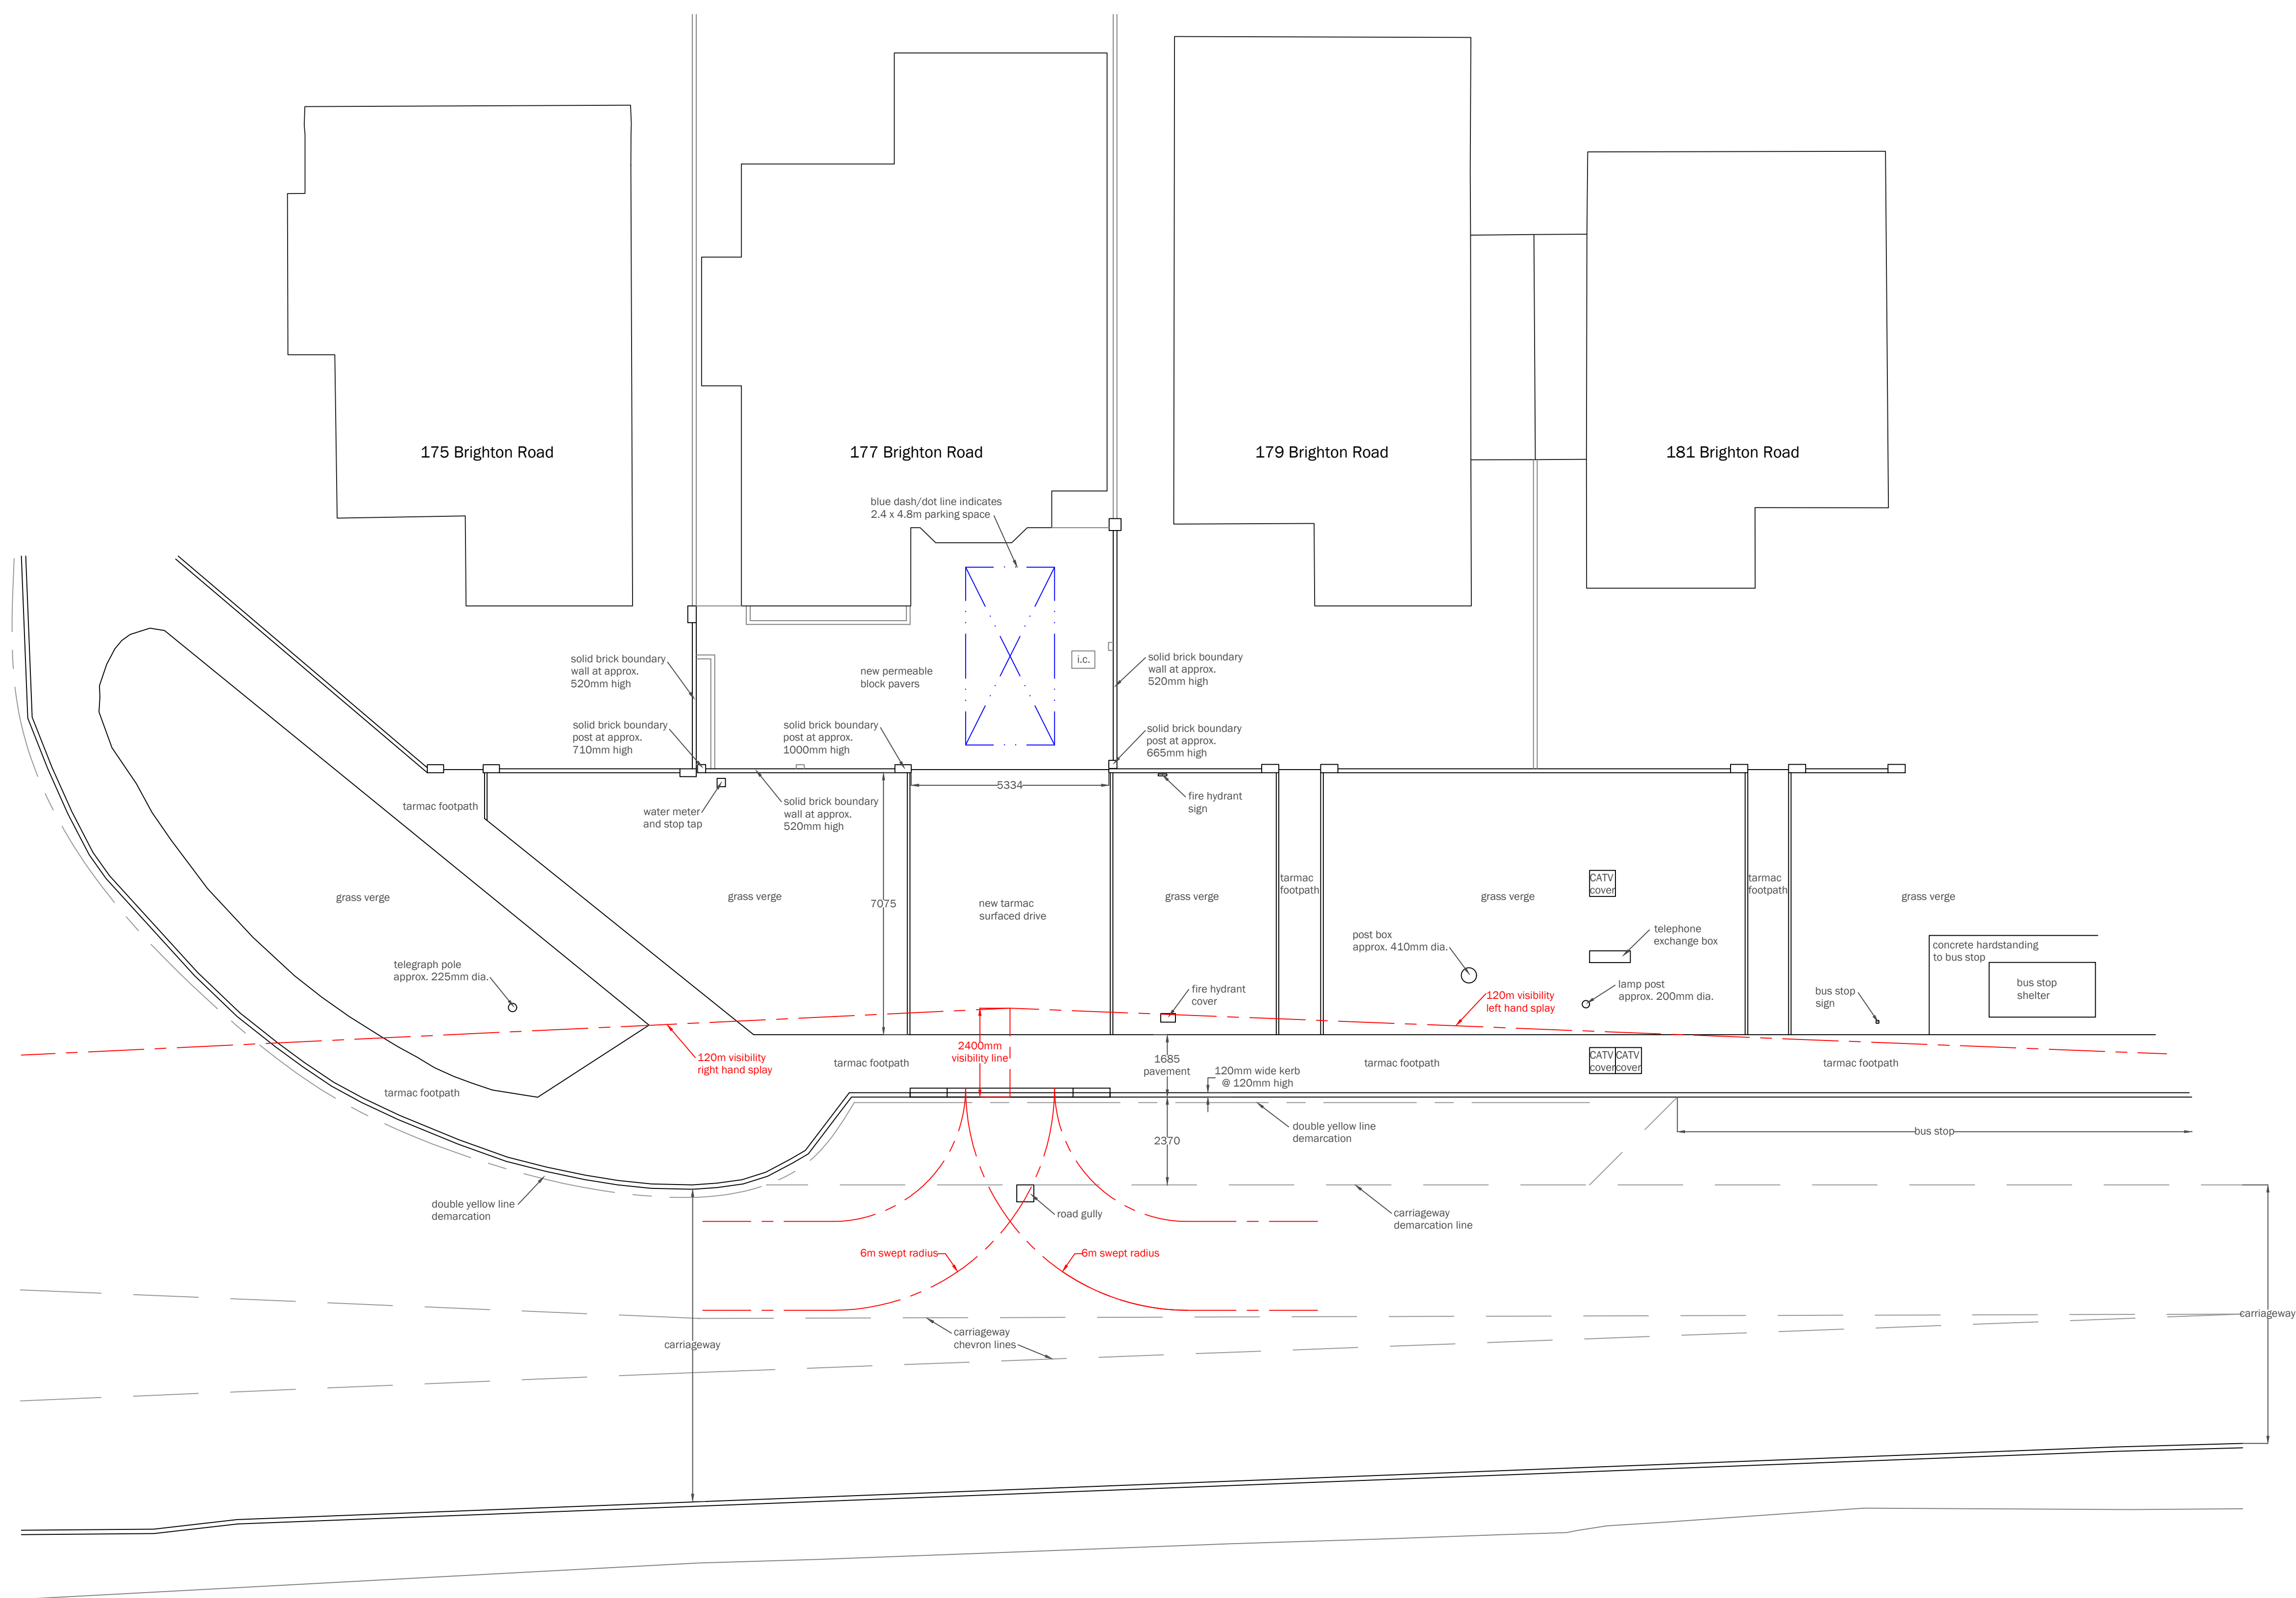

s	c	a	l	e	b	a	r
---	---	---	---	---	---	---	---

 

north

r e v i s i o n s

[illegible]

HUNTER DAVIDSON DESIGN

- 2 Southwick Street • Southwick • BN42 4AD •
 • tel: 07821 172556 •
 • e-mail: mark@hunterdavidsondesign.co.uk •
 • web: www.hunterdavidsondesign.co.uk •

client **Mr Doney**

job 177 Brighton Road

Lancing

BN15 8JB

dwg no. 548 103 a

title	Proposed Site Plan
-------	--------------------

Proposed Site Plan

drawn by MD

scale 1 : 100 @ A1 / 1 : 200 @ A3

date 09.03.26

Do not scale off drawing.
Check all dimensions on site before any work commences.
All goods, materials and workmanship to conform with current
Building Regulations, Codes of Practice and British Standards.
This drawing shall not be reused, copied, or reproduced in any form
without the prior authorisation of Hunter Davidson Design.
Copyright of Hunter Davidson Design.