



This drawing is the copyright of Moore: Design Consultancy. The contractor should check all dimensions on site.
No dimensions are to be scaled from this drawing except for planning purposes. It is the contractor's responsibility to ensure that all works are in compliance with the current statutory requirements.

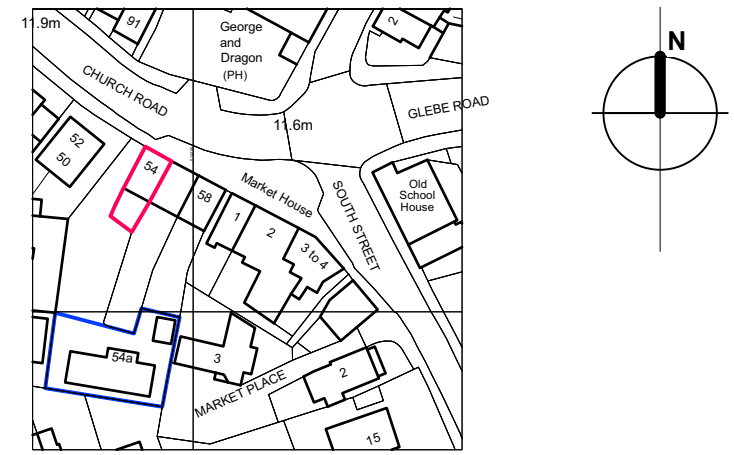

Location Plan 1:1250
1:1250 @ A3

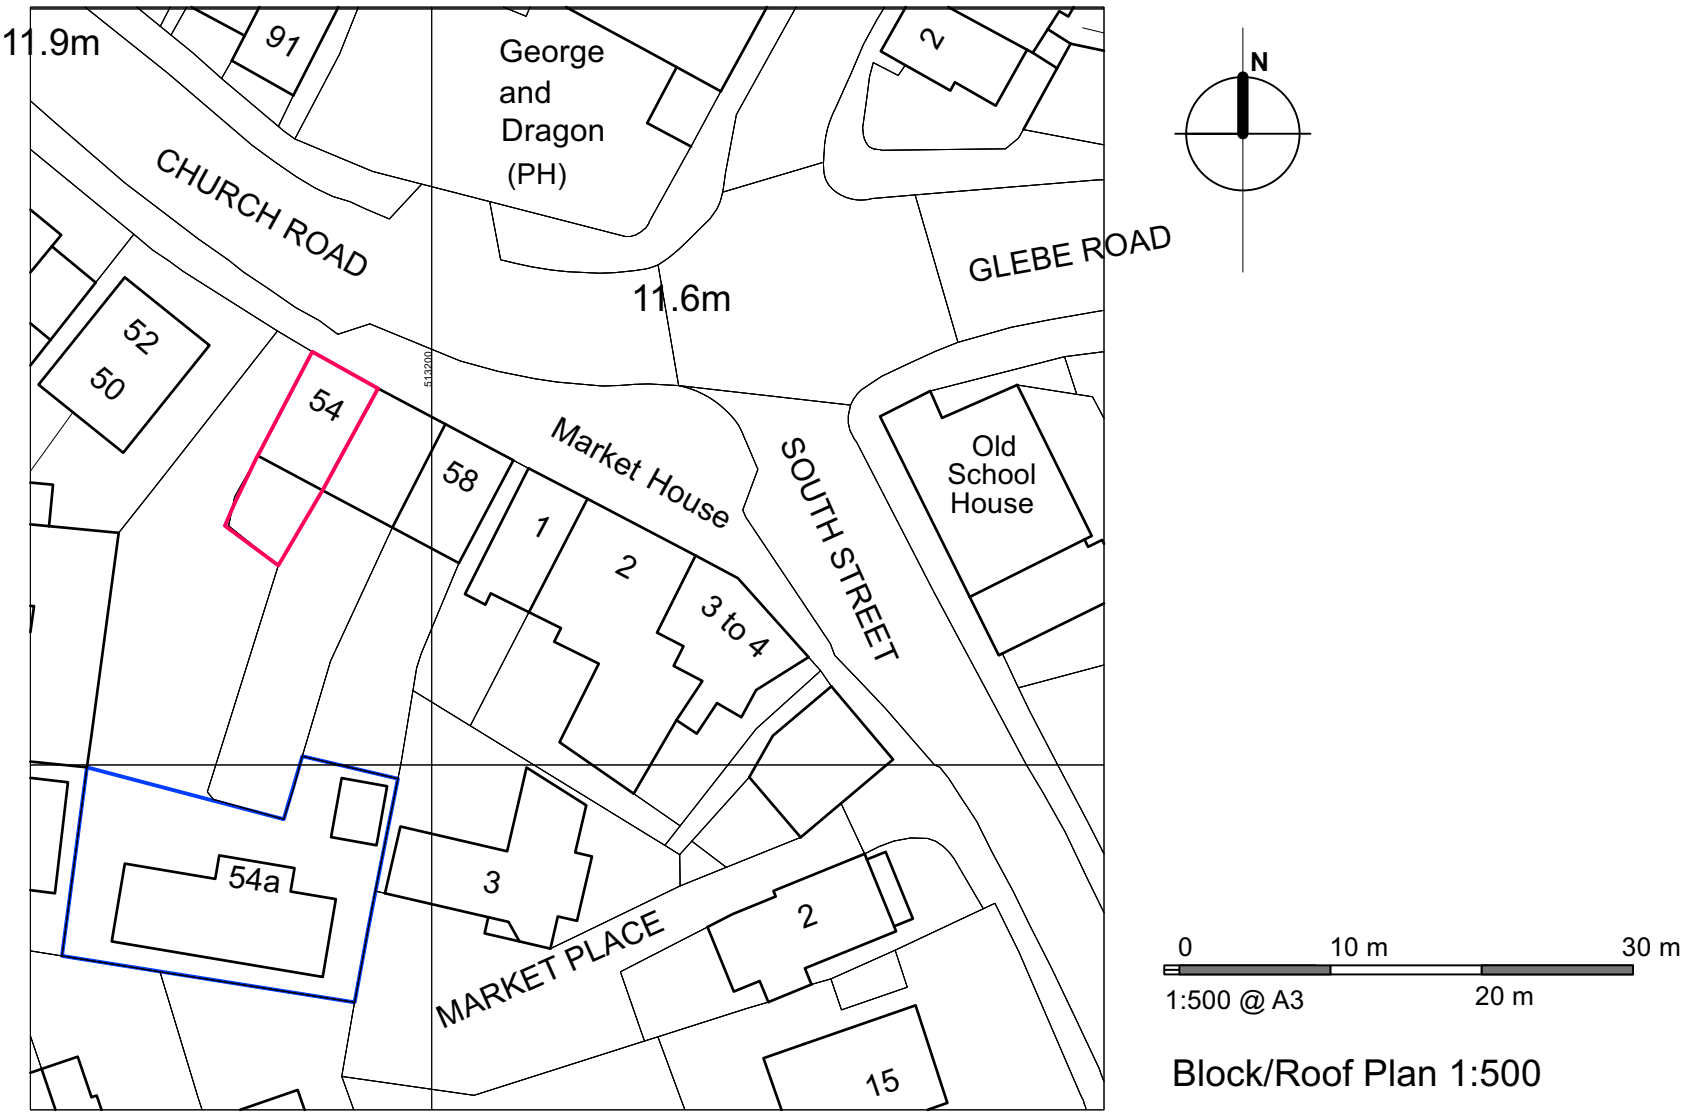

Block/Roof Plan 1:500

Moore:Design Consultancy

1 Exmoor Crescent Worthing West Sussex BN13 2PL

Tel: 01903 609607 Mobile: 07793 00 44 62 e-mail: g.moore.mdc@gmail.com

Client: MR AND MRS D WHIPP
Project: 54 CHURCH ROAD TARRING BN13 1HG
Drawing: LOCATION, AND BLOCK PLANS

Rev Date Amend Revision
Drg No: **510/26/P/01**
Scales: 1:1250, 1:500 Date: MARCH 2026
Drawn: gm Drawing Size: **A3**