




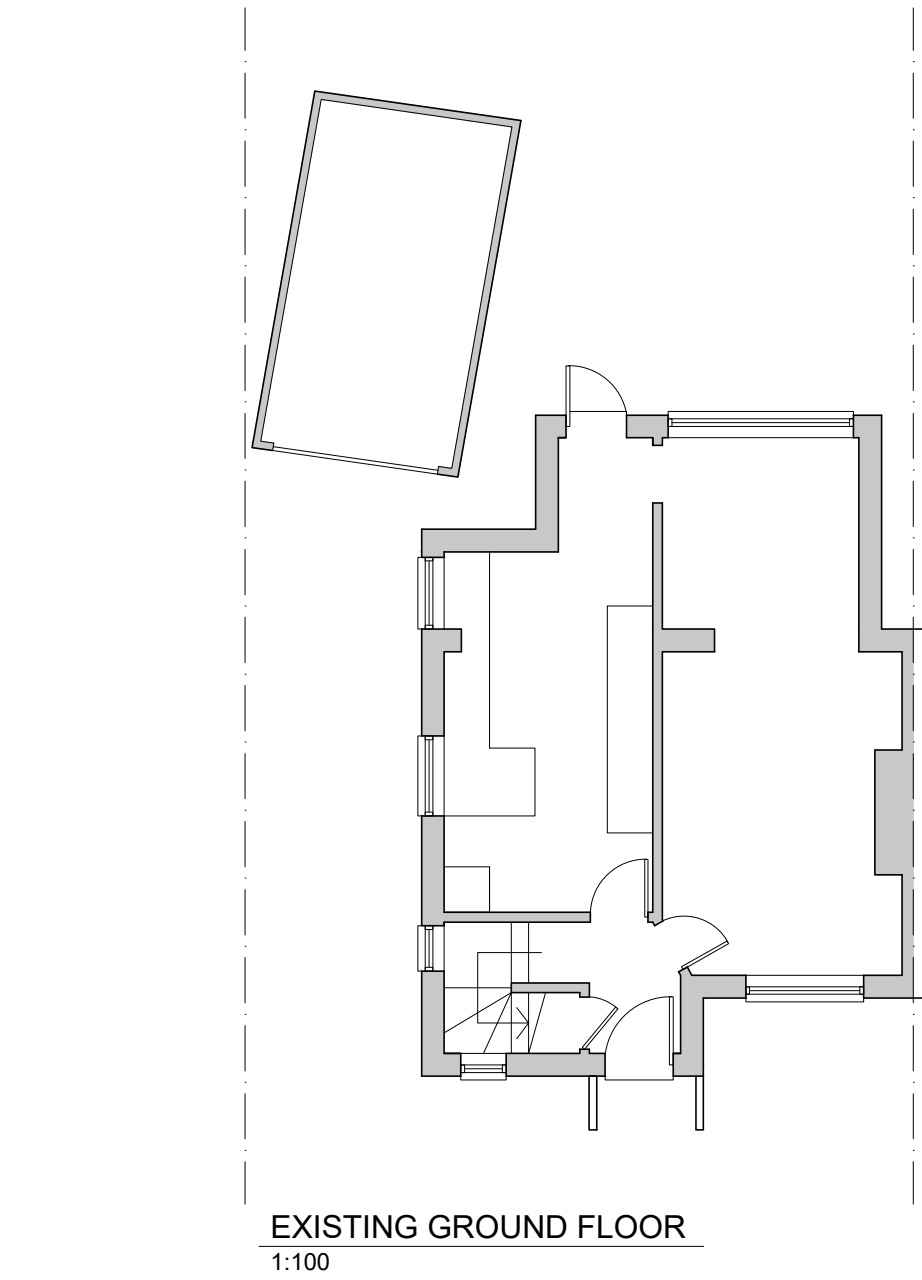


EXISTING GROUND FLOOR
1:100

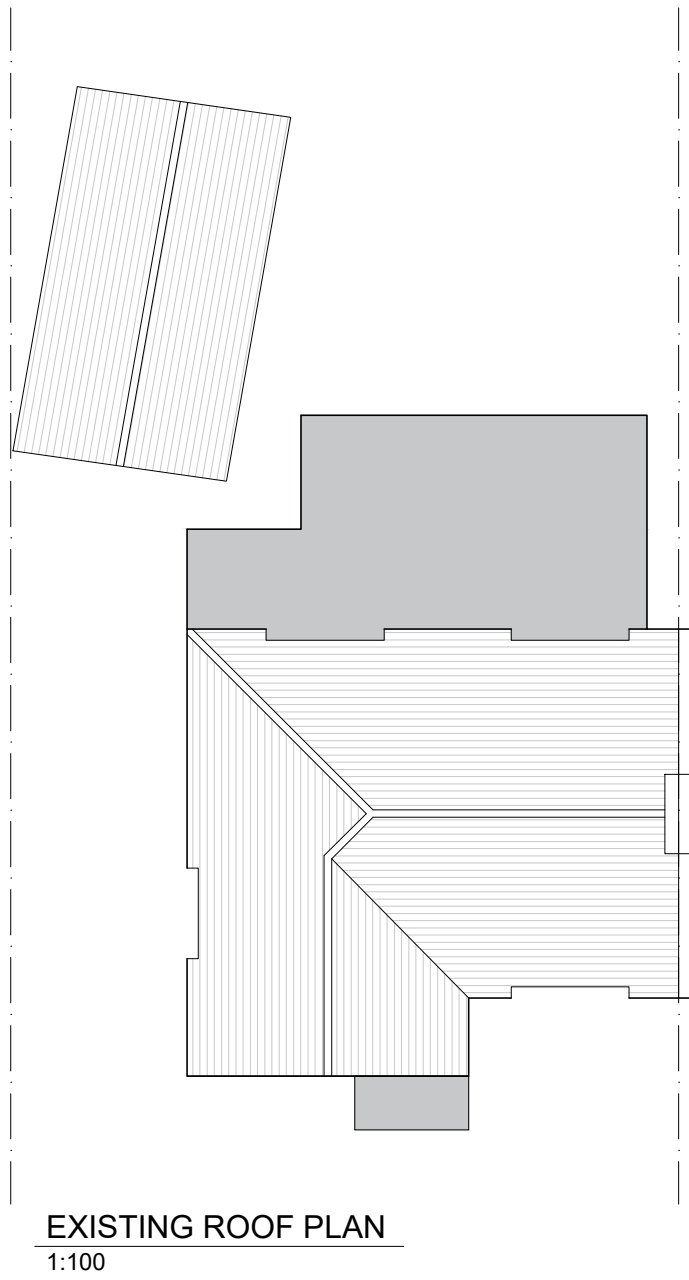


EXISTING ROOF PLAN
1:100

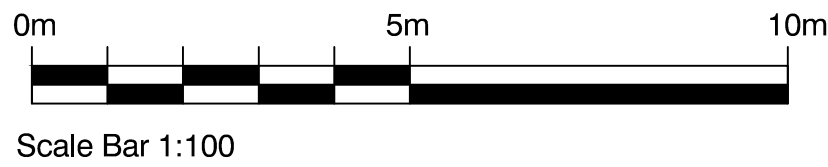

Scale Bar 1:100

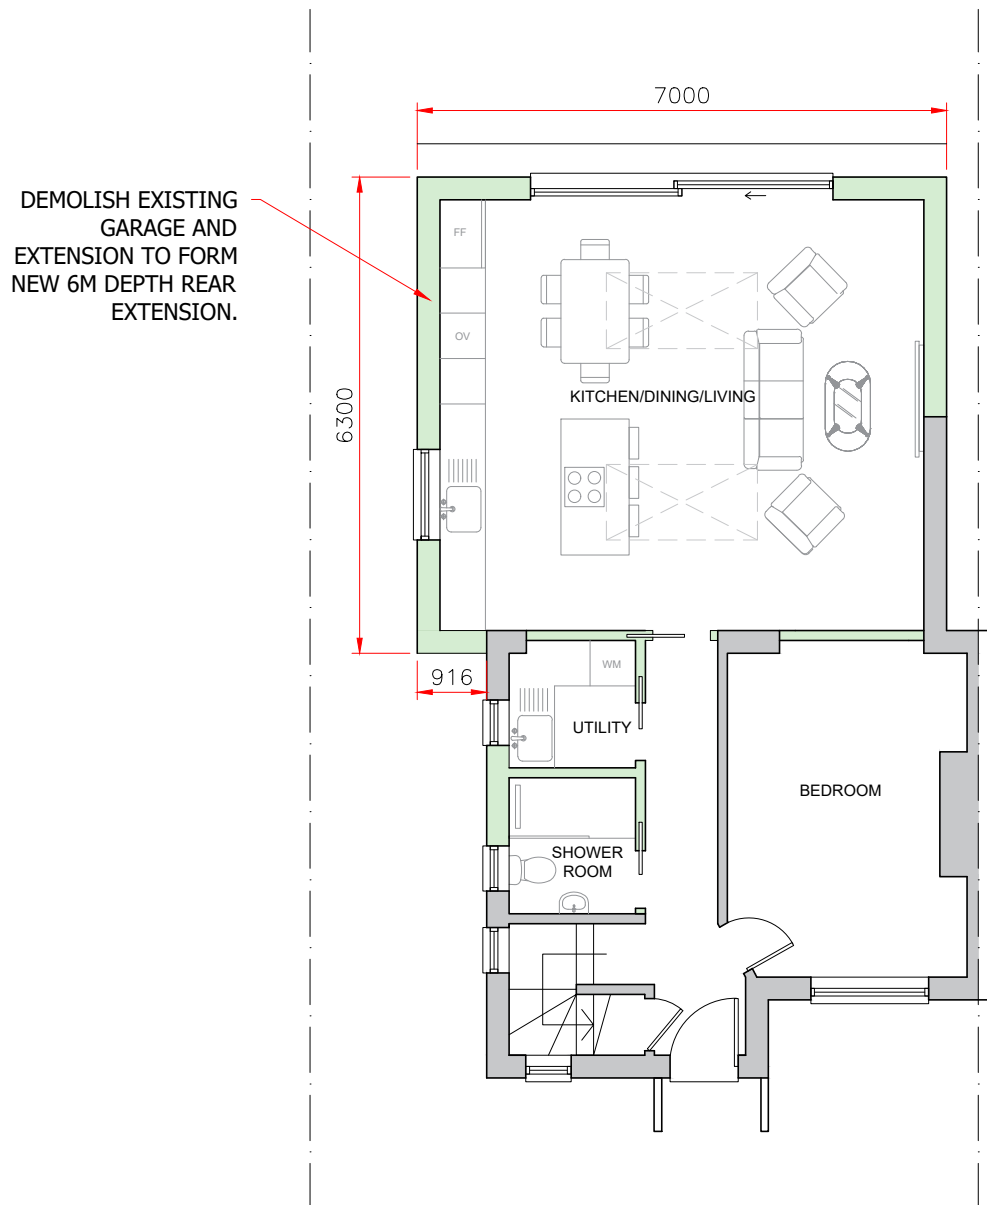

PROPOSED GROUND FLOOR
1:100

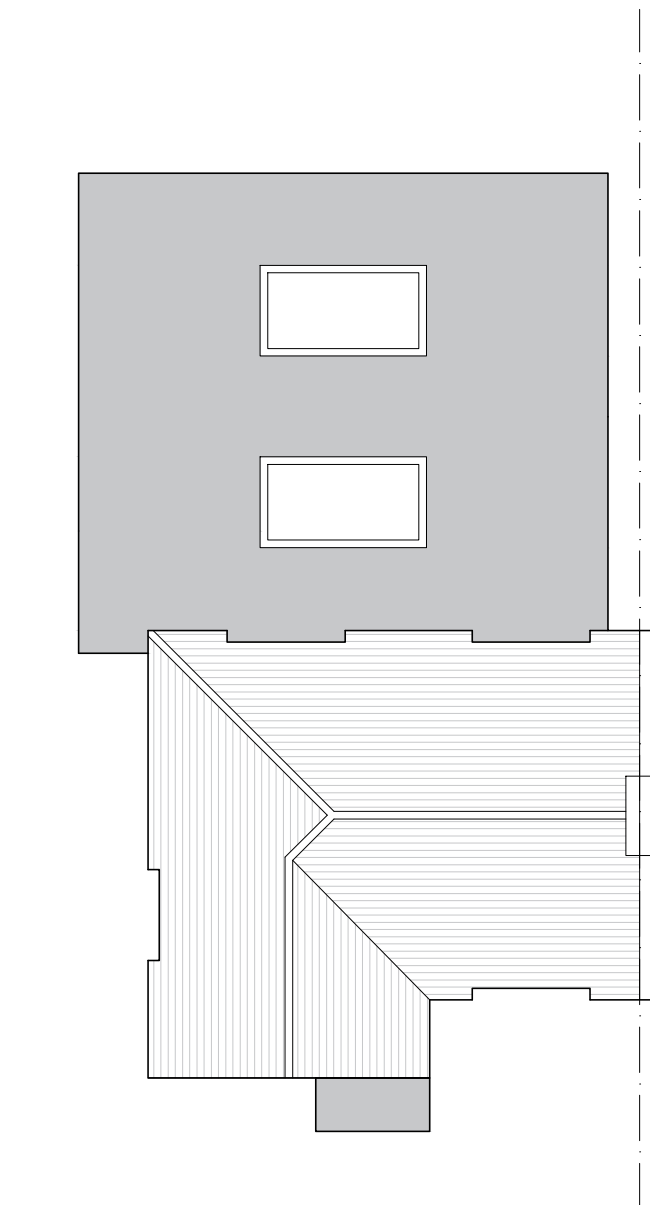


PROPOSED ROOF PLAN
1:100



EXISTING FRONT ELEVATION (N)
1:100



EXISTING SIDE ELEVATION (E)
1:100

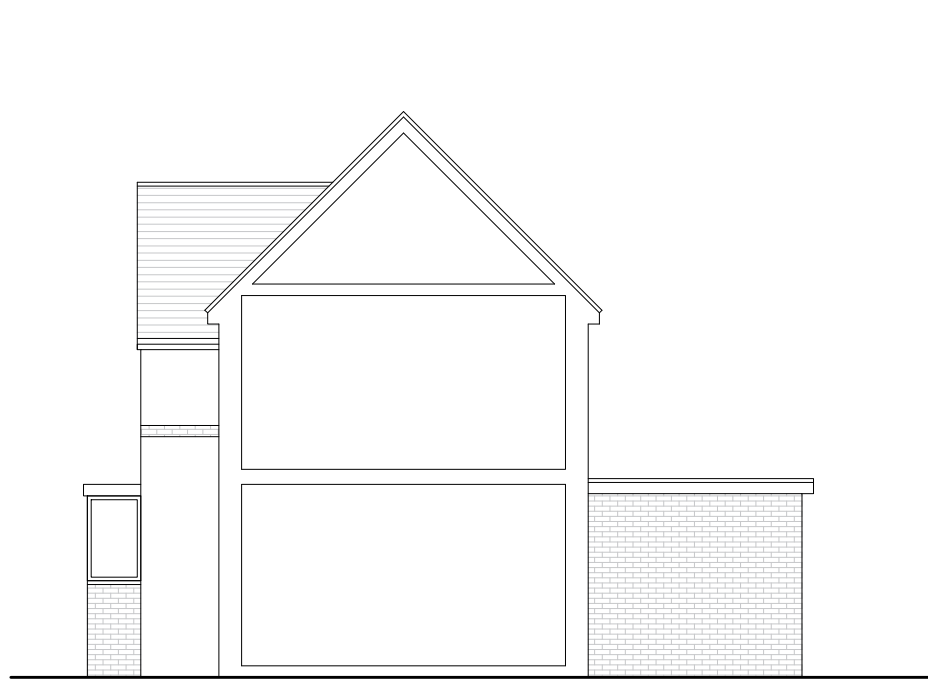

EXISTING SIDE SECTION/ELEVATION (W)
1:100




EXISTING REAR ELEVATION (S)
1:100




PROPOSED FRONT ELEVATION (N)
1:100




PROPOSED SIDE ELEVATION (E)
1:100

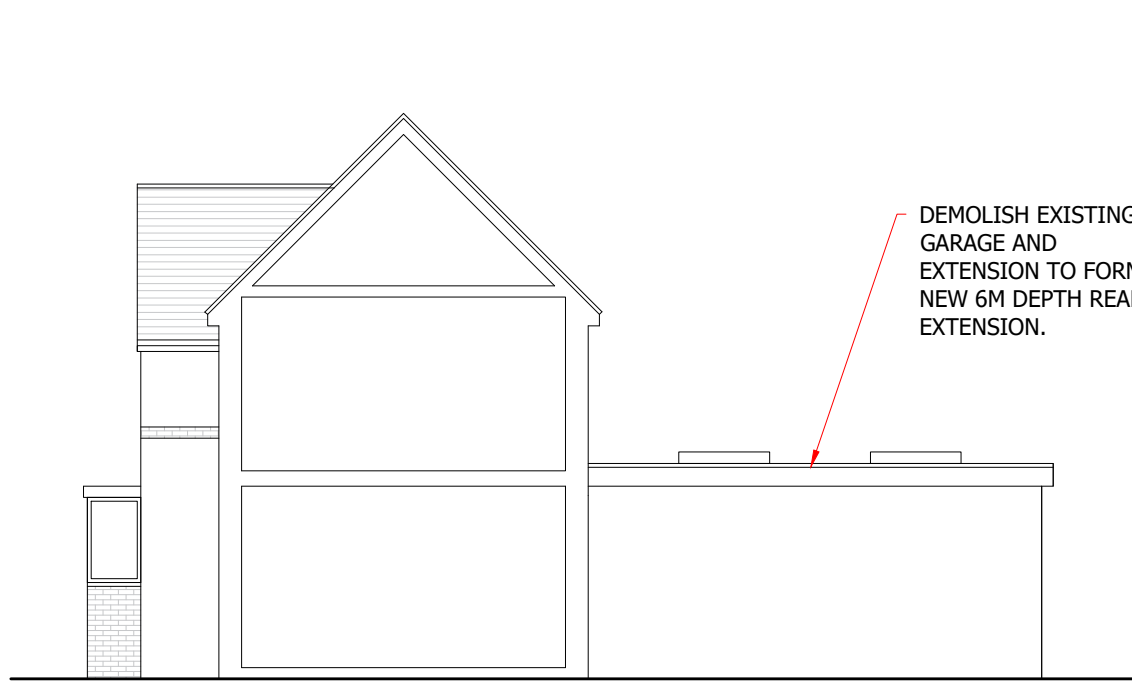


PROPOSED SIDE SECTION/ELEVATION (W)
1:100

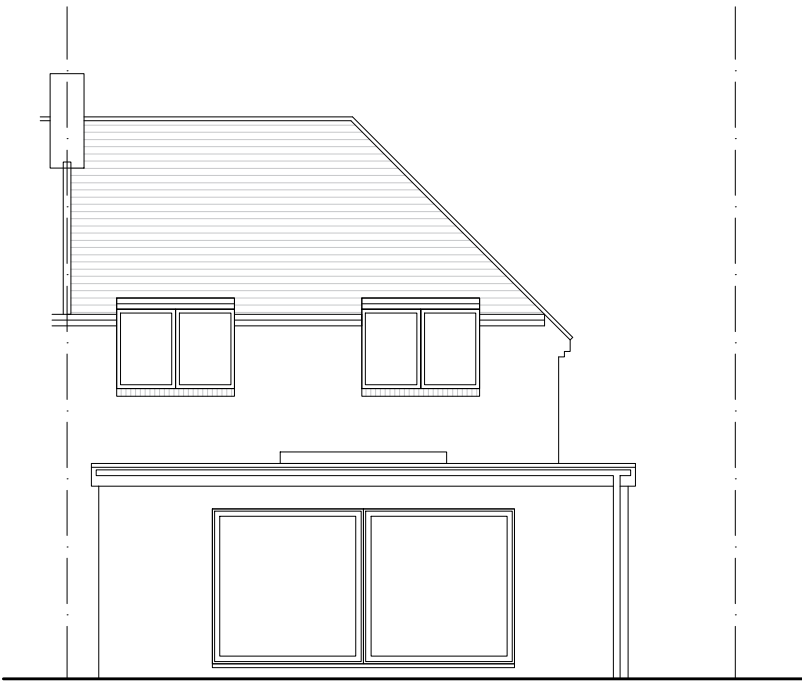



PROPOSED REAR ELEVATION (S)
1:100

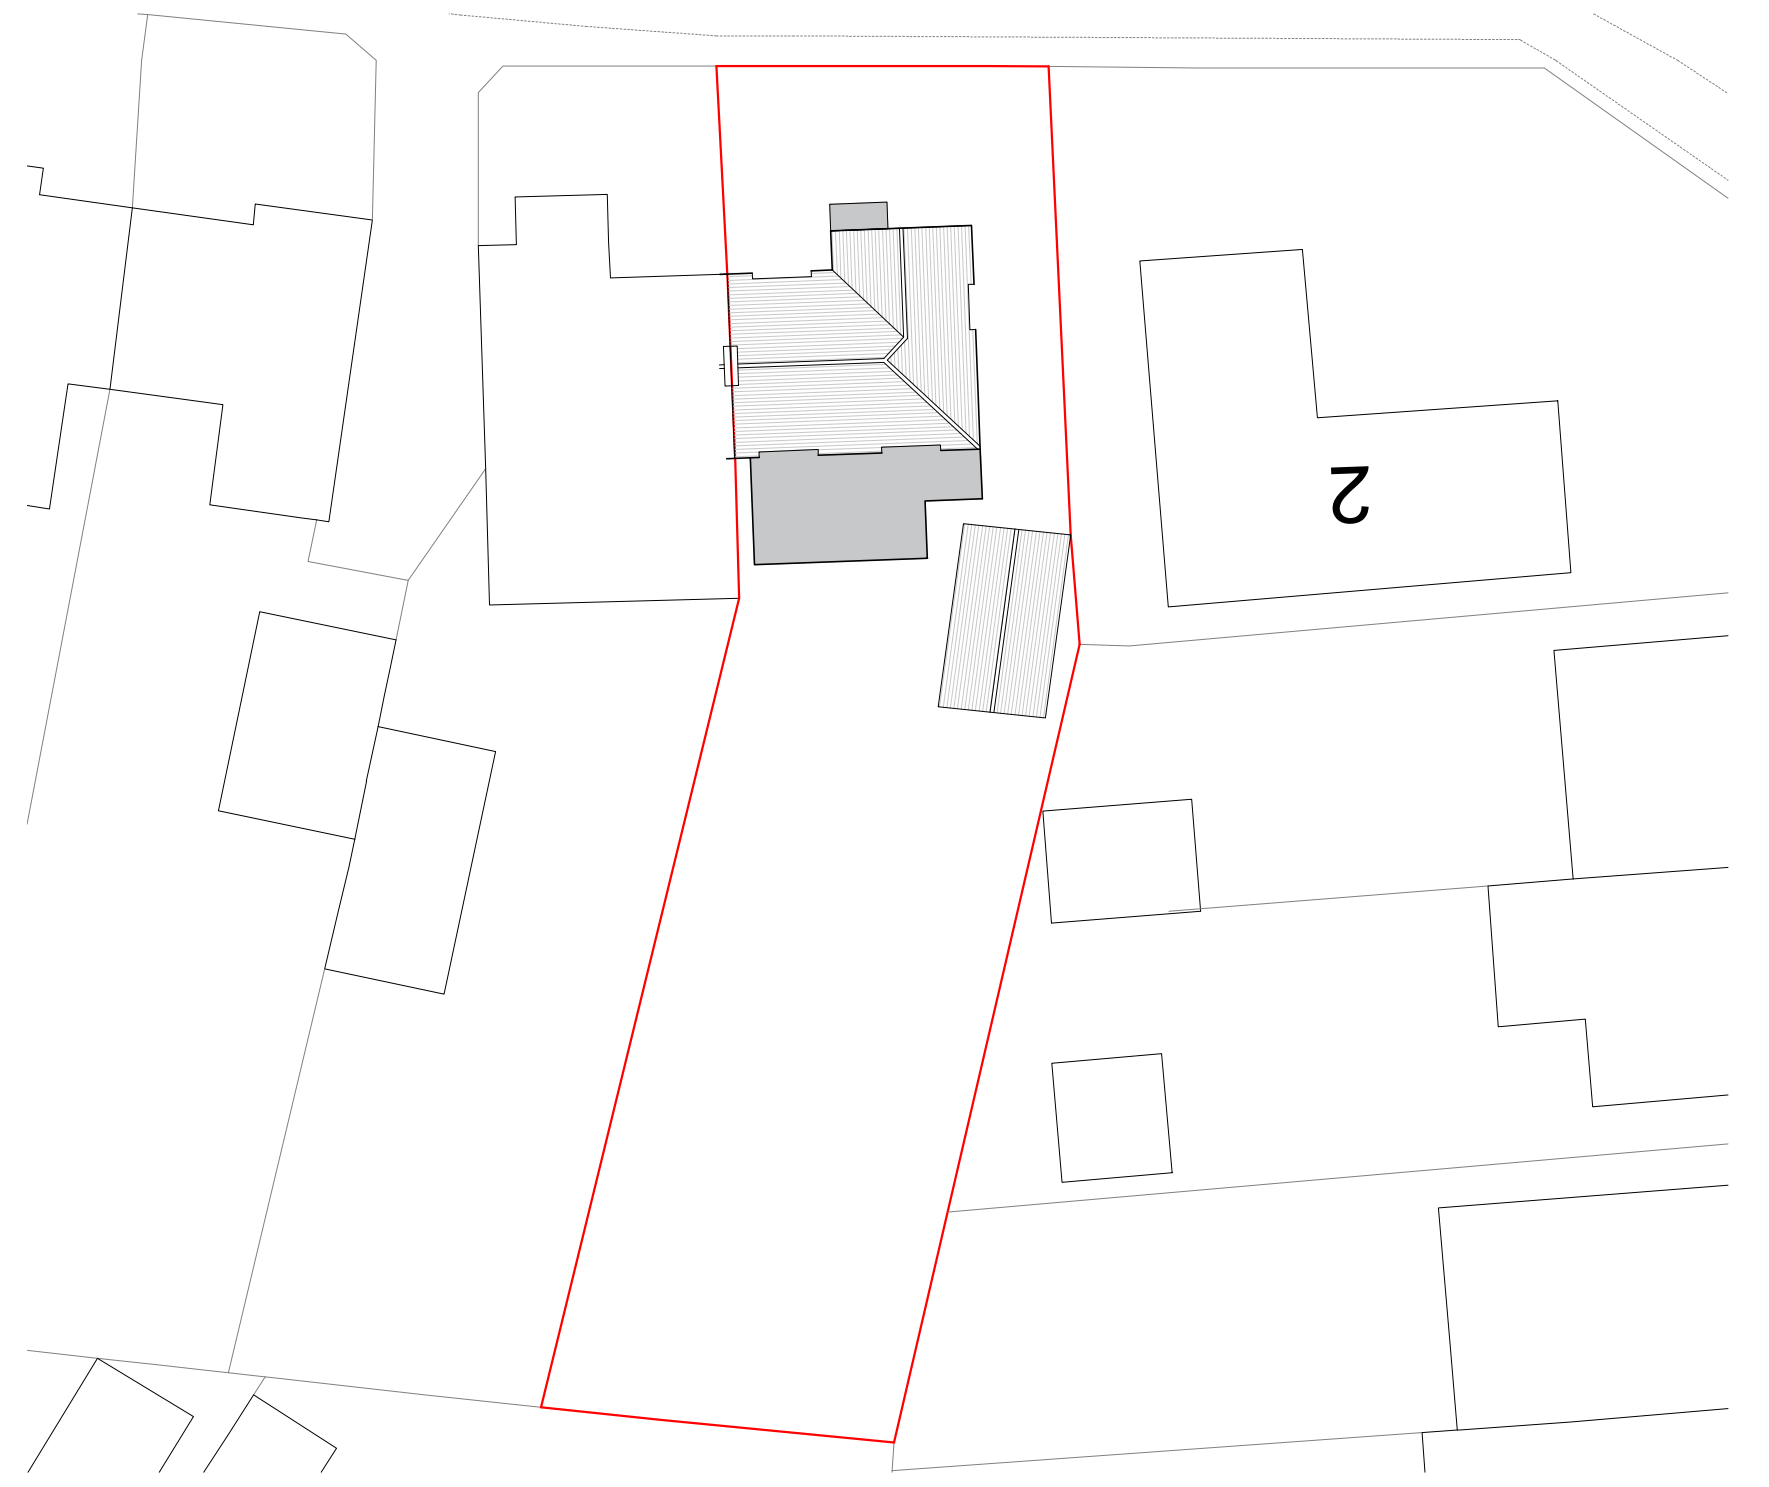


EXISTING SITE PLAN
1:200

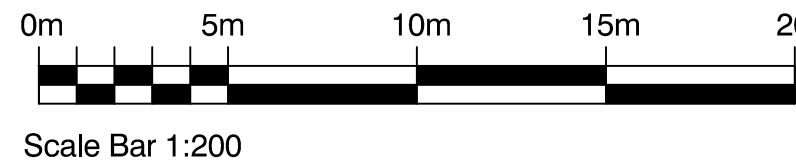



Scale Bar 1:200

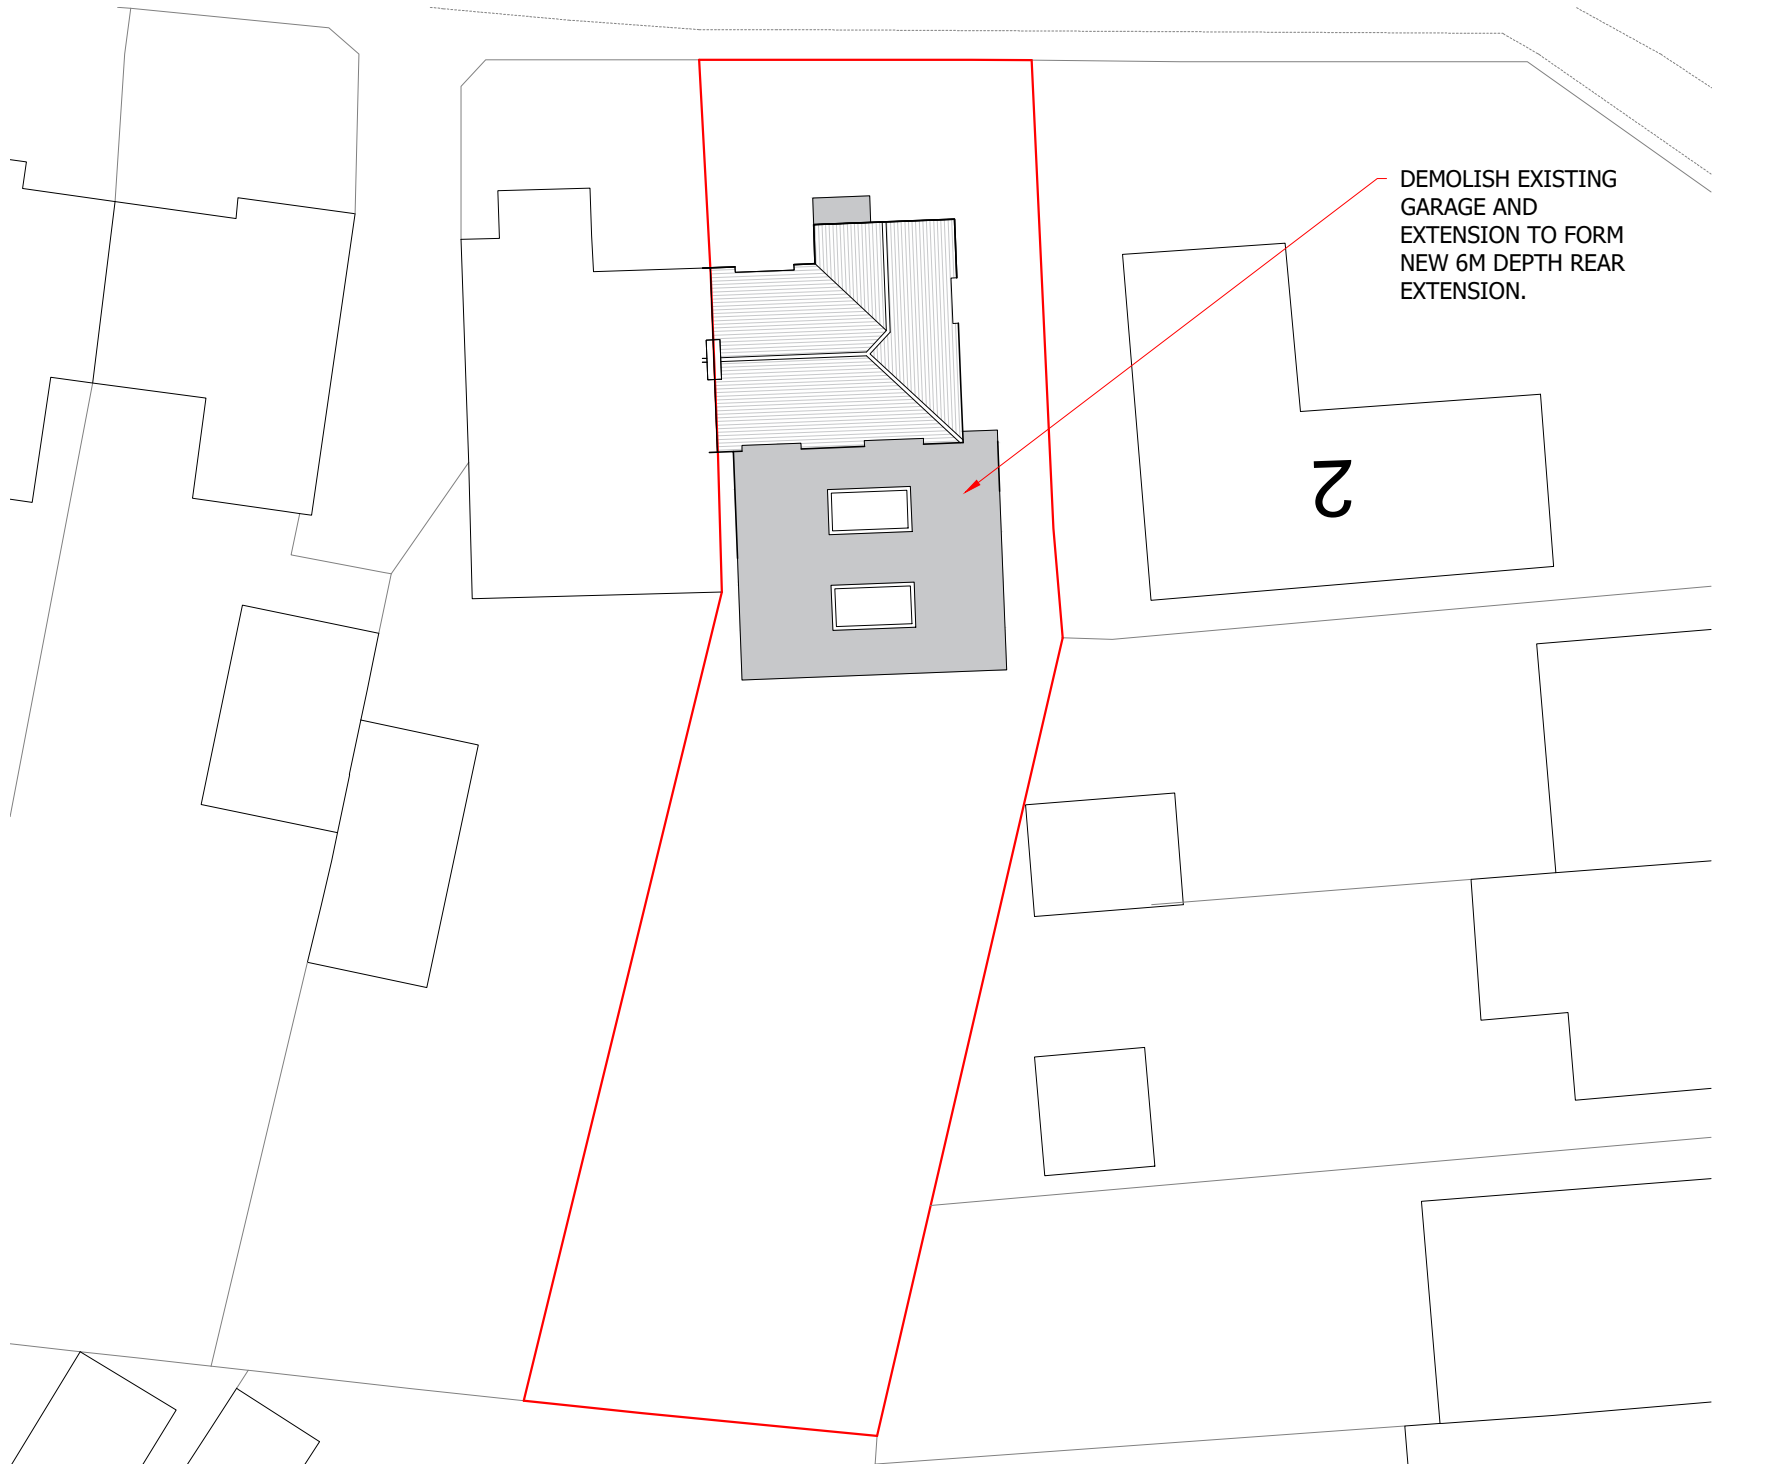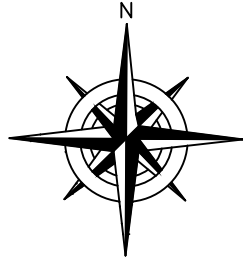

PROPOSED SITE PLAN
1:200

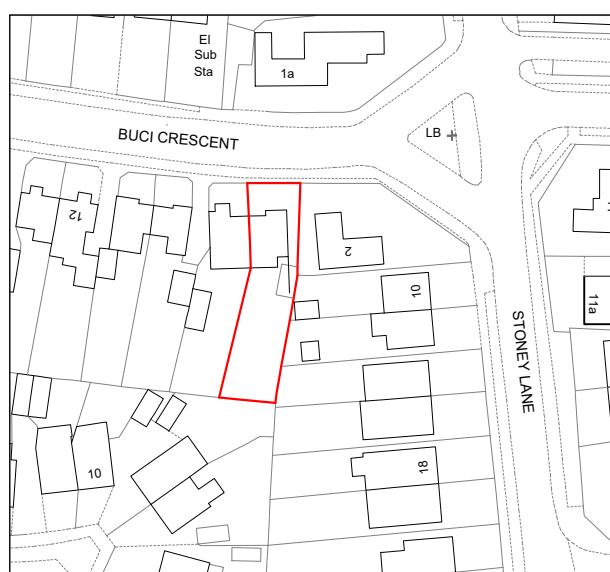

LOCATION PLAN
1:1250

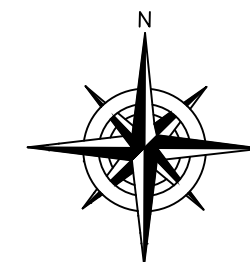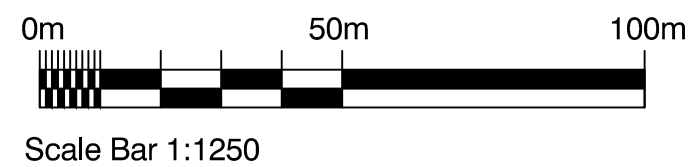

PROPOSED MATERIALS:
Render painted white to match existing house (painted brickwork)
White uPVC windows and doors to match existing house
Black uPVC rainwater goods
Grey coloured single ply membrane flat roof covering.



30 First Way
Preston
East Sussex, BN10 8GN
01793 631300
info@lightdesignservices.co.uk

Project
4 Buci Crescent,
Shoreham BN43 6LB
Drawing Title:
Proposed Property
Scale: (A3) Date: Revision:
1:100 Jun '26 -
Drawn By: Drawing No:
ML LDS26-BU-001
Drawing Issued for:
Planning - Concept