




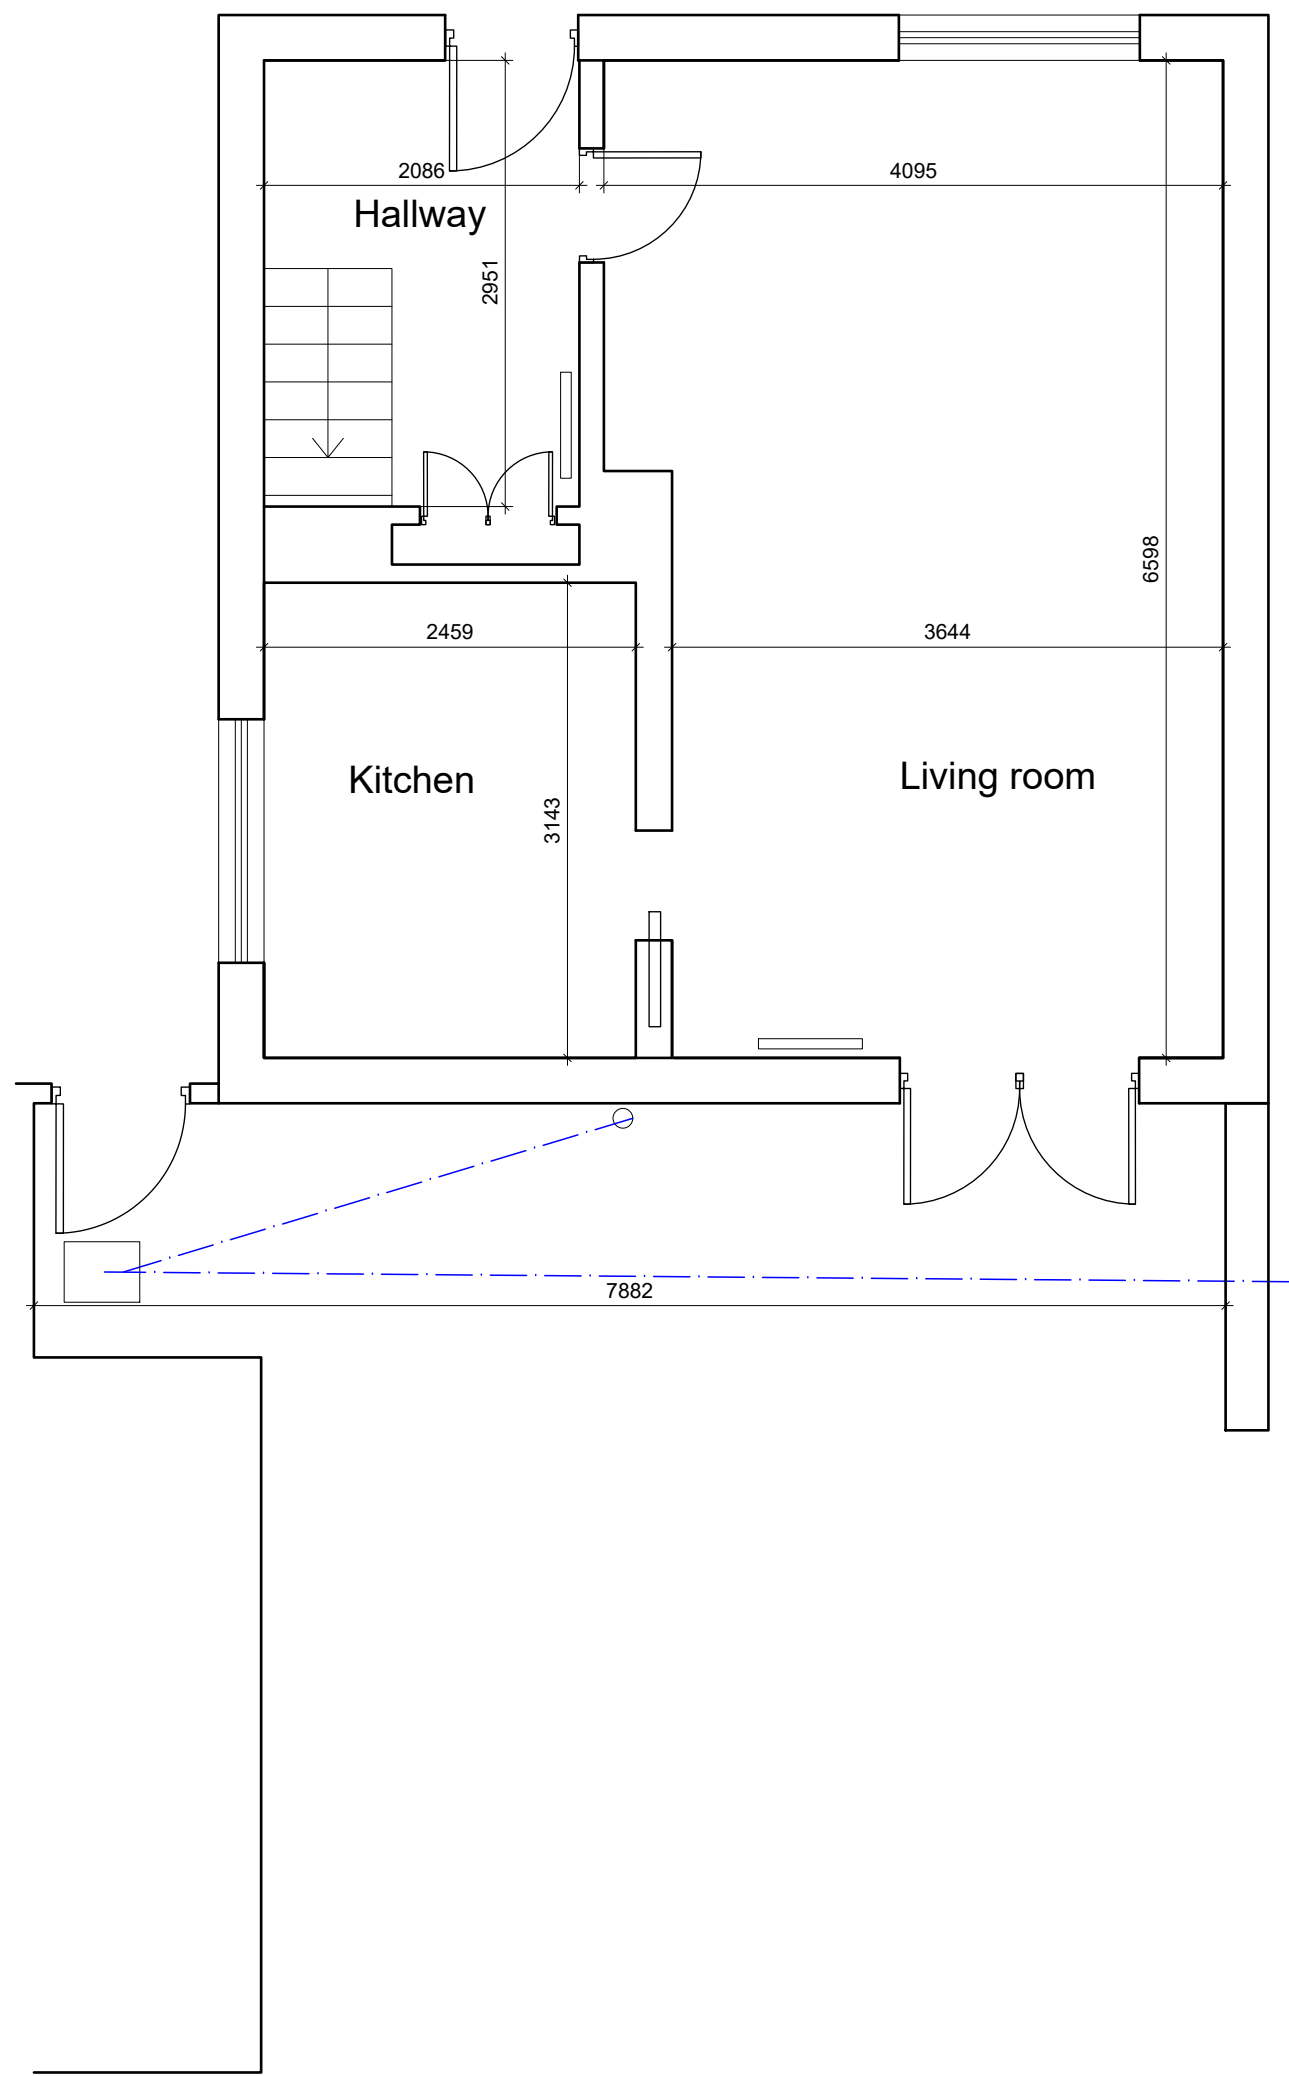

Existing Ground Floor Plan

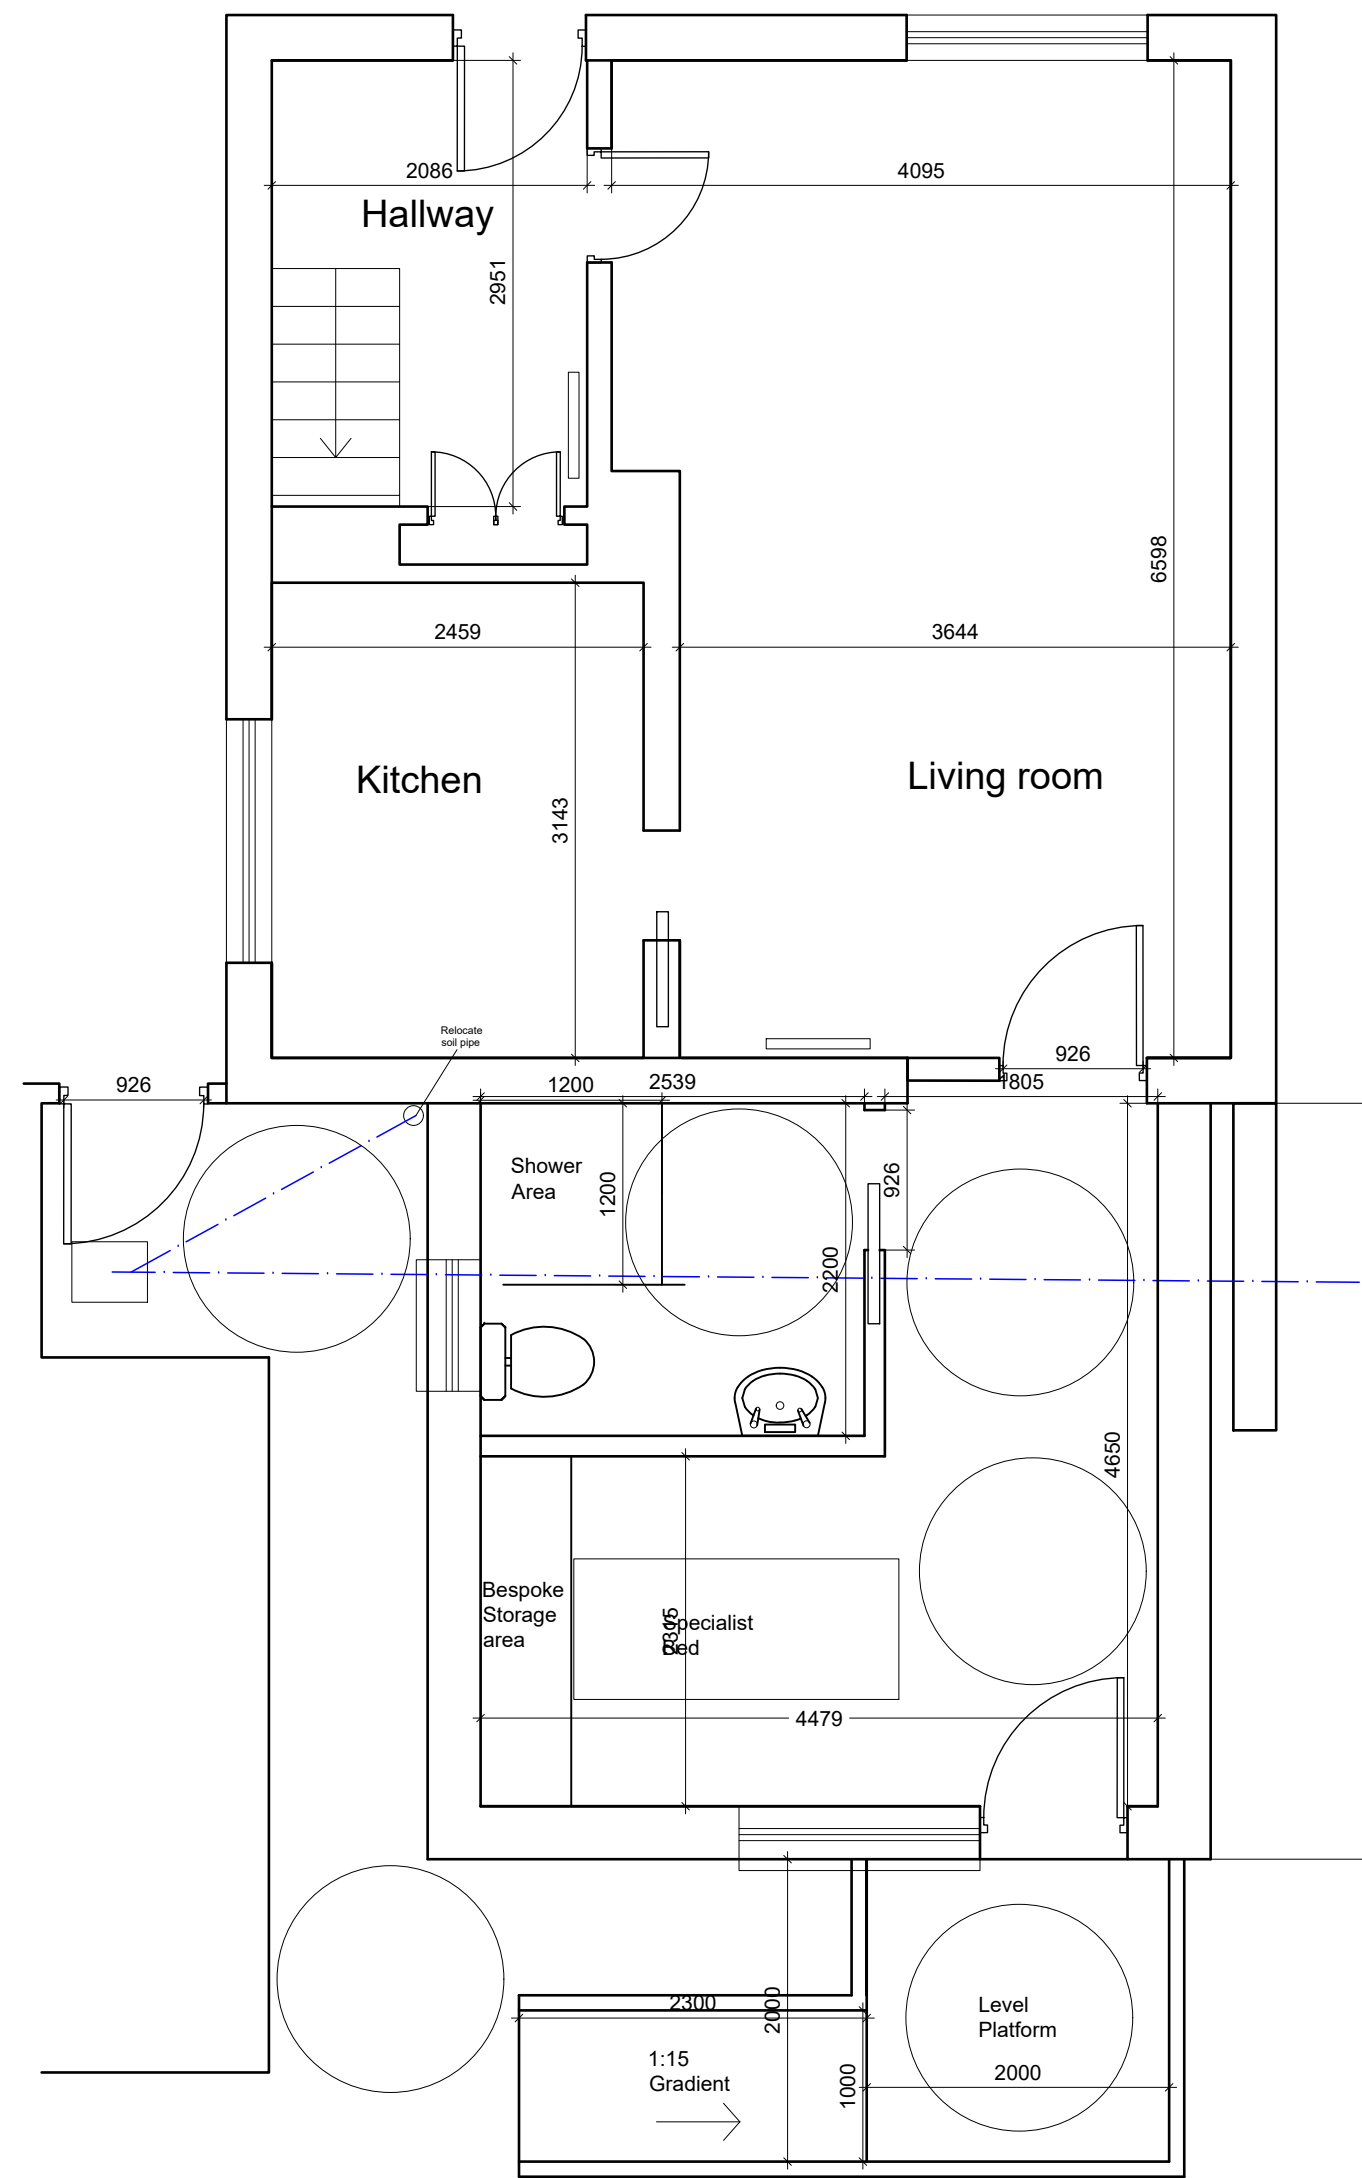

Proposed Ground Floor Plan Option 2

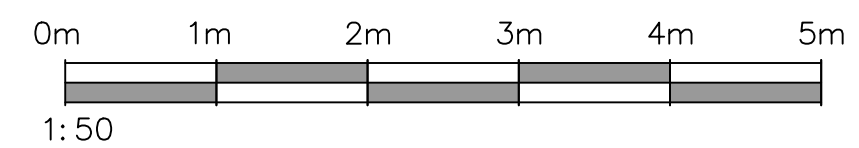

NOTES:

1. All dimensions are in mm and must be checked on site.
2. Drawings are to be read in conjunction with accompanying documents.
3. Any errors or inaccuracies should be brought to the attention of Amber Living.

Revision	Description	By	Date
A	Shifted the extension 150mm	DS	20/7/26

Contact Information

Unit 3, Tungsten Building,
George Street, Portslade,
Brighton, BN41 1RA

Tel: 01273 410836
Email: michael@amberliving.co.uk



Client Name: Mr & Mrs Valledor

Address: 7 The Avenue, Worthing, BN12 6HJ

Drawing Title: Existing and Proposed Option 2

Drawing Reference: DT/TheAvenue7 Date: 05/03/2026

Scale: 1:50 Paper: A2 Drawn By: DT Revision: - Direction: (North arrow pointing up)