




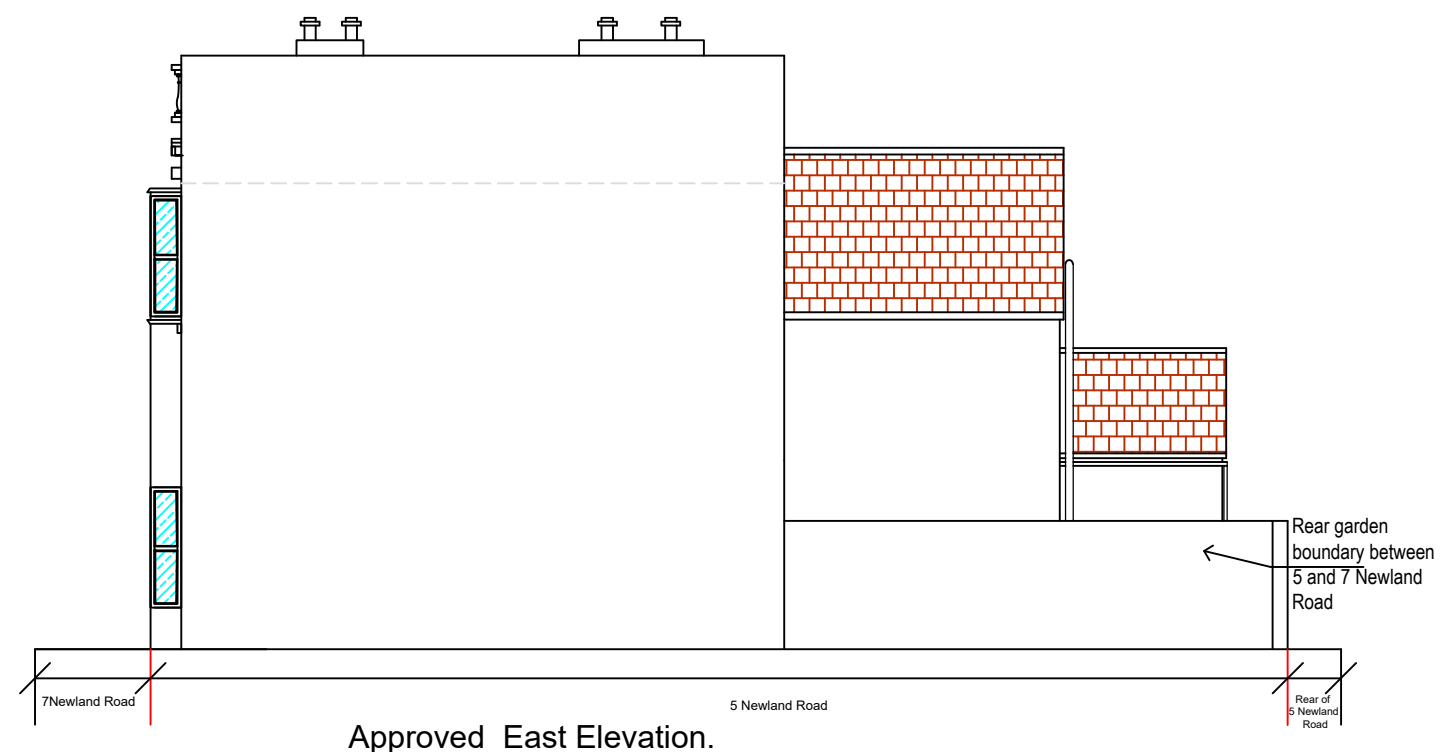

Approved East Elevation.

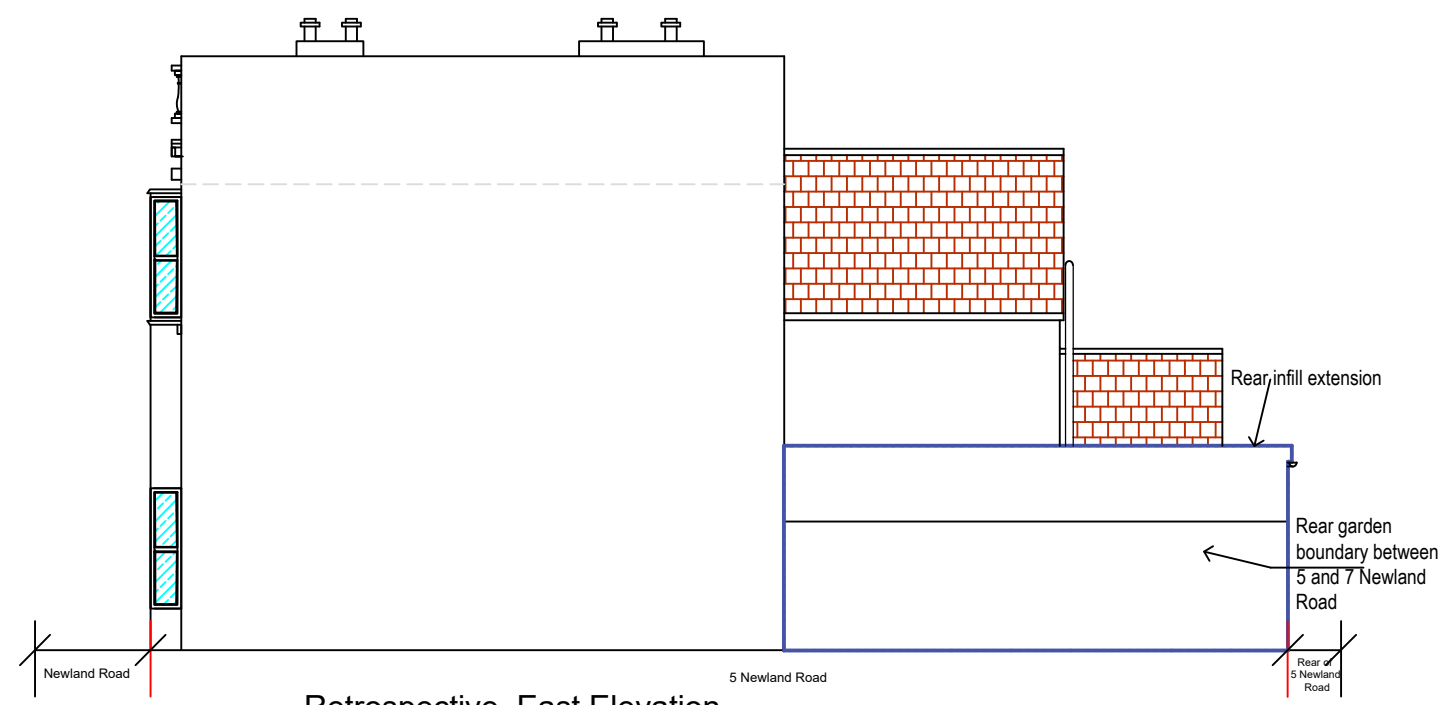

Retrospective East Elevation.

 

1:100 Scale Bar

GENERAL NOTES:

This drawing is copyright of Ghassan Consulting and should not be reproduced without the permission of Ghassan Consulting. This drawing must be read in conjunction with the Structure Engineer's report, Specification (Part of Planning Application document) and all other relevant documents and drawings.

Ghassan Consulting accepts no liability for any expense, loss or damage of whatsoever nature and however arising from any variation made to this drawing, or in the execution of the work to which it relates and which has not been referred to them without their approval obtained.

Ghassan Consulting
Architectural Technologist
Tel: 077899 57 606
info@ghassanconsulting.com

Drawing Name:
Retrospective and Approved East Elevations

Application Type:
Retrospective Side Rear Infill Full Planning.

SITE / PROPERTY:

5 Newland Road, Worthing,
BN11 1JR.

Drawn by: <i>Ahmed Abuorof.</i> <i>Bsc (HONS)</i> <i>Architectural</i> <i>Technologist</i>	Date: 22/07/2026
--	-------------------------

Scale 1:100 at **A3 Paper**