



AMENDMENT 1

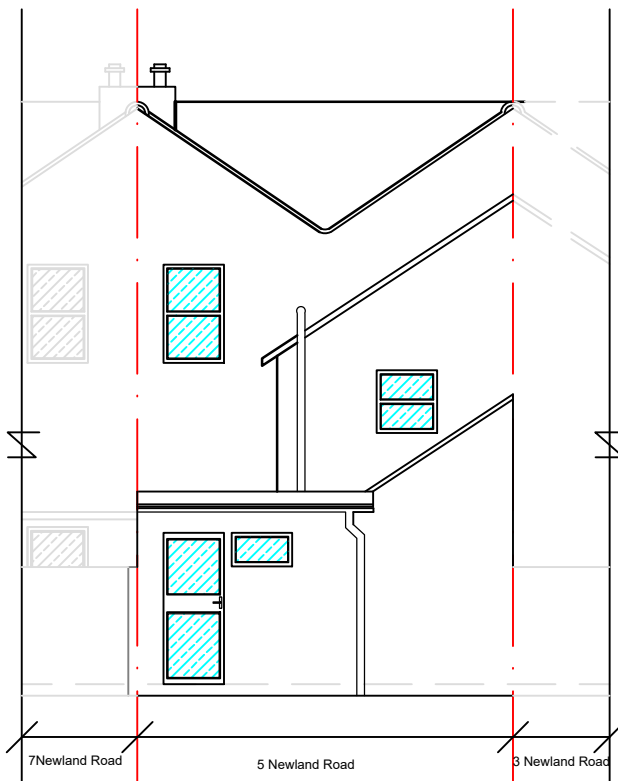


Retrospective North (REAR) Elevation

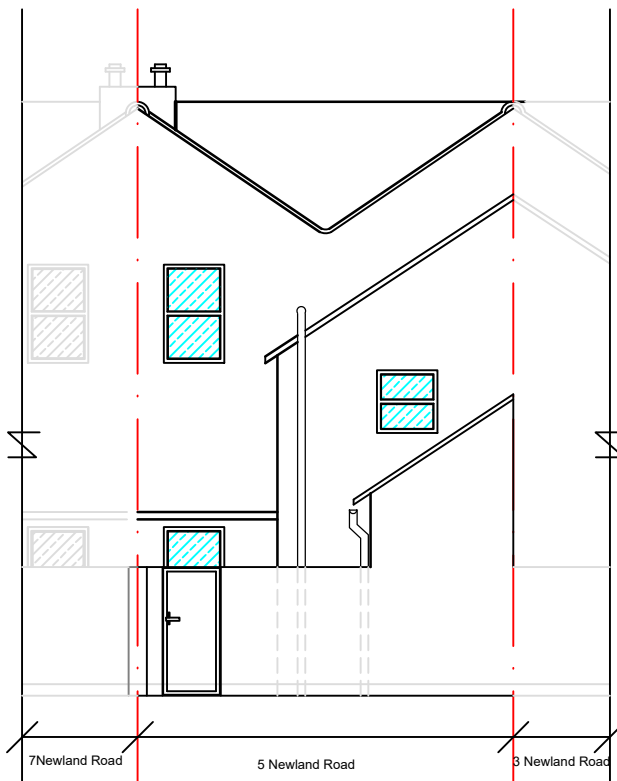

North (REAR) Elevation
Approved Rear Elevation
APPLICATION NUMBER: AWDM/0091/19



South (FRONT) Elevation
Approved Front Elevation **NO CHANGES**
APPLICATION NUMBER: AWDM/0091/19

 

1:100 Scale Bar

GENERAL NOTES:
This drawing is copyright of Ghassan Consulting and should not be reproduced without the permission of Ghassan Consulting. This drawing must be read in conjunction with the Structure Engineer's report, Specification (Part of Planning Application document) and all other relevant documents and drawings.
Ghassan Consulting accepts no liability for any expense, loss or damage of whatsoever nature and however arising from any variation made to this drawing, or in the execution of the work to which it relates and which has not been referred to them without their approval obtained.

Ghassan Consulting
Architectural Technologist
Tel: 077899 67 606
info@ghassanconsulting.com

Drawing Name:
Retrospective and Approved South, North Elevations

Application Type:
Retrospective Side Rear Infill Full Planning.

SITE / PROPERTY:
5 Newland Road, Worthing,
BN111JR.

Drawn by:	Date:
<i>Ahmed Abuorof.</i> <i>Bsc (HONS)</i> <i>Architectural</i> <i>Technologist</i>	09/08/2026

Scale 1:100 at **A3 Paper**