




SCALE BAR
1:100 @ A3

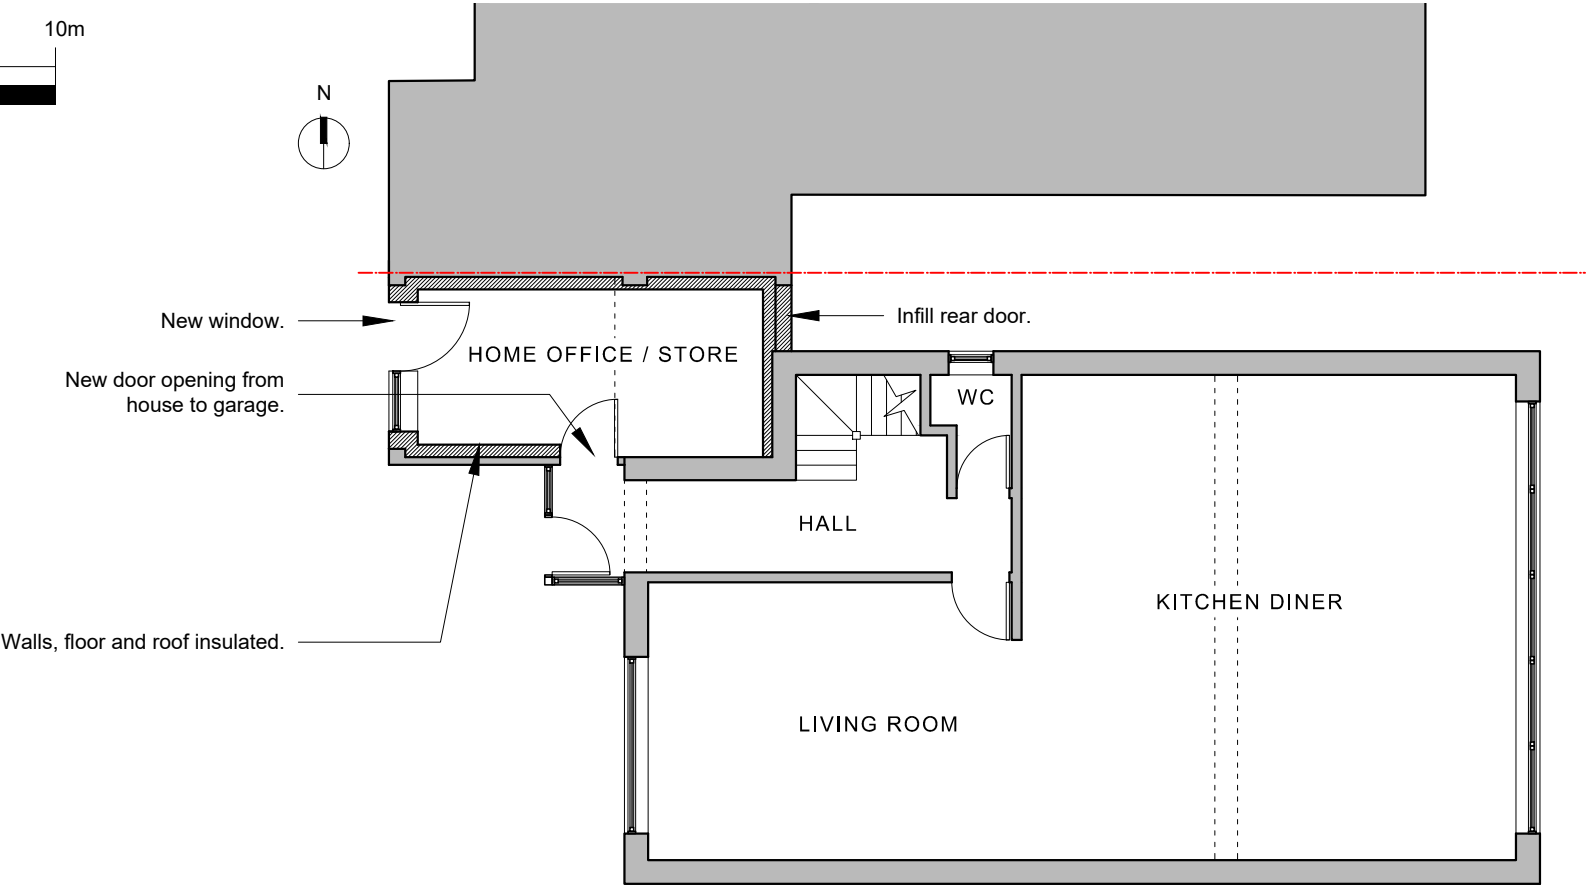


01
D.01 GROUND FLOOR PLAN
AS PROPOSED




New window.

02
D.01 FRONT (WEST) ELEVATION
AS PROPOSED

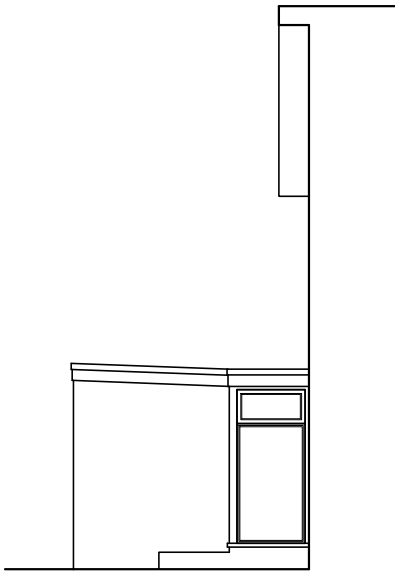


Rear door blocked up.

03
D.01 SIDE (SOUTH) ELEVATION
AS PROPOSED

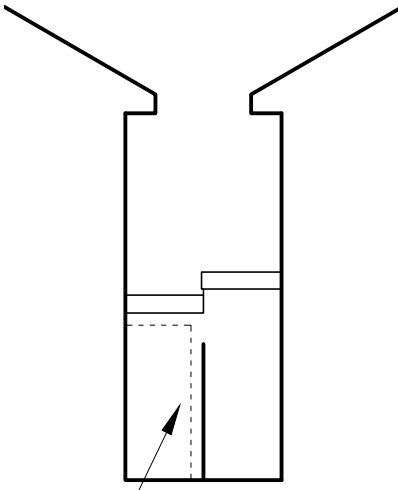

04
D.01 REAR (EAST) ELEVATION
AS PROPOSED

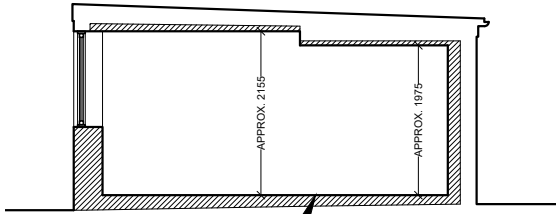

Floor, walls and roof insulated.

05
D.01 SECTION
AS PROPOSED

DO NOT SCALE FROM THIS DRAWING
EXCEPT FOR PLANNING
DRAWING TO BE READ IN CONJUNCTION WITH ALL OTHER ARCHITECT'S
AND ENGINEER'S CONTRACT DRAWING & SPECIFICATIONS.
ANY DISCREPANCIES MUST BE BROUGHT TO THE ATTENTION OF THE
ARCHITECT IMMEDIATELY.
THE CONTRACTOR MUST VERIFY ALL DIMENSIONS BY SITE
MEASUREMENT BEFORE ORDERING MATERIALS OR MANUFACTURING
COMPONENTS.
SUBSTITUTE MATERIALS & PRODUCTS TO THOSE NAMED WILL BE
ACCEPTABLE IF PROVEN TO BE OF EQUAL OR HIGHER PERFORMANCE
AND NOT IN CONFLICT WITH OTHER ELEMENTS.

NOTES

REV	DATE	DESCRIPTION
A	04/12/25	Revised with door to front elevation
B	09/12/25	Door and window swapped, issued for LDC
C	12/12/25	Scale bar added.
D	06/01/26	Annotation to converted garage revised.

FOR PLANNING

JOB TITLE
GARAGE CONVERSION AT
11 COLNE CLOSE, WORTHING

DRAWING TITLE
PLANS AND ELEVATIONS
AS PROPOSED

JOB No	DWG No	REV
COL	D.01	D
DRAWN BY	SCALE (@A3)	DATE
ML	1:100	12/25

LIGGINS WAINWRIGHT ARCHITECTURE

TEL: 07503 352499
E - MAIL: INFO@LW-ARCHITECTURE.CO.UK