


This drawing is copyright and may not be copied or reproduced without the written consent of Finola Brady Architectural Services.

The contractor is responsible for setting out and must check all levels and dimensions prior to work being put in hand.


This drawing should not be scaled. Only written dimensions are to be taken in respect of this project.

The designer is to be immediately notified of any suspect omissions or discrepancies.

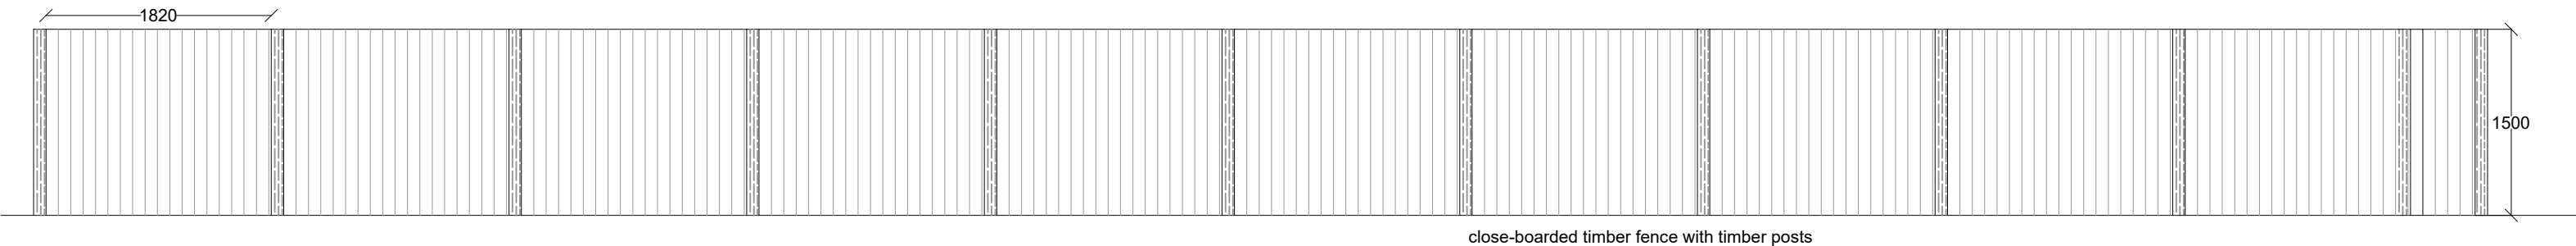


Proposed West Elevation @ 1 : 50

close-boarded timber fence with timber posts

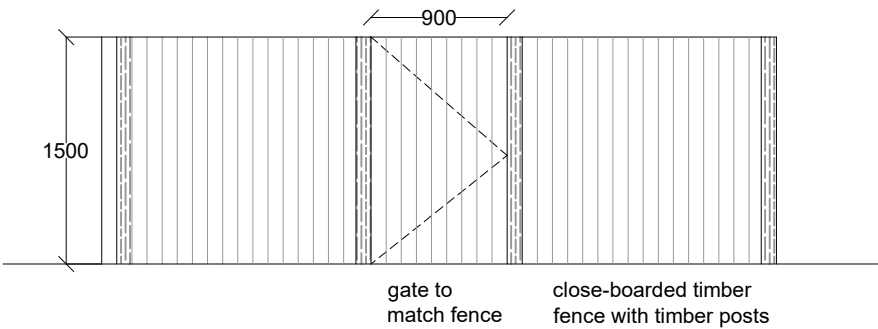

Proposed South Elevation @ 1 : 50

 

Example of Fence Design - NTS

Rev. A	25.03.26	Fence design amended in response to planning officer comments	FB
fb FINOLA BRADY ARCHITECTURAL SERVICES Finola Brady Architectural Services TEL 07960 235756 www.fbarchitectural.co.uk			
Site Location :		Fitzalan Howard Day Centre, Pavilion Road, Worthing, BN14 7EF	
Project Name :		Change of Use to Day Nursery	
Drawing Name :		Proposed Elevations	
Drawing No:		FB26-0204 PL01A	Scale : 1 : 50 @ A3
Date :		10th February 2026	