



PLANNING ONLY

WILDLIFE IMAGES


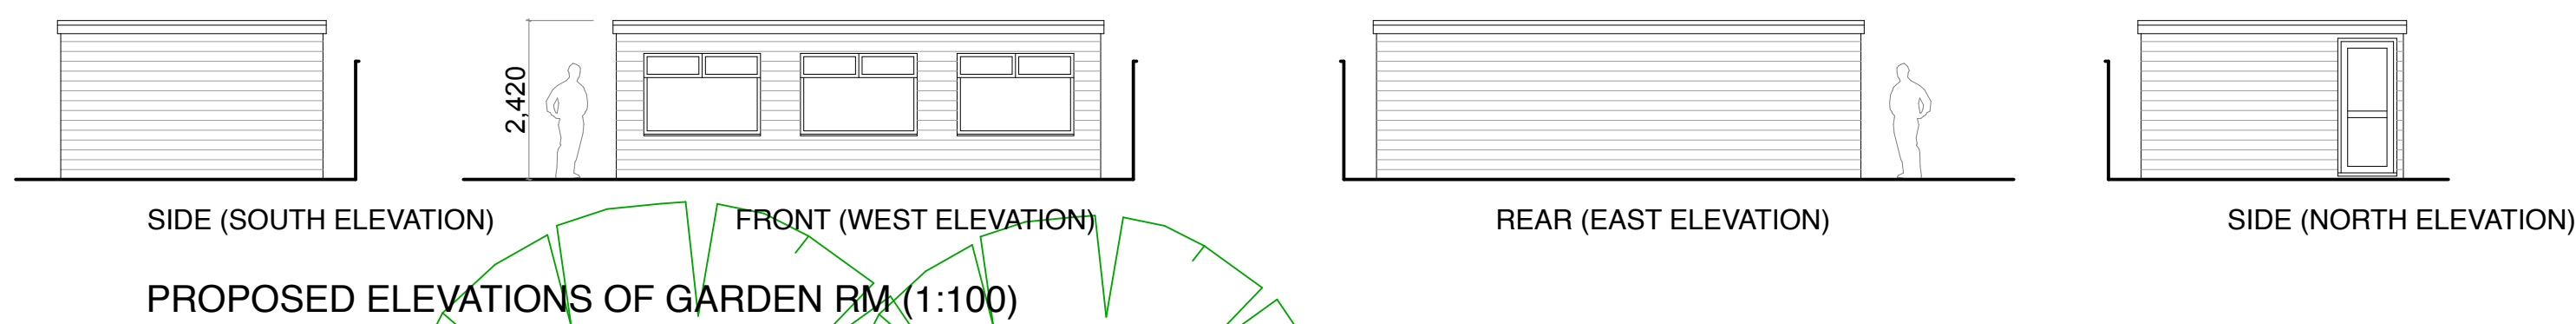


PHOTO OF GARDEN ROOM



PHOTO OF GARDEN ROOM

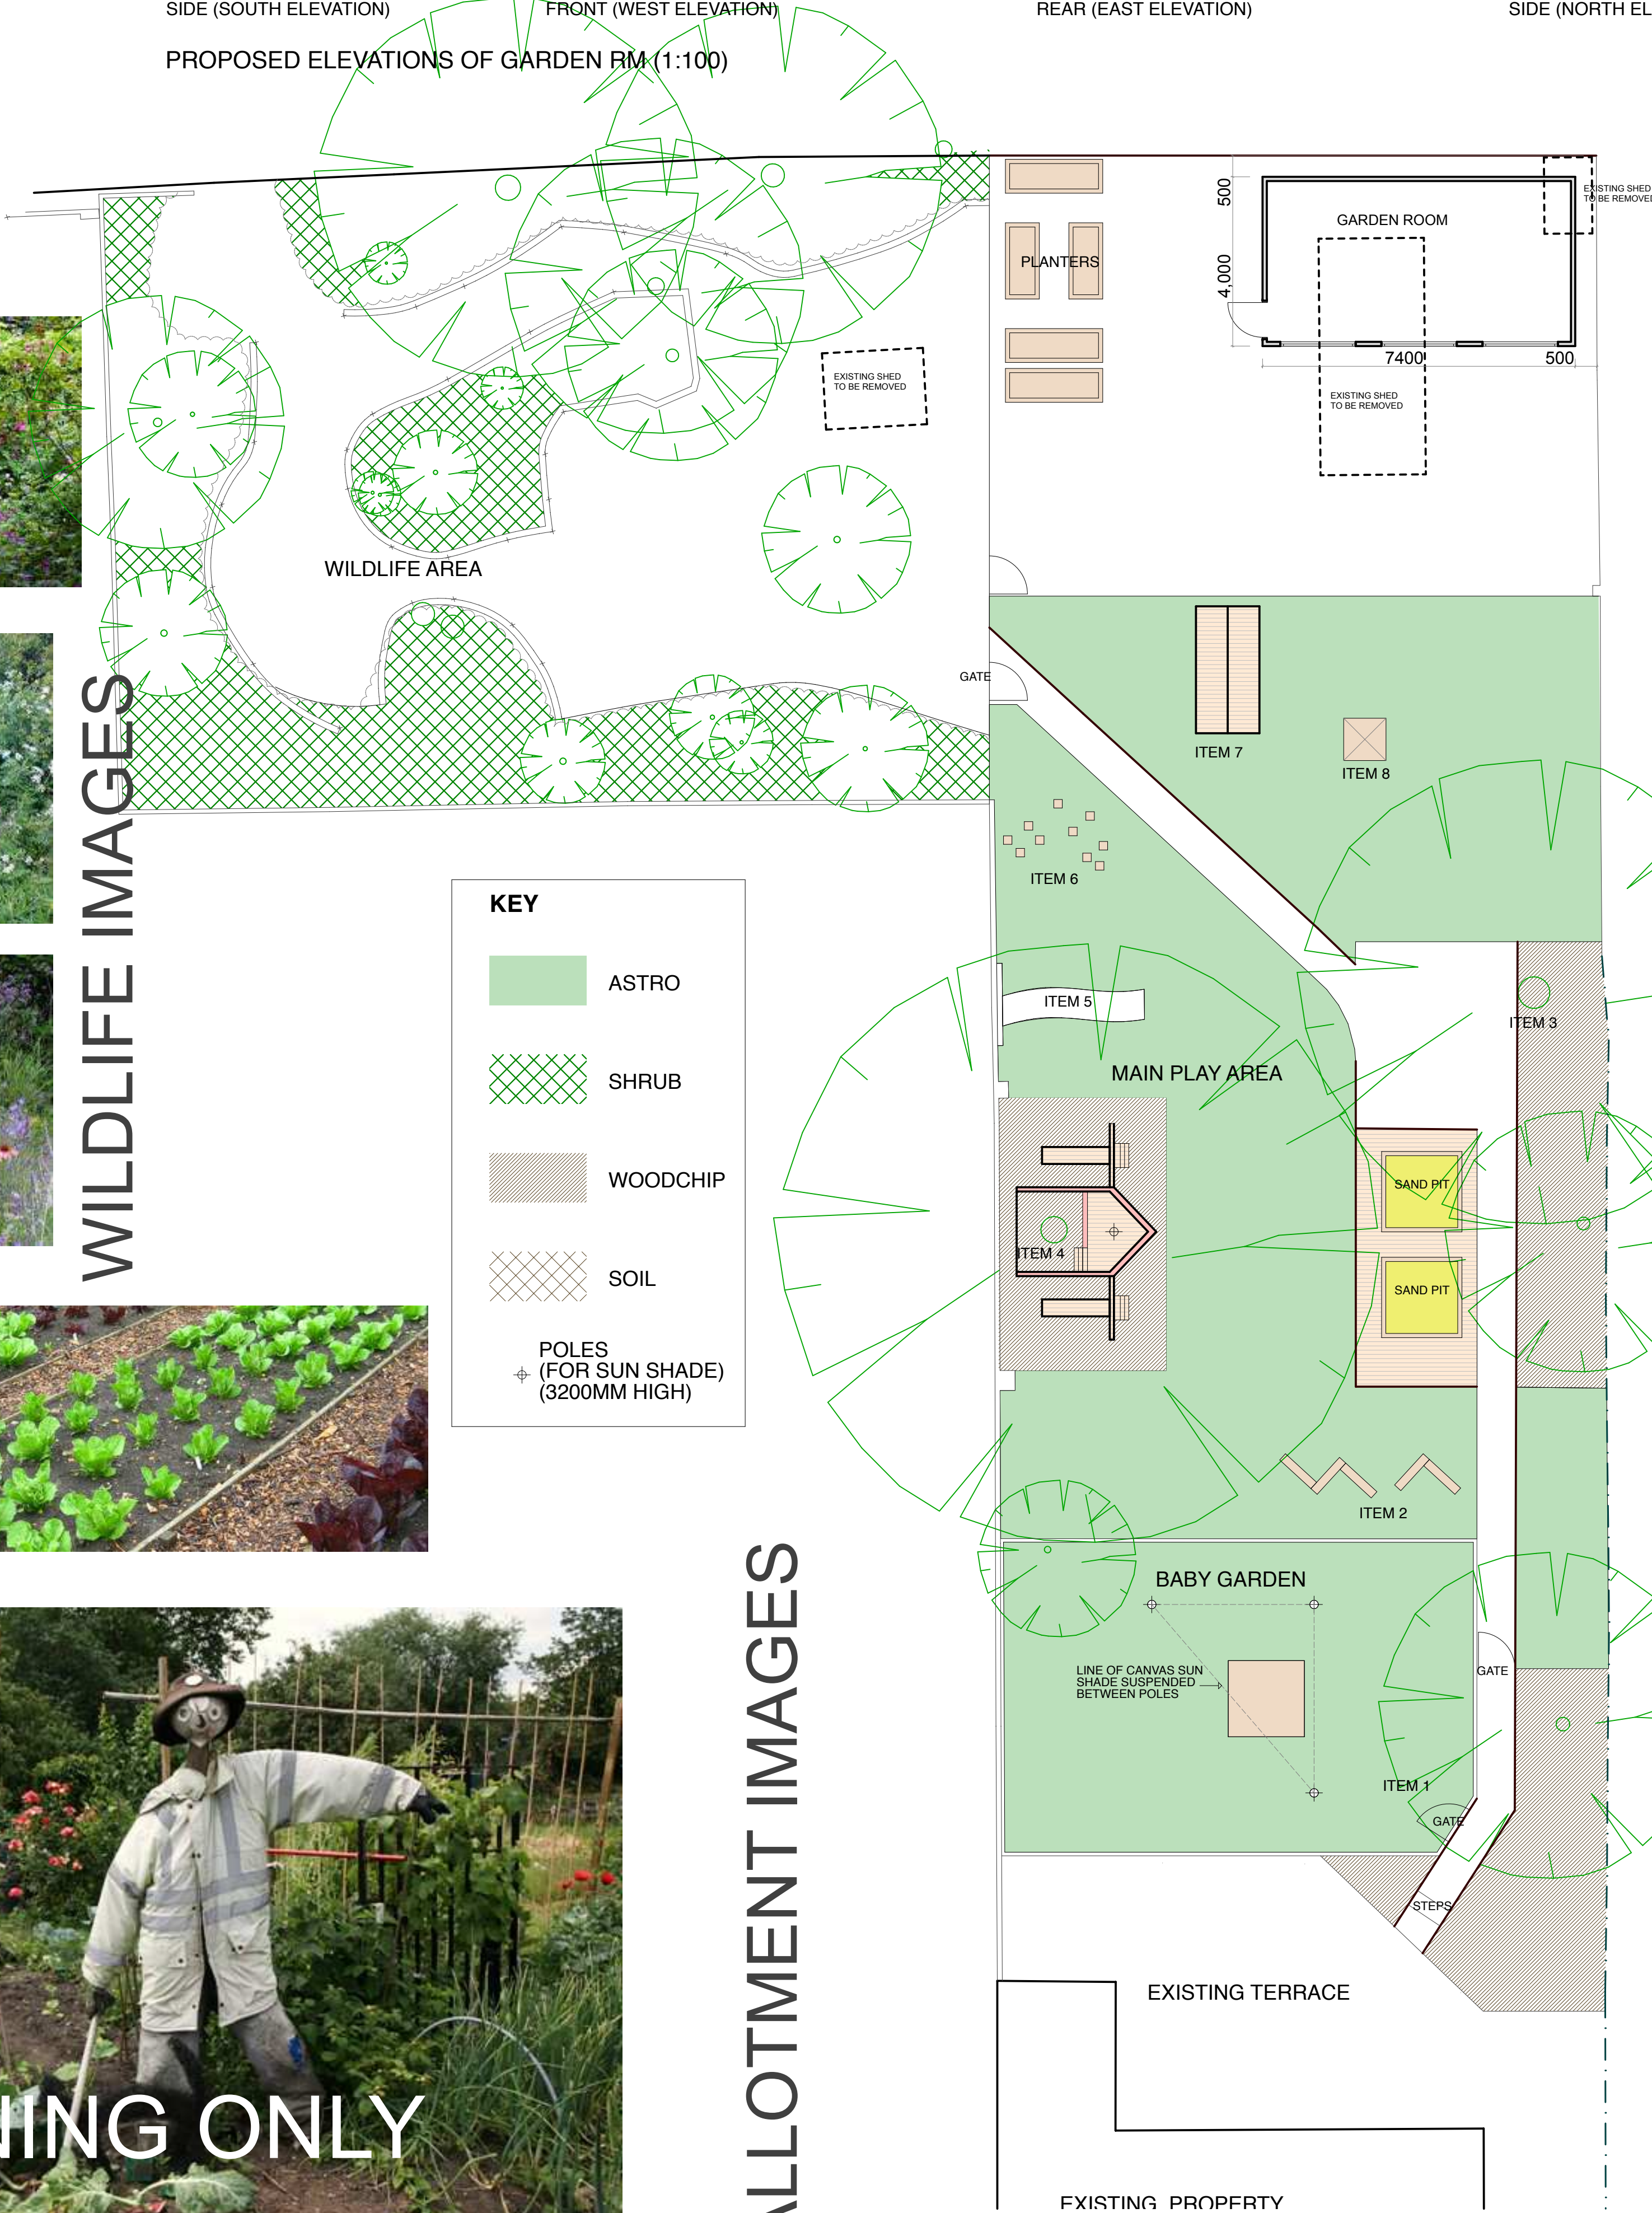

ALLOTMENT IMAGES



ITEM 1



ITEM 3



ITEM 5



ITEM 7



ITEM 2





ITEM 4



ITEM 6



ITEM 8

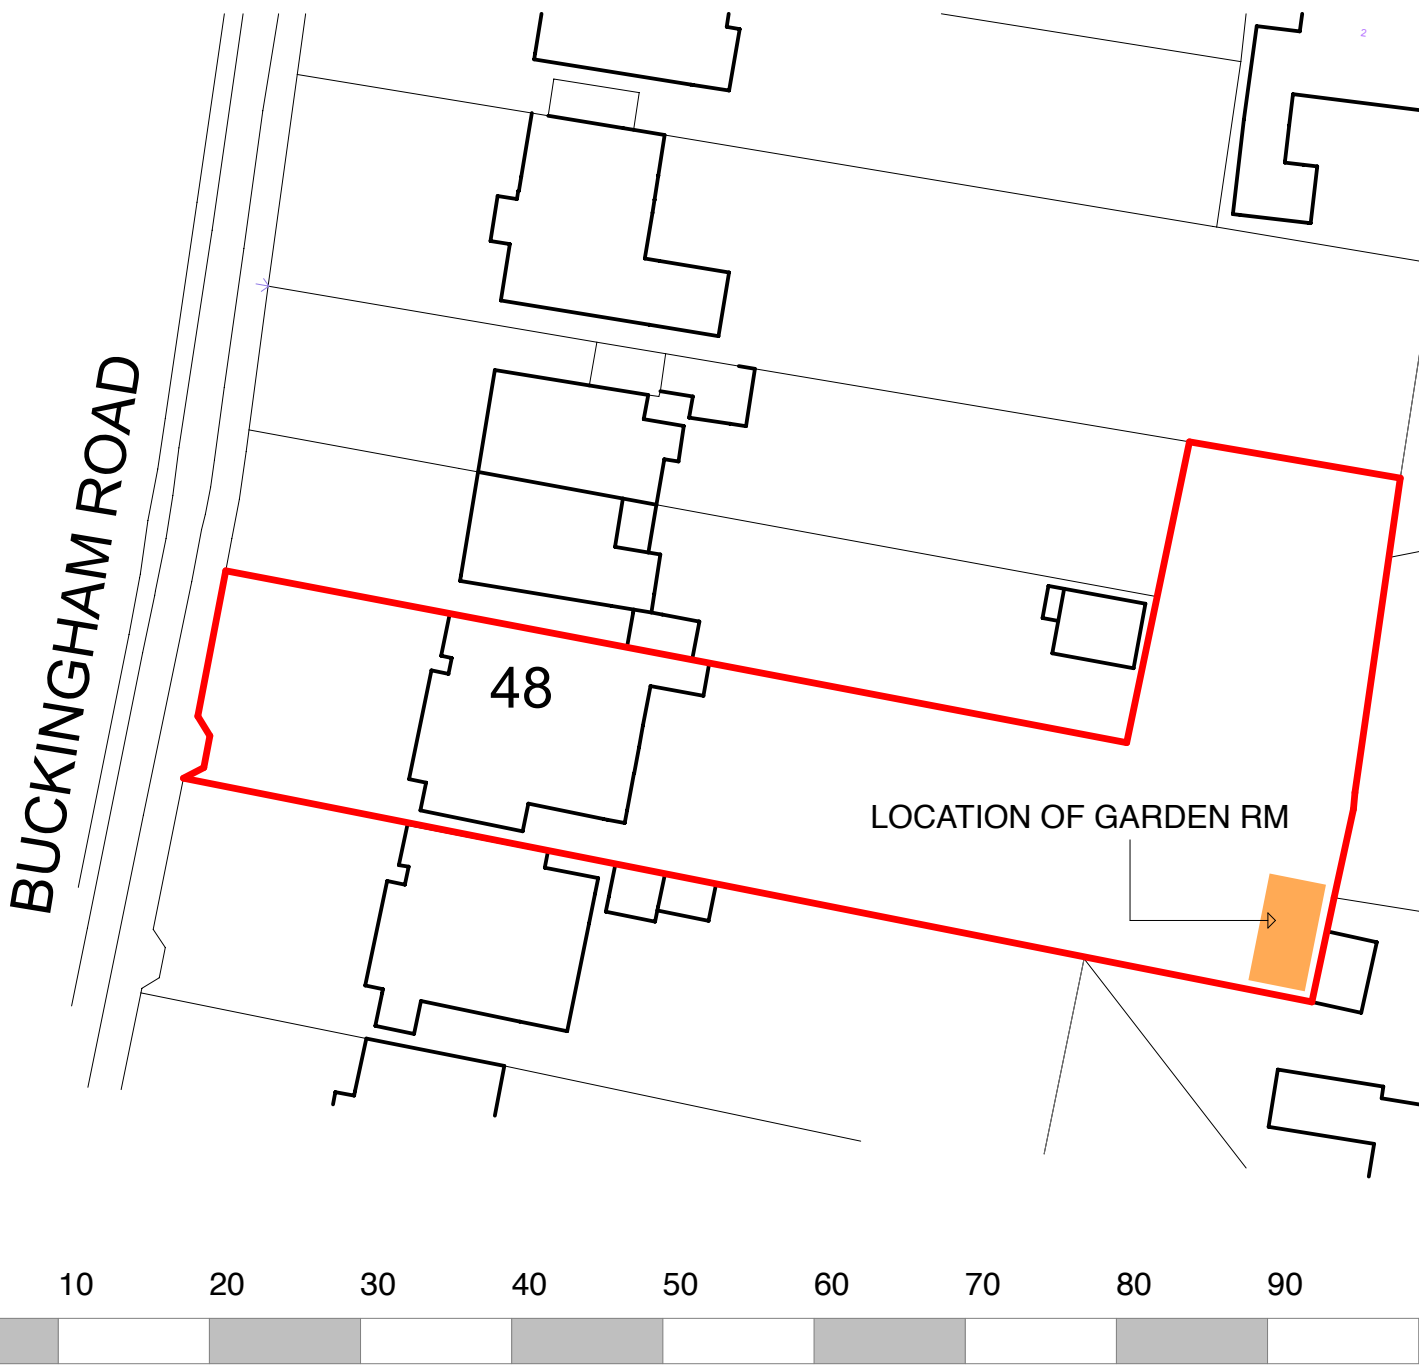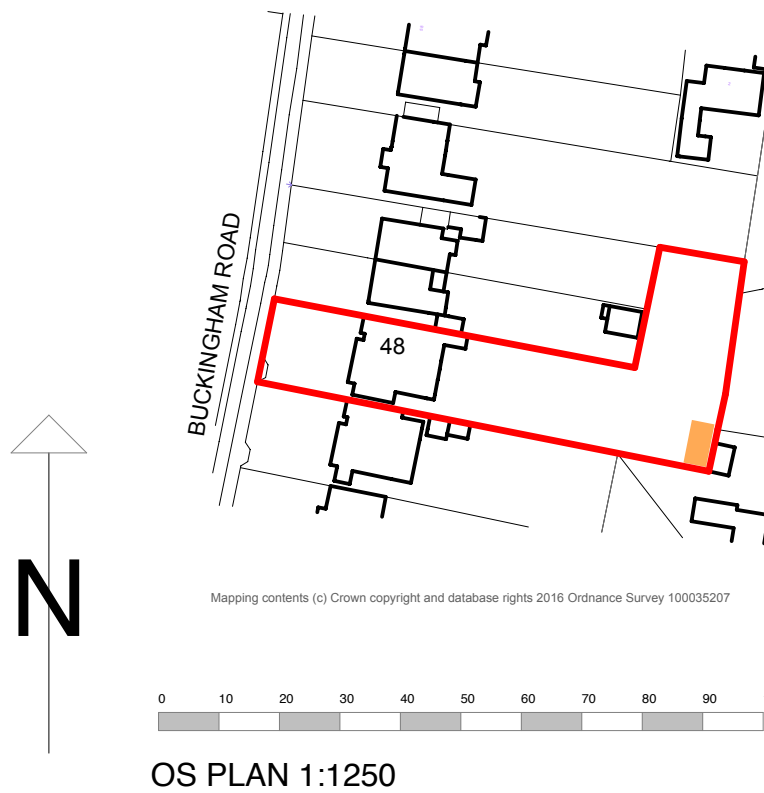

REV	DATE	DESCRIPTION
REV C	26 JULY 18	OS PLAN & SITE PLAN INDICATED
REV B	20 JULY 18	PROPOSED GARDEN ROOM INDICATED

1 2 3 4 5 6 7 8 9 10

1:100 @ A1

1:50 @ A1

Work to indicated dimensions only. All dimensions to be confirmed on site. This drawing is to be read in conjunction with other drawings in this series and all relevant consultants drawings and documentation, where applicable. This drawing has been produced for the client and project identified below and is not intended for use by any other purpose other than indicated on this drawing. Report any discrepancies on this drawing to Garrick & Team for clarification.

garrick & team
Architects

36 Edburton Avenue
Brighton, Sussex
BN1 6EJ

mob: 07816835355
e mail: sean@garrickandteam.co.uk
web: www.seangarrickandteam.co.uk

Scheme ALTERATIONS, EXTENSION AND CHANGE OF USE TO 48 BUCKINGHAM ROAD, SHOREHAM. Client

Title PROPOSED GARDEN LAYOUT

Scale 1:100 @ A1 Date FEBRUARY 2017 Drawing Number 1613-04C

TinySaurus
Nursery