


0 1 2 3 4 5 6 7 8 9 10 metres @ 1:100

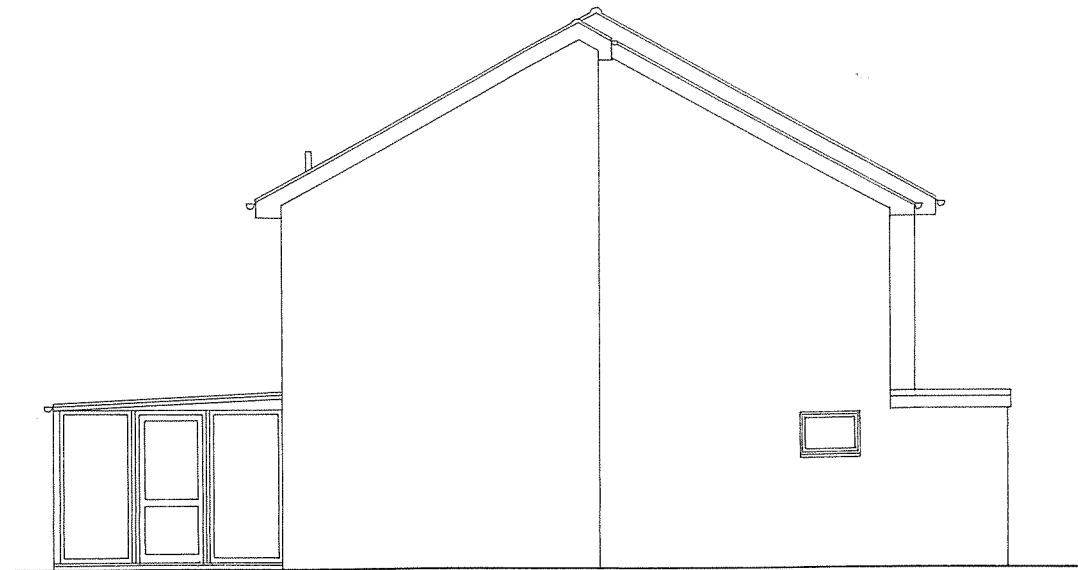

SOUTH ELEVATION



EXTENSION
EAST ELEVATION



WEST ELEVATION
EXTENSION

atelier consultants

chartered architects
44a high street
steining
bn44 3ye

phone 07977 070 031
e.mail peter@atelierconsultants.co.uk

Project : 1 LISHER ROAD, BN15 9EY

Client :

Drawing Title : Proposed Elevations

Scale: 1:100 @ A3 Date: July 2026

Drawing Number: 289 / P / 011 Rev.