




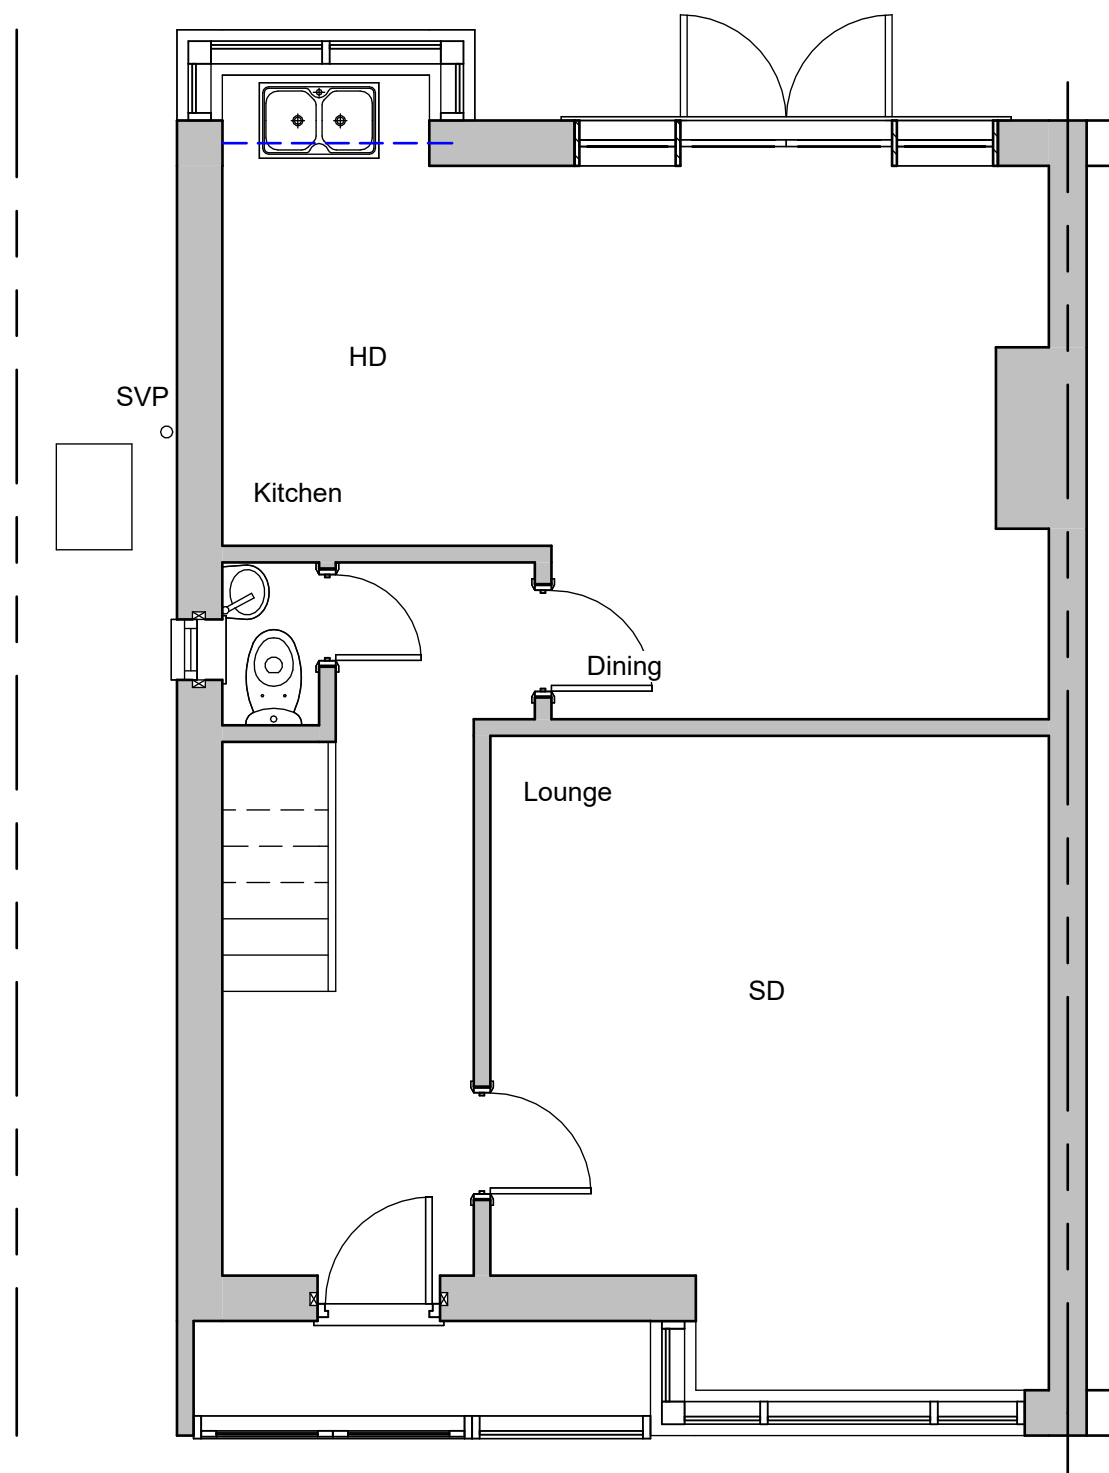


Ground Floor

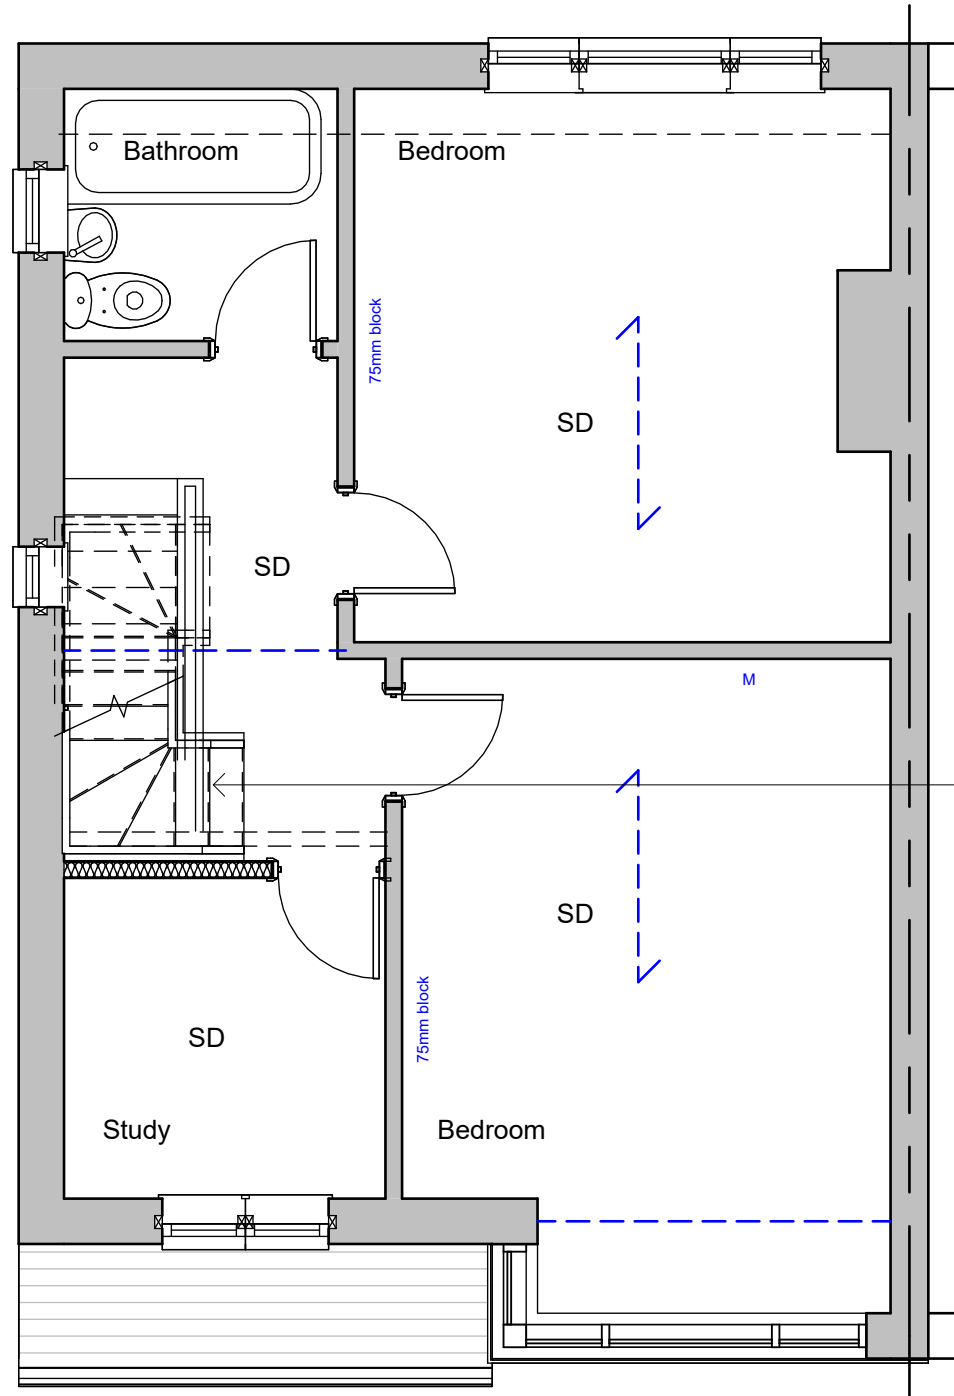

First Floor

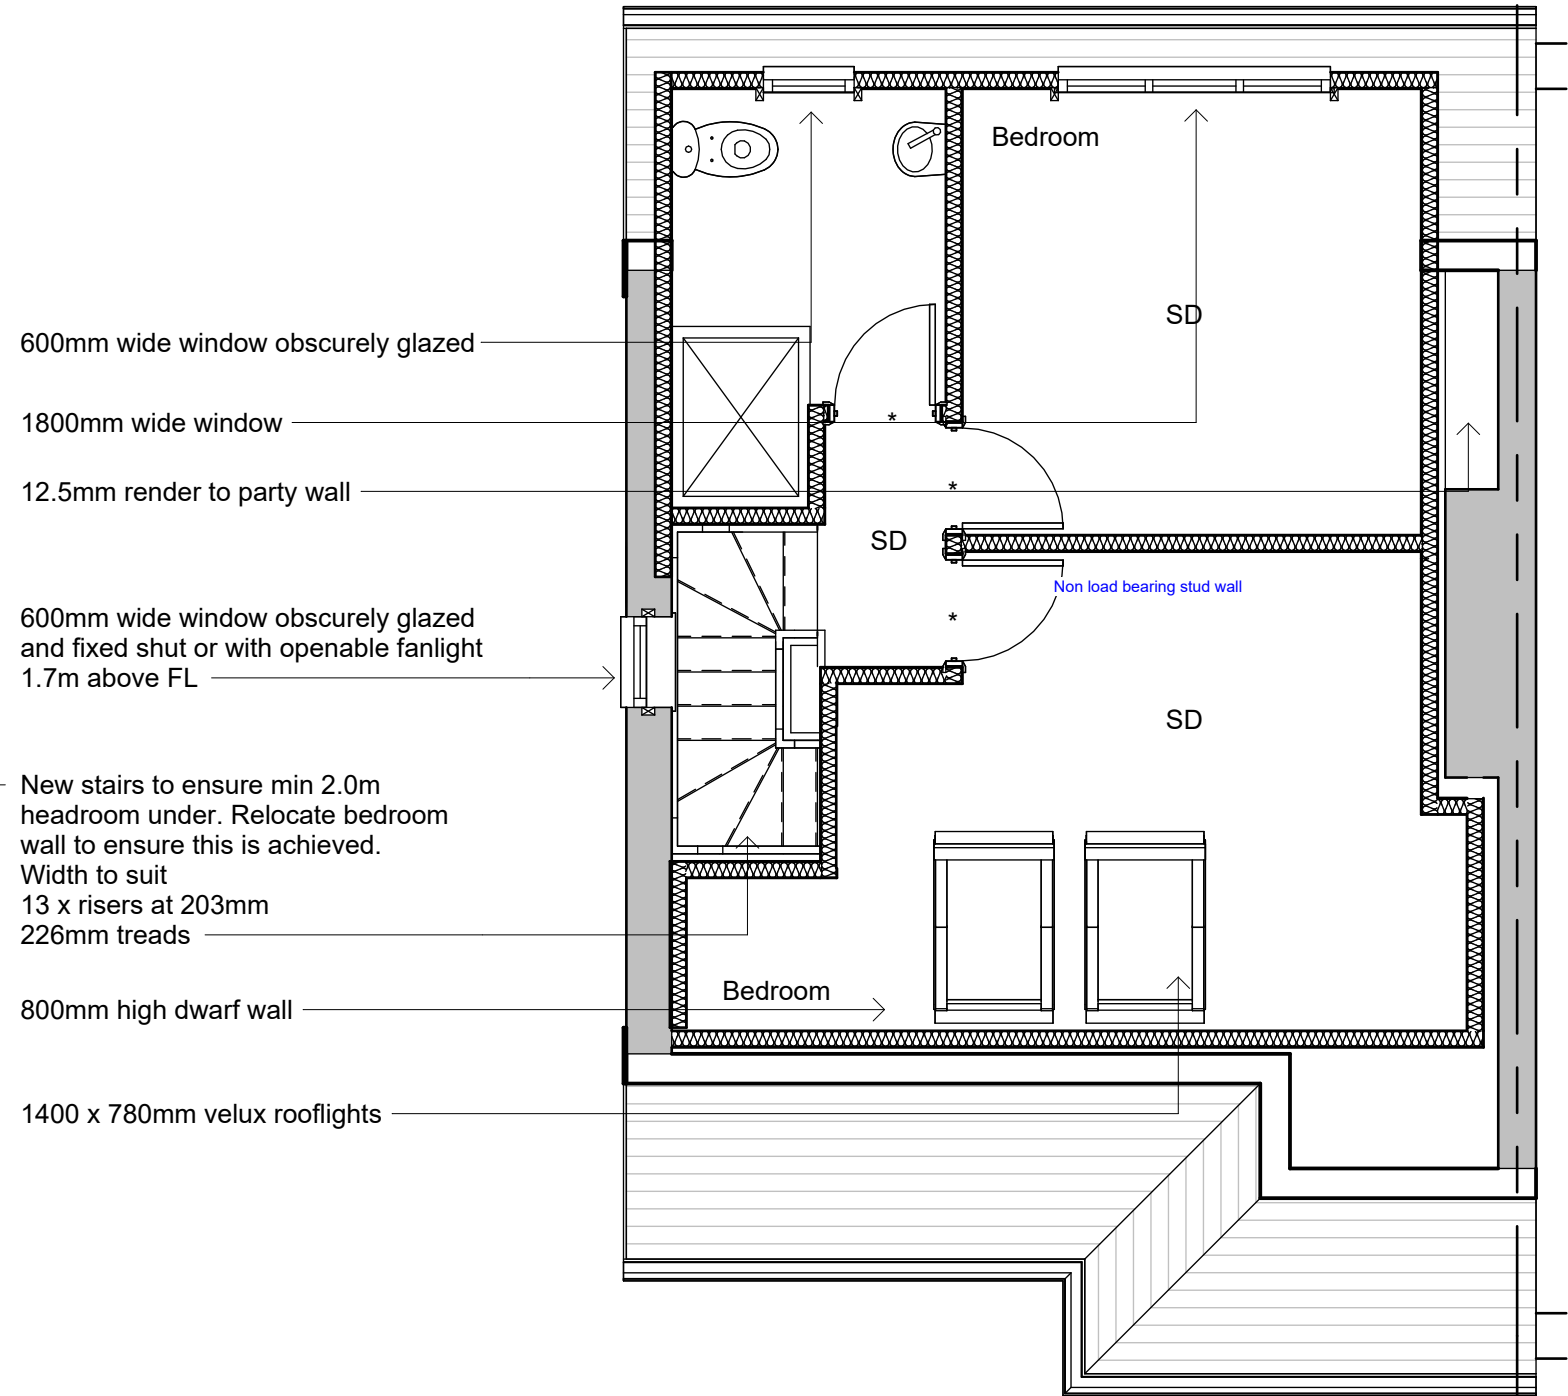


Second Floor

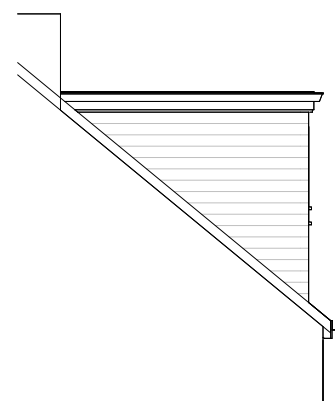


Side Elevation

East

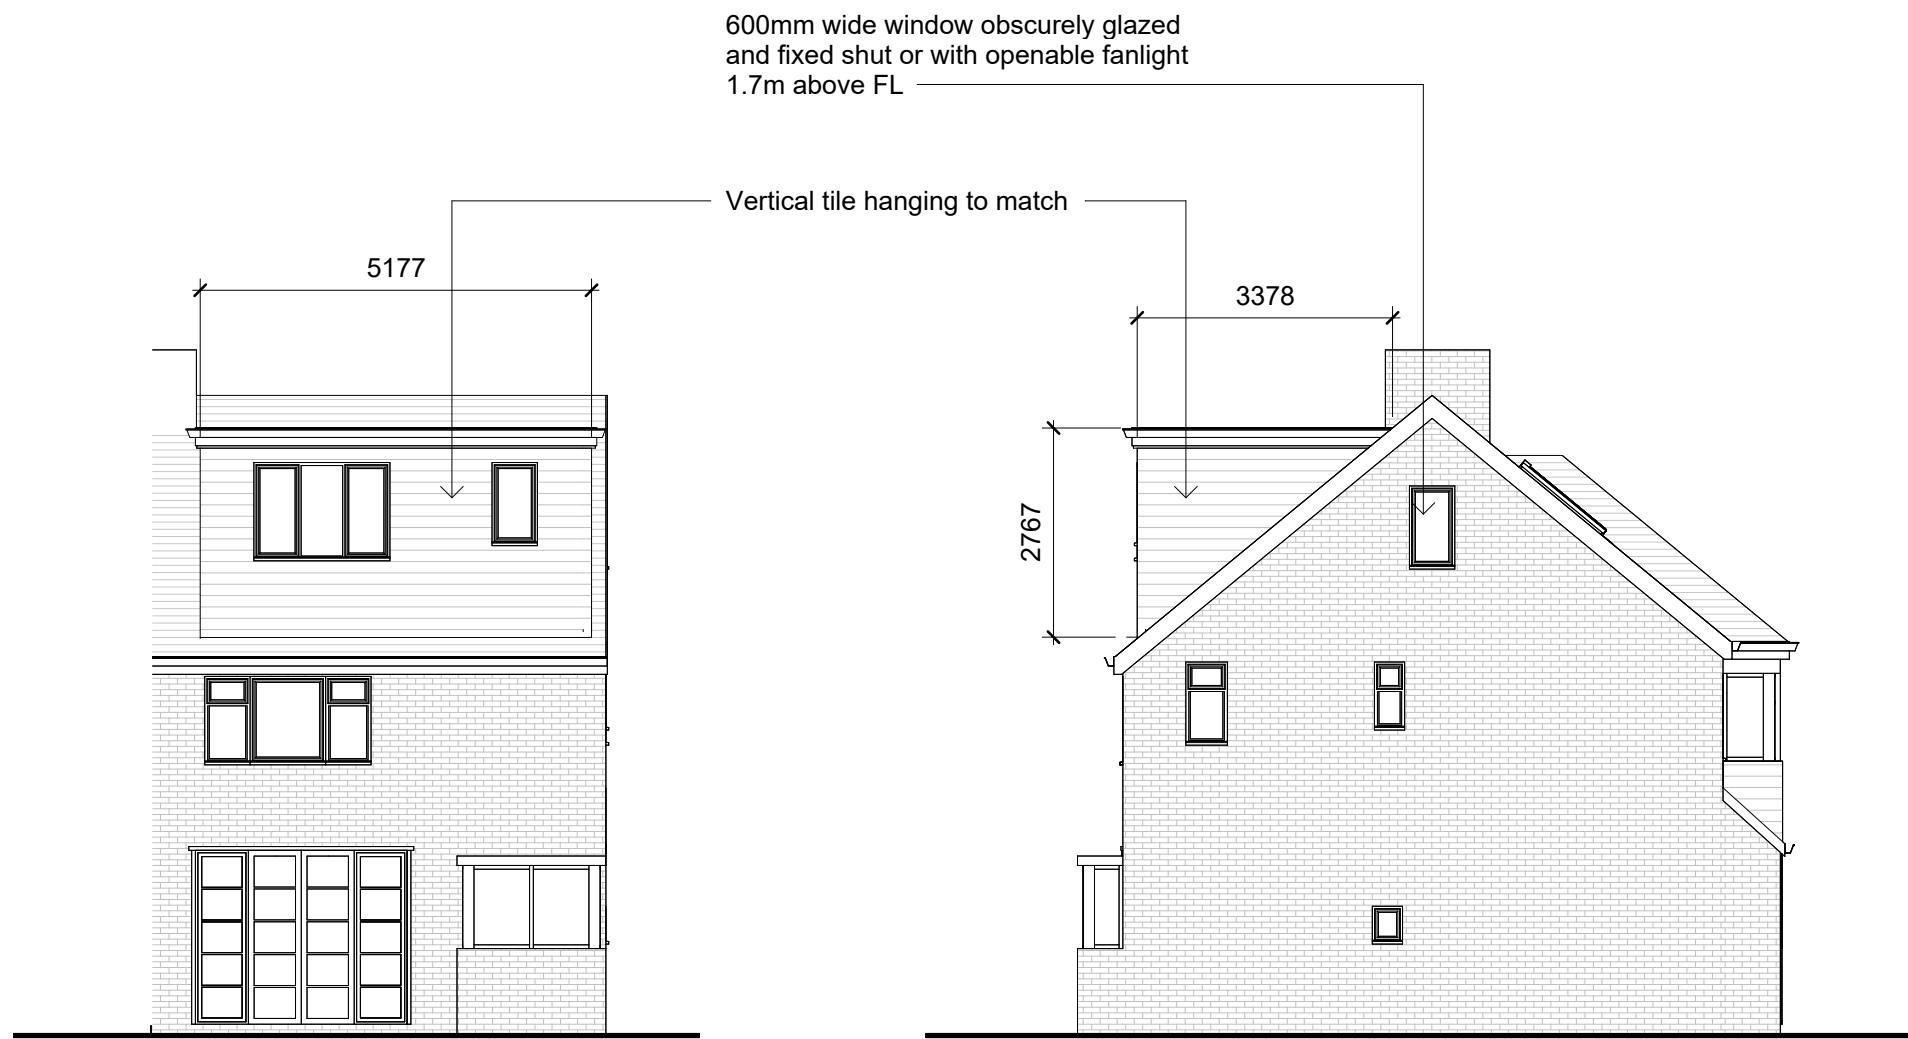

Rear Eleation

North

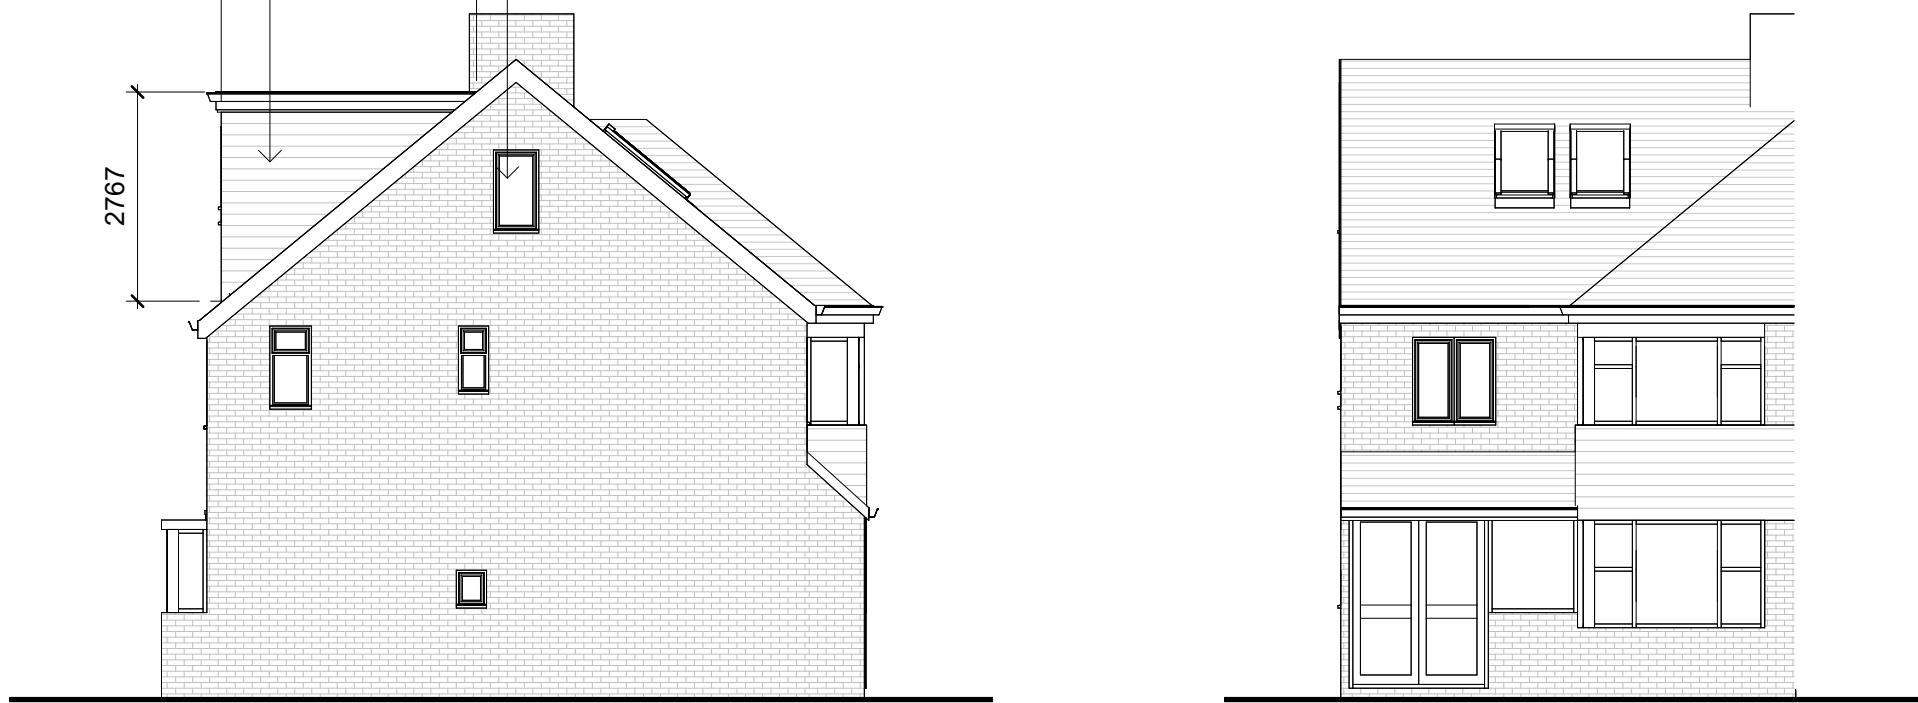


Side Elevation

West



Front Elevation

South

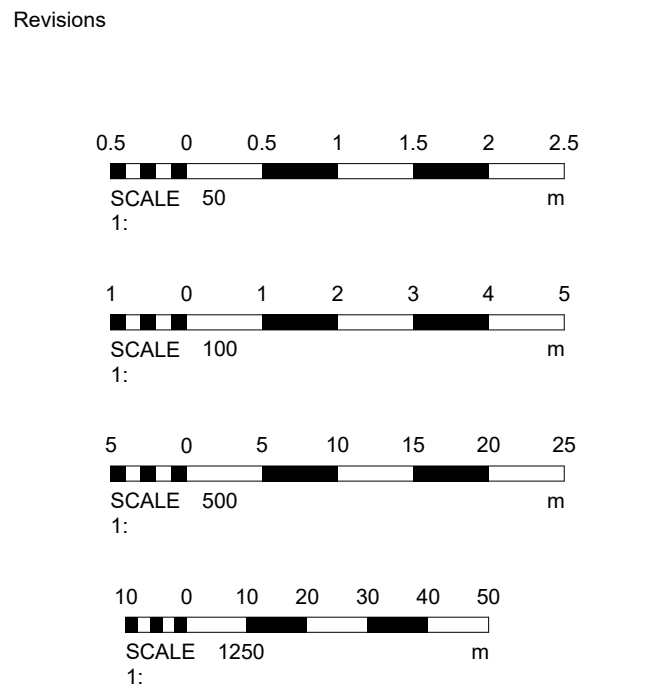

Cubic content calculation:
Rear dormer:
 $5.177 \times 3.378 \times 2.767 / 2 = 24.19\text{m}^3$
Therefore complies as under 50m³

Materials

Drawing Number	2026/48	Sheet	2 of 2
Size	A1	Scale	1:50, 1:100, 1:500, 1:1250

Project	Proposed details March 2026
---------	--------------------------------

Job Title	23 The Twitten Southwick East Sussex BN42 4DB
-----------	--

Do Not scale from this drawing except for planning as photocopies will be subject to distortion
Drawings to be read in conjunction with all other Designers and structural engineers contract drawings and specifications:
Any discrepancies must be brought to the attention of the Designer immediately.
The contractor must verify all dimensions by site measurement before ordering materials or manufacturing components
Substitute materials and products to those named will be acceptable if proven to be of equal or higher performance and not in conflict with other elements

M.J.Humphrey Ltd



Mel Humphrey MRICS 9 Aldsworth Avenue Goring By Sea West Sussex BN12 4XQ Mel@mjhumphrey.co.uk 07701055182	Adam Humphrey MCIOB 21 Pendine Avenue Worthing West Sussex BN11 2NA Adam@mjhumphrey.co.uk 07812419142
---	---