



ADUR DISTRICT COUNCIL PLANNING DIVISION	
PLAN NO	AMC/187/08
DATE RECEIVED	22/5/08

AMENDMENT

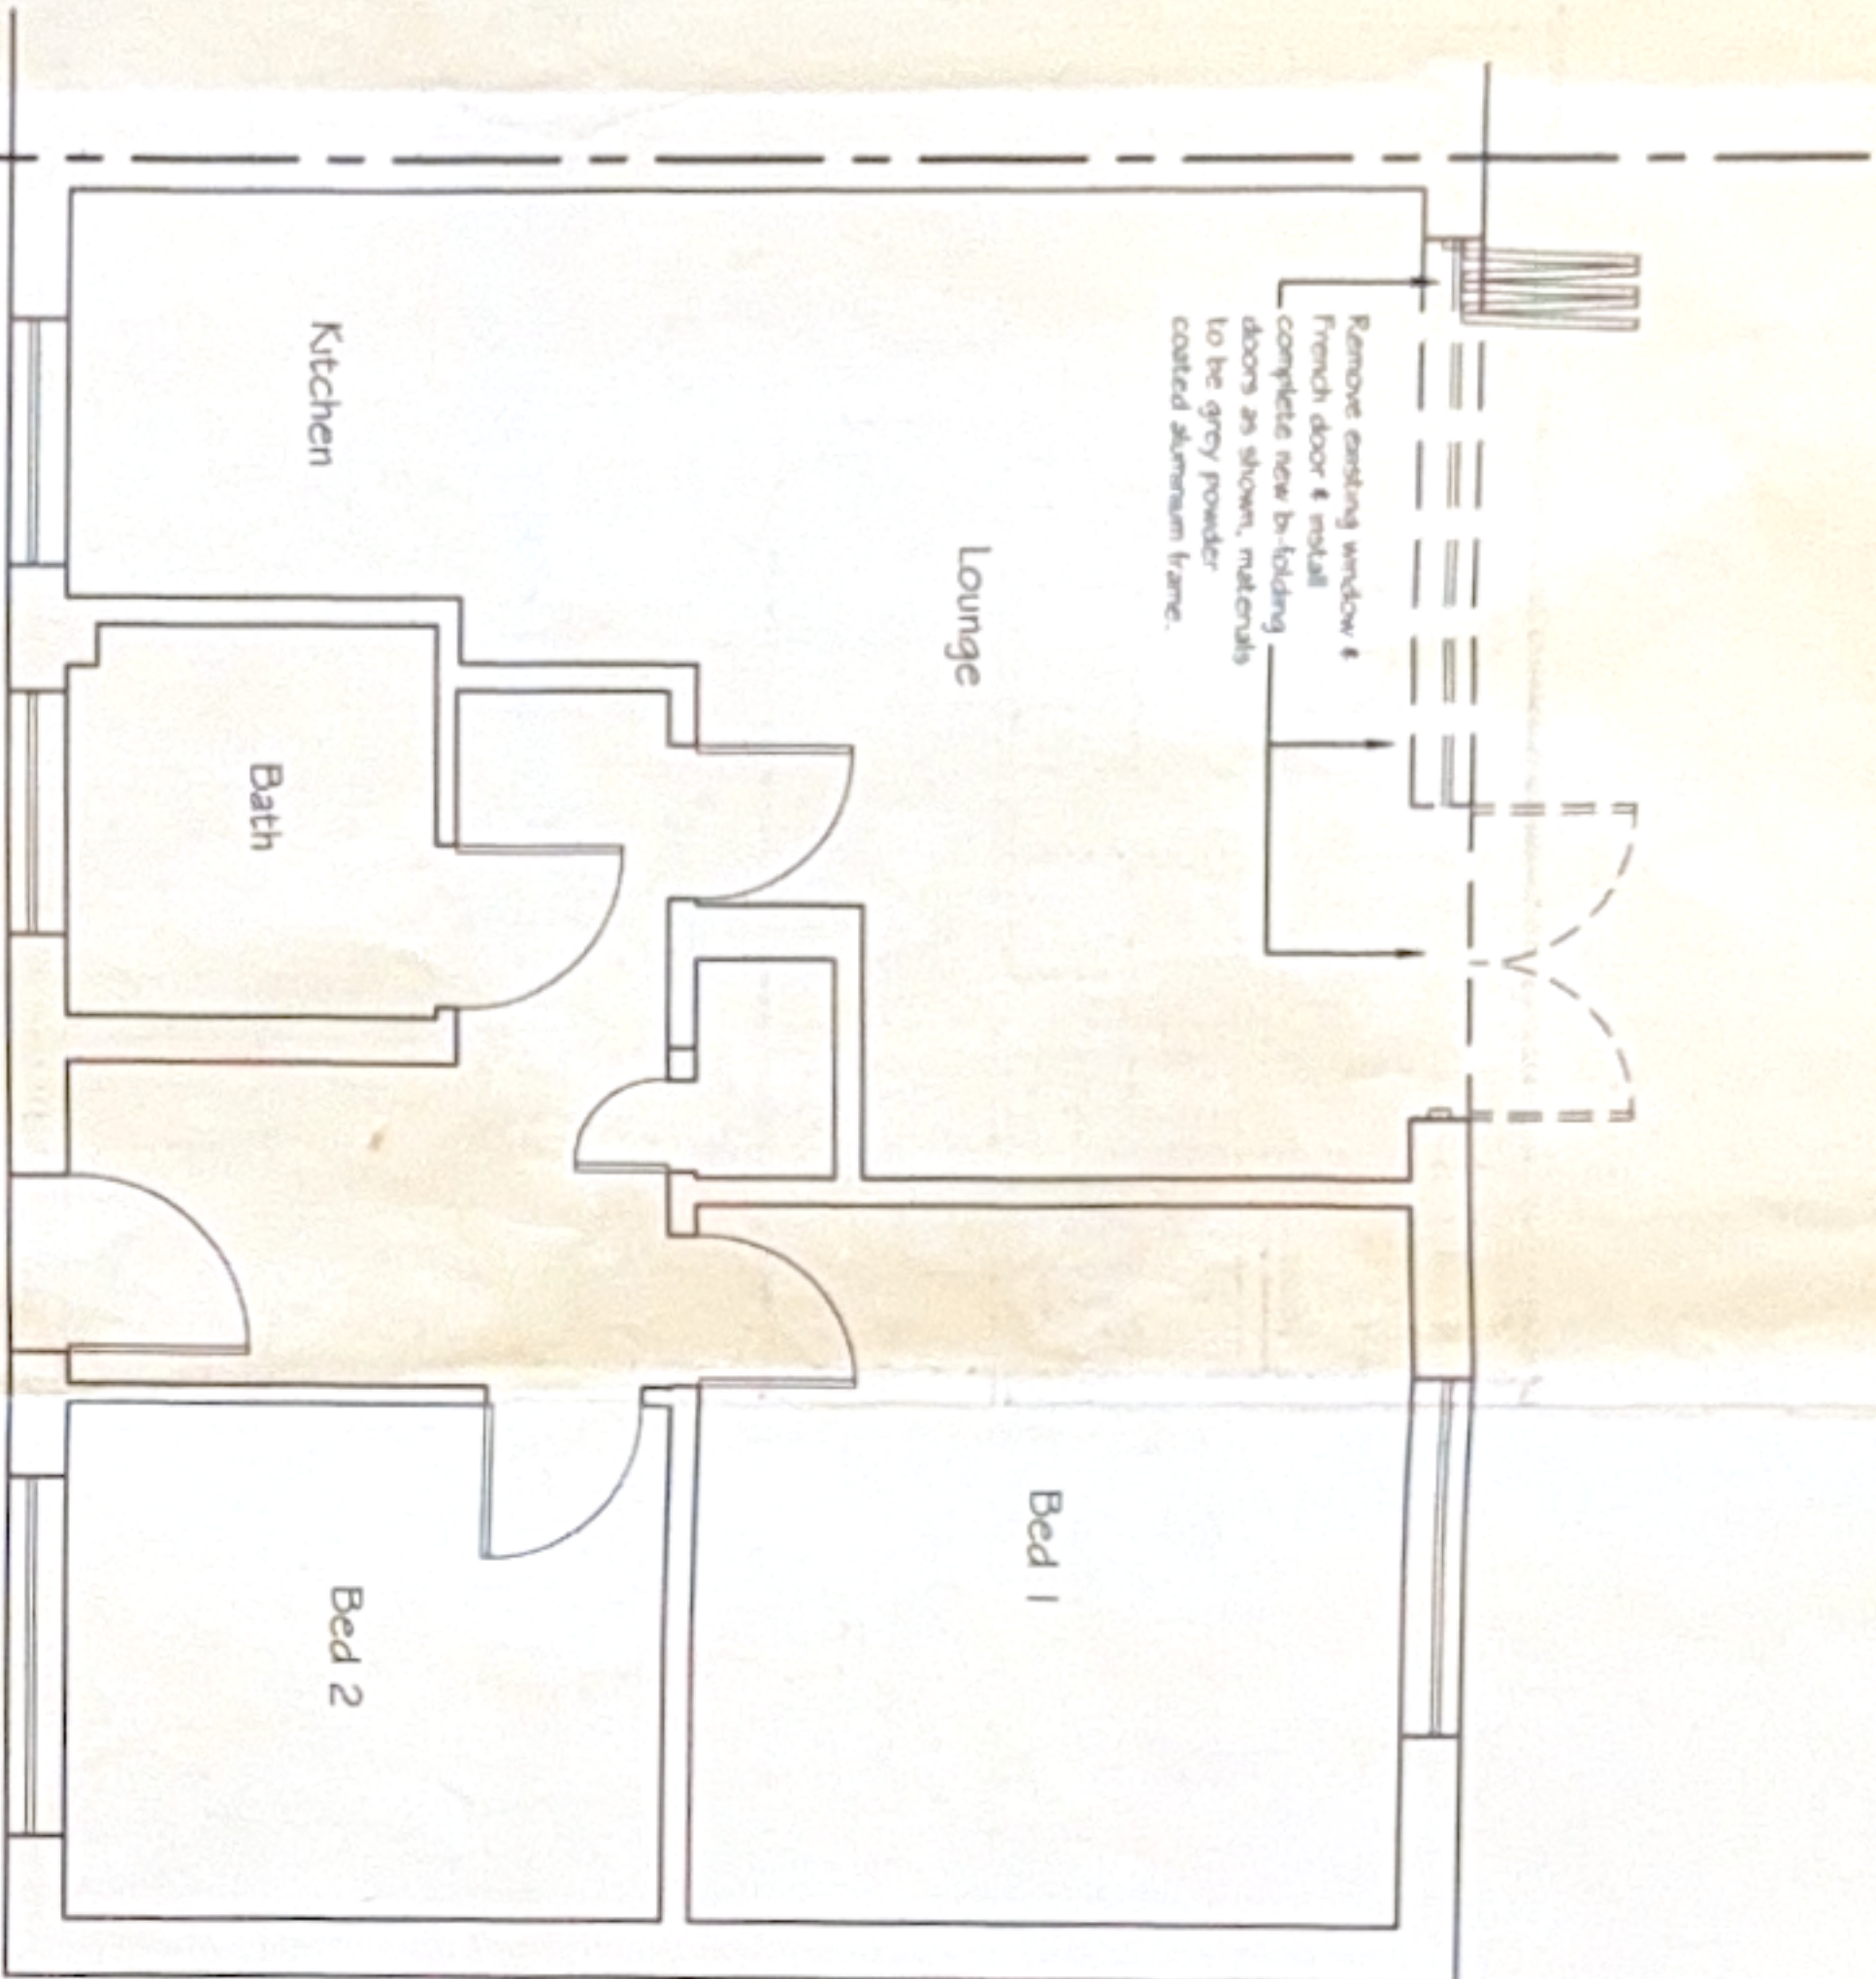

Proposed Ground Floor Plan

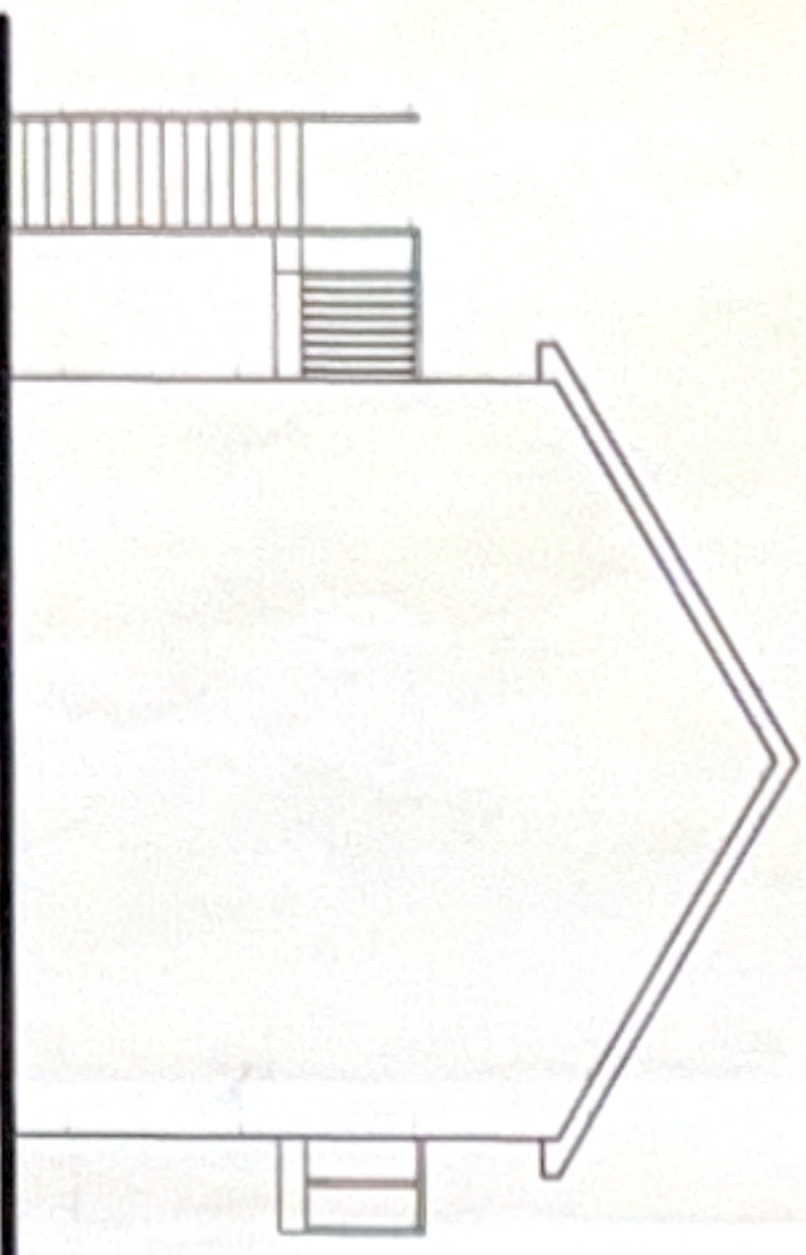


Existing Side Elevation



Proposed Rear Elevation

Now To Be SLIDING DOORS
NOT BI FOLDS.

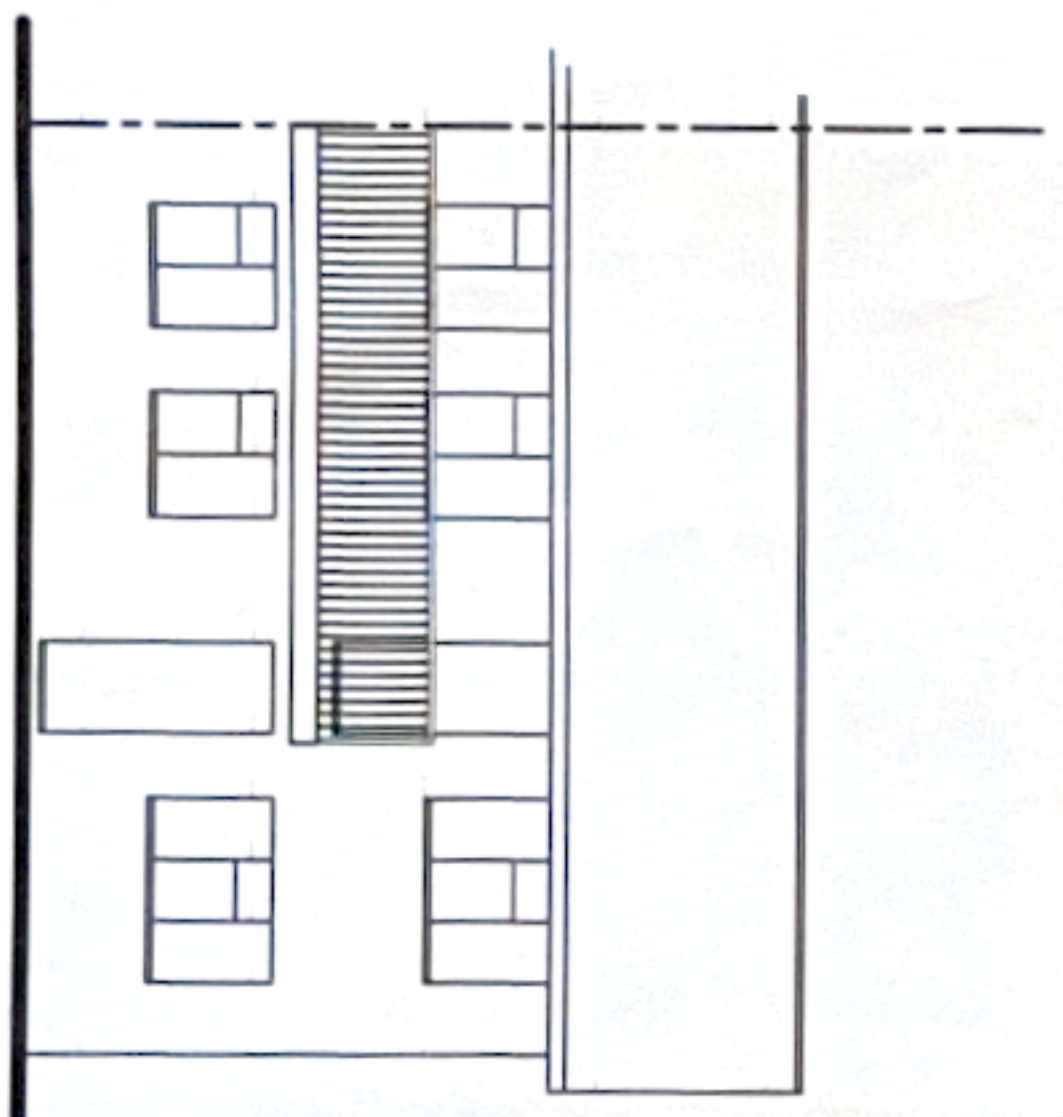

Existing Front Elevation



Tony Rogers Building Consultants Address: 40 Denny Crescent, Upper Beeding, West Sussex, BN24 3HT Telephone: 01903 812225 Fax: 01903 812225	
Client:	MR F PROTO
Address:	10 Riverside House Shorham-by-Sea West Sussex
Project:	Proposed Internal Alterations.
Scale:	1:50 1:100
Date:	FEBRUARY 2008
Drawing No:	08/407/01
Drawn By:	AJM
Revision:	A