


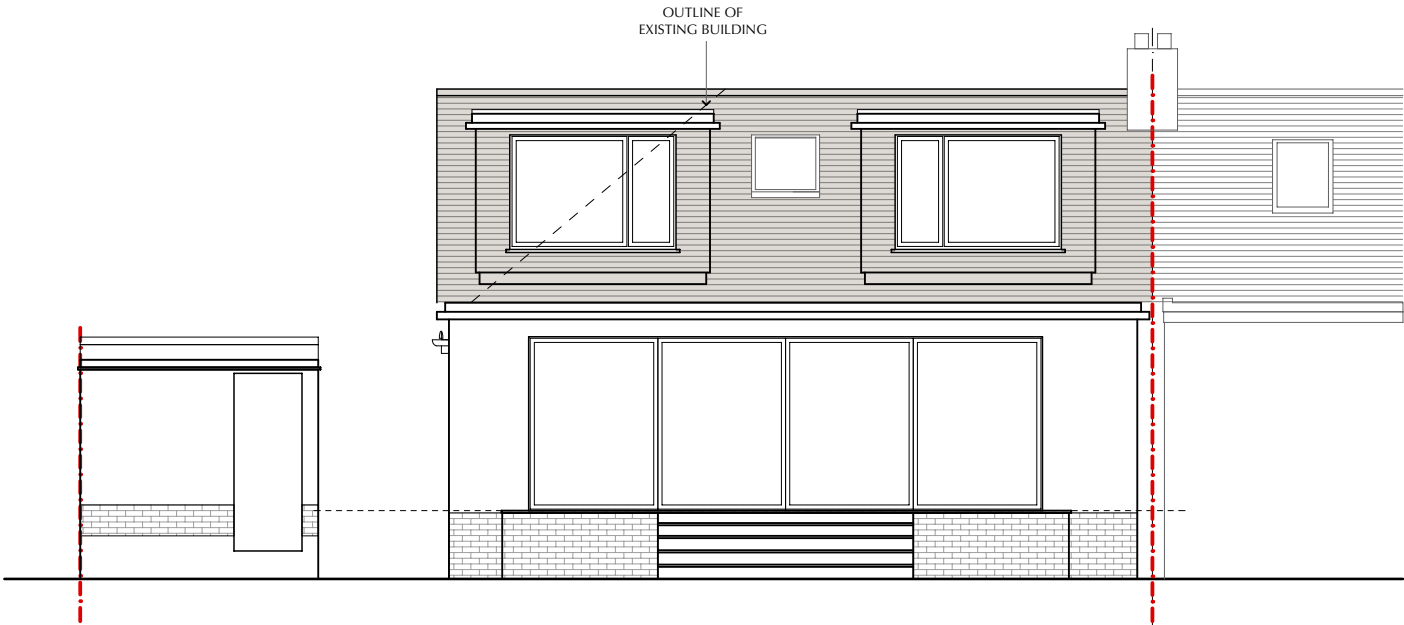


 

PROPOSED EAST ELEVATION

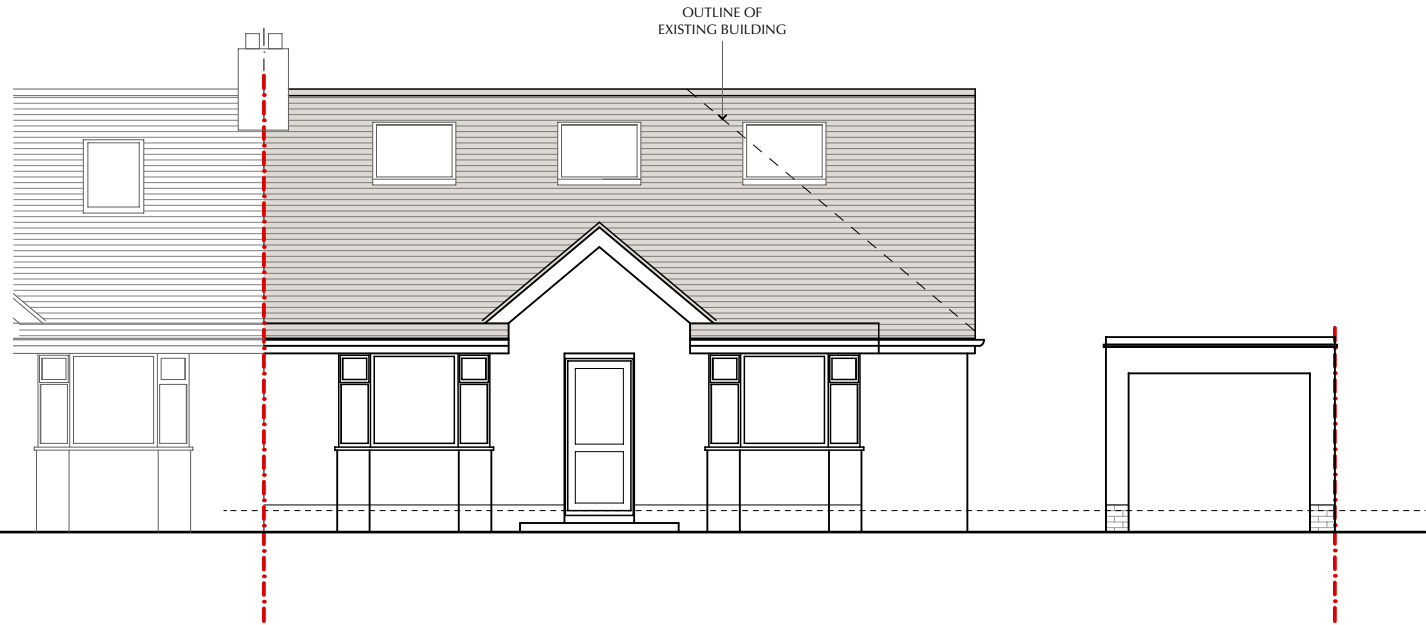

PROPOSED WEST ELEVATION

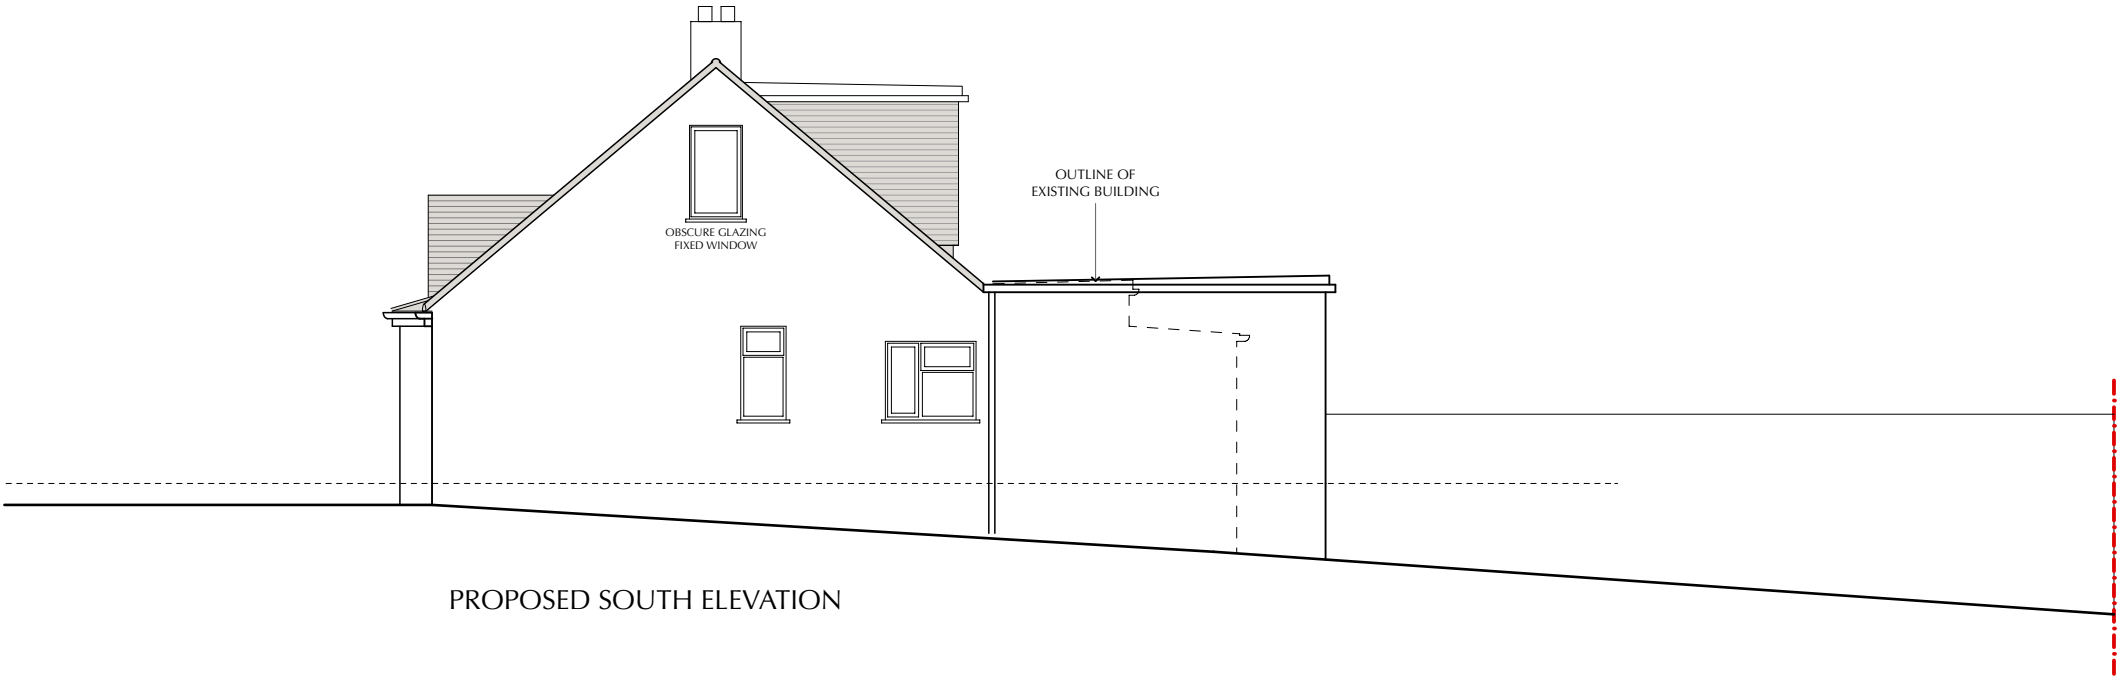

PROPOSED SOUTH ELEVATION

MA ARCHITECTURE
& INTERIOR DESIGN
The Dock Hub | Wilbury Villas | Hove | BN3 6AH
info@maarch.co.uk | www.maarch.co.uk | 01273 921199

Scheme

19 WESTERN CLOSE

Client

M. Kryskow

Title

ELEVATIONS AS PROPOSED

Scale **1:100 @ A3**

Date **16/04/2026**

Drawing Number

1052-P-106_C