



All work to comply with building regulations and planning consent.
Workmanship and materials to comply with British standards and code of practice.
Scaled dimensions are approximate, take exact dimensions from site.
This drawing was prepared for local authority approval and not as a working drawing.
LOCAL AUTHORITY MAY SCALE THE DRAWING
Any deviation from the drawing to be agreed with the local authority.
Any queries to be agreed prior to construction.
See separate details for Structural engineers calculations

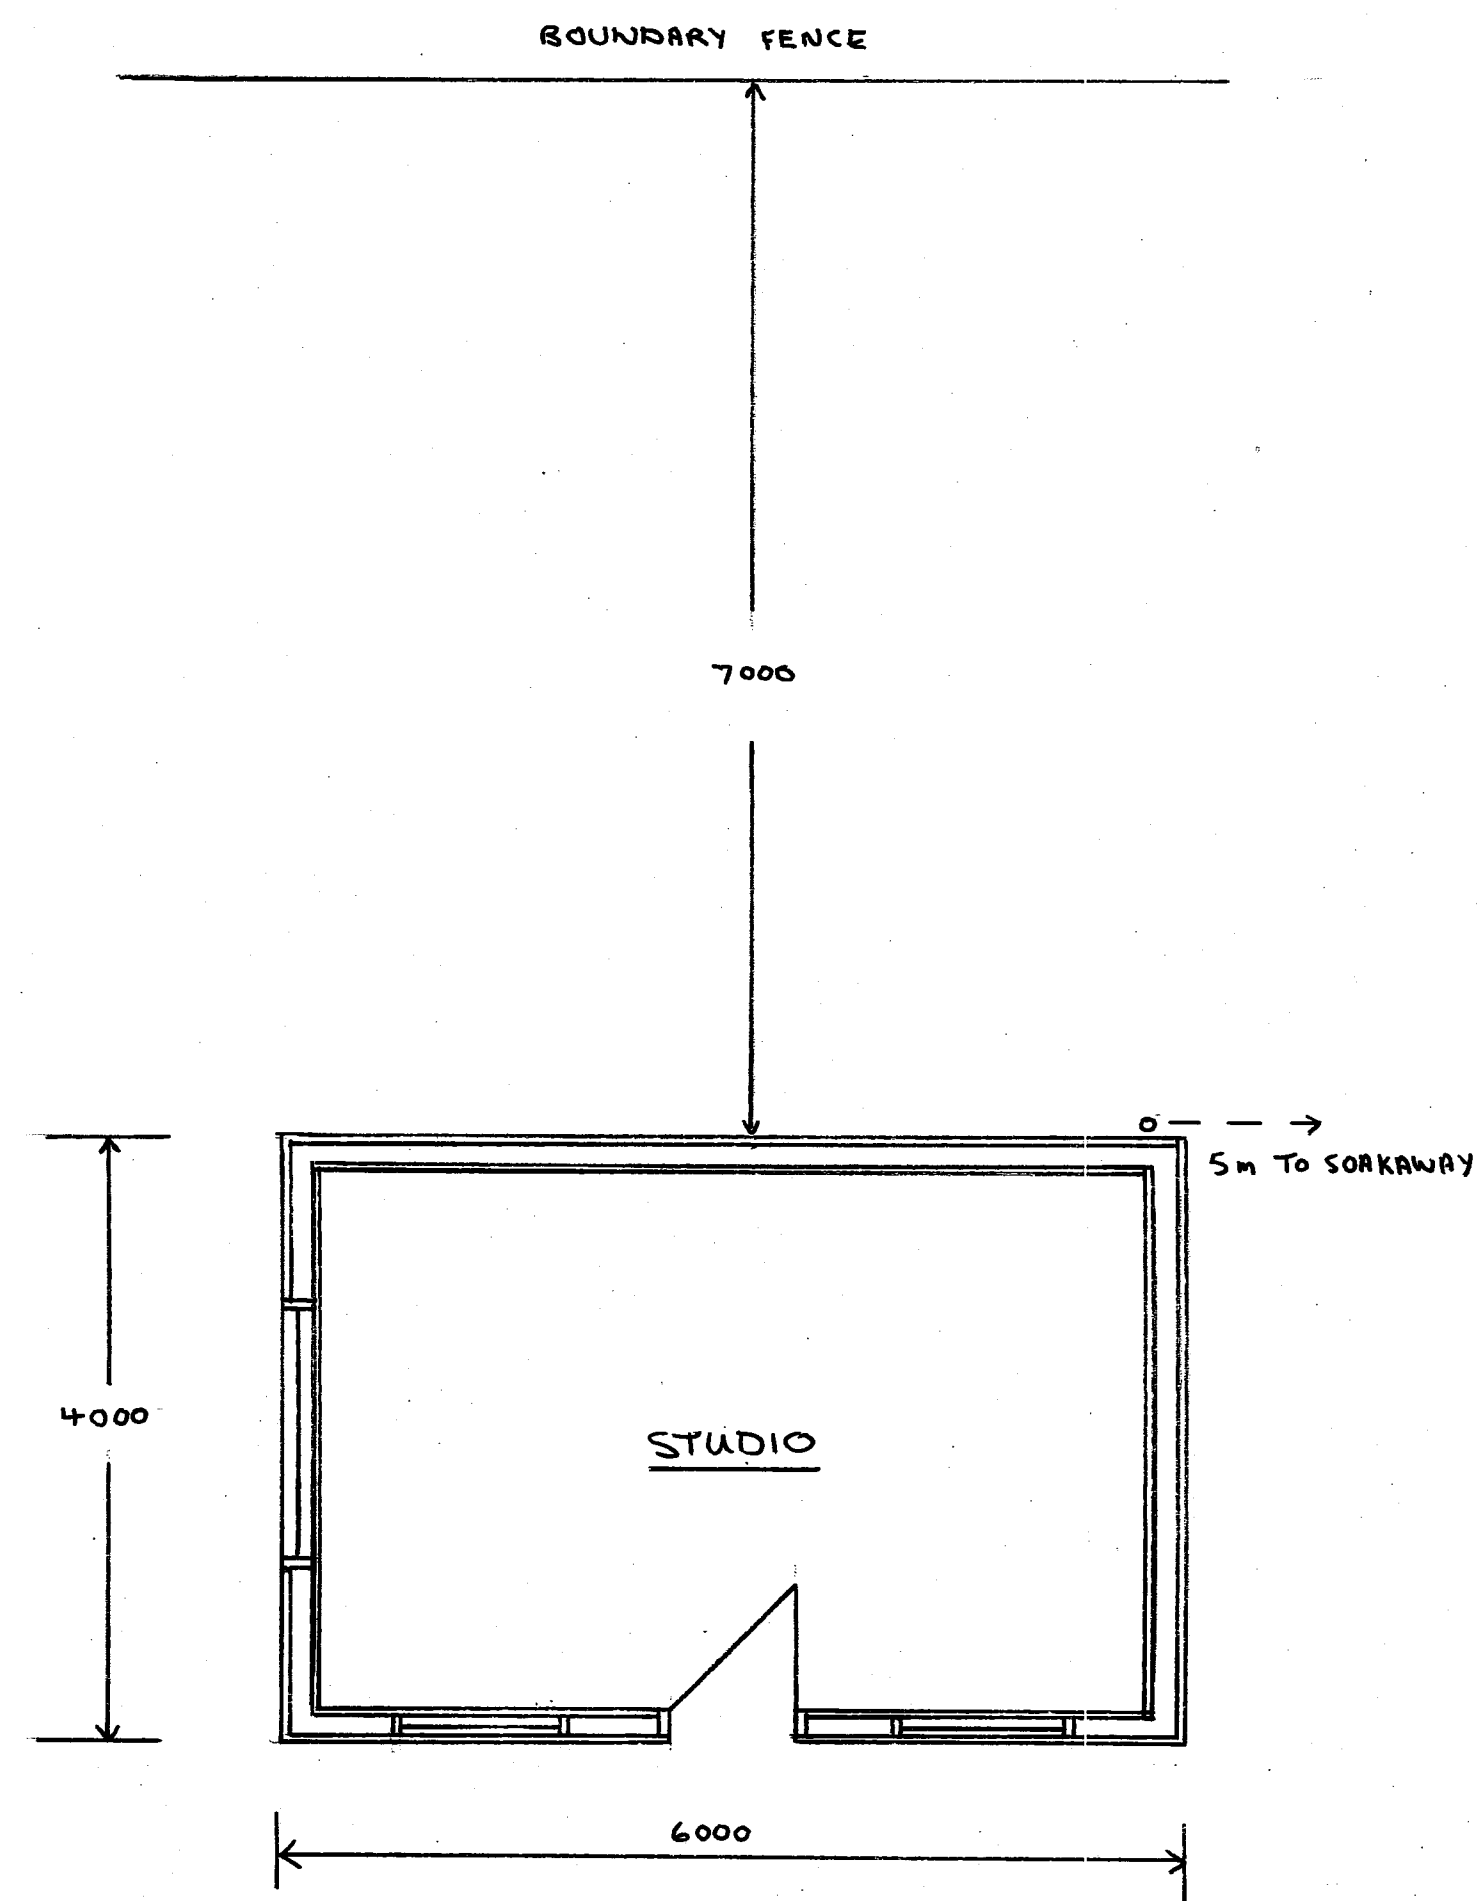


FLOOR PLAN 1:50 AT A1

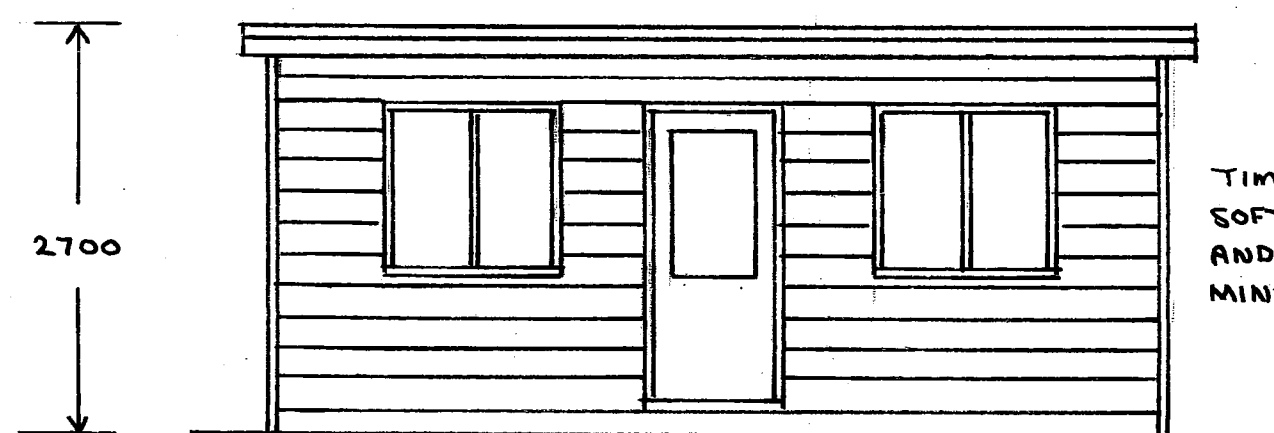


FRONT ELEVATION (WEST) 1:50


TIMBER SHIPLAP WALLS.
SOFTWOOD WINDOWS
AND DOOR.
MINERAL FELT ROOF

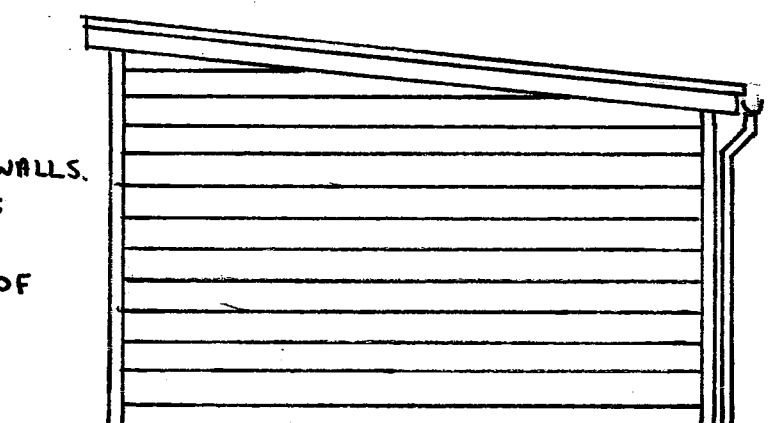


SIDE ELEVATION (SOUTH) 1:50 AT A1

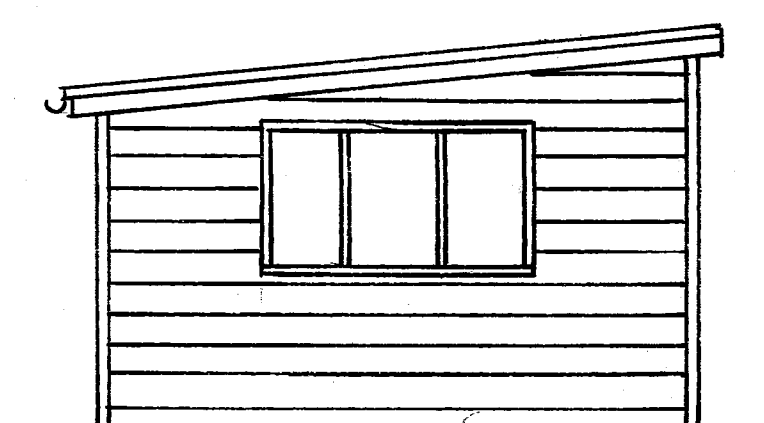


SIDE ELEVATION (NORTH) 1:50 AT A1

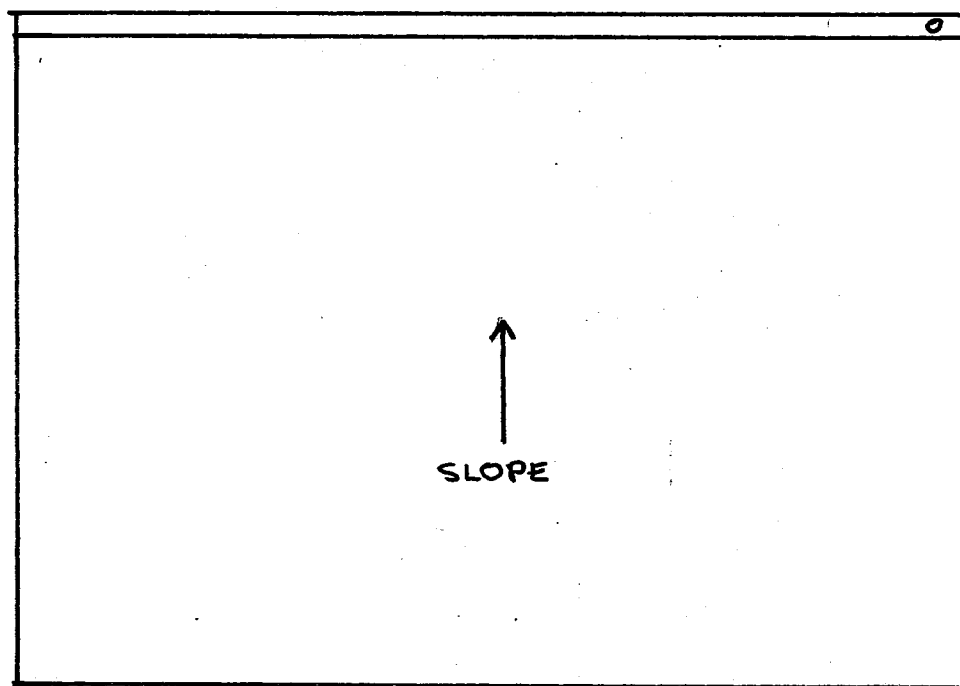

ROOF PLAN 1:50 AT A1

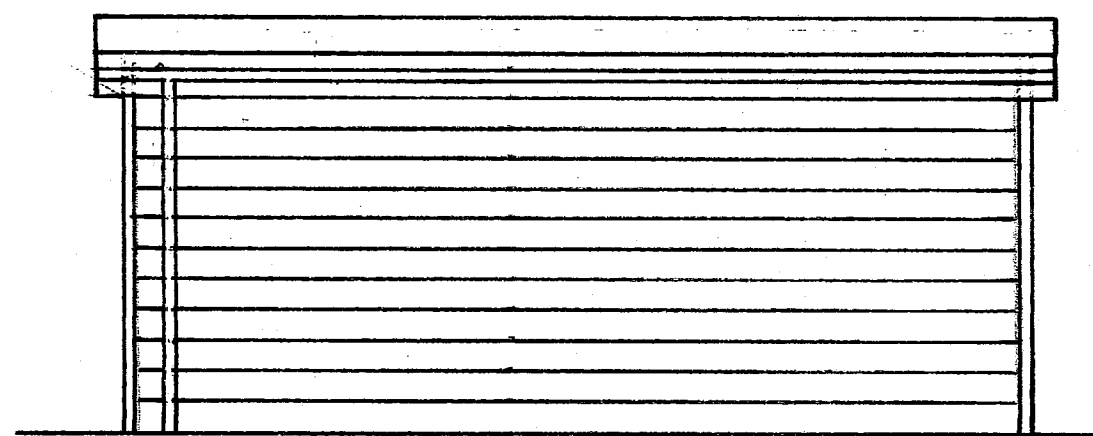

REAR ELEVATION (EAST) 1:50 AT A1

 

Tony Standing Designs
Drawing for Domestic Extensions

Title	PROPOSED STUDIO AT 42 WEST WAY, WORTHING BN13 3AY				
Client	MRS. R. BERENBAUM.				
Drawn By:	TS	Drawing	C1216-3	Scale	A5
Date	APRIL 2026	Revision			SHOWN
Mr A J S Standing 4 Coombe Road, Steyning BN44 3LF		Phone: 01903 814151 / 07595 277995			