




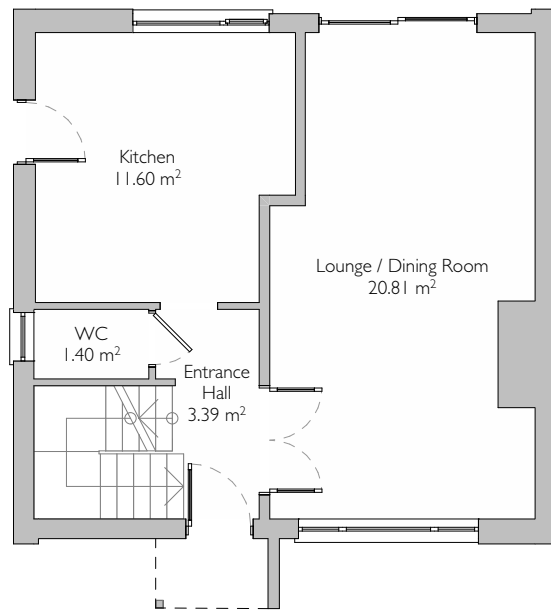


Existing Ground Floor Plan
Scale 1:100 @ A3

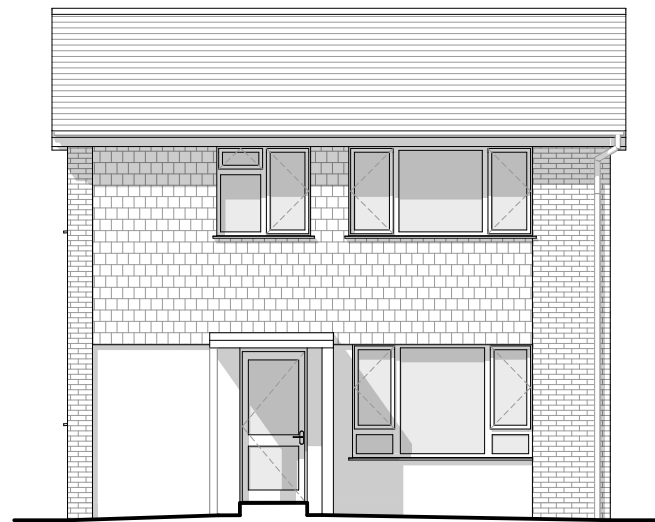

Existing Front Elevation (West)
Scale 1:100 @ A3

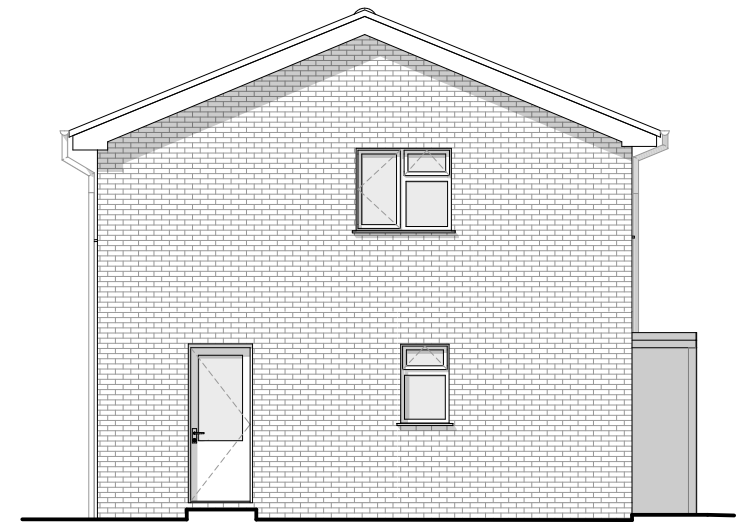


Existing Side Elevation (North)
Scale 1:100 @ A3

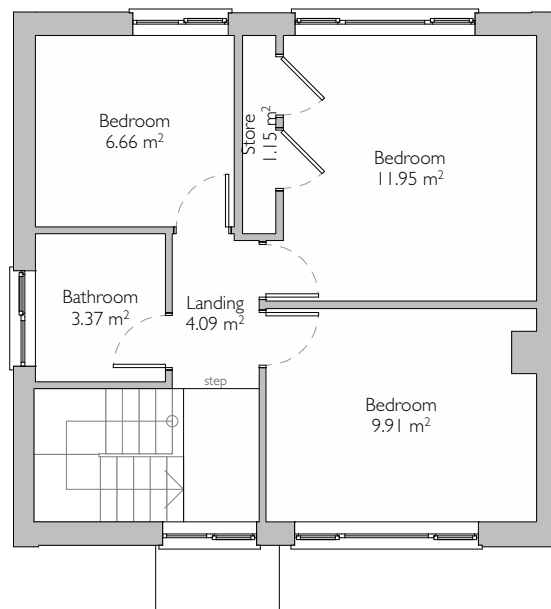

Existing First Floor Plan
Scale 1:100 @ A3



Existing Rear Elevation (East)
Scale 1:100 @ A3

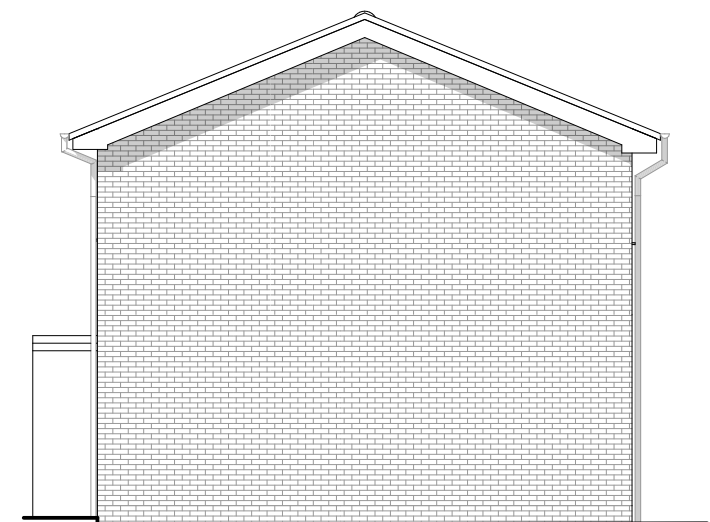

Existing Side Elevation (South)
Scale 1:100 @ A3

PMR
ARCHITECTURE

Sheridan House
112 - 116 Western Road
Hove, BN3 1DD

01273 980820
brighton@pmr-architecture.co.uk
www.pmr-architecture.co.uk

Client: Aaron and Vicki Thorpe
Project: 4 Tarrgon Way Shoreham-By-Sea BN43 6JG
Drawing Title: Existing Drawings
Drawing No: 25.55_PL_002
Revision:
Date: January 2026
Status: PLANNING
Scale: 1:100 @ A3

Floor Level	Area (m2)
Ground Floor	41.88
First Floor	39.01
	80.89 m²

